
UPSTAGE ↑

FIXTURE LEGEND

- **EProfile FC** — Profile Spot · 14×
- **K2** — Profile Spot · 16×

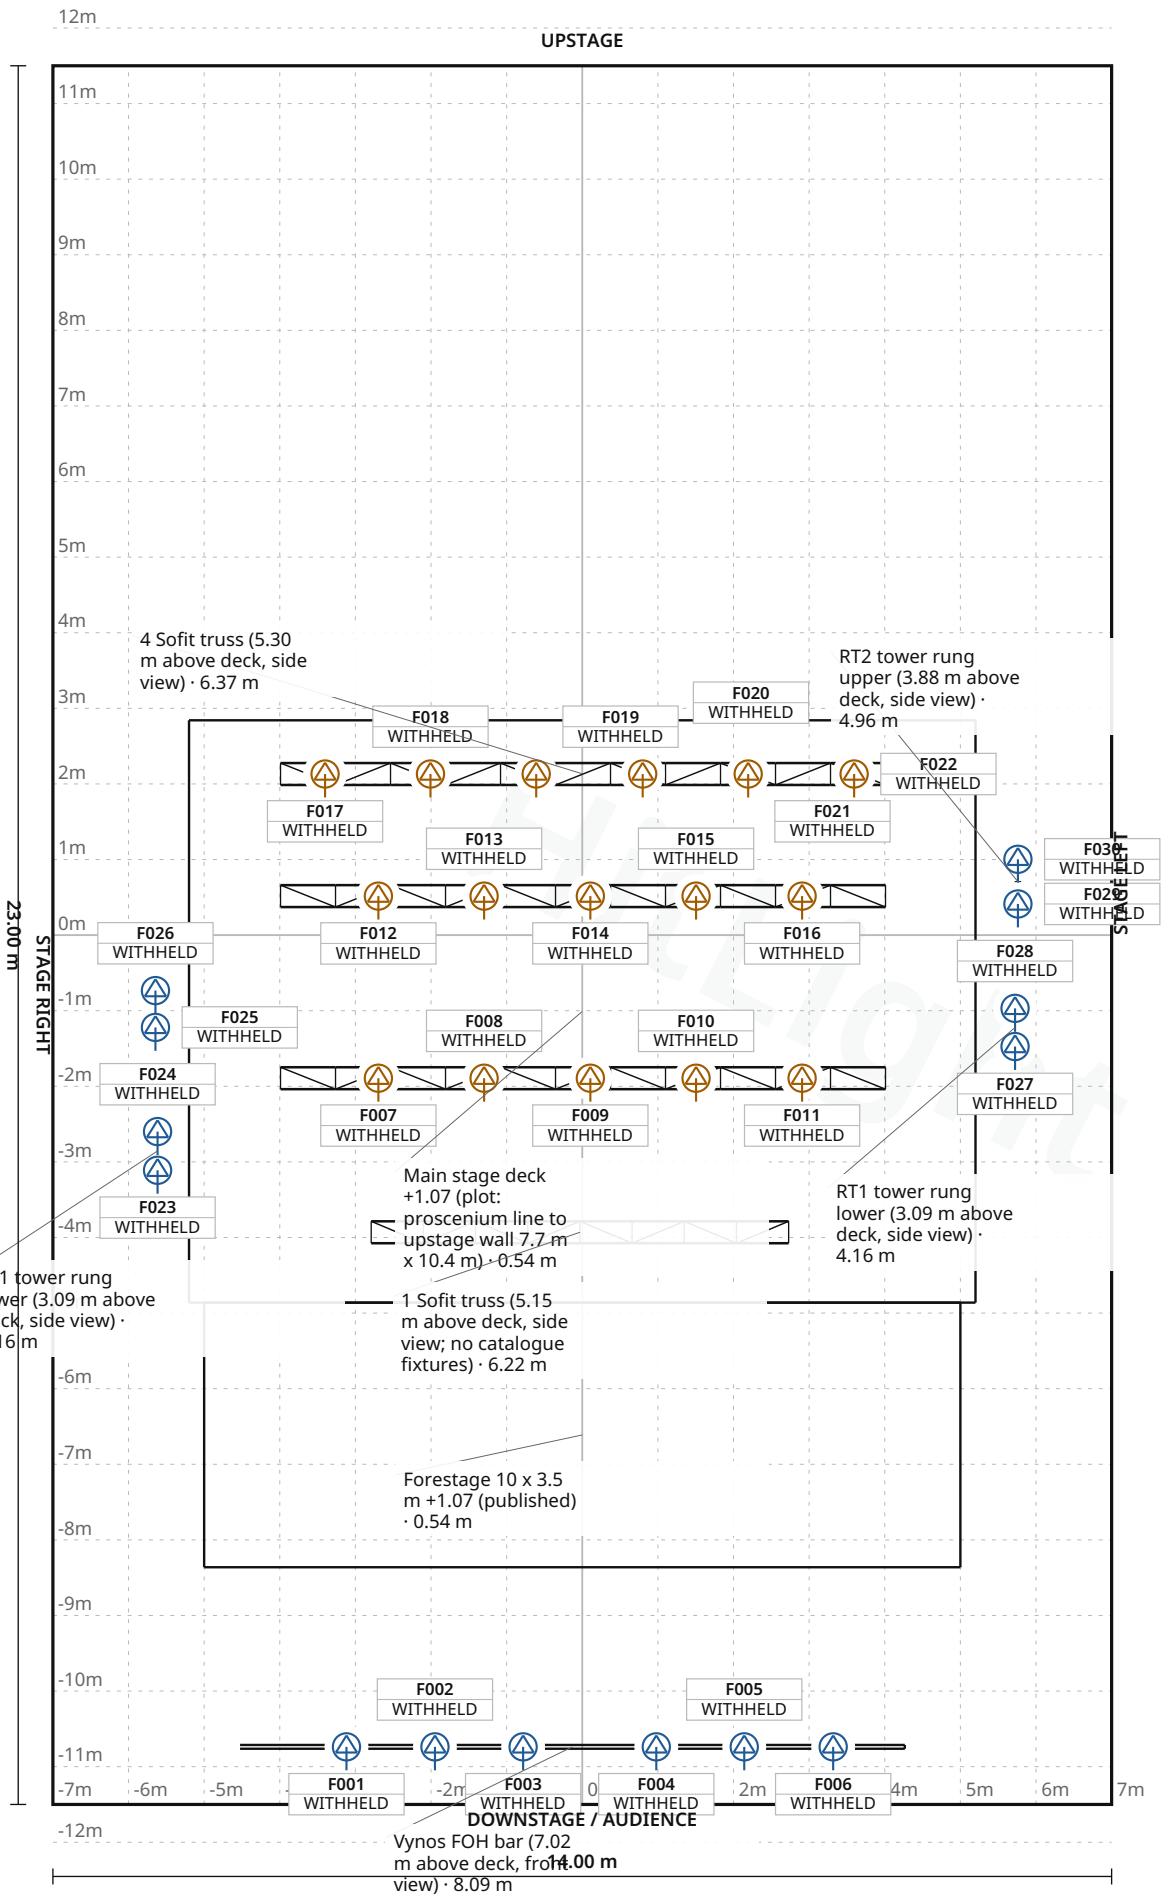

Stage 14.00 m W × 23.00 m D · Grid 1 m

Пермский театр юного зрителя · Основная сцена

LIGHT PLOT · PLAN · Основная сцена

HitLight · Пермский театр юного зрителя

Екатерининская улица, 68, Пермь, Russia

DWG HL · SCALE 1:100 · metric · PRINT AT 100%

Drawn HitLight

Generated from the saved show

SOURCE 44130a1aeed0

SYMBOL LEGEND

2 TYPES · 30 FIXTURES · COLOUR BY TYPE



EK Lights EProfile FC

Profile Spot · 10CH · 10 ch · category symbol

14 physical · 14 plotted

0 disabled · 0 unplaced



EK Lights K2

Profile Spot · 33CH · 33 ch · category symbol

16 physical · 16 plotted

0 disabled · 0 unplaced

HitLight

Пермский театр юного зрителя · Основная сцена

SYMBOL LEGEND · Основная сцена

HitLight · Пермский театр юного зрителя

Екатерининская улица, 68, Пермь, Russia

DWG HL · METRIC

Drawn HitLight

Generated from the saved show

SOURCE 44130a1aeed0

GENERAL NOTES

1. Source-based lighting plan. Confirm the current rig with the venue.
2. PARTIAL: included fixtures are not a full physical-unit census.
3. DMX PATCH WITHHELD: provisional or unchecked addresses are not published.
4. The reconstruction retains its documented coverage and geometry assumptions; confirm the current setup with the venue.

HitLight

STAGE ELEMENTS

NAME	TYPE	POSITION	TRIM / SIZE
Forestage 10 x 3.5 m +1.07 (published)	riser	X 0.00 m · Z 6.61 m	0.54 m · 10.00 m W × 3.50 m D
Main stage deck +1.07 (plot: proscenium line to upstage wall 7.7 m x 10.4 m)	riser	X 0.00 m · Z 1.01 m	0.54 m · 10.40 m W × 7.70 m D
LT1 tower rung lower (3.09 m above deck, side view)	pipe	X -5.62 m · Z 2.85 m	4.16 m · 0.81 m W × 0.05 m D
LT1 tower rung upper (3.88 m above deck, side view)	pipe	X -5.62 m · Z 2.85 m	4.96 m · 0.81 m W × 0.05 m D
Vynos FOH bar (7.02 m above deck, front view)	pipe	X -0.13 m · Z 10.74 m	8.09 m · 8.79 m W × 0.05 m D
RT2 tower rung upper (3.88 m above deck, side view)	pipe	X 5.76 m · Z -0.71 m	4.96 m · 0.89 m W × 0.05 m D
2 Sofit truss (5.20 m above deck, side view)	trussStraight	X 0.01 m · Z 1.89 m	6.27 m · 8.00 m W × 0.29 m D
RT1 tower rung lower (3.09 m above deck, side view)	pipe	X 5.72 m · Z 1.22 m	4.16 m · 0.80 m W × 0.05 m D
LT2 tower rung upper (3.88 m above deck, side view)	pipe	X -5.64 m · Z 0.98 m	4.96 m · 0.79 m W × 0.05 m D
LT2 tower rung lower (3.09 m above deck, side view)	pipe	X -5.64 m · Z 0.98 m	4.16 m · 0.79 m W × 0.05 m D
RT2 tower rung lower (3.09 m above deck, side view)	pipe	X 5.76 m · Z -0.71 m	4.16 m · 0.89 m W × 0.05 m D
1 Sofit truss (5.15 m above deck, side view; no catalogue fixtures)	trussStraight	X -0.03 m · Z 3.93 m	6.22 m · 5.52 m W × 0.29 m D
RT1 tower rung upper (3.88 m above deck, side view)	pipe	X 5.72 m · Z 1.22 m	4.96 m · 0.80 m W × 0.05 m D
4 Sofit truss (5.30 m above deck, side view)	trussStraight	X 0.01 m · Z -2.13 m	6.37 m · 8.00 m W × 0.29 m D
3 Sofit truss (5.30 m above deck, side view)	trussStraight	X 0.01 m · Z -0.52 m	6.37 m · 8.00 m W × 0.29 m D

Пермский театр юного зрителя · Основная сцена

STAGE ELEMENTS · Основная сцена

HitLight · Пермский театр юного зрителя

Екатерининская улица, 68, Пермь, Russia

DWG HL · METRIC

Drawn HitLight

Generated from the saved show

SOURCE 44130a1aeed0

DMX PATCH

30 FIXTURES · 0 UNIVERSES

Fixture / name	Manufacturer / model	Mode	Ch	DMX	Range	Position / mount	Status / notes
UNPATCHED / INVALID							
F001 · 67 EK eProfile FC Vynos	EK Lights / EProfile FC	10CH	10	WITHHELD	TBC	Vynos FOH bar (7.02 m above deck,...	Enabled
F002 · 68 EK eProfile FC Vynos	EK Lights / EProfile FC	10CH	10	WITHHELD	TBC	Vynos FOH bar (7.02 m above deck,...	Enabled
F003 · 69 EK eProfile FC Vynos	EK Lights / EProfile FC	10CH	10	WITHHELD	TBC	Vynos FOH bar (7.02 m above deck,...	Enabled
F004 · 70 EK eProfile FC Vynos	EK Lights / EProfile FC	10CH	10	WITHHELD	TBC	Vynos FOH bar (7.02 m above deck,...	Enabled
F005 · 71 EK eProfile FC Vynos	EK Lights / EProfile FC	10CH	10	WITHHELD	TBC	Vynos FOH bar (7.02 m above deck,...	Enabled
F006 · 72 EK eProfile FC Vynos	EK Lights / EProfile FC	10CH	10	WITHHELD	TBC	Vynos FOH bar (7.02 m above deck,...	Enabled
F007 · 165 EK K2-HP 2 Sofit	EK Lights / K2	33CH	33	WITHHELD	TBC	2 Sofit truss (5.20 m above deck,...	Enabled
F008 · 166 EK K2-HP 2 Sofit	EK Lights / K2	33CH	33	WITHHELD	TBC	2 Sofit truss (5.20 m above deck,...	Enabled
F009 · 167 EK K2-HP 2 Sofit	EK Lights / K2	33CH	33	WITHHELD	TBC	2 Sofit truss (5.20 m above deck,...	Enabled
F010 · 168 EK K2-HP 2 Sofit	EK Lights / K2	33CH	33	WITHHELD	TBC	2 Sofit truss (5.20 m above deck,...	Enabled
F011 · 169 EK K2-HP 2 Sofit	EK Lights / K2	33CH	33	WITHHELD	TBC	2 Sofit truss (5.20 m above deck,...	Enabled
F012 · 176 EK K2-HP 3 Sofit	EK Lights / K2	33CH	33	WITHHELD	TBC	3 Sofit truss (5.30 m above deck,...	Enabled
F013 · 177 EK K2-HP 3 Sofit	EK Lights / K2	33CH	33	WITHHELD	TBC	3 Sofit truss (5.30 m above deck,...	Enabled
F014 · 178 EK K2-HP 3 Sofit	EK Lights / K2	33CH	33	WITHHELD	TBC	3 Sofit truss (5.30 m above deck,...	Enabled
F015 · 179 EK K2-HP 3 Sofit	EK Lights / K2	33CH	33	WITHHELD	TBC	3 Sofit truss (5.30 m above deck,...	Enabled
F016 · 180 EK K2-HP 3 Sofit	EK Lights / K2	33CH	33	WITHHELD	TBC	3 Sofit truss (5.30 m above deck,...	Enabled
F017 · 186 EK K2-HP 4 Sofit	EK Lights / K2	33CH	33	WITHHELD	TBC	4 Sofit truss (5.30 m above deck,...	Enabled
F018 · 187 EK K2-HP 4 Sofit	EK Lights / K2	33CH	33	WITHHELD	TBC	4 Sofit truss (5.30 m above deck,...	Enabled
F019 · 188 EK K2-HP 4 Sofit	EK Lights / K2	33CH	33	WITHHELD	TBC	4 Sofit truss (5.30 m above deck,...	Enabled
F020 · 189 EK K2-HP 4 Sofit	EK Lights / K2	33CH	33	WITHHELD	TBC	4 Sofit truss (5.30 m above deck,...	Enabled

No patched universes

Пермский театр юного зрителя · Основная сцена

DMX PATCH · Основная сцена

HitLight · Пермский театр юного зрителя

Екатерининская улица, 68, Пермь, Russia

DWG HL · METRIC

Drawn HitLight

Generated from the saved show

SOURCE 44130a1aeed0

DMX PATCH · CONTINUED

Fixture / name	Manufacturer / model	Mode	Ch	DMX	Range	Position / mount	Status / notes
UNPATCHED / INVALID							
F021 · 190 EK K2-HP 4 Sofit	EK Lights / K2	33CH	33	WITHHELD	TBC	4 Sofit truss (5.30 m above deck,...	Enabled
F022 · 191 EK K2-HP 4 Sofit	EK Lights / K2	33CH	33	WITHHELD	TBC	4 Sofit truss (5.30 m above deck,...	Enabled
F023 · 222 EK eProfile FC Left To...	EK Lights / EProfile FC	10CH	10	WITHHELD	TBC	LT1 tower rung lower (3.09 m abov...	Enabled
F024 · 223 EK eProfile FC Left To...	EK Lights / EProfile FC	10CH	10	WITHHELD	TBC	LT1 tower rung upper (3.88 m abov...	Enabled
F025 · 224 EK eProfile FC Left To...	EK Lights / EProfile FC	10CH	10	WITHHELD	TBC	LT2 tower rung lower (3.09 m abov...	Enabled
F026 · 225 EK eProfile FC Left To...	EK Lights / EProfile FC	10CH	10	WITHHELD	TBC	LT2 tower rung upper (3.88 m abov...	Enabled
F027 · 226 EK eProfile FC Right T...	EK Lights / EProfile FC	10CH	10	WITHHELD	TBC	RT1 tower rung upper (3.88 m abov...	Enabled
F028 · 227 EK eProfile FC Right T...	EK Lights / EProfile FC	10CH	10	WITHHELD	TBC	RT1 tower rung lower (3.09 m abov...	Enabled
F029 · 228 EK eProfile FC Right T...	EK Lights / EProfile FC	10CH	10	WITHHELD	TBC	RT2 tower rung lower (3.09 m abov...	Enabled
F030 · 229 EK eProfile FC Right T...	EK Lights / EProfile FC	10CH	10	WITHHELD	TBC	RT2 tower rung upper (3.88 m abov...	Enabled

No patched universes

VALIDATION APPENDIX

WARNING · PATCH_WITHHELD

DMX patch facts are withheld pending source verification. This planning document cannot be used for hardware output.

Objects: — · Remediation: correct the saved show data and regenerate.

WARNING · TITLE_METADATA_INCOMPLETE

Some professional title-block metadata is missing; the document will show an em dash.

Objects: 4a2d63d60f69b9d5ac5a3733 · Remediation: correct the saved show data and regenerate.

HitLight

VENUE & DRAWING SOURCES

Пермский театр юного зрителя

Основная сцена · Published source configuration; current approved setup unconfirmed

Екатерининская улица, 68, Пермь, RU

https://permtuz.ru/

Sources checked 2026-10-20

Symbols: HitLight-owned category artwork. No manufacturer model geometry or original source pages included.

Source-based reconstruction. Confirm the current installation and equipment availability with the venue.

Scale, fixture positions, mounting heights and aiming may include estimates; this is not a rigging specification.

Provisional fixture matches are labelled as placeholders. The recorded subset is not a complete physical inventory.

DMX addresses are withheld from public plans until their exact source patch is reconciled.

The reconstruction retains its documented coverage and geometry assumptions; confirm the current setup with the venue.

Official venue information: https://permtuz.ru/ · checked 2026-10-20

Physical venue location: https://permtuz.ru/upload/Stage.pdf · checked 2026-10-20

Physical venue location: https://permtuz.ru/upload/0.A2.pdf · checked 2026-10-20

Physical venue location: https://permtuz.ru/upload/Cable.pdf · checked 2026-10-20

Physical venue location: https://permtuz.ru/upload/%D0%A0%D0%B0%D1%81%D0%BF%D0%BE%D0%BB%D0%BE%D0%B6%D0%B5%D0%BD%D0%B8%D0%B5%20%D0%BF%D1%80%D0%B8%D0%B1%D0%BE%D1%80%D0%BE%D0%B2.pdf · checked 2026-10-20

Physical venue location: https://permtuz.ru/upload/%D0%BF%D1%80%D0%B8%D0%B1%D0%BE%D1%80%D1%8B.pdf · checked 2026-10-20

Physical venue location: https://permtuz.ru/upload/%D0%9A%D0%BE%D0%BB%D0%BB%D0%B8%D1%87%D0%B5%D1%81%D1%82%D0%B2%D0%BE%20%D0%BF%D1%80%D0%B8%D0%B1%D0%BE%D1%80%D0%BE%D0%B2.pdf · checked 2026-10-20

Physical venue location: https://permtuz.ru/upload/Cable%20Report.pdf · checked 2026-10-20

complete-native-itemised-room-technical-specifications.html.gz: https://permtuz.ru/theater/technical/ · checked 2026-10-20

Public venue page: https://www.hitlight.app/venues/russia/пермскии-театр-юного-зрителя-4a2d63d6

HitLight