
UPSTAGE

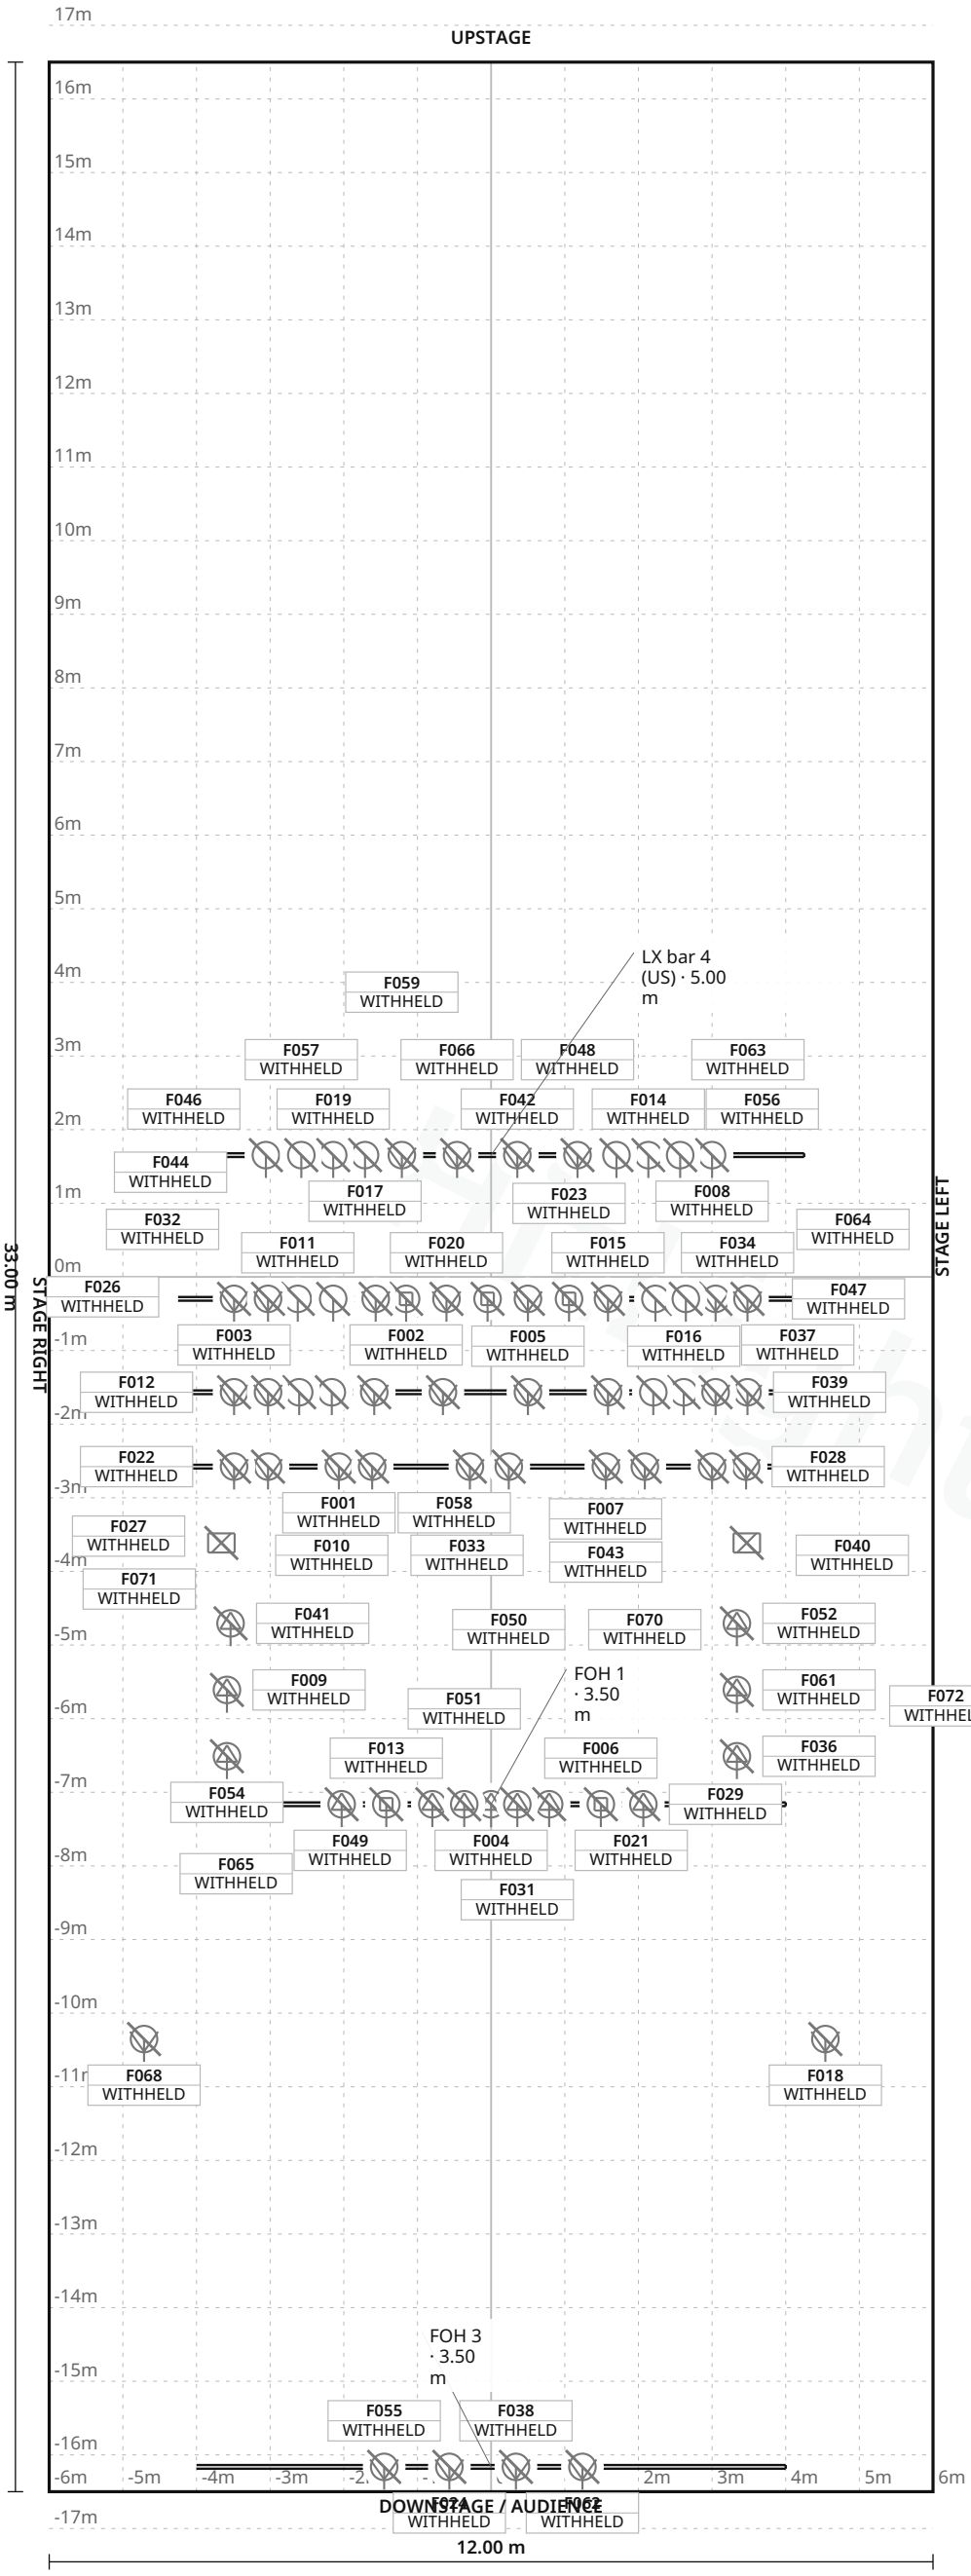

FIXTURE LEGEND

- **Source Four jr** — Zoom — Profile Spot · 12×
- **Source Four** — PARNel — Spot Light · 8×
- **Source Four Zoom** — 15-30 — Spot Light · 4×
- **Shark Zoom Wash** — Moving Head · 5×
- **Acclaim F / ADB** — F (650W) — Spot Light · 12×
- **Acclaim PC / ADB** — PC (650W) — Spot Light · 10×
- **ADB A59 25/50** — Profile Spot · 1×
- **Par 64 CP62** — PAR Light · 8×
- **Quartet Fresnel** — Spot Light · 2×
- **Showtec Slimline** — 12Q5 Batten — Other · 2×
- **Source 4 Par MFL** — PAR Light · 8×

Stage 12.00 m W × 33.00 m D · Grid 1 m

8 fixture labels omitted in this view due to crowding · see DMX patch

Chipping Norton Theatre · Main room

LIGHT PLOT · PLAN · Main room

HitLight · Chipping Norton Theatre

Chipping Norton, United Kingdom

DWG HL · SCALE 1:100 · metric · PRINT AT 100%

Drawn HitLight

Generated from the saved show

SOURCE daa638ad23f5

SYMBOL LEGEND

11 TYPES · 72 FIXTURES · COLOUR BY TYPE



ETC Source Four jr Zoom

Profile Spot · Unverified · TBC ch · category symbol

12 physical · 12 plotted

12 disabled · 0 unplaced



ETC Source Four PARNel

Spot Light · Unverified · TBC ch · category symbol

8 physical · 8 plotted

8 disabled · 0 unplaced



ETC Source Four Zoom 15-30

Spot Light · Unverified · TBC ch · category symbol

4 physical · 4 plotted

4 disabled · 0 unplaced



Showtec Shark Zoom Wash

Moving Head · Unverified · TBC ch · category symbol

5 physical · 5 plotted

5 disabled · 0 unplaced



Unverified source fixture Acclaim F / ADB F (650W)

Spot Light · Unverified · TBC ch · category symbol

12 physical · 12 plotted

12 disabled · 0 unplaced



Unverified source fixture Acclaim PC / ADB PC (650W)

Spot Light · Unverified · TBC ch · category symbol

10 physical · 10 plotted

10 disabled · 0 unplaced



Unverified source fixture ADB A59 25/50

Profile Spot · Unverified · TBC ch · category symbol

1 physical · 1 plotted

1 disabled · 0 unplaced



Unverified source fixture Par 64 CP62

PAR Light · Unverified · TBC ch · category symbol

8 physical · 8 plotted

8 disabled · 0 unplaced

Chipping Norton Theatre · Main room

SYMBOL LEGEND · Main room

HitLight · Chipping Norton Theatre

Chipping Norton, United Kingdom

DWG HL · METRIC

Drawn HitLight

Generated from the saved show

SOURCE daa638ad23f5

SYMBOL LEGEND · CONTINUED



Unverified source fixture Quartet Fresnel

Spot Light · Unverified · TBC ch · category symbol

2 physical · 2 plotted

2 disabled · 0 unplaced



Unverified source fixture Showtec Slimline 12Q5 Batten

Other · Unverified · TBC ch · category symbol

2 physical · 2 plotted

2 disabled · 0 unplaced



Unverified source fixture Source 4 Par MFL

PAR Light · Unverified · TBC ch · category symbol

8 physical · 8 plotted

8 disabled · 0 unplaced

HitLight

GENERAL NOTES

1. Source-based lighting plan. Confirm the current rig with the venue.
2. PARTIAL: included fixtures are not a full physical-unit census.
3. DMX PATCH WITHHELD: provisional or unchecked addresses are not published.
4. Approximate planning view; not official venue paperwork or output-ready. Original HitLight symbols only; no source pages, OEM meshes, photos or logos. Original files remain private; modes and patch unverified.

HitLight

STAGE ELEMENTS

NAME	TYPE	POSITION	TRIM / SIZE
LX bar 4 (US)	pipe	X 0.00 m · Z -1.65 m	5.00 m · 8.50 m W × 0.05 m D
FOH 3	pipe	X 0.00 m · Z 16.16 m	3.50 m · 8.00 m W × 0.05 m D
LX bar 1 (DS)	pipe	X 0.00 m · Z 2.58 m	5.00 m · 8.50 m W × 0.05 m D
FOH 1	pipe	X 0.00 m · Z 7.16 m	3.50 m · 8.00 m W × 0.05 m D
LX bar 2	pipe	X 0.00 m · Z 1.57 m	5.00 m · 8.50 m W × 0.05 m D
LX bar 3	pipe	X 0.00 m · Z 0.30 m	5.00 m · 8.50 m W × 0.05 m D

HitLight

FIXTURE SCHEDULE

Fixture	Manufacturer / model	Position / mount	Mode / output
VISUAL PLANNING · DMX PATCH WITHHELD			
F001	Unverified source fixture / Acclaim F / ADB F (650W)	LX bar 1 (DS)	Unverified · Output excluded
F002	Showtec / Shark Zoom Wash	LX bar 3	Unverified · Output excluded
F003	ETC / Source Four PARNel	LX bar 3	Unverified · Output excluded
F004	Unverified source fixture / ADB A59 25/50	FOH 1	Unverified · Output excluded
F005	Unverified source fixture / Acclaim F / ADB F (650W)	LX bar 2	Unverified · Output excluded
F006	Showtec / Shark Zoom Wash	FOH 1	Unverified · Output excluded
F007	Unverified source fixture / Acclaim F / ADB F (650W)	LX bar 2	Unverified · Output excluded
F008	Unverified source fixture / Par 64 CP62	LX bar 4 (US)	Unverified · Output excluded
F009	ETC / Source Four jr Zoom	PLOTTED	Unverified · Output excluded
F010	Unverified source fixture / Source 4 Par MFL	LX bar 2	Unverified · Output excluded
F011	Unverified source fixture / Source 4 Par MFL	LX bar 3	Unverified · Output excluded
F012	Unverified source fixture / Source 4 Par MFL	LX bar 2	Unverified · Output excluded
F013	Showtec / Shark Zoom Wash	FOH 1	Unverified · Output excluded
F014	Unverified source fixture / Par 64 CP62	LX bar 4 (US)	Unverified · Output excluded
F015	Unverified source fixture / Acclaim PC / ADB PC (650W)	LX bar 3	Unverified · Output excluded
F016	Unverified source fixture / Source 4 Par MFL	LX bar 2	Unverified · Output excluded
F017	Unverified source fixture / Par 64 CP62	LX bar 4 (US)	Unverified · Output excluded
F018	Unverified source fixture / Quartet Fresnel	PLOTTED	Unverified · Output excluded
F019	Unverified source fixture / Par 64 CP62	LX bar 4 (US)	Unverified · Output excluded
F020	Unverified source fixture / Acclaim F / ADB F (650W)	LX bar 3	Unverified · Output excluded

Planning reference only. Confirm installed modes and patch with the venue.

FIXTURE SCHEDULE · CONTINUED

Fixture	Manufacturer / model	Position / mount	Mode / output
VISUAL PLANNING · DMX PATCH WITHHELD			
F021	ETC / Source Four jr Zoom	FOH 1	Unverified · Output excluded
F022	Unverified source fixture / Acclaim PC / ADB PC (650W)	LX bar 1 (DS)	Unverified · Output excluded
F023	Showtec / Shark Zoom Wash	LX bar 3	Unverified · Output excluded
F024	ETC / Source Four Zoom 15-30	FOH 3	Unverified · Output excluded
F025	Showtec / Shark Zoom Wash	LX bar 3	Unverified · Output excluded
F026	ETC / Source Four PARNel	LX bar 2	Unverified · Output excluded
F027	Unverified source fixture / Acclaim PC / ADB PC (650W)	LX bar 1 (DS)	Unverified · Output excluded
F028	Unverified source fixture / Acclaim PC / ADB PC (650W)	LX bar 1 (DS)	Unverified · Output excluded
F029	ETC / Source Four jr Zoom	FOH 1	Unverified · Output excluded
F030	Unverified source fixture / Acclaim F / ADB F (650W)	LX bar 2	Unverified · Output excluded
F031	ETC / Source Four jr Zoom	FOH 1	Unverified · Output excluded
F032	ETC / Source Four PARNel	LX bar 3	Unverified · Output excluded
F033	ETC / Source Four PARNel	LX bar 2	Unverified · Output excluded
F034	Unverified source fixture / Source 4 Par MFL	LX bar 3	Unverified · Output excluded
F035	Unverified source fixture / Acclaim F / ADB F (650W)	LX bar 3	Unverified · Output excluded
F036	ETC / Source Four jr Zoom	PLOTTED	Unverified · Output excluded
F037	ETC / Source Four PARNel	LX bar 3	Unverified · Output excluded
F038	ETC / Source Four Zoom 15-30	FOH 3	Unverified · Output excluded
F039	ETC / Source Four PARNel	LX bar 2	Unverified · Output excluded
F040	Unverified source fixture / Source 4 Par MFL	LX bar 2	Unverified · Output excluded

Planning reference only. Confirm installed modes and patch with the venue.

FIXTURE SCHEDULE · CONTINUED

Fixture	Manufacturer / model	Position / mount	Mode / output
VISUAL PLANNING · DMX PATCH WITHHELD			
F041	ETC / Source Four jr Zoom	PLOTTED	Unverified · Output excluded
F042	Unverified source fixture / Acclaim PC / ADB PC (650W)	LX bar 4 (US)	Unverified · Output excluded
F043	Unverified source fixture / Acclaim F / ADB F (650W)	LX bar 1 (DS)	Unverified · Output excluded
F044	Unverified source fixture / Source 4 Par MFL	LX bar 3	Unverified · Output excluded
F045	Unverified source fixture / Acclaim F / ADB F (650W)	LX bar 2	Unverified · Output excluded
F046	Unverified source fixture / Par 64 CP62	LX bar 4 (US)	Unverified · Output excluded
F047	Unverified source fixture / Source 4 Par MFL	LX bar 3	Unverified · Output excluded
F048	Unverified source fixture / Acclaim PC / ADB PC (650W)	LX bar 4 (US)	Unverified · Output excluded
F049	ETC / Source Four jr Zoom	FOH 1	Unverified · Output excluded
F050	Unverified source fixture / Acclaim F / ADB F (650W)	LX bar 1 (DS)	Unverified · Output excluded
F051	ETC / Source Four jr Zoom	FOH 1	Unverified · Output excluded
F052	ETC / Source Four jr Zoom	PLOTTED	Unverified · Output excluded
F053	Unverified source fixture / Acclaim PC / ADB PC (650W)	LX bar 3	Unverified · Output excluded
F054	ETC / Source Four jr Zoom	PLOTTED	Unverified · Output excluded
F055	ETC / Source Four Zoom 15-30	FOH 3	Unverified · Output excluded
F056	Unverified source fixture / Par 64 CP62	LX bar 4 (US)	Unverified · Output excluded
F057	Unverified source fixture / Par 64 CP62	LX bar 4 (US)	Unverified · Output excluded
F058	Unverified source fixture / Acclaim F / ADB F (650W)	LX bar 1 (DS)	Unverified · Output excluded
F059	Unverified source fixture / Acclaim PC / ADB PC (650W)	LX bar 4 (US)	Unverified · Output excluded
F060	Unverified source fixture / Acclaim PC / ADB PC (650W)	LX bar 1 (DS)	Unverified · Output excluded

Planning reference only. Confirm installed modes and patch with the venue.

FIXTURE SCHEDULE · CONTINUED

Fixture	Manufacturer / model	Position / mount	Mode / output
VISUAL PLANNING · DMX PATCH WITHHELD			
F061	ETC / Source Four jr Zoom	PLOTTED	Unverified · Output excluded
F062	ETC / Source Four Zoom 15-30	FOH 3	Unverified · Output excluded
F063	Unverified source fixture / Par 64 CP62	LX bar 4 (US)	Unverified · Output excluded
F064	ETC / Source Four PARNel	LX bar 3	Unverified · Output excluded
F065	ETC / Source Four jr Zoom	FOH 1	Unverified · Output excluded
F066	Unverified source fixture / Acclaim PC / ADB PC (650W)	LX bar 4 (US)	Unverified · Output excluded
F067	Unverified source fixture / Acclaim F / ADB F (650W)	LX bar 1 (DS)	Unverified · Output excluded
F068	Unverified source fixture / Quartet Fresnel	PLOTTED	Unverified · Output excluded
F069	ETC / Source Four PARNel	LX bar 2	Unverified · Output excluded
F070	Unverified source fixture / Acclaim F / ADB F (650W)	LX bar 1 (DS)	Unverified · Output excluded
F071	Unverified source fixture / Showtec Slimline 12Q5 Batten	PLOTTED	Unverified · Output excluded
F072	Unverified source fixture / Showtec Slimline 12Q5 Batten	PLOTTED	Unverified · Output excluded

Planning reference only. Confirm installed modes and patch with the venue.

VALIDATION APPENDIX

WARNING · PATCH_WITHHELD

DMX patch facts are withheld pending source verification. This planning document cannot be used for hardware output.

Objects: — · Remediation: review the source facts and regenerate.

WARNING · MODE_UNVERIFIED

DMX modes are unverified; output remains excluded.

Objects: F001–F072 · Remediation: review the source facts and regenerate.

WARNING · FIXTURE_DISABLED

Fixtures are disabled for this visual planning reconstruction.

Objects: F001–F072 · Remediation: review the source facts and regenerate.

WARNING · TITLE_METADATA_INCOMPLETE

Some professional title-block metadata is missing; the document will show an em dash.

Objects: 4a5731fb1de30e7a5671ca27 · Remediation: review the source facts and regenerate.

HitLight

VENUE & DRAWING SOURCES

Chipping Norton Theatre

Main room · House rig

Chipping Norton, GB

https://www.chippingnortontheatre.com/about-us/visiting-companies

Sources checked 2026-11-03

Generated by HitLight from the reviewed partial Chipping Norton Theatre reconstruction. Venue sources are cited as facts; their original artwork remains private.

Symbols: HitLight-owned category artwork. No manufacturer model geometry or original source pages included.

Partial source-based planning reconstruction; the current installation and complete fixture census are unverified.

Source-matched catalogue bodies are shown where available. Unresolved source identities remain labelled visual markers. Installed modes and DMX patch require verification; visual-only fixtures remain excluded from output.

Exact available catalogue display bodies are restored through verified immutable references. Fixture identities, installed modes, patch and output verification are unchanged; original source qualifications remain authoritative.

72 records display 70 approximate public catalogue housings or labelled donors and 2 visual fallbacks; their original printed source identities are retained, and exact installed identity and mode remain unconfirmed.

72 records display 70 approximate public catalogue housings or labelled donors and 2 visual fallbacks. Original source identities, modes, patch and output exclusions are unchanged.

Existing Source Four PAR / Colortran Fresnel profile references now display newly authored approximate public housings. Existing source identities and any other-maker mechanical substitutes remain labelled; installed optics, modes and patch are not verified.

2 existing fixture references now show approved public catalogue housings. Native profile/control bytes, source or donor labels, modes, enabled/patch state and exact layouts/mounts are unchanged. Original identity, optics, source and geometry qualifications remain; no hardware, photometric or rigging acceptance.

Approximate planning view; not official venue paperwork or output-ready. Original HitLight symbols only; no source pages, OEM meshes, photos or logos. Original files remain private; modes and patch unverified.

Fixture plot original; visually inspected page(s) 1. Freshness and reuse rights unconfirmed.: https://www.chippingnortontheatre.com/index.php/actions/tools/tools/download-file?id=62541 · checked 2026-11-03

Published capacity 220 for Main theatre.: https://www.chippingnortontheatre.com/venue-hire · checked 2026-11-03

Official venue/technical source page.: https://www.chippingnortontheatre.com/about-us/visiting-companies · checked 2026-11-03

Public venue page: https://www.hitlight.app/venues/united-kingdom/chipping-norton-theatre-4a5731fb

HitLight