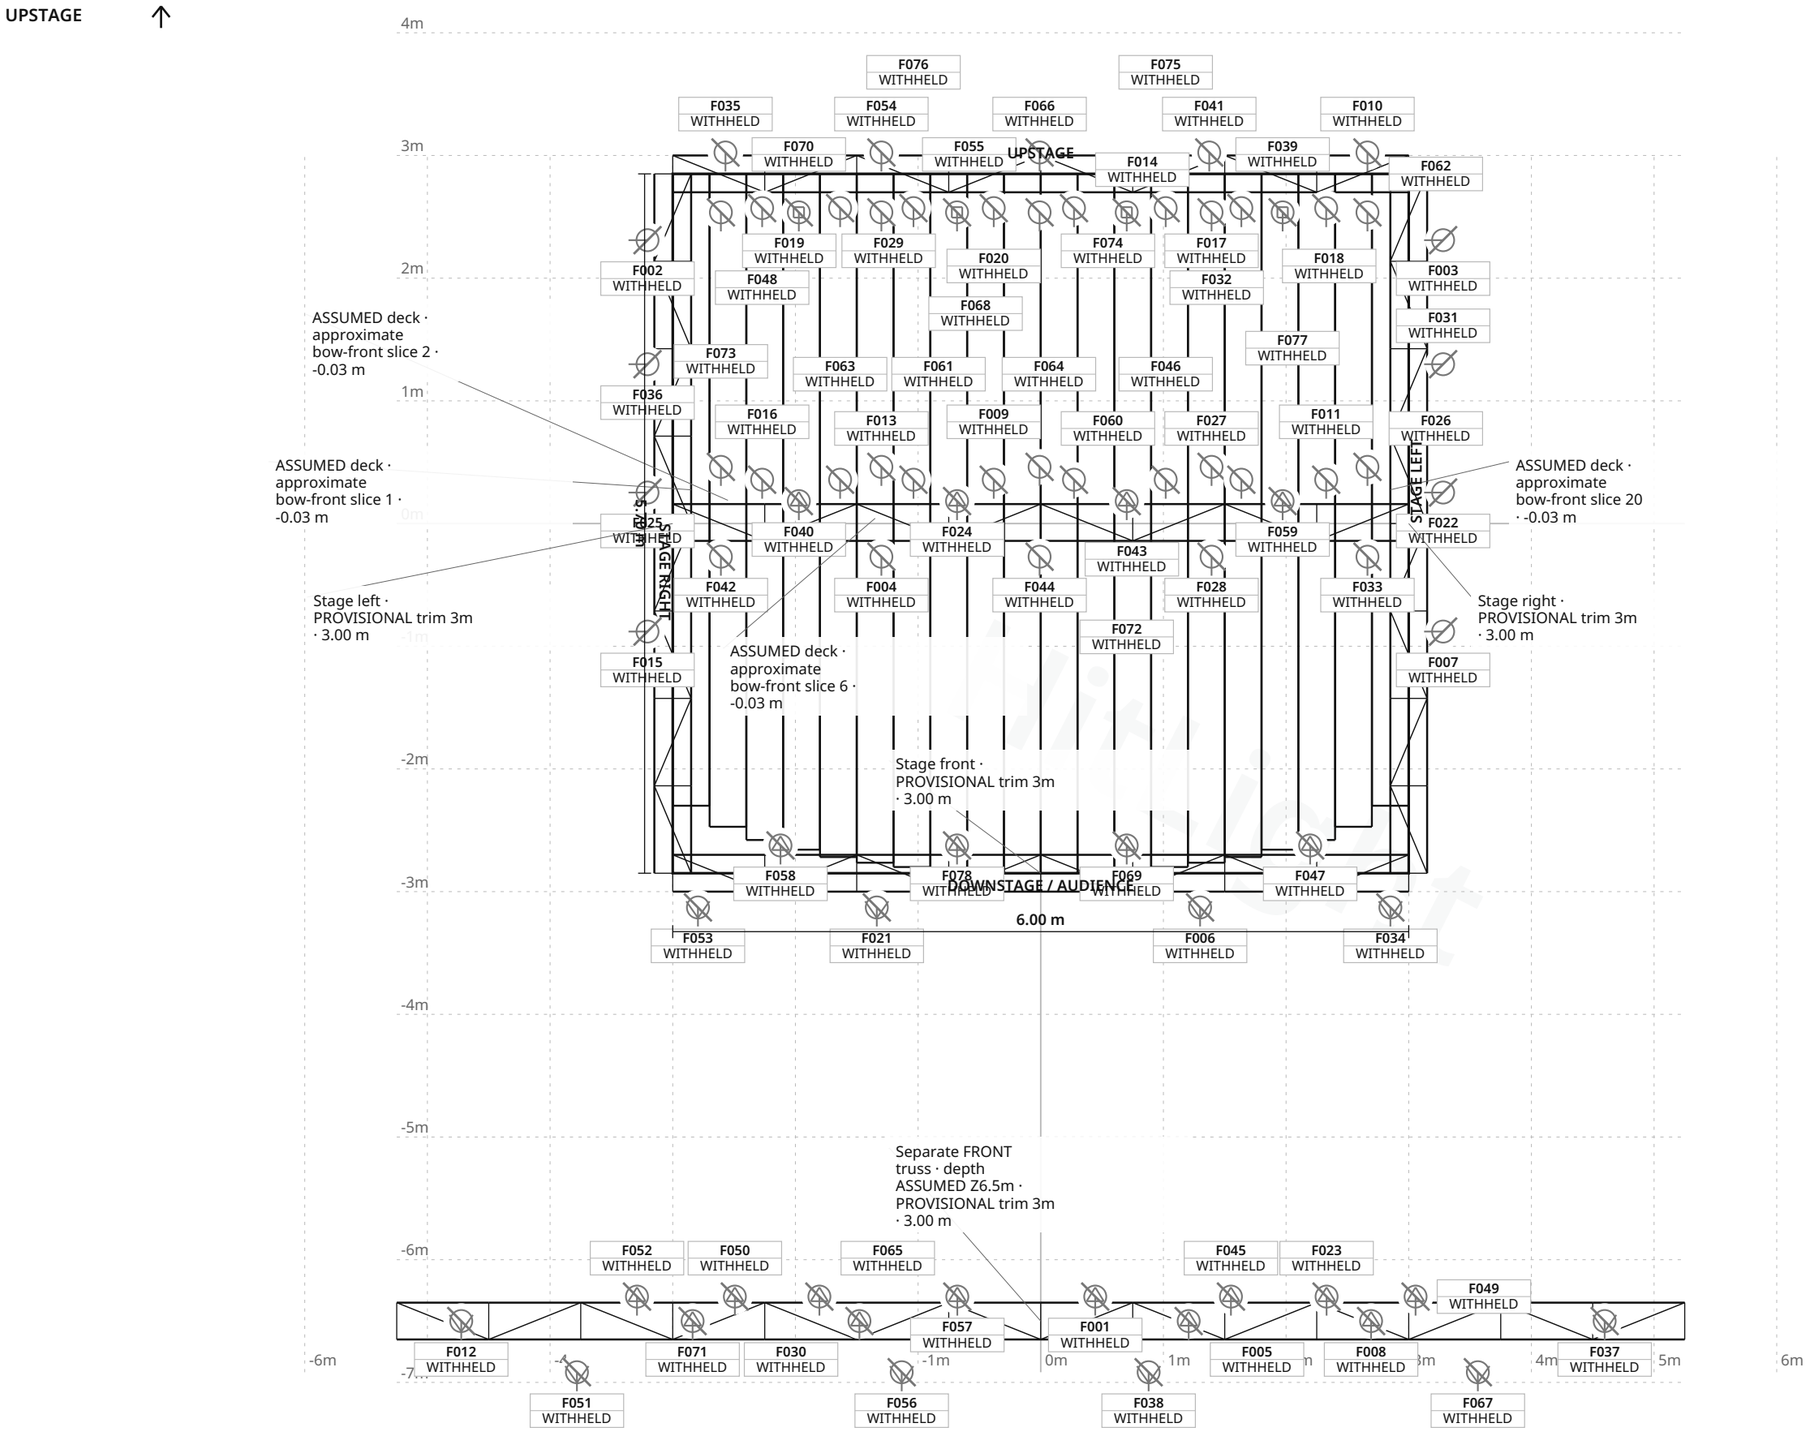


FIXTURE LEGEND

- **Fuze Profile** — Profile Spot · 4×
- **B PAR180RGBW V2** — PAR Light · 24×
- **MAC Aura XB** — Moving Head · 4×
- **RUSH PAR 1 RGBW** — PAR Light · 20×
- **ETC Source Four** — Profile 15/30 · Spot Light · 2×
- **Selecon SPX** — Profile · Profile Spot · 4×
- **Spotlight** — Hyperion PC LED200W WW · Spot Light · 8×
- **Spotlight** — Hyperion Profile LED200W 15/30 6C · Profile Spot · 6×
- **Spotlight** — Hyperion Profile LED200W 25/50 6C · Profile Spot · 6×

Stage 6.00 m W × 5.70 m D · Grid 1 m

Cosmopolite / Belleville · Cosmopolite

LIGHT PLOT · PLAN · Cosmopolite

HitLight · Cosmopolite / Belleville

Vogts gate 64, 0477, Oslo, Norway

DWG HL · SCALE 1:50 · metric · PRINT AT 100%

Drawn HitLight

Generated from the saved show

SOURCE c249a3b904f1

SYMBOL LEGEND

9 TYPES · 78 FIXTURES · COLOUR BY TYPE



Elation Fuze Profile

Profile Spot · Unverified · TBC ch · category symbol

4 physical · 4 plotted

4 disabled · 0 unplaced



Luxibel B PAR180RGBW V2

PAR Light · Unverified · TBC ch · category symbol

24 physical · 24 plotted

24 disabled · 0 unplaced



Martin Professional MAC Aura XB

Moving Head · Unverified · TBC ch · category symbol

4 physical · 4 plotted

4 disabled · 0 unplaced



Martin Professional RUSH PAR 1 RGBW

PAR Light · Unverified · TBC ch · category symbol

20 physical · 20 plotted

20 disabled · 0 unplaced



Unverified source fixture ETC Source Four Profile 15/30

Spot Light · Unverified · TBC ch · category symbol

2 physical · 2 plotted

2 disabled · 0 unplaced



Unverified source fixture Selecon SPX Profile

Profile Spot · Unverified · TBC ch · category symbol

4 physical · 4 plotted

4 disabled · 0 unplaced



Unverified source fixture Spotlight Hyperion PC LED200W WW

Spot Light · Unverified · TBC ch · category symbol

8 physical · 8 plotted

8 disabled · 0 unplaced



Unverified source fixture Spotlight Hyperion Profile LED200W 15/30 6C

Profile Spot · Unverified · TBC ch · category symbol

6 physical · 6 plotted

6 disabled · 0 unplaced

Cosmopolite / Belleville · Cosmopolite

SYMBOL LEGEND · Cosmopolite

HitLight · Cosmopolite / Belleville

Vogts gate 64, 0477, Oslo, Norway

DWG HL · METRIC

Drawn HitLight

Generated from the saved show

SOURCE c249a3b904f1

Unverified source fixture Spotlight Hyperion Profile LED200W 25/50 6C

Profile Spot · Unverified · TBC ch · category symbol

6 physical · 6 plotted

6 disabled · 0 unplaced

HitLight

Cosmopolite / Belleville · Cosmopolite

SYMBOL LEGEND · Cosmopolite

HitLight · Cosmopolite / Belleville

Vogts gate 64, 0477, Oslo, Norway

DWG HL · METRIC

Drawn HitLight

Generated from the saved show

SOURCE c249a3b904f1

GENERAL NOTES

1. Source-based lighting plan. Confirm the current rig with the venue.
2. PARTIAL: included fixtures are not a full physical-unit census.
3. DMX PATCH WITHHELD: provisional or unchecked addresses are not published.
4. Approximate planning view; not official venue paperwork or output-ready. Original HitLight symbols only; no source pages, OEM meshes, photos or logos. Original files remain private; modes and patch unverified.

HitLight

STAGE ELEMENTS

NAME	TYPE	POSITION	TRIM / SIZE
ASSUMED deck · approximate bow-front slice 1	floorSection	X -2.85 m · Z -0.28 m	-0.03 m · 0.30 m W × 5.15 m D
ASSUMED deck · approximate bow-front slice 2	floorSection	X -2.55 m · Z -0.19 m	-0.03 m · 0.30 m W × 5.32 m D
ASSUMED deck · approximate bow-front slice 3	floorSection	X -2.25 m · Z -0.14 m	-0.03 m · 0.30 m W × 5.43 m D
ASSUMED deck · approximate bow-front slice 4	floorSection	X -1.95 m · Z -0.10 m	-0.03 m · 0.30 m W × 5.51 m D
ASSUMED deck · approximate bow-front slice 5	floorSection	X -1.65 m · Z -0.07 m	-0.03 m · 0.30 m W × 5.57 m D
ASSUMED deck · approximate bow-front slice 6	floorSection	X -1.35 m · Z -0.04 m	-0.03 m · 0.30 m W × 5.61 m D
ASSUMED deck · approximate bow-front slice 7	floorSection	X -1.05 m · Z -0.03 m	-0.03 m · 0.30 m W × 5.65 m D
ASSUMED deck · approximate bow-front slice 8	floorSection	X -0.75 m · Z -0.01 m	-0.03 m · 0.30 m W × 5.67 m D
ASSUMED deck · approximate bow-front slice 9	floorSection	X -0.45 m · Z -0.00 m	-0.03 m · 0.30 m W × 5.69 m D
ASSUMED deck · approximate bow-front slice 10	floorSection	X -0.15 m · Z -0.00 m	-0.03 m · 0.30 m W × 5.70 m D
ASSUMED deck · approximate bow-front slice 11	floorSection	X 0.15 m · Z -0.00 m	-0.03 m · 0.30 m W × 5.70 m D
ASSUMED deck · approximate bow-front slice 12	floorSection	X 0.45 m · Z -0.00 m	-0.03 m · 0.30 m W × 5.69 m D
ASSUMED deck · approximate bow-front slice 13	floorSection	X 0.75 m · Z -0.01 m	-0.03 m · 0.30 m W × 5.67 m D
ASSUMED deck · approximate bow-front slice 14	floorSection	X 1.05 m · Z -0.03 m	-0.03 m · 0.30 m W × 5.65 m D
ASSUMED deck · approximate bow-front slice 15	floorSection	X 1.35 m · Z -0.04 m	-0.03 m · 0.30 m W × 5.61 m D
ASSUMED deck · approximate bow-front slice 16	floorSection	X 1.65 m · Z -0.07 m	-0.03 m · 0.30 m W × 5.57 m D

Cosmopolite / Belleville · Cosmopolite

STAGE ELEMENTS · Cosmopolite

HitLight · Cosmopolite / Belleville

Vogts gate 64, 0477, Oslo, Norway

DWG HL · METRIC

Drawn HitLight

Generated from the saved show

SOURCE c249a3b904f1

STAGE ELEMENTS · CONTINUED

NAME	TYPE	POSITION	TRIM / SIZE
ASSUMED deck · approximate bow-front slice 17	floorSection	X 1.95 m · Z -0.10 m	-0.03 m · 0.30 m W × 5.51 m D
ASSUMED deck · approximate bow-front slice 18	floorSection	X 2.25 m · Z -0.14 m	-0.03 m · 0.30 m W × 5.43 m D
ASSUMED deck · approximate bow-front slice 19	floorSection	X 2.55 m · Z -0.19 m	-0.03 m · 0.30 m W × 5.32 m D
ASSUMED deck · approximate bow-front slice 20	floorSection	X 2.85 m · Z -0.28 m	-0.03 m · 0.30 m W × 5.15 m D
Separate FRONT truss · depth ASSUMED Z6.5m · PROVISIONAL trim 3m	trussStraight	X 0.00 m · Z 6.50 m	3.00 m · 10.50 m W × 0.30 m D
Stage front · PROVISIONAL trim 3m	trussStraight	X 0.00 m · Z 2.85 m	3.00 m · 6.00 m W × 0.30 m D
Stage left · PROVISIONAL trim 3m	trussStraight	X -3.00 m · Z 0.00 m	3.00 m · 5.70 m W × 0.30 m D
Stage middle · PROVISIONAL trim 3m	trussStraight	X 0.00 m · Z -0.01 m	3.00 m · 6.00 m W × 0.30 m D
Stage rear · PROVISIONAL trim 3m	trussStraight	X 0.00 m · Z -2.85 m	3.00 m · 6.00 m W × 0.30 m D
Stage right · PROVISIONAL trim 3m	trussStraight	X 3.00 m · Z 0.00 m	3.00 m · 5.70 m W × 0.30 m D

Cosmopolite / Belleville · Cosmopolite

STAGE ELEMENTS · Cosmopolite

HitLight · Cosmopolite / Belleville

Vogts gate 64, 0477, Oslo, Norway

DWG HL · METRIC

Drawn HitLight

Generated from the saved show

SOURCE c249a3b904f1

FIXTURE SCHEDULE

78 FIXTURES · PATCH WITHHELD

Fixture	Manufacturer / model	Position / mount	Mode / output
VISUAL PLANNING · DMX PATCH WITHHELD			
F001	Unverified source fixture / Spotlight Hyperion Profile LED200W 15/30 6C	Separate FRONT truss · depth ASSUMED Z6.5m · PROVISIONAL trim 3m	Unverified · Output excluded
F002	Luxibel / B PAR180RGBW V2	Stage left · PROVISIONAL trim 3m	Unverified · Output excluded
F003	Luxibel / B PAR180RGBW V2	Stage right · PROVISIONAL trim 3m	Unverified · Output excluded
F004	Martin Professional / RUSH PAR 1 RGBW	Stage middle · PROVISIONAL trim 3m	Unverified · Output excluded
F005	Unverified source fixture / Selecon SPX Profile	Separate FRONT truss · depth ASSUMED Z6.5m · PROVISIONAL trim 3m	Unverified · Output excluded
F006	Unverified source fixture / Spotlight Hyperion PC LED200W WW	Stage front · PROVISIONAL trim 3m	Unverified · Output excluded
F007	Luxibel / B PAR180RGBW V2	Stage right · PROVISIONAL trim 3m	Unverified · Output excluded
F008	Unverified source fixture / Selecon SPX Profile	Separate FRONT truss · depth ASSUMED Z6.5m · PROVISIONAL trim 3m	Unverified · Output excluded
F009	Luxibel / B PAR180RGBW V2	Stage middle · PROVISIONAL trim 3m	Unverified · Output excluded
F010	Martin Professional / RUSH PAR 1 RGBW	Stage rear · PROVISIONAL trim 3m	Unverified · Output excluded
F011	Luxibel / B PAR180RGBW V2	Stage middle · PROVISIONAL trim 3m	Unverified · Output excluded
F012	Unverified source fixture / ETC Source Four Profile 15/30	Separate FRONT truss · depth ASSUMED Z6.5m · PROVISIONAL trim 3m	Unverified · Output excluded
F013	Martin Professional / RUSH PAR 1 RGBW	Stage middle · PROVISIONAL trim 3m	Unverified · Output excluded
F014	Luxibel / B PAR180RGBW V2	Stage rear · PROVISIONAL trim 3m	Unverified · Output excluded
F015	Luxibel / B PAR180RGBW V2	Stage left · PROVISIONAL trim 3m	Unverified · Output excluded
F016	Luxibel / B PAR180RGBW V2	Stage middle · PROVISIONAL trim 3m	Unverified · Output excluded
F017	Martin Professional / RUSH PAR 1 RGBW	Stage rear · PROVISIONAL trim 3m	Unverified · Output excluded
F018	Luxibel / B PAR180RGBW V2	Stage rear · PROVISIONAL trim 3m	Unverified · Output excluded
F019	Martin Professional / RUSH PAR 1 RGBW	Stage rear · PROVISIONAL trim 3m	Unverified · Output excluded
F020	Luxibel / B PAR180RGBW V2	Stage rear · PROVISIONAL trim 3m	Unverified · Output excluded

Planning reference only. Confirm installed modes and patch with the venue.

Cosmopolite / Belleville · Cosmopolite

FIXTURE SCHEDULE · Cosmopolite

HitLight · Cosmopolite / Belleville

Vogts gate 64, 0477, Oslo, Norway

DWG HL · METRIC

Drawn HitLight

Generated from the saved show

SOURCE c249a3b904f1

FIXTURE SCHEDULE · CONTINUED

Fixture	Manufacturer / model	Position / mount	Mode / output
VISUAL PLANNING · DMX PATCH WITHHELD			
F021	Unverified source fixture / Spotlight Hyperion PC LED200W WW	Stage front · PROVISIONAL trim 3m	Unverified · Output excluded
F022	Luxibel / B PAR180RGBW V2	Stage right · PROVISIONAL trim 3m	Unverified · Output excluded
F023	Unverified source fixture / Spotlight Hyperion Profile LED200W 15/30 6C	Separate FRONT truss · depth ASSUMED Z6.5m · PROVISIONAL trim 3m	Unverified · Output excluded
F024	Elation / Fuze Profile	Stage middle · PROVISIONAL trim 3m	Unverified · Output excluded
F025	Luxibel / B PAR180RGBW V2	Stage left · PROVISIONAL trim 3m	Unverified · Output excluded
F026	Martin Professional / RUSH PAR 1 RGBW	Stage middle · PROVISIONAL trim 3m	Unverified · Output excluded
F027	Martin Professional / RUSH PAR 1 RGBW	Stage middle · PROVISIONAL trim 3m	Unverified · Output excluded
F028	Martin Professional / RUSH PAR 1 RGBW	Stage middle · PROVISIONAL trim 3m	Unverified · Output excluded
F029	Martin Professional / MAC Aura XB	Stage rear · PROVISIONAL trim 3m	Unverified · Output excluded
F030	Unverified source fixture / Selecon SPX Profile	Separate FRONT truss · depth ASSUMED Z6.5m · PROVISIONAL trim 3m	Unverified · Output excluded
F031	Luxibel / B PAR180RGBW V2	Stage right · PROVISIONAL trim 3m	Unverified · Output excluded
F032	Luxibel / B PAR180RGBW V2	Stage rear · PROVISIONAL trim 3m	Unverified · Output excluded
F033	Martin Professional / RUSH PAR 1 RGBW	Stage middle · PROVISIONAL trim 3m	Unverified · Output excluded
F034	Unverified source fixture / Spotlight Hyperion PC LED200W WW	Stage front · PROVISIONAL trim 3m	Unverified · Output excluded
F035	Martin Professional / RUSH PAR 1 RGBW	Stage rear · PROVISIONAL trim 3m	Unverified · Output excluded
F036	Luxibel / B PAR180RGBW V2	Stage left · PROVISIONAL trim 3m	Unverified · Output excluded
F037	Unverified source fixture / ETC Source Four Profile 15/30	Separate FRONT truss · depth ASSUMED Z6.5m · PROVISIONAL trim 3m	Unverified · Output excluded
F038	Unverified source fixture / Spotlight Hyperion PC LED200W WW	Separate FRONT truss · depth ASSUMED Z6.5m · PROVISIONAL trim 3m	Unverified · Output excluded
F039	Martin Professional / MAC Aura XB	Stage rear · PROVISIONAL trim 3m	Unverified · Output excluded
F040	Elation / Fuze Profile	Stage middle · PROVISIONAL trim 3m	Unverified · Output excluded

Planning reference only. Confirm installed modes and patch with the venue.

Cosmopolite / Belleville · Cosmopolite

FIXTURE SCHEDULE · Cosmopolite

HitLight · Cosmopolite / Belleville

Vogts gate 64, 0477, Oslo, Norway

DWG HL · METRIC

Drawn HitLight

Generated from the saved show

SOURCE c249a3b904f1

FIXTURE SCHEDULE · CONTINUED

Fixture	Manufacturer / model	Position / mount	Mode / output
VISUAL PLANNING · DMX PATCH WITHHELD			
F041	Martin Professional / RUSH PAR 1 RGBW	Stage rear · PROVISIONAL trim 3m	Unverified · Output excluded
F042	Martin Professional / RUSH PAR 1 RGBW	Stage middle · PROVISIONAL trim 3m	Unverified · Output excluded
F043	Luxibel / B PAR180RGBW V2	Stage middle · PROVISIONAL trim 3m	Unverified · Output excluded
F044	Martin Professional / RUSH PAR 1 RGBW	Stage middle · PROVISIONAL trim 3m	Unverified · Output excluded
F045	Unverified source fixture / Spotlight Hyperion Profile LED200W 15/30 6C	Separate FRONT truss · depth ASSUMED Z6.5m · PROVISIONAL trim 3m	Unverified · Output excluded
F046	Luxibel / B PAR180RGBW V2	Stage middle · PROVISIONAL trim 3m	Unverified · Output excluded
F047	Unverified source fixture / Spotlight Hyperion Profile LED200W 25/50 6C	Stage front · PROVISIONAL trim 3m	Unverified · Output excluded
F048	Luxibel / B PAR180RGBW V2	Stage rear · PROVISIONAL trim 3m	Unverified · Output excluded
F049	Unverified source fixture / Spotlight Hyperion Profile LED200W 25/50 6C	Separate FRONT truss · depth ASSUMED Z6.5m · PROVISIONAL trim 3m	Unverified · Output excluded
F050	Unverified source fixture / Spotlight Hyperion Profile LED200W 15/30 6C	Separate FRONT truss · depth ASSUMED Z6.5m · PROVISIONAL trim 3m	Unverified · Output excluded
F051	Unverified source fixture / Spotlight Hyperion PC LED200W WW	Separate FRONT truss · depth ASSUMED Z6.5m · PROVISIONAL trim 3m	Unverified · Output excluded
F052	Unverified source fixture / Spotlight Hyperion Profile LED200W 25/50 6C	Separate FRONT truss · depth ASSUMED Z6.5m · PROVISIONAL trim 3m	Unverified · Output excluded
F053	Unverified source fixture / Spotlight Hyperion PC LED200W WW	Stage front · PROVISIONAL trim 3m	Unverified · Output excluded
F054	Martin Professional / RUSH PAR 1 RGBW	Stage rear · PROVISIONAL trim 3m	Unverified · Output excluded
F055	Martin Professional / RUSH PAR 1 RGBW	Stage rear · PROVISIONAL trim 3m	Unverified · Output excluded
F056	Unverified source fixture / Spotlight Hyperion PC LED200W WW	Separate FRONT truss · depth ASSUMED Z6.5m · PROVISIONAL trim 3m	Unverified · Output excluded
F057	Unverified source fixture / Spotlight Hyperion Profile LED200W 15/30 6C	Separate FRONT truss · depth ASSUMED Z6.5m · PROVISIONAL trim 3m	Unverified · Output excluded
F058	Unverified source fixture / Spotlight Hyperion Profile LED200W 25/50 6C	Stage front · PROVISIONAL trim 3m	Unverified · Output excluded
F059	Elation / Fuze Profile	Stage middle · PROVISIONAL trim 3m	Unverified · Output excluded
F060	Martin Professional / RUSH PAR 1 RGBW	Stage middle · PROVISIONAL trim 3m	Unverified · Output excluded

Planning reference only. Confirm installed modes and patch with the venue.

Cosmopolite / Belleville · Cosmopolite

FIXTURE SCHEDULE · Cosmopolite

HitLight · Cosmopolite / Belleville

Vogts gate 64, 0477, Oslo, Norway

DWG HL · METRIC

Drawn HitLight

Generated from the saved show

SOURCE c249a3b904f1

FIXTURE SCHEDULE · CONTINUED

Fixture	Manufacturer / model	Position / mount	Mode / output
VISUAL PLANNING · DMX PATCH WITHHELD			
F061	Luxibel / B PAR180RGBW V2	Stage middle · PROVISIONAL trim 3m	Unverified · Output excluded
F062	Martin Professional / RUSH PAR 1 RGBW	Stage rear · PROVISIONAL trim 3m	Unverified · Output excluded
F063	Luxibel / B PAR180RGBW V2	Stage middle · PROVISIONAL trim 3m	Unverified · Output excluded
F064	Luxibel / B PAR180RGBW V2	Stage middle · PROVISIONAL trim 3m	Unverified · Output excluded
F065	Unverified source fixture / Spotlight Hyperion Profile LED200W 15/30 6C	Separate FRONT truss · depth ASSUMED Z6.5m · PROVISIONAL trim 3m	Unverified · Output excluded
F066	Martin Professional / RUSH PAR 1 RGBW	Stage rear · PROVISIONAL trim 3m	Unverified · Output excluded
F067	Unverified source fixture / Spotlight Hyperion PC LED200W WW	Separate FRONT truss · depth ASSUMED Z6.5m · PROVISIONAL trim 3m	Unverified · Output excluded
F068	Luxibel / B PAR180RGBW V2	Stage rear · PROVISIONAL trim 3m	Unverified · Output excluded
F069	Unverified source fixture / Spotlight Hyperion Profile LED200W 25/50 6C	Stage front · PROVISIONAL trim 3m	Unverified · Output excluded
F070	Martin Professional / MAC Aura XB	Stage rear · PROVISIONAL trim 3m	Unverified · Output excluded
F071	Unverified source fixture / Selecon SPX Profile	Separate FRONT truss · depth ASSUMED Z6.5m · PROVISIONAL trim 3m	Unverified · Output excluded
F072	Elation / Fuze Profile	Stage middle · PROVISIONAL trim 3m	Unverified · Output excluded
F073	Martin Professional / RUSH PAR 1 RGBW	Stage middle · PROVISIONAL trim 3m	Unverified · Output excluded
F074	Martin Professional / RUSH PAR 1 RGBW	Stage rear · PROVISIONAL trim 3m	Unverified · Output excluded
F075	Luxibel / B PAR180RGBW V2	Stage rear · PROVISIONAL trim 3m	Unverified · Output excluded
F076	Luxibel / B PAR180RGBW V2	Stage rear · PROVISIONAL trim 3m	Unverified · Output excluded
F077	Martin Professional / MAC Aura XB	Stage rear · PROVISIONAL trim 3m	Unverified · Output excluded
F078	Unverified source fixture / Spotlight Hyperion Profile LED200W 25/50 6C	Stage front · PROVISIONAL trim 3m	Unverified · Output excluded

Planning reference only. Confirm installed modes and patch with the venue.

VALIDATION APPENDIX

WARNING · PATCH_WITHHELD

DMX patch facts are withheld pending source verification. This planning document cannot be used for hardware output.

Objects: — · Remediation: review the source facts and regenerate.

ERROR · STAGE_DIMENSIONS_UNCONFIRMED

Confirm the stage dimensions before producing a final technical document.

Objects: Cosmopolite · Remediation: review the source facts and regenerate.

WARNING · MODE_UNVERIFIED

DMX modes are unverified; output remains excluded.

Objects: F001–F078 · Remediation: review the source facts and regenerate.

WARNING · FIXTURE_DISABLED

Fixtures are disabled for this visual planning reconstruction.

Objects: F001–F078 · Remediation: review the source facts and regenerate.

WARNING · TITLE_METADATA_INCOMPLETE

Some professional title-block metadata is missing; the document will show an em dash.

Objects: 4c052dd3007da8e4ef7a0399 · Remediation: review the source facts and regenerate.

HitLight

VENUE & DRAWING SOURCES

Cosmopolite / Belleville

Cosmopolite · Published house rig (unverified)

Vogts gate 64, 0477, Oslo, NO

https://cosmopolite.no/info/praktisk-informasjon-0

Sources checked 2026-10-29

Generated by HitLight from the reviewed partial Cosmopolite / Belleville reconstruction. Venue sources are cited as facts; their original artwork remains private.

Symbols: HitLight-owned category artwork. No manufacturer model geometry or original source pages included.

Reviewed as a visual reference on 29 October 2026 using source documents and owner-authorized best guesses. Current physical installation is unverified.

Stage shape, registration, supports, trims and fixture placements include estimates. Confirm technical details with the venue.

Inventory entries describe the chosen preview profiles, including substitute models; they are not an exact installed-equipment inventory or a complete physical census.

Preview mode choices are estimated where undocumented. Live DMX addresses are withheld; the saved fixtures are disabled and unpatched.

Guest 3D views display 78 approximate public catalogue housings or labelled donors and 0 category markers. Source identity and output verification remain unconfirmed.

Approximate curved front: 6x5.7m maximum envelope, 0.8m bow, represented by 20 deck strips; curve and registration are estimates.

Catalogue identities corrected in place; installed modes, patch, geometry and source currency remain unverified.

Exact available catalogue display bodies are restored through verified immutable references. Fixture identities, installed modes, patch and output verification are unchanged; original source qualifications remain authoritative.

Partial source-based planning reconstruction; the current installation and complete fixture census are unverified.

Source-matched catalogue bodies are shown where available. Unresolved source identities remain

HitLight | hitlight.app

VENUE & DRAWING SOURCES

labelled visual markers. Installed modes and DMX patch require verification; visual-only fixtures remain excluded from output.

20 existing RUSH PAR 1 display references use its repaired original public body. Fixture records, native controls, source/donor labels, existing output exclusions and patch state and stored placements/mounts are unchanged. Different-model donors, unknown identities and unspecified Martin PAR labels remain qualified visual substitutes. Small details are estimated; installed identity, source currency and geometry remain unverified.

4 existing fixture references now show approved public catalogue housings. Native profile/control bytes, source or donor labels, modes, enabled/patch state and exact layouts/mounts are unchanged. Original identity, optics, source and geometry qualifications remain; no hardware, photometric or rigging acceptance.

Approximate planning view; not official venue paperwork or output-ready. Original HitLight symbols only; no source pages, OEM meshes, photos or logos. Original files remain private; modes and patch unverified.

Official venue information: https://cosmopolite.no/info/praktisk-informasjon-0 · checked 2026-10-29

Stage Plan Cosmo (5).pdf: https://cosmopolite.no/sites/default/files/2020-05/Stage%20Plan%20Cosmo%20%285%29.pdf · checked 2026-10-19

26_Cosmopolite Scene_Technical Specs_0.pdf: https://cosmopolite.no/sites/default/files/2026-04/26_Cosmopolite%20Scene_Technical%20Specs_0.pdf · checked 2026-10-19

26_Cosmopolite Scene_Technical Specs 2pdf_0.pdf: https://cosmopolite.no/sites/default/files/2026-05/26_Cosmopolite%20Scene_Technical%20Specs%202pdf_0.pdf · checked 2026-10-19

Cosmopolite-whole-original-13.pdf: https://cosmopolite.no/sites/default/files/2020-04/Cosmopolite%20sal%20bespisning.pdf · checked 2026-10-21

Cosmopolite-whole-original-1.pdf: https://cosmopolite.no/sites/default/files/2026-04/M%C3%B8blering-november-2025_0.pdf · checked 2026-10-21

Cosmopolite-whole-original-2.pdf: https://cosmopolite.no/sites/default/files/2020-03/Cosmopolite%20sal%20bespisning%20OPPDATERT.pdf · checked 2026-10-21

Public venue page: https://www.hitlight.app/venues/norway/cosmopolite-belleville-4c052dd3

HitLight