
UPSTAGE

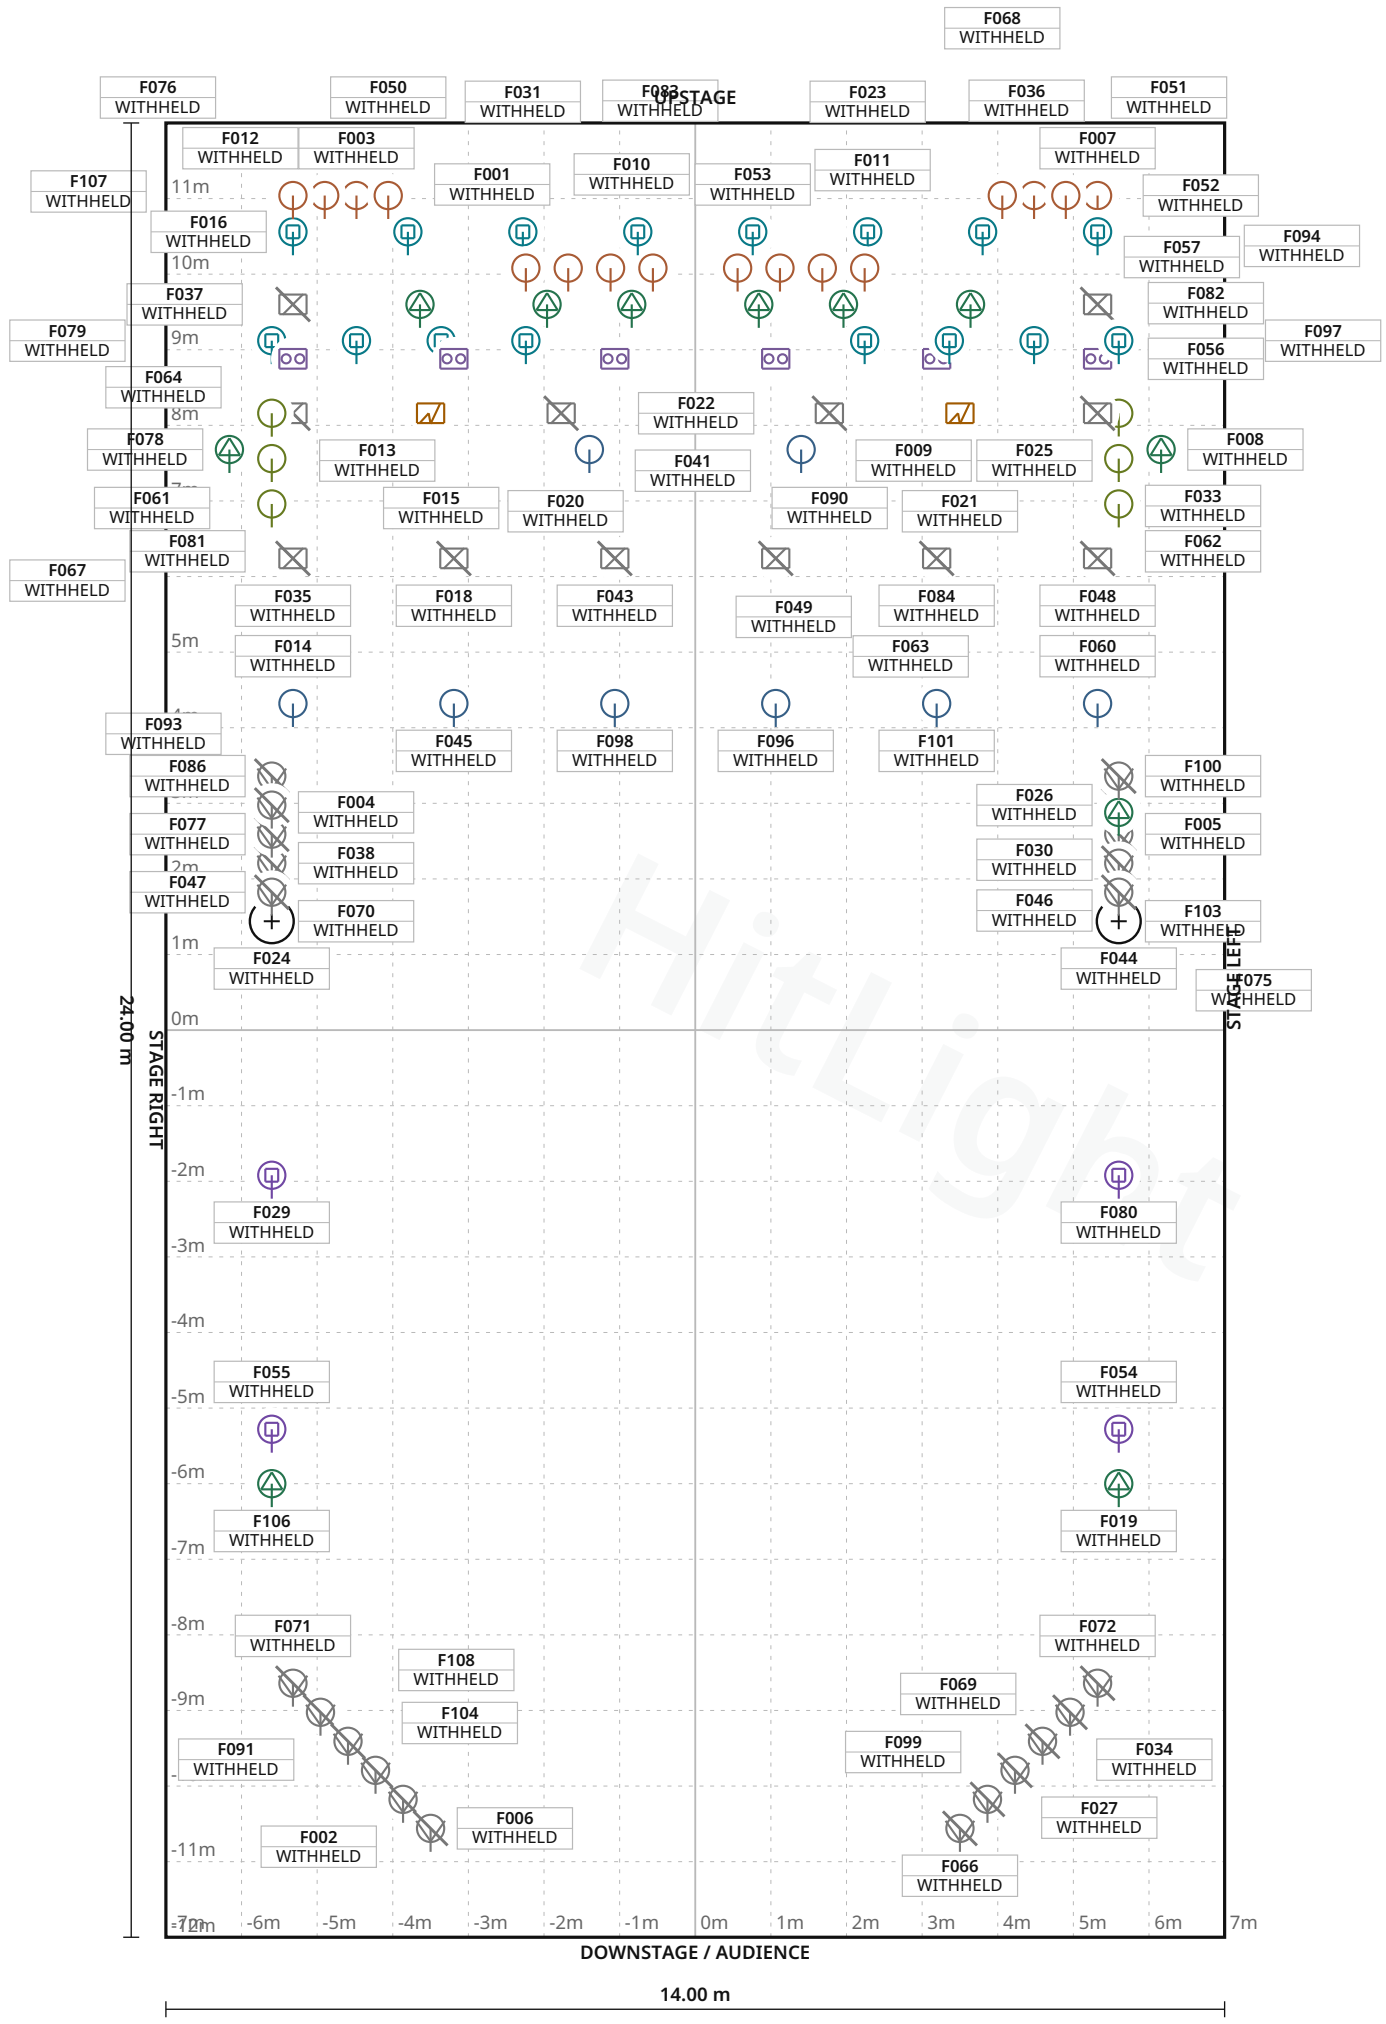


## FIXTURE LEGEND

- **Source Four** PARNel — Spot Light · 24×
- **Atomic 3000 LED** — Strobe · 2×
- **MAC Quantum** Profile — Profile Spot · 12×
- **Rush MH 2** — Moving Head · 6×
- **Robin LEDBeam** 150 RGBW — Moving Head · 16×
- **CLSPIxelbar54** — Other · 12×
- **HESColorCommand** — PAR Light · 6×
- **PAR64ACL** physicalhead — PAR Light · 16×
- **SeleconAcclaim65** 0Fresnel — PAR Light · 8×
- **TwoLiteBlinder** — Blinder · 6×

Stage 14.00 m W × 24.00 m D · Grid 1 m

19 fixture labels omitted in this view due to crowding · see DMX patch

HitLight

TECHNICAL LIGHTING

REV bea6a8edab8e · 1/12

# Burgerweeshuis · Main room

**LIGHT PLOT · PLAN · Main room**

HitLight · Burgerweeshuis

Bagijnenstraat 9, 7411 PT, Deventer, Netherlands

**DWG HL · SCALE 1:100 · metric · PRINT AT 100%**

Drawn HitLight

Generated from the saved show

SOURCE 8048265a3dce

# SYMBOL LEGEND

10 TYPES · 108 FIXTURES · COLOUR BY TYPE



**ETC Source Four PARNel**

Spot Light · Unverified · TBC ch · category symbol

**24 physical · 24 plotted**

24 disabled · 0 unplaced



**Martin Professional Atomic 3000 LED**

Strobe · Extended mode · 14 ch · category symbol

**2 physical · 2 plotted**

0 disabled · 0 unplaced



**Martin Professional MAC Quantum Profile**

Profile Spot · Extended · 27 ch · category symbol

**12 physical · 12 plotted**

0 disabled · 0 unplaced



**Martin Professional Rush MH 2**

Moving Head · 12 Channel · 12 ch · category symbol

**6 physical · 6 plotted**

0 disabled · 0 unplaced



**Robe Lighting Robin LEDBeam 150 RGBW**

Moving Head · Mode 1 - Standard 16 - bit · 22 ch · category symbol

**16 physical · 16 plotted**

0 disabled · 0 unplaced



**Unverified source fixture CLSPIxelbar54**

Other · Unverified · TBC ch · category symbol

**12 physical · 12 plotted**

12 disabled · 0 unplaced



**Unverified source fixture HESColorCommand**

PAR Light · Unverified · TBC ch · category symbol

**6 physical · 6 plotted**

0 disabled · 0 unplaced



**Unverified source fixture PAR64ACL physicalhead**

PAR Light · Unverified · TBC ch · category symbol

**16 physical · 16 plotted**

0 disabled · 0 unplaced



## Burgerweeshuis · Main room

SYMBOL LEGEND · Main room

HitLight · Burgerweeshuis

Bagijnenstraat 9, 7411 PT, Deventer, Netherlands

DWG HL · METRIC

Drawn HitLight

Generated from the saved show

SOURCE 8048265a3dce

# SYMBOL LEGEND · CONTINUED



**Unverified source fixture SeleconAcclaim650Fresnel**

PAR Light · Unverified · TBC ch · category symbol

**8 physical · 8 plotted**

0 disabled · 0 unplaced



**Unverified source fixture TwoLiteBlinder**

Blinder · Unverified · TBC ch · category symbol

**6 physical · 6 plotted**

0 disabled · 0 unplaced

HitLight

# GENERAL NOTES

1. Source-based lighting plan. Confirm the current rig with the venue.
2. PARTIAL: included fixtures are not a full physical-unit census.
3. DMX PATCH WITHHELD: provisional or unchecked addresses are not published.
4. Approximate planning view; not official venue paperwork or output-ready. Original HitLight symbols only; no source pages, OEM meshes, photos or logos. Original files remain private; modes and patch unverified.

HitLight

# FIXTURE SCHEDULE



| Fixture | Manufacturer / model | Position / mount | Mode / output |
|---|---|---|---|
| VISUAL PLANNING · DMX PATCH WITHHELD | | | |
| F001 | Robe Lighting / Robin LEDBeam 150 RGBW | PLOTTED | Unverified · Output excluded |
| F002 | ETC / Source Four PARNel | PLOTTED | Unverified · Output excluded |
| F003 | Unverified source fixture / PAR64ACL physicalhead | PLOTTED | Unverified · Output excluded |
| F004 | Martin Professional / MAC Quantum Profile | PLOTTED | Unverified · Output excluded |
| F005 | ETC / Source Four PARNel | PLOTTED | Unverified · Output excluded |
| F006 | ETC / Source Four PARNel | PLOTTED | Unverified · Output excluded |
| F007 | Unverified source fixture / PAR64ACL physicalhead | PLOTTED | Unverified · Output excluded |
| F008 | Martin Professional / MAC Quantum Profile | PLOTTED | Unverified · Output excluded |
| F009 | Unverified source fixture / CLSPIxelbar54 | PLOTTED | Unverified · Output excluded |
| F010 | Martin Professional / MAC Quantum Profile | PLOTTED | Unverified · Output excluded |
| F011 | Unverified source fixture / PAR64ACL physicalhead | PLOTTED | Unverified · Output excluded |
| F012 | Unverified source fixture / PAR64ACL physicalhead | PLOTTED | Unverified · Output excluded |
| F013 | Unverified source fixture / CLSPIxelbar54 | PLOTTED | Unverified · Output excluded |
| F014 | Unverified source fixture / SeleconAcclaim650Fresnel | PLOTTED | Unverified · Output excluded |
| F015 | Robe Lighting / Robin LEDBeam 150 RGBW | PLOTTED | Unverified · Output excluded |
| F016 | Robe Lighting / Robin LEDBeam 150 RGBW | PLOTTED | Unverified · Output excluded |
| F017 | Unverified source fixture / TwoLiteBlinder | PLOTTED | Unverified · Output excluded |
| F018 | Unverified source fixture / CLSPIxelbar54 | PLOTTED | Unverified · Output excluded |
| F019 | Martin Professional / MAC Quantum Profile | PLOTTED | Unverified · Output excluded |
| F020 | Martin Professional / Atomic 3000 LED | PLOTTED | Unverified · Output excluded |

**Planning reference only. Confirm installed modes and patch with the venue.**



## Burgerweeshuis · Main room

FIXTURE SCHEDULE · Main room

HitLight · Burgerweeshuis

Bagijnenstraat 9, 7411 PT, Deventer, Netherlands

DWG HL · METRIC

Drawn HitLight

Generated from the saved show

SOURCE 8048265a3dce

# FIXTURE SCHEDULE · CONTINUED



| Fixture | Manufacturer / model | Position / mount | Mode / output |
|---|---|---|---|
| VISUAL PLANNING · DMX PATCH WITHHELD | | | |
| F021 | Martin Professional / Atomic 3000 LED | PLOTTED | Unverified · Output excluded |
| F022 | Unverified source fixture / CLSPIxelbar54 | PLOTTED | Unverified · Output excluded |
| F023 | Robe Lighting / Robin LEDBeam 150 RGBW | PLOTTED | Unverified · Output excluded |
| F024 | ETC / Source Four PARNel | PLOTTED | Unverified · Output excluded |
| F025 | Unverified source fixture / HESColorCommand | PLOTTED | Unverified · Output excluded |
| F026 | ETC / Source Four PARNel | PLOTTED | Unverified · Output excluded |
| F027 | ETC / Source Four PARNel | PLOTTED | Unverified · Output excluded |
| F028 | Unverified source fixture / TwoLiteBlinder | PLOTTED | Unverified · Output excluded |
| F029 | Martin Professional / Rush MH 2 | PLOTTED | Unverified · Output excluded |
| F030 | Martin Professional / MAC Quantum Profile | PLOTTED | Unverified · Output excluded |
| F031 | Robe Lighting / Robin LEDBeam 150 RGBW | PLOTTED | Unverified · Output excluded |
| F032 | Martin Professional / MAC Quantum Profile | PLOTTED | Unverified · Output excluded |
| F033 | Unverified source fixture / HESColorCommand | PLOTTED | Unverified · Output excluded |
| F034 | ETC / Source Four PARNel | PLOTTED | Unverified · Output excluded |
| F035 | Unverified source fixture / CLSPIxelbar54 | PLOTTED | Unverified · Output excluded |
| F036 | Unverified source fixture / PAR64ACL physicalhead | PLOTTED | Unverified · Output excluded |
| F037 | Unverified source fixture / CLSPIxelbar54 | PLOTTED | Unverified · Output excluded |
| F038 | ETC / Source Four PARNel | PLOTTED | Unverified · Output excluded |
| F039 | Unverified source fixture / TwoLiteBlinder | PLOTTED | Unverified · Output excluded |
| F040 | Unverified source fixture / TwoLiteBlinder | PLOTTED | Unverified · Output excluded |

**Planning reference only. Confirm installed modes and patch with the venue.**



## Burgerweeshuis · Main room

FIXTURE SCHEDULE · Main room

HitLight · Burgerweeshuis

Bagijnenstraat 9, 7411 PT, Deventer, Netherlands

DWG HL · METRIC

Drawn HitLight

Generated from the saved show

SOURCE 8048265a3dce

| Fixture | Manufacturer / model | Position / mount | Mode / output |
|---|---|---|---|
| VISUAL PLANNING · DMX PATCH WITHHELD | | | |
| F041 | Robe Lighting / Robin LEDBeam 150 RGBW | PLOTTED | Unverified · Output excluded |
| F042 | Martin Professional / MAC Quantum Profile | PLOTTED | Unverified · Output excluded |
| F043 | Unverified source fixture / CLSPIxelbar54 | PLOTTED | Unverified · Output excluded |
| F044 | Martin Professional / Rush MH 2 | PLOTTED | Unverified · Output excluded |
| F045 | Unverified source fixture / SeleconAcclaim650Fresnel | PLOTTED | Unverified · Output excluded |
| F046 | ETC / Source Four PARNel | PLOTTED | Unverified · Output excluded |
| F047 | ETC / Source Four PARNel | PLOTTED | Unverified · Output excluded |
| F048 | Unverified source fixture / CLSPIxelbar54 | PLOTTED | Unverified · Output excluded |
| F049 | Unverified source fixture / SeleconAcclaim650Fresnel | PLOTTED | Unverified · Output excluded |
| F050 | Unverified source fixture / PAR64ACL physicalhead | PLOTTED | Unverified · Output excluded |
| F051 | Unverified source fixture / PAR64ACL physicalhead | PLOTTED | Unverified · Output excluded |
| F052 | Unverified source fixture / PAR64ACL physicalhead | PLOTTED | Unverified · Output excluded |
| F053 | Robe Lighting / Robin LEDBeam 150 RGBW | PLOTTED | Unverified · Output excluded |
| F054 | Martin Professional / Rush MH 2 | PLOTTED | Unverified · Output excluded |
| F055 | Martin Professional / Rush MH 2 | PLOTTED | Unverified · Output excluded |
| F056 | Unverified source fixture / TwoLiteBlinder | PLOTTED | Unverified · Output excluded |
| F057 | Unverified source fixture / CLSPIxelbar54 | PLOTTED | Unverified · Output excluded |
| F058 | Robe Lighting / Robin LEDBeam 150 RGBW | PLOTTED | Unverified · Output excluded |
| F059 | Martin Professional / MAC Quantum Profile | PLOTTED | Unverified · Output excluded |
| F060 | Unverified source fixture / SeleconAcclaim650Fresnel | PLOTTED | Unverified · Output excluded |

**Planning reference only. Confirm installed modes and patch with the venue.**

| Fixture | Manufacturer / model | Position / mount | Mode / output |
|---|---|---|---|
| VISUAL PLANNING · DMX PATCH WITHHELD | | | |
| F061 | Robe Lighting / Robin LEDBeam 150 RGBW | PLOTTED | Unverified · Output excluded |
| F062 | Unverified source fixture / HESColorCommand | PLOTTED | Unverified · Output excluded |
| F063 | Unverified source fixture / CLSPIxelbar54 | PLOTTED | Unverified · Output excluded |
| F064 | Unverified source fixture / HESColorCommand | PLOTTED | Unverified · Output excluded |
| F065 | Unverified source fixture / PAR64ACL physicalhead | PLOTTED | Unverified · Output excluded |
| F066 | ETC / Source Four PARNel | PLOTTED | Unverified · Output excluded |
| F067 | Unverified source fixture / HESColorCommand | PLOTTED | Unverified · Output excluded |
| F068 | Unverified source fixture / PAR64ACL physicalhead | PLOTTED | Unverified · Output excluded |
| F069 | ETC / Source Four PARNel | PLOTTED | Unverified · Output excluded |
| F070 | Martin Professional / Rush MH 2 | PLOTTED | Unverified · Output excluded |
| F071 | ETC / Source Four PARNel | PLOTTED | Unverified · Output excluded |
| F072 | ETC / Source Four PARNel | PLOTTED | Unverified · Output excluded |
| F073 | Unverified source fixture / PAR64ACL physicalhead | PLOTTED | Unverified · Output excluded |
| F074 | Robe Lighting / Robin LEDBeam 150 RGBW | PLOTTED | Unverified · Output excluded |
| F075 | ETC / Source Four PARNel | PLOTTED | Unverified · Output excluded |
| F076 | Unverified source fixture / PAR64ACL physicalhead | PLOTTED | Unverified · Output excluded |
| F077 | ETC / Source Four PARNel | PLOTTED | Unverified · Output excluded |
| F078 | Martin Professional / MAC Quantum Profile | PLOTTED | Unverified · Output excluded |
| F079 | Robe Lighting / Robin LEDBeam 150 RGBW | PLOTTED | Unverified · Output excluded |
| F080 | Martin Professional / Rush MH 2 | PLOTTED | Unverified · Output excluded |

**Planning reference only. Confirm installed modes and patch with the venue.**



## Burgerweeshuis · Main room

FIXTURE SCHEDULE · Main room

HitLight · Burgerweeshuis

Bagijnenstraat 9, 7411 PT, Deventer, Netherlands

DWG HL · METRIC

Drawn HitLight

Generated from the saved show

SOURCE 8048265a3dce

# FIXTURE SCHEDULE · CONTINUED



| Fixture | Manufacturer / model | Position / mount | Mode / output |
|---|---|---|---|
| VISUAL PLANNING · DMX PATCH WITHHELD | | | |
| F081 | Unverified source fixture / HESColorCommand | PLOTTED | Unverified · Output excluded |
| F082 | Robe Lighting / Robin LEDBeam 150 RGBW | PLOTTED | Unverified · Output excluded |
| F083 | Unverified source fixture / PAR64ACL physicalhead | PLOTTED | Unverified · Output excluded |
| F084 | Unverified source fixture / CLSPIxelbar54 | PLOTTED | Unverified · Output excluded |
| F085 | Unverified source fixture / PAR64ACL physicalhead | PLOTTED | Unverified · Output excluded |
| F086 | ETC / Source Four PARNel | PLOTTED | Unverified · Output excluded |
| F087 | Robe Lighting / Robin LEDBeam 150 RGBW | PLOTTED | Unverified · Output excluded |
| F088 | Unverified source fixture / PAR64ACL physicalhead | PLOTTED | Unverified · Output excluded |
| F089 | Robe Lighting / Robin LEDBeam 150 RGBW | PLOTTED | Unverified · Output excluded |
| F090 | Robe Lighting / Robin LEDBeam 150 RGBW | PLOTTED | Unverified · Output excluded |
| F091 | ETC / Source Four PARNel | PLOTTED | Unverified · Output excluded |
| F092 | Martin Professional / MAC Quantum Profile | PLOTTED | Unverified · Output excluded |
| F093 | ETC / Source Four PARNel | PLOTTED | Unverified · Output excluded |
| F094 | Unverified source fixture / CLSPIxelbar54 | PLOTTED | Unverified · Output excluded |
| F095 | Unverified source fixture / SeleconAcclaim650Fresnel | PLOTTED | Unverified · Output excluded |
| F096 | Unverified source fixture / SeleconAcclaim650Fresnel | PLOTTED | Unverified · Output excluded |
| F097 | Robe Lighting / Robin LEDBeam 150 RGBW | PLOTTED | Unverified · Output excluded |
| F098 | Unverified source fixture / SeleconAcclaim650Fresnel | PLOTTED | Unverified · Output excluded |
| F099 | ETC / Source Four PARNel | PLOTTED | Unverified · Output excluded |
| F100 | ETC / Source Four PARNel | PLOTTED | Unverified · Output excluded |

**Planning reference only. Confirm installed modes and patch with the venue.**



## Burgerweeshuis · Main room

FIXTURE SCHEDULE · Main room

HitLight · Burgerweeshuis

Bagijnenstraat 9, 7411 PT, Deventer, Netherlands

**DWG HL · METRIC**

Drawn HitLight

Generated from the saved show

SOURCE 8048265a3dce

# FIXTURE SCHEDULE · CONTINUED



| Fixture | Manufacturer / model | Position / mount | Mode / output |
|---|---|---|---|
| VISUAL PLANNING · DMX PATCH WITHHELD | | | |
| F101 | Unverified source fixture / SeleconAcclaim650Fresnel | PLOTTED | Unverified · Output excluded |
| F102 | Unverified source fixture / PAR64ACL physicalhead | PLOTTED | Unverified · Output excluded |
| F103 | ETC / Source Four PARNel | PLOTTED | Unverified · Output excluded |
| F104 | ETC / Source Four PARNel | PLOTTED | Unverified · Output excluded |
| F105 | Martin Professional / MAC Quantum Profile | PLOTTED | Unverified · Output excluded |
| F106 | Martin Professional / MAC Quantum Profile | PLOTTED | Unverified · Output excluded |
| F107 | Unverified source fixture / TwoLiteBlinder | PLOTTED | Unverified · Output excluded |
| F108 | ETC / Source Four PARNel | PLOTTED | Unverified · Output excluded |

**Planning reference only. Confirm installed modes and patch with the venue.**

HitLight



## Burgerweeshuis · Main room

FIXTURE SCHEDULE · Main room

HitLight · Burgerweeshuis

Bagijnenstraat 9, 7411 PT, Deventer, Netherlands

DWG HL · METRIC

Drawn HitLight

Generated from the saved show

SOURCE 8048265a3dce

# VALIDATION APPENDIX

WARNING · PATCH_WITHHELD

DMX patch facts are withheld pending source verification. This planning document cannot be used for hardware output.

Objects: — · Remediation: review the source facts and regenerate.

ERROR · STAGE_DIMENSIONS_UNCONFIRMED

Confirm the stage dimensions before producing a final technical document.

Objects: Main room · Remediation: review the source facts and regenerate.

WARNING · MODE_UNVERIFIED

DMX modes are unverified; output remains excluded.

Objects: F002, F003, F005–F007, F009, F011–F014, F017, F018, F022, F024–F028, F033–F040, F043, F045–F052, F056, F057, F060, F062–F069, F071–F073, F075–F077, F081, F083–F086, F088, F091, F093–F096, F098–F104, F107, F108 · Remedi…

WARNING · FIXTURE_DISABLED

Fixtures are disabled for this visual planning reconstruction.

Objects: F002, F005, F006, F009, F013, F018, F022, F024, F026, F027, F034, F035, F037, F038, F043, F046–F048, F057, F063, F066, F069, F071, F072, F075, F077, F084, F086, F091, F093, F094, F099, F100, F103, F104, F108 · Remediation: revie…

WARNING · TITLE_METADATA_INCOMPLETE

Some professional title-block metadata is missing; the document will show an em dash.

Objects: 4c0dae7ac033581a79d53e82 · Remediation: review the source facts and regenerate.

HitLight

# VENUE & DRAWING SOURCES

Burgerweeshuis

Main room · House rig

Bagijnenstraat 9, 7411 PT, Deventer, NL

https://www.burgerweeshuis.nl/tech-specs

Sources checked 2026-10-23

Generated by HitLight from the reviewed partial Burgerweeshuis reconstruction. Venue sources are cited as facts; their original artwork remains private.

Symbols: HitLight-owned category artwork. No manufacturer model geometry or original source pages included.

Source-based reconstruction. Confirm the current installation and equipment availability with the venue.

Scale, fixture positions, mounting heights and aiming may include estimates; this is not a rigging specification.

Provisional fixture matches are labelled as placeholders. The recorded subset is not a complete physical inventory.

DMX addresses are withheld from public plans until their exact source patch is reconciled.

Partial source-based planning reconstruction; the current installation and complete fixture census are unverified.

Source-matched catalogue bodies are shown where available. Unresolved source identities remain labelled visual markers. Installed modes and DMX patch require verification; visual-only fixtures remain excluded from output.

108 source-based records in this scenario display 90 approximate public catalogue housings or labelled donors and 18 labelled visual fallbacks. 12 MAC Quantum Profile display pins now use original public housings. Source identities, modes, patch and output exclusions remain qualified; geometry and optics are not hardware-verified.

Approximate planning view; not official venue paperwork or output-ready. Original HitLight symbols only; no source pages, OEM meshes, photos or logos. Original files remain private; modes and patch unverified.

Official venue information: https://www.burgerweeshuis.nl/tech-specs · checked 2026-10-19

Physical venue location: https://www.burgerweeshuis.nl/contact · checked 2026-10-23

66df31b0a26c3aac1da55742_2024_BWH_Plots.pdf: https://cdn.prod.website-files.com/65d37bdbfddbd9cd6b5f9ab7/66df31b0a26c3aac1da55742_2024_BWH_Plots.pdf · checked 2026-10-19

698a01d6738411a7b9276354_2026_BWH_Patchlist .pdf: https://cdn.prod.website-files.com/65d37bdbfddbd9cd6b5f9ab7/698a01d6738411a7b9276354_2026_BWH_Patchlist%20.pdf · checked 2026-10-19

Public venue page: https://www.hitlight.app/venues/netherlands/burgerweeshuis-4c0dae7a

HitLight