
UPSTAGE

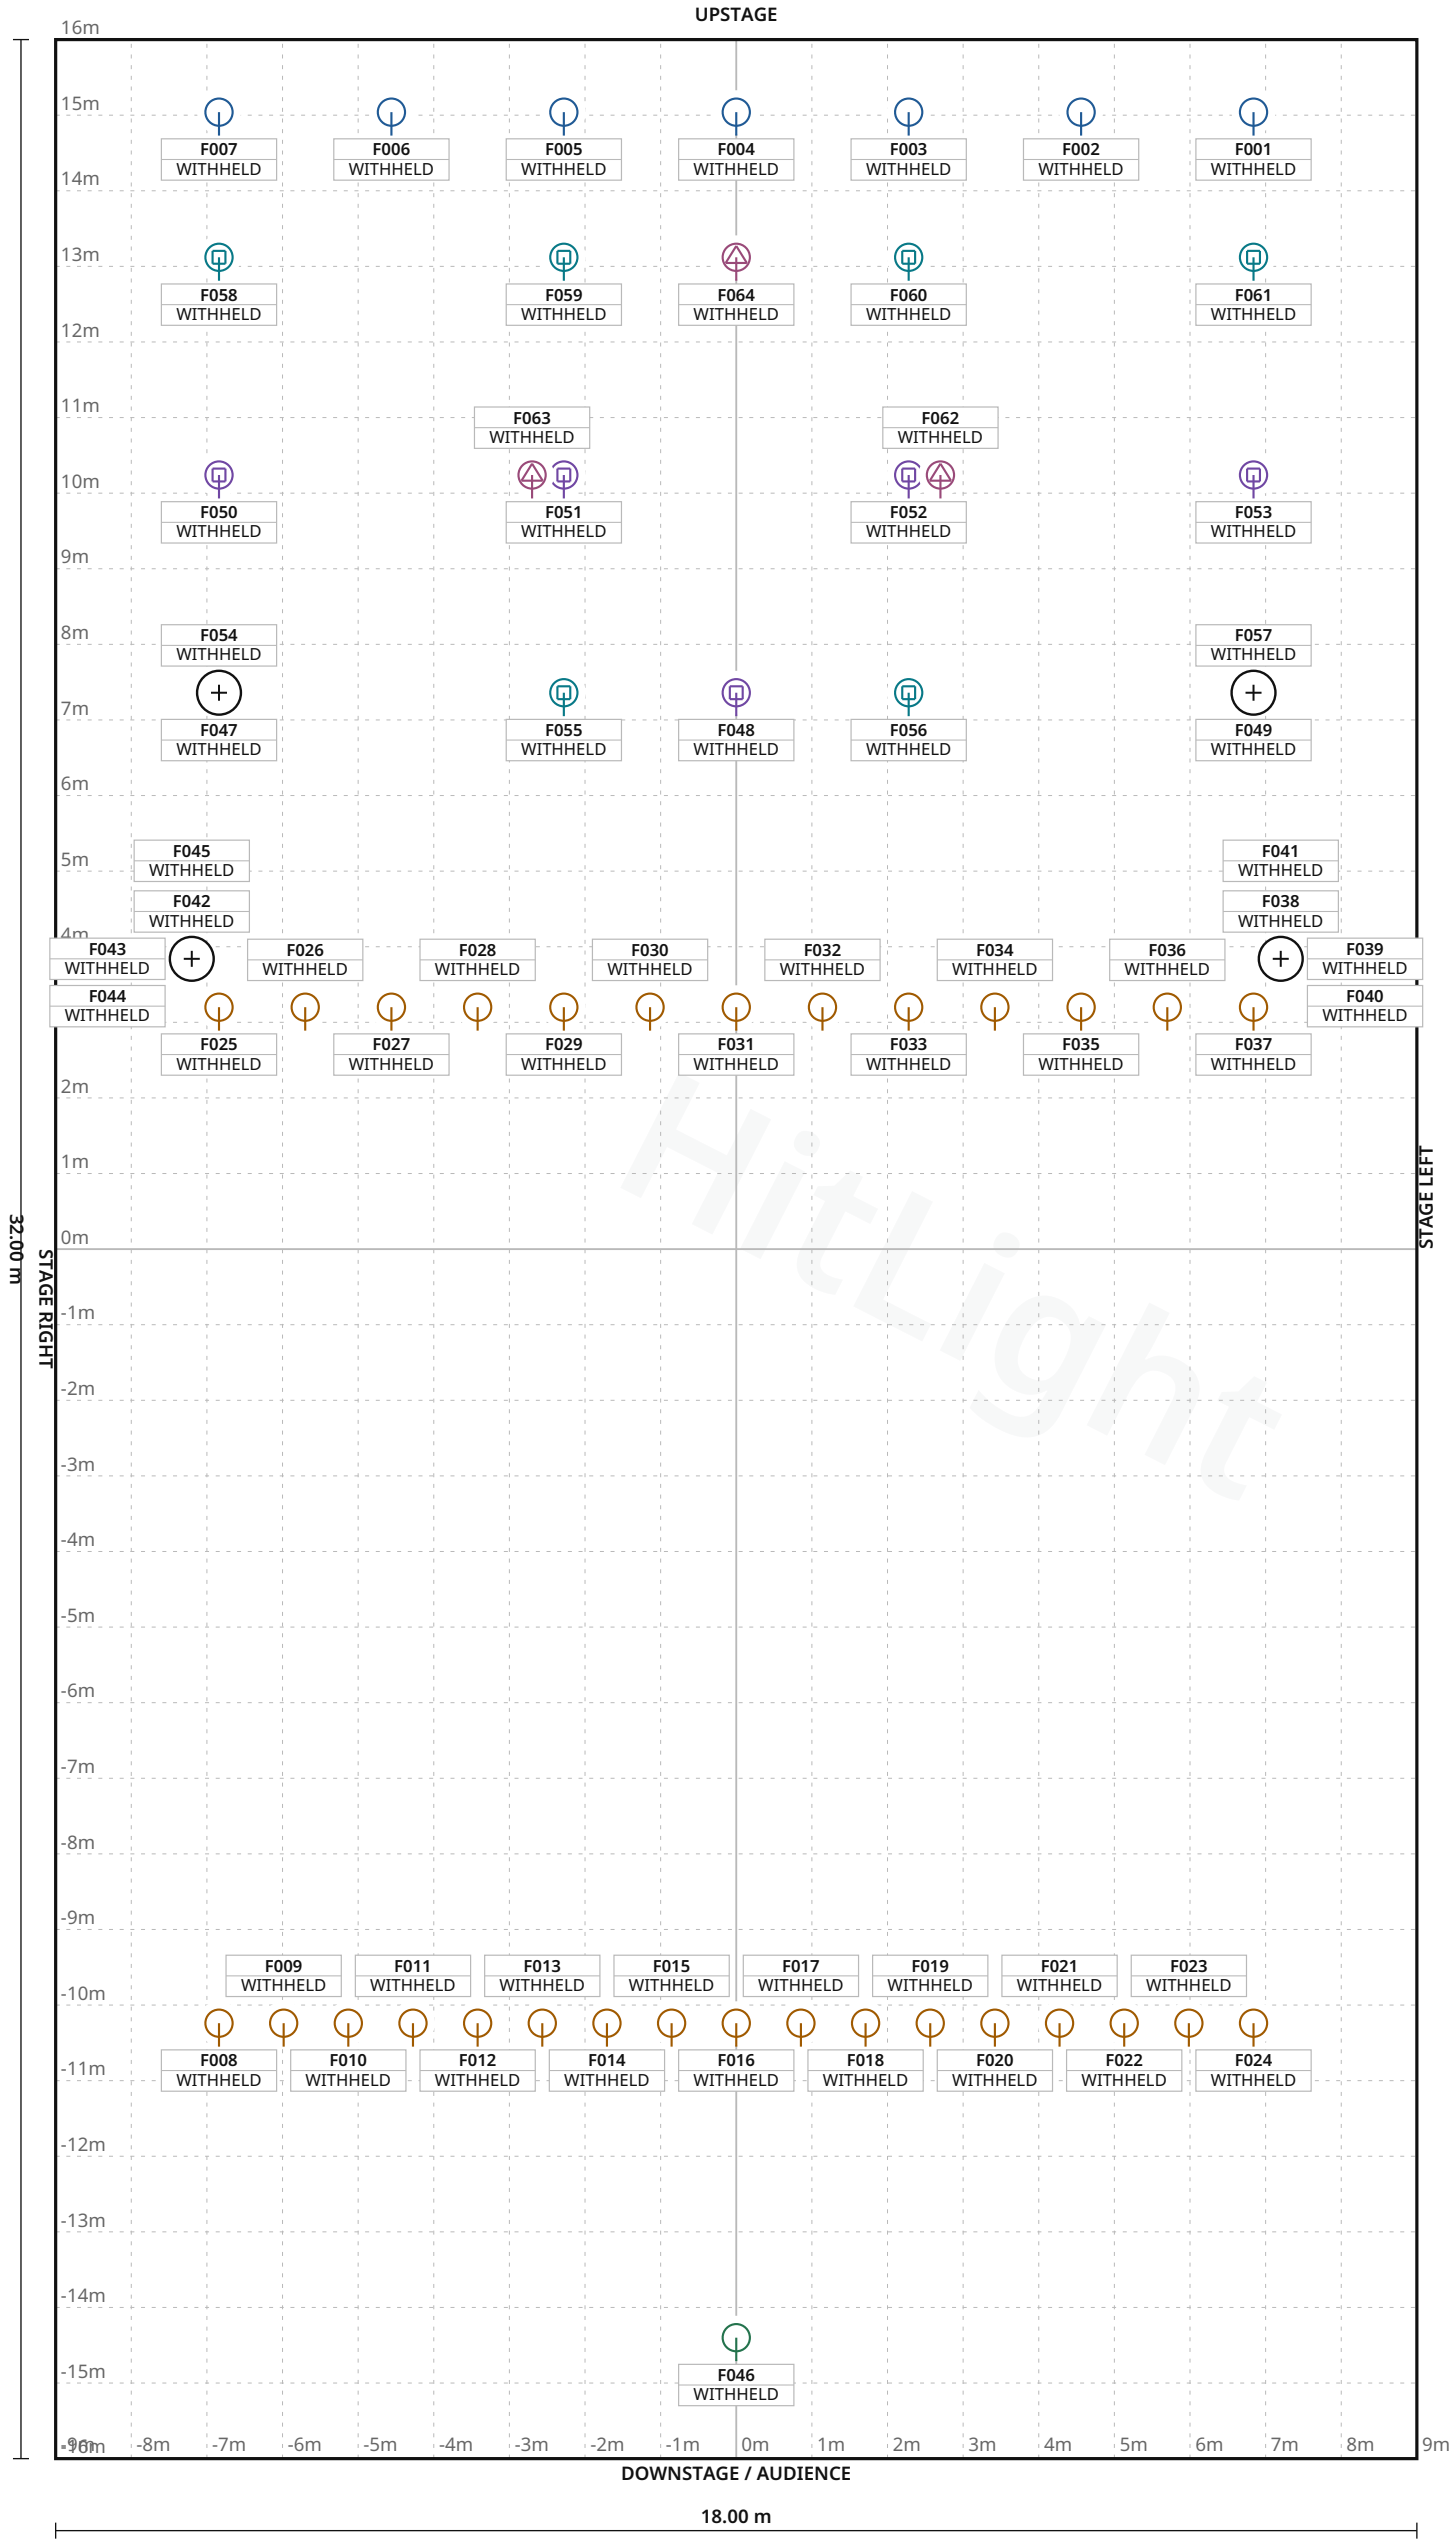

FIXTURE LEGEND

- **Colorsource CYC** — PAR Light · 7×
- **S4 Series 2** — Lustr, PAR Light · 38×
- **Visual** — substitute · Basic Conventional, PAR Light · 1×
- **Robin LEDBeam** — 150 RGBW, Moving Head · 7×
- **Robin LEDBeam** — 350, Moving Head · 8×
- **Robin T1 Profile** — Profile Spot · 3×

Stage 18.00 m W × 32.00 m D · Grid 1 m

HitLight TECHNICAL LIGHTING — REV 7874db4ed63e · 1/9

Theater de Willem · Main room

LIGHT PLOT · PLAN · Main room

HitLight · Theater de Willem

Van der Palmstraat 4, 3351 HA, Papendrecht, Netherlands

DWG HL · SCALE 1:100 · metric · PRINT AT 100%

Drawn HitLight

Generated from the saved show

SOURCE c3685669d88e

SYMBOL LEGEND

6 TYPES · 64 FIXTURES · COLOUR BY TYPE



ETC Colorsource CYC

PAR Light · Direct · 7 ch · category symbol

7 physical · 7 plotted

0 disabled · 0 unplaced



ETC S4 Series 2 Lustr

PAR Light · Direct - Strobe On - Fan DMX · 10 ch · category symbol

38 physical · 38 plotted

0 disabled · 0 unplaced



HitLight placeholder Visual substitute · Basic Conventional

PAR Light · Default · 1 ch · category symbol

1 physical · 1 plotted

0 disabled · 0 unplaced



Robe Lighting Robin LEDBeam 150 RGBW

Moving Head · Mode 1 - Standard 16 - bit · 22 ch · category symbol

7 physical · 7 plotted

0 disabled · 0 unplaced



Robe Lighting Robin LEDBeam 350

Moving Head · Mode 1 - Standard 16 - bit · 22 ch · category symbol

8 physical · 8 plotted

0 disabled · 0 unplaced



Robe Lighting Robin T1 Profile

Profile Spot · Mode 3 - RGBAL · 53 ch · category symbol

3 physical · 3 plotted

0 disabled · 0 unplaced

Theater de Willem · Main room

SYMBOL LEGEND · Main room

HitLight · Theater de Willem

Van der Palmstraat 4, 3351 HA, Papendrecht, Netherlands

DWG HL · METRIC

Drawn HitLight

Generated from the saved show

SOURCE c3685669d88e

GENERAL NOTES

1. Source-based lighting plan. Confirm the current rig with the venue.
2. PARTIAL: included fixtures are not a full physical-unit census.
3. DMX PATCH WITHHELD: provisional or unchecked addresses are not published.
4. The reconstruction retains its documented coverage and geometry assumptions; confirm the current setup with the venue.

HitLight

DMX PATCH

64 FIXTURES · 0 UNIVERSES

Fixture / name	Manufacturer / model	Mode	Ch	DMX	Range	Position / mount	Status / notes
UNPATCHED / INVALID							
F001 · ETCColorSourceCYC · 71	ETC / Colorsource CYC	Direct	7	WITHHELD	TBC	UNPLACED	Enabled
F002 · ETCColorSourceCYC · 72	ETC / Colorsource CYC	Direct	7	WITHHELD	TBC	UNPLACED	Enabled
F003 · ETCColorSourceCYC · 73	ETC / Colorsource CYC	Direct	7	WITHHELD	TBC	UNPLACED	Enabled
F004 · ETCColorSourceCYC · 74	ETC / Colorsource CYC	Direct	7	WITHHELD	TBC	UNPLACED	Enabled
F005 · ETCColorSourceCYC · 75	ETC / Colorsource CYC	Direct	7	WITHHELD	TBC	UNPLACED	Enabled
F006 · ETCColorSourceCYC · 76	ETC / Colorsource CYC	Direct	7	WITHHELD	TBC	UNPLACED	Enabled
F007 · ETCColorSourceCYC · 77	ETC / Colorsource CYC	Direct	7	WITHHELD	TBC	UNPLACED	Enabled
F008 · ETCSourceFourSeries2Lustr1…	ETC / S4 Series 2 Lustr	Direct - Strobe On - F…	10	WITHHELD	TBC	UNPLACED	Enabled
F009 · ETCSourceFourSeries2Lustr1…	ETC / S4 Series 2 Lustr	Direct - Strobe On - F…	10	WITHHELD	TBC	UNPLACED	Enabled
F010 · ETCSourceFourSeries2Lustr1…	ETC / S4 Series 2 Lustr	Direct - Strobe On - F…	10	WITHHELD	TBC	UNPLACED	Enabled
F011 · ETCSourceFourSeries2Lustr1…	ETC / S4 Series 2 Lustr	Direct - Strobe On - F…	10	WITHHELD	TBC	UNPLACED	Enabled
F012 · ETCSourceFourSeries2Lustr1…	ETC / S4 Series 2 Lustr	Direct - Strobe On - F…	10	WITHHELD	TBC	UNPLACED	Enabled
F013 · ETCSourceFourSeries2Lustr1…	ETC / S4 Series 2 Lustr	Direct - Strobe On - F…	10	WITHHELD	TBC	UNPLACED	Enabled
F014 · ETCSourceFourSeries2Lustr1…	ETC / S4 Series 2 Lustr	Direct - Strobe On - F…	10	WITHHELD	TBC	UNPLACED	Enabled
F015 · ETCSourceFourSeries2Lustr1…	ETC / S4 Series 2 Lustr	Direct - Strobe On - F…	10	WITHHELD	TBC	UNPLACED	Enabled
F016 · ETCSourceFourSeries2Lustr1…	ETC / S4 Series 2 Lustr	Direct - Strobe On - F…	10	WITHHELD	TBC	UNPLACED	Enabled
F017 · ETCSourceFourSeries2Lustr1…	ETC / S4 Series 2 Lustr	Direct - Strobe On - F…	10	WITHHELD	TBC	UNPLACED	Enabled
F018 · ETCSourceFourSeries2Lustr1…	ETC / S4 Series 2 Lustr	Direct - Strobe On - F…	10	WITHHELD	TBC	UNPLACED	Enabled
F019 · ETCSourceFourSeries2Lustr1…	ETC / S4 Series 2 Lustr	Direct - Strobe On - F…	10	WITHHELD	TBC	UNPLACED	Enabled
F020 · ETCSourceFourSeries2Lustr1…	ETC / S4 Series 2 Lustr	Direct - Strobe On - F…	10	WITHHELD	TBC	UNPLACED	Enabled

No patched universes

Theater de Willem · Main room

DMX PATCH · Main room

HitLight · Theater de Willem

Van der Palmstraat 4, 3351 HA, Papendrecht, Netherlands

DWG HL · METRIC

Drawn HitLight

Generated from the saved show

SOURCE c3685669d88e

DMX PATCH · CONTINUED

64 FIXTURES · 0 UNIVERSES

Fixture / name	Manufacturer / model	Mode	Ch	DMX	Range	Position / mount	Status / notes
UNPATCHED / INVALID							
F021 · ETCSourceFourSeries2Lustr1...	ETC / S4 Series 2 Lustr	Direct - Strobe On - F...	10	WITHHELD	TBC	UNPLACED	Enabled
F022 · ETCSourceFourSeries2Lustr1...	ETC / S4 Series 2 Lustr	Direct - Strobe On - F...	10	WITHHELD	TBC	UNPLACED	Enabled
F023 · ETCSourceFourSeries2Lustr1...	ETC / S4 Series 2 Lustr	Direct - Strobe On - F...	10	WITHHELD	TBC	UNPLACED	Enabled
F024 · ETCSourceFourSeries2Lustr1...	ETC / S4 Series 2 Lustr	Direct - Strobe On - F...	10	WITHHELD	TBC	UNPLACED	Enabled
F025 · ETCSourceFourSeries2Lustr2...	ETC / S4 Series 2 Lustr	Direct - Strobe On - F...	10	WITHHELD	TBC	UNPLACED	Enabled
F026 · ETCSourceFourSeries2Lustr2...	ETC / S4 Series 2 Lustr	Direct - Strobe On - F...	10	WITHHELD	TBC	UNPLACED	Enabled
F027 · ETCSourceFourSeries2Lustr2...	ETC / S4 Series 2 Lustr	Direct - Strobe On - F...	10	WITHHELD	TBC	UNPLACED	Enabled
F028 · ETCSourceFourSeries2Lustr2...	ETC / S4 Series 2 Lustr	Direct - Strobe On - F...	10	WITHHELD	TBC	UNPLACED	Enabled
F029 · ETCSourceFourSeries2Lustr2...	ETC / S4 Series 2 Lustr	Direct - Strobe On - F...	10	WITHHELD	TBC	UNPLACED	Enabled
F030 · ETCSourceFourSeries2Lustr2...	ETC / S4 Series 2 Lustr	Direct - Strobe On - F...	10	WITHHELD	TBC	UNPLACED	Enabled
F031 · ETCSourceFourSeries2Lustr2...	ETC / S4 Series 2 Lustr	Direct - Strobe On - F...	10	WITHHELD	TBC	UNPLACED	Enabled
F032 · ETCSourceFourSeries2Lustr2...	ETC / S4 Series 2 Lustr	Direct - Strobe On - F...	10	WITHHELD	TBC	UNPLACED	Enabled
F033 · ETCSourceFourSeries2Lustr2...	ETC / S4 Series 2 Lustr	Direct - Strobe On - F...	10	WITHHELD	TBC	UNPLACED	Enabled
F034 · ETCSourceFourSeries2Lustr2...	ETC / S4 Series 2 Lustr	Direct - Strobe On - F...	10	WITHHELD	TBC	UNPLACED	Enabled
F035 · ETCSourceFourSeries2Lustr2...	ETC / S4 Series 2 Lustr	Direct - Strobe On - F...	10	WITHHELD	TBC	UNPLACED	Enabled
F036 · ETCSourceFourSeries2Lustr2...	ETC / S4 Series 2 Lustr	Direct - Strobe On - F...	10	WITHHELD	TBC	UNPLACED	Enabled
F037 · ETCSourceFourSeries2Lustr2...	ETC / S4 Series 2 Lustr	Direct - Strobe On - F...	10	WITHHELD	TBC	UNPLACED	Enabled
F038 · ETCSourceFourSeries2Lustr2...	ETC / S4 Series 2 Lustr	Direct - Strobe On - F...	10	WITHHELD	TBC	UNPLACED	Enabled
F039 · ETCSourceFourSeries2Lustr2...	ETC / S4 Series 2 Lustr	Direct - Strobe On - F...	10	WITHHELD	TBC	UNPLACED	Enabled
F040 · ETCSourceFourSeries2Lustr2...	ETC / S4 Series 2 Lustr	Direct - Strobe On - F...	10	WITHHELD	TBC	UNPLACED	Enabled

No patched universes

Theater de Willem · Main room

DMX PATCH · Main room

HitLight · Theater de Willem

Van der Palmstraat 4, 3351 HA, Papendrecht, Netherlands

DWG HL · METRIC

Drawn HitLight

Generated from the saved show

SOURCE c3685669d88e

DMX PATCH · CONTINUED

64 FIXTURES · 0 UNIVERSES

Fixture / name	Manufacturer / model	Mode	Ch	DMX	Range	Position / mount	Status / notes
UNPATCHED / INVALID							
F041 · ETCSourceFourSeries2Lustr2...	ETC / S4 Series 2 Lustr	Direct - Strobe On - F...	10	WITHHELD	TBC	UNPLACED	Enabled
F042 · ETCSourceFourSeries2Lustr2...	ETC / S4 Series 2 Lustr	Direct - Strobe On - F...	10	WITHHELD	TBC	UNPLACED	Enabled
F043 · ETCSourceFourSeries2Lustr2...	ETC / S4 Series 2 Lustr	Direct - Strobe On - F...	10	WITHHELD	TBC	UNPLACED	Enabled
F044 · ETCSourceFourSeries2Lustr2...	ETC / S4 Series 2 Lustr	Direct - Strobe On - F...	10	WITHHELD	TBC	UNPLACED	Enabled
F045 · ETCSourceFourSeries2Lustr2...	ETC / S4 Series 2 Lustr	Direct - Strobe On - F...	10	WITHHELD	TBC	UNPLACED	Enabled
F046 · PLACEHOLDER · StrandSolo2k...	HitLight placeholder / Visual substitute ...	Default	1	WITHHELD	TBC	UNPLACED	Enabled
F047 · RobeLEDBeam150RGBW · 51	Robe Lighting / Robin LEDBeam 150 RGBW	Mode 1 - Standard 16 -...	22	WITHHELD	TBC	UNPLACED	Enabled
F048 · RobeLEDBeam150RGBW · 52	Robe Lighting / Robin LEDBeam 150 RGBW	Mode 1 - Standard 16 -...	22	WITHHELD	TBC	UNPLACED	Enabled
F049 · RobeLEDBeam150RGBW · 53	Robe Lighting / Robin LEDBeam 150 RGBW	Mode 1 - Standard 16 -...	22	WITHHELD	TBC	UNPLACED	Enabled
F050 · RobeLEDBeam150RGBW · 54	Robe Lighting / Robin LEDBeam 150 RGBW	Mode 1 - Standard 16 -...	22	WITHHELD	TBC	UNPLACED	Enabled
F051 · RobeLEDBeam150RGBW · 55	Robe Lighting / Robin LEDBeam 150 RGBW	Mode 1 - Standard 16 -...	22	WITHHELD	TBC	UNPLACED	Enabled
F052 · RobeLEDBeam150RGBW · 56	Robe Lighting / Robin LEDBeam 150 RGBW	Mode 1 - Standard 16 -...	22	WITHHELD	TBC	UNPLACED	Enabled
F053 · RobeLEDBeam150RGBW · 57	Robe Lighting / Robin LEDBeam 150 RGBW	Mode 1 - Standard 16 -...	22	WITHHELD	TBC	UNPLACED	Enabled
F054 · RobeLEDBeam350RGBW · 41	Robe Lighting / Robin LEDBeam 350	Mode 1 - Standard 16 -...	22	WITHHELD	TBC	UNPLACED	Enabled
F055 · RobeLEDBeam350RGBW · 42	Robe Lighting / Robin LEDBeam 350	Mode 1 - Standard 16 -...	22	WITHHELD	TBC	UNPLACED	Enabled
F056 · RobeLEDBeam350RGBW · 43	Robe Lighting / Robin LEDBeam 350	Mode 1 - Standard 16 -...	22	WITHHELD	TBC	UNPLACED	Enabled
F057 · RobeLEDBeam350RGBW · 44	Robe Lighting / Robin LEDBeam 350	Mode 1 - Standard 16 -...	22	WITHHELD	TBC	UNPLACED	Enabled
F058 · RobeLEDBeam350RGBW · 45	Robe Lighting / Robin LEDBeam 350	Mode 1 - Standard 16 -...	22	WITHHELD	TBC	UNPLACED	Enabled
F059 · RobeLEDBeam350RGBW · 46	Robe Lighting / Robin LEDBeam 350	Mode 1 - Standard 16 -...	22	WITHHELD	TBC	UNPLACED	Enabled
F060 · RobeLEDBeam350RGBW · 47	Robe Lighting / Robin LEDBeam 350	Mode 1 - Standard 16 -...	22	WITHHELD	TBC	UNPLACED	Enabled

No patched universes

Theater de Willem · Main room

DMX PATCH · Main room

HitLight · Theater de Willem

Van der Palmstraat 4, 3351 HA, Papendrecht, Netherlands

DWG HL · METRIC

Drawn HitLight

Generated from the saved show

SOURCE c3685669d88e

DMX PATCH · CONTINUED

64 FIXTURES · 0 UNIVERSES

Fixture / name	Manufacturer / model	Mode	Ch	DMX	Range	Position / mount	Status / notes
UNPATCHED / INVALID							
F061 · RobeLEDBeam350RGBW · 48	Robe Lighting / Robin LEDBeam 350	Mode 1 - Standard 16 -...	22	WITHHELD	TBC	UNPLACED	Enabled
F062 · RobeT1Profile · 61	Robe Lighting / Robin T1 Profile	Mode 3 - RGBAL	53	WITHHELD	TBC	UNPLACED	Enabled
F063 · RobeT1Profile · 62	Robe Lighting / Robin T1 Profile	Mode 3 - RGBAL	53	WITHHELD	TBC	UNPLACED	Enabled
F064 · RobeT1Profile · 63	Robe Lighting / Robin T1 Profile	Mode 3 - RGBAL	53	WITHHELD	TBC	UNPLACED	Enabled

No patched universes

HitLight

Theater de Willem · Main room

DMX PATCH · Main room

HitLight · Theater de Willem

Van der Palmstraat 4, 3351 HA, Papendrecht, Netherlands

DWG HL · METRIC

Drawn HitLight

Generated from the saved show

SOURCE c3685669d88e

VALIDATION APPENDIX

WARNING · PATCH_WITHHELD

DMX patch facts are withheld pending source verification. This planning document cannot be used for hardware output.

Objects: — · Remediation: correct the saved show data and regenerate.

ERROR · STAGE_DIMENSIONS_UNCONFIRMED

Confirm the stage dimensions before producing a final technical document.

Objects: F9F511C7-BD69-460B-ACD3-88EDC2D62385 · Remediation: correct the saved show data and regenerate.

WARNING · TITLE_METADATA_INCOMPLETE

Some professional title-block metadata is missing; the document will show an em dash.

Objects: 4c5cf6abc49f33cd39b45346 · Remediation: correct the saved show data and regenerate.

HitLight

VENUE & DRAWING SOURCES

Theater de Willem

Main room · House rig

Van der Palmstraat 4, 3351 HA, Papendrecht, NL

https://www.theaterdewillem.nl/over-ons/technische-gegevens/

Sources checked 2026-10-23

Symbols: HitLight-owned category artwork. No manufacturer model geometry or original source pages included.

Source-based reconstruction. Confirm the current installation and equipment availability with the venue.

Scale, fixture positions, mounting heights and aiming may include estimates; this is not a rigging specification.

Provisional fixture matches are labelled as placeholders. The recorded subset is not a complete physical inventory.

DMX addresses are withheld from public plans until their exact source patch is reconciled.

The reconstruction retains its documented coverage and geometry assumptions; confirm the current setup with the venue.

Official venue information: https://www.theaterdewillem.nl/over-ons/technische-gegevens/ · checked 2026-10-19

Physical venue location: https://www.theaterdewillem.nl/ · checked 2026-10-23

lichtplan-theater-de-willem-2025.pdf: https://www.theaterdewillem.nl/media/1217/lichtplan-theater-de-willem-2025.pdf · checked 2026-10-19

technische-gegevens-theater-de-willem-20251025.pdf: https://www.theaterdewillem.nl/media/1244/technische-gegevens-theater-de-willem-20251025.pdf · checked 2026-10-19

trekkenlijst-theater-de-willem-20220812.pdf: https://www.theaterdewillem.nl/media/1148/trekkenlijst-theater-de-willem-20220812.pdf · checked 2026-10-19

Public venue page: https://www.hitlight.app/venues/netherlands/theater-de-willem-4c5cf6ab

HitLight