
UPSTAGE ↑

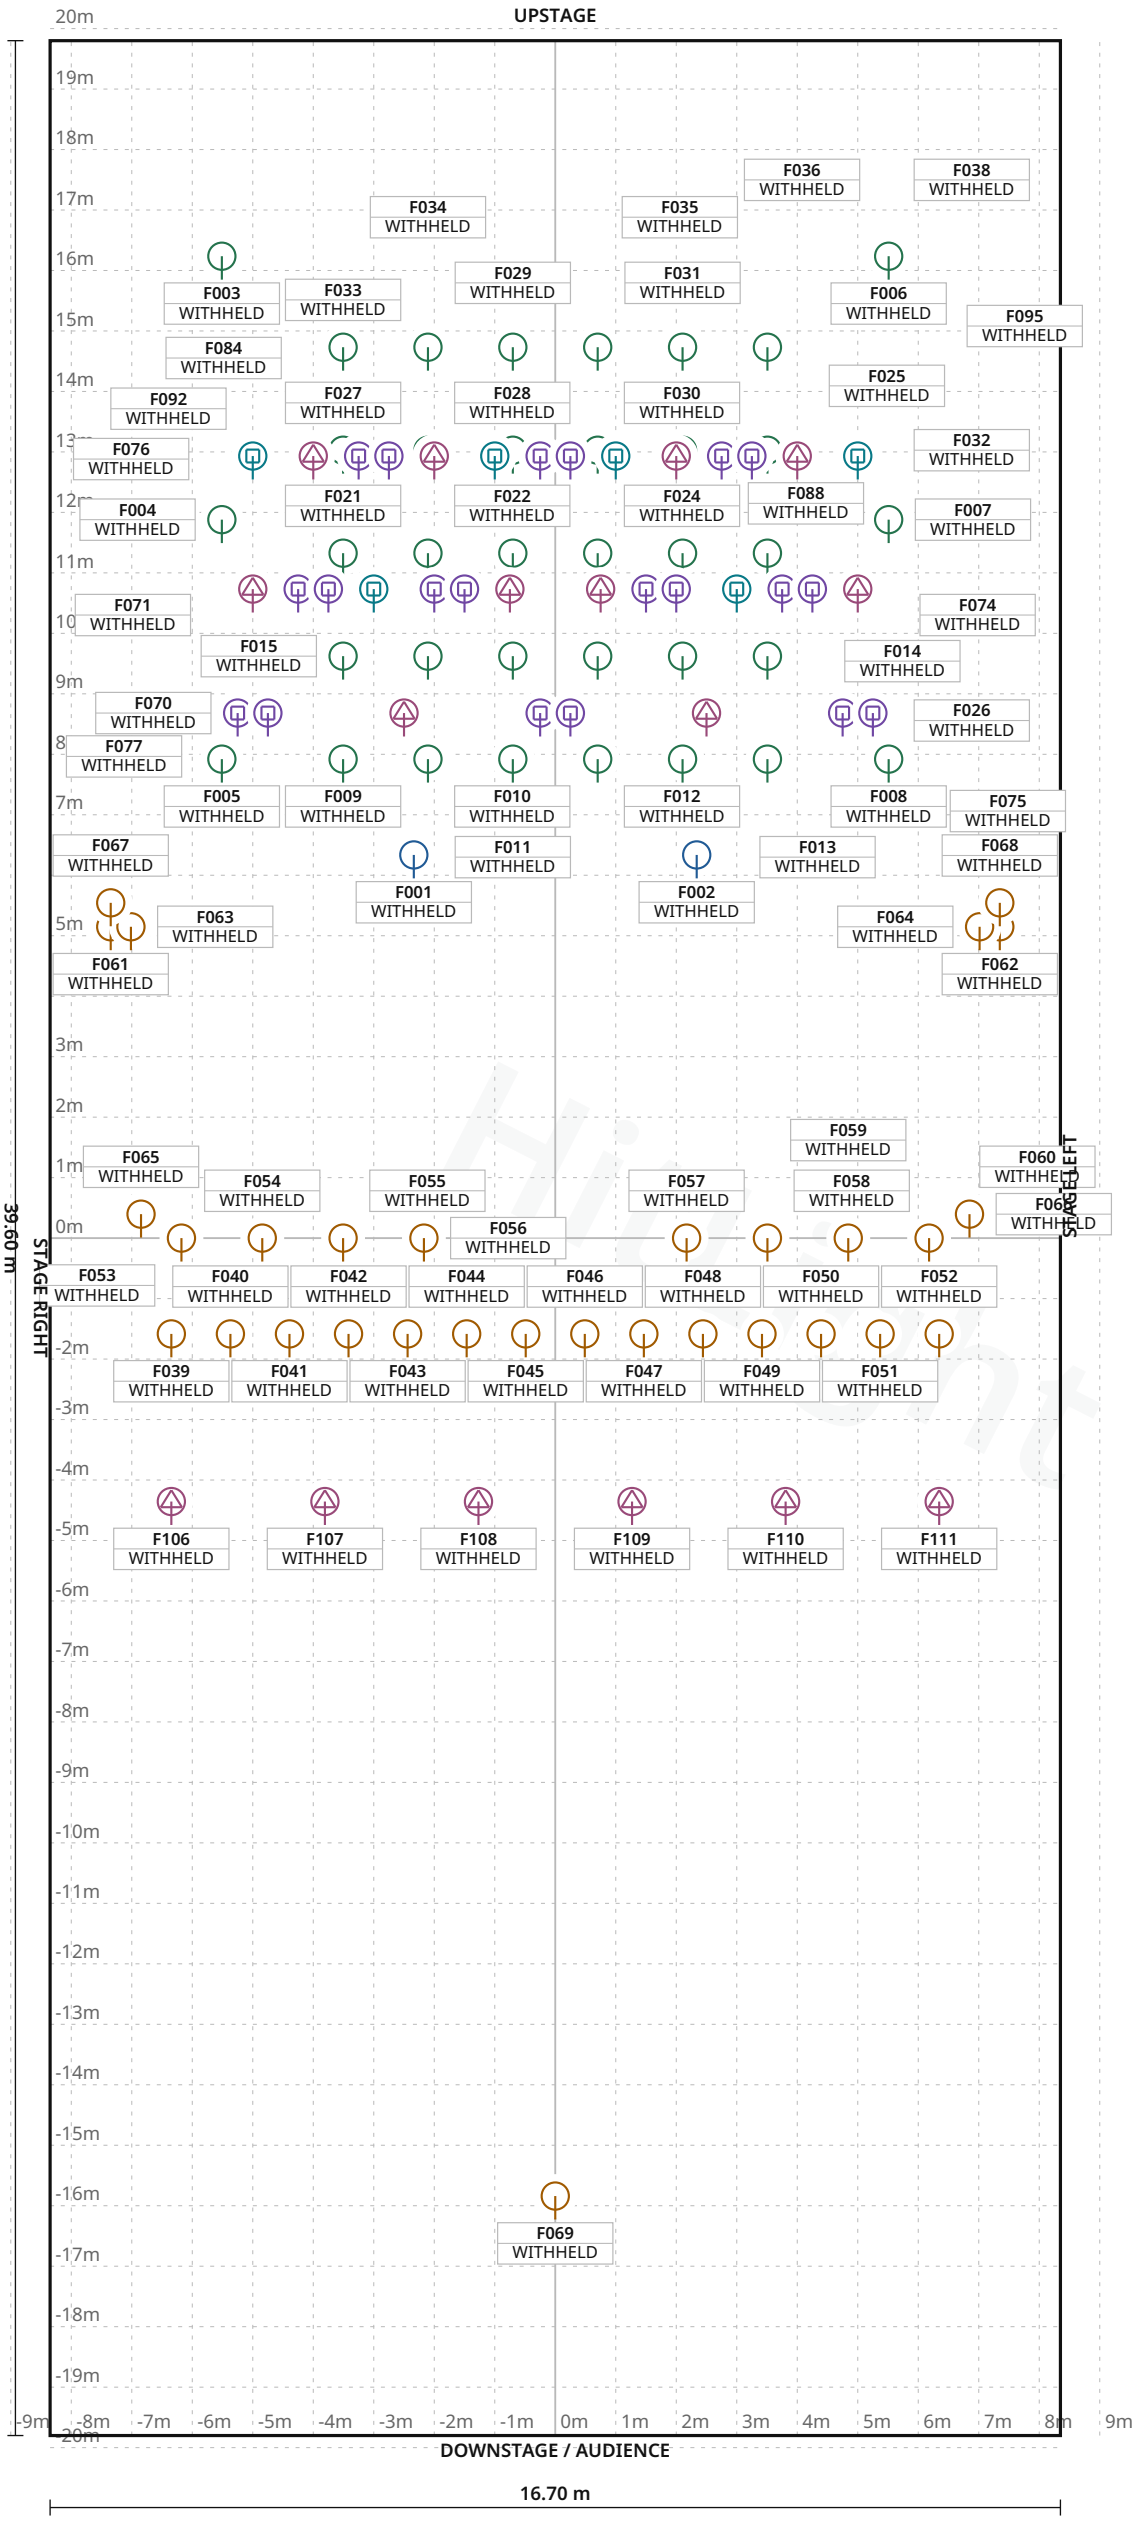

FIXTURE LEGEND

- **S4 Series 2** — Lustr — PAR Light · 2×
- **Visual** substitute · Basic Conventional — PAR Light · 31×
- **Visual** substitute · Basic LED PAR RGBDim — PAR Light · 36×
- **Robin LEDBeam** — 150 RGBW — Moving Head · 20×
- **Robin Spiider** — Moving Head · 6×
- **Robin T1 Profile** — Profile Spot · 16×

Stage 16.70 m W × 39.60 m D · Grid 1 m

33 fixture labels omitted in this view due to crowding · see DMX patch

Musis · Parkzaal

LIGHT PLOT · PLAN · Parkzaal

HitLight · Musis

Velperbinnensingel 15, 6811 BP, Arnhem, Netherlands

DWG HL · SCALE 1:125 · metric · PRINT AT 100%

Drawn HitLight

Generated from the saved show

SOURCE 7b516933d542

SYMBOL LEGEND

6 TYPES · 111 FIXTURES · COLOUR BY TYPE



ETC S4 Series 2 Lustr

PAR Light · Direct - Strobe On - Fan DMX · 10 ch · category symbol

2 physical · 2 plotted

0 disabled · 0 unplaced



HitLight placeholder Visual substitute · Basic Conventional

PAR Light · Default · 1 ch · category symbol

31 physical · 31 plotted

0 disabled · 0 unplaced



HitLight placeholder Visual substitute · Basic LED PAR RGBDim

PAR Light · Standard mode · 4 ch · category symbol

36 physical · 36 plotted

0 disabled · 0 unplaced



Robe Lighting Robin LEDBeam 150 RGBW

Moving Head · Mode 1 - Standard 16 - bit · 22 ch · category symbol

20 physical · 20 plotted

0 disabled · 0 unplaced



Robe Lighting Robin Spiider

Moving Head · Mode 3 - Advanced · 33 ch · category symbol

6 physical · 6 plotted

0 disabled · 0 unplaced



Robe Lighting Robin T1 Profile

Profile Spot · Mode 1 - RGB · 49 ch · category symbol

16 physical · 16 plotted

0 disabled · 0 unplaced

GENERAL NOTES

1. Source-based lighting plan. Confirm the current rig with the venue.
2. PARTIAL: included fixtures are not a full physical-unit census.
3. DMX PATCH WITHHELD: provisional or unchecked addresses are not published.
4. The reconstruction retains its documented coverage and geometry assumptions; confirm the current setup with the venue.

HitLight

DMX PATCH

111 FIXTURES · 0 UNIVERSES

Fixture / name	Manufacturer / model	Mode	Ch	DMX	Range	Position / mount	Status / notes
UNPATCHED / INVALID							
F001 · ETCS4LEDSeries2Lustr25–50 ...	ETC / S4 Series 2 Lustr	Direct - Strobe On - F...	10	WITHHELD	TBC	UNPLACED	Enabled
F002 · ETCS4LEDSeries2Lustr25–50 ...	ETC / S4 Series 2 Lustr	Direct - Strobe On - F...	10	WITHHELD	TBC	UNPLACED	Enabled
F003 · PLACEHOLDER · ETCDesireD60...	HitLight placeholder / Visual substitute ...	Standard mode	4	WITHHELD	TBC	UNPLACED	Enabled
F004 · PLACEHOLDER · ETCDesireD60...	HitLight placeholder / Visual substitute ...	Standard mode	4	WITHHELD	TBC	UNPLACED	Enabled
F005 · PLACEHOLDER · ETCDesireD60...	HitLight placeholder / Visual substitute ...	Standard mode	4	WITHHELD	TBC	UNPLACED	Enabled
F006 · PLACEHOLDER · ETCDesireD60...	HitLight placeholder / Visual substitute ...	Standard mode	4	WITHHELD	TBC	UNPLACED	Enabled
F007 · PLACEHOLDER · ETCDesireD60...	HitLight placeholder / Visual substitute ...	Standard mode	4	WITHHELD	TBC	UNPLACED	Enabled
F008 · PLACEHOLDER · ETCDesireD60...	HitLight placeholder / Visual substitute ...	Standard mode	4	WITHHELD	TBC	UNPLACED	Enabled
F009 · PLACEHOLDER · ETCDesireD60...	HitLight placeholder / Visual substitute ...	Standard mode	4	WITHHELD	TBC	UNPLACED	Enabled
F010 · PLACEHOLDER · ETCDesireD60...	HitLight placeholder / Visual substitute ...	Standard mode	4	WITHHELD	TBC	UNPLACED	Enabled
F011 · PLACEHOLDER · ETCDesireD60...	HitLight placeholder / Visual substitute ...	Standard mode	4	WITHHELD	TBC	UNPLACED	Enabled
F012 · PLACEHOLDER · ETCDesireD60...	HitLight placeholder / Visual substitute ...	Standard mode	4	WITHHELD	TBC	UNPLACED	Enabled
F013 · PLACEHOLDER · ETCDesireD60...	HitLight placeholder / Visual substitute ...	Standard mode	4	WITHHELD	TBC	UNPLACED	Enabled
F014 · PLACEHOLDER · ETCDesireD60...	HitLight placeholder / Visual substitute ...	Standard mode	4	WITHHELD	TBC	UNPLACED	Enabled
F015 · PLACEHOLDER · ETCDesireD60...	HitLight placeholder / Visual substitute ...	Standard mode	4	WITHHELD	TBC	UNPLACED	Enabled
F016 · PLACEHOLDER · ETCDesireD60...	HitLight placeholder / Visual substitute ...	Standard mode	4	WITHHELD	TBC	UNPLACED	Enabled
F017 · PLACEHOLDER · ETCDesireD60...	HitLight placeholder / Visual substitute ...	Standard mode	4	WITHHELD	TBC	UNPLACED	Enabled
F018 · PLACEHOLDER · ETCDesireD60...	HitLight placeholder / Visual substitute ...	Standard mode	4	WITHHELD	TBC	UNPLACED	Enabled
F019 · PLACEHOLDER · ETCDesireD60...	HitLight placeholder / Visual substitute ...	Standard mode	4	WITHHELD	TBC	UNPLACED	Enabled
F020 · PLACEHOLDER · ETCDesireD60...	HitLight placeholder / Visual substitute ...	Standard mode	4	WITHHELD	TBC	UNPLACED	Enabled

No patched universes

Musis · Parkzaal

DMX PATCH · Parkzaal

HitLight · Musis

Velperbinnensingel 15, 6811 BP, Arnhem, Netherlands

DWG HL · METRIC

Drawn HitLight

Generated from the saved show

SOURCE 7b516933d542

DMX PATCH · CONTINUED

Fixture / name	Manufacturer / model	Mode	Ch	DMX	Range	Position / mount	Status / notes
UNPATCHED / INVALID							
F021 · PLACEHOLDER · ETCDesireD60...	HitLight placeholder / Visual substitute ...	Standard mode	4	WITHHELD	TBC	UNPLACED	Enabled
F022 · PLACEHOLDER · ETCDesireD60...	HitLight placeholder / Visual substitute ...	Standard mode	4	WITHHELD	TBC	UNPLACED	Enabled
F023 · PLACEHOLDER · ETCDesireD60...	HitLight placeholder / Visual substitute ...	Standard mode	4	WITHHELD	TBC	UNPLACED	Enabled
F024 · PLACEHOLDER · ETCDesireD60...	HitLight placeholder / Visual substitute ...	Standard mode	4	WITHHELD	TBC	UNPLACED	Enabled
F025 · PLACEHOLDER · ETCDesireD60...	HitLight placeholder / Visual substitute ...	Standard mode	4	WITHHELD	TBC	UNPLACED	Enabled
F026 · PLACEHOLDER · ETCDesireD60...	HitLight placeholder / Visual substitute ...	Standard mode	4	WITHHELD	TBC	UNPLACED	Enabled
F027 · PLACEHOLDER · ETCDesireD60...	HitLight placeholder / Visual substitute ...	Standard mode	4	WITHHELD	TBC	UNPLACED	Enabled
F028 · PLACEHOLDER · ETCDesireD60...	HitLight placeholder / Visual substitute ...	Standard mode	4	WITHHELD	TBC	UNPLACED	Enabled
F029 · PLACEHOLDER · ETCDesireD60...	HitLight placeholder / Visual substitute ...	Standard mode	4	WITHHELD	TBC	UNPLACED	Enabled
F030 · PLACEHOLDER · ETCDesireD60...	HitLight placeholder / Visual substitute ...	Standard mode	4	WITHHELD	TBC	UNPLACED	Enabled
F031 · PLACEHOLDER · ETCDesireD60...	HitLight placeholder / Visual substitute ...	Standard mode	4	WITHHELD	TBC	UNPLACED	Enabled
F032 · PLACEHOLDER · ETCDesireD60...	HitLight placeholder / Visual substitute ...	Standard mode	4	WITHHELD	TBC	UNPLACED	Enabled
F033 · PLACEHOLDER · ETCDesireD60...	HitLight placeholder / Visual substitute ...	Standard mode	4	WITHHELD	TBC	UNPLACED	Enabled
F034 · PLACEHOLDER · ETCDesireD60...	HitLight placeholder / Visual substitute ...	Standard mode	4	WITHHELD	TBC	UNPLACED	Enabled
F035 · PLACEHOLDER · ETCDesireD60...	HitLight placeholder / Visual substitute ...	Standard mode	4	WITHHELD	TBC	UNPLACED	Enabled
F036 · PLACEHOLDER · ETCDesireD60...	HitLight placeholder / Visual substitute ...	Standard mode	4	WITHHELD	TBC	UNPLACED	Enabled
F037 · PLACEHOLDER · ETCDesireD60...	HitLight placeholder / Visual substitute ...	Standard mode	4	WITHHELD	TBC	UNPLACED	Enabled
F038 · PLACEHOLDER · ETCDesireD60...	HitLight placeholder / Visual substitute ...	Standard mode	4	WITHHELD	TBC	UNPLACED	Enabled
F039 · PLACEHOLDER · Niethammer...	HitLight placeholder / Visual substitute ...	Default	1	WITHHELD	TBC	UNPLACED	Enabled
F040 · PLACEHOLDER · Niethammer...	HitLight placeholder / Visual substitute ...	Default	1	WITHHELD	TBC	UNPLACED	Enabled

No patched universes

DMX PATCH · CONTINUED

111 FIXTURES · 0 UNIVERSES

Fixture / name	Manufacturer / model	Mode	Ch	DMX	Range	Position / mount	Status / notes
UNPATCHED / INVALID							
F041 · PLACEHOLDER · Niethammer...	HitLight placeholder / Visual substitute ...	Default	1	WITHHELD	TBC	UNPLACED	Enabled
F042 · PLACEHOLDER · Niethammer...	HitLight placeholder / Visual substitute ...	Default	1	WITHHELD	TBC	UNPLACED	Enabled
F043 · PLACEHOLDER · Niethammer...	HitLight placeholder / Visual substitute ...	Default	1	WITHHELD	TBC	UNPLACED	Enabled
F044 · PLACEHOLDER · Niethammer...	HitLight placeholder / Visual substitute ...	Default	1	WITHHELD	TBC	UNPLACED	Enabled
F045 · PLACEHOLDER · Niethammer...	HitLight placeholder / Visual substitute ...	Default	1	WITHHELD	TBC	UNPLACED	Enabled
F046 · PLACEHOLDER · Niethammer...	HitLight placeholder / Visual substitute ...	Default	1	WITHHELD	TBC	UNPLACED	Enabled
F047 · PLACEHOLDER · Niethammer...	HitLight placeholder / Visual substitute ...	Default	1	WITHHELD	TBC	UNPLACED	Enabled
F048 · PLACEHOLDER · Niethammer...	HitLight placeholder / Visual substitute ...	Default	1	WITHHELD	TBC	UNPLACED	Enabled
F049 · PLACEHOLDER · Niethammer...	HitLight placeholder / Visual substitute ...	Default	1	WITHHELD	TBC	UNPLACED	Enabled
F050 · PLACEHOLDER · Niethammer...	HitLight placeholder / Visual substitute ...	Default	1	WITHHELD	TBC	UNPLACED	Enabled
F051 · PLACEHOLDER · Niethammer...	HitLight placeholder / Visual substitute ...	Default	1	WITHHELD	TBC	UNPLACED	Enabled
F052 · PLACEHOLDER · Niethammer...	HitLight placeholder / Visual substitute ...	Default	1	WITHHELD	TBC	UNPLACED	Enabled
F053 · PLACEHOLDER · Niethammer...	HitLight placeholder / Visual substitute ...	Default	1	WITHHELD	TBC	UNPLACED	Enabled
F054 · PLACEHOLDER · Niethammer...	HitLight placeholder / Visual substitute ...	Default	1	WITHHELD	TBC	UNPLACED	Enabled
F055 · PLACEHOLDER · Niethammer...	HitLight placeholder / Visual substitute ...	Default	1	WITHHELD	TBC	UNPLACED	Enabled
F056 · PLACEHOLDER · Niethammer...	HitLight placeholder / Visual substitute ...	Default	1	WITHHELD	TBC	UNPLACED	Enabled
F057 · PLACEHOLDER · Niethammer...	HitLight placeholder / Visual substitute ...	Default	1	WITHHELD	TBC	UNPLACED	Enabled
F058 · PLACEHOLDER · Niethammer...	HitLight placeholder / Visual substitute ...	Default	1	WITHHELD	TBC	UNPLACED	Enabled
F059 · PLACEHOLDER · Niethammer...	HitLight placeholder / Visual substitute ...	Default	1	WITHHELD	TBC	UNPLACED	Enabled
F060 · PLACEHOLDER · Niethammer...	HitLight placeholder / Visual substitute ...	Default	1	WITHHELD	TBC	UNPLACED	Enabled

No patched universes

Musis · Parkzaal

DMX PATCH · Parkzaal

HitLight · Musis

Velperbinnensingel 15, 6811 BP, Arnhem, Netherlands

DWG HL · METRIC

Drawn HitLight

Generated from the saved show

SOURCE 7b516933d542

DMX PATCH · CONTINUED

Fixture / name	Manufacturer / model	Mode	Ch	DMX	Range	Position / mount	Status / notes
UNPATCHED / INVALID							
F061 · PLACEHOLDER · Niethammer...	HitLight placeholder / Visual substitute ...	Default	1	WITHHELD	TBC	UNPLACED	Enabled
F062 · PLACEHOLDER · Niethammer...	HitLight placeholder / Visual substitute ...	Default	1	WITHHELD	TBC	UNPLACED	Enabled
F063 · PLACEHOLDER · Niethammer...	HitLight placeholder / Visual substitute ...	Default	1	WITHHELD	TBC	UNPLACED	Enabled
F064 · PLACEHOLDER · Niethammer...	HitLight placeholder / Visual substitute ...	Default	1	WITHHELD	TBC	UNPLACED	Enabled
F065 · PLACEHOLDER · PC2kW5–65 · ...	HitLight placeholder / Visual substitute ...	Default	1	WITHHELD	TBC	UNPLACED	Enabled
F066 · PLACEHOLDER · PC2kW5–65 · ...	HitLight placeholder / Visual substitute ...	Default	1	WITHHELD	TBC	UNPLACED	Enabled
F067 · PLACEHOLDER · PC2kW5–65 · ...	HitLight placeholder / Visual substitute ...	Default	1	WITHHELD	TBC	UNPLACED	Enabled
F068 · PLACEHOLDER · PC2kW5–65 · ...	HitLight placeholder / Visual substitute ...	Default	1	WITHHELD	TBC	UNPLACED	Enabled
F069 · PLACEHOLDER · RobertJuliat...	HitLight placeholder / Visual substitute ...	Default	1	WITHHELD	TBC	UNPLACED	Enabled
F070 · RobeRobinLEDBeam150RGBW...	Robe Lighting / Robin LEDBeam 150 RGBW	Mode 1 - Standard 16 -...	22	WITHHELD	TBC	UNPLACED	Enabled
F071 · RobeRobinLEDBeam150RGBW...	Robe Lighting / Robin LEDBeam 150 RGBW	Mode 1 - Standard 16 -...	22	WITHHELD	TBC	UNPLACED	Enabled
F072 · RobeRobinLEDBeam150RGBW...	Robe Lighting / Robin LEDBeam 150 RGBW	Mode 1 - Standard 16 -...	22	WITHHELD	TBC	UNPLACED	Enabled
F073 · RobeRobinLEDBeam150RGBW...	Robe Lighting / Robin LEDBeam 150 RGBW	Mode 1 - Standard 16 -...	22	WITHHELD	TBC	UNPLACED	Enabled
F074 · RobeRobinLEDBeam150RGBW...	Robe Lighting / Robin LEDBeam 150 RGBW	Mode 1 - Standard 16 -...	22	WITHHELD	TBC	UNPLACED	Enabled
F075 · RobeRobinLEDBeam150RGBW...	Robe Lighting / Robin LEDBeam 150 RGBW	Mode 1 - Standard 16 -...	22	WITHHELD	TBC	UNPLACED	Enabled
F076 · RobeRobinLEDBeam150RGBW...	Robe Lighting / Robin LEDBeam 150 RGBW	Mode 1 - Standard 16 -...	22	WITHHELD	TBC	UNPLACED	Enabled
F077 · RobeRobinLEDBeam150RGBW...	Robe Lighting / Robin LEDBeam 150 RGBW	Mode 1 - Standard 16 -...	22	WITHHELD	TBC	UNPLACED	Enabled
F078 · RobeRobinLEDBeam150RGBW...	Robe Lighting / Robin LEDBeam 150 RGBW	Mode 1 - Standard 16 -...	22	WITHHELD	TBC	UNPLACED	Enabled
F079 · RobeRobinLEDBeam150RGBW...	Robe Lighting / Robin LEDBeam 150 RGBW	Mode 1 - Standard 16 -...	22	WITHHELD	TBC	UNPLACED	Enabled
F080 · RobeRobinLEDBeam150RGBW...	Robe Lighting / Robin LEDBeam 150 RGBW	Mode 1 - Standard 16 -...	22	WITHHELD	TBC	UNPLACED	Enabled

No patched universes

Musis · Parkzaal

DMX PATCH · Parkzaal

HitLight · Musis

Velperbinnensingel 15, 6811 BP, Arnhem, Netherlands

DWG HL · METRIC

Drawn HitLight

Generated from the saved show

SOURCE 7b516933d542

DMX PATCH · CONTINUED

111 FIXTURES · 0 UNIVERSES

Fixture / name	Manufacturer / model	Mode	Ch	DMX	Range	Position / mount	Status / notes
UNPATCHED / INVALID							
F081 · RobeRobinLEDBeam150RGBW...	Robe Lighting / Robin LEDBeam 150 RGBW	Mode 1 - Standard 16 -...	22	WITHHELD	TBC	UNPLACED	Enabled
F082 · RobeRobinLEDBeam150RGBW...	Robe Lighting / Robin LEDBeam 150 RGBW	Mode 1 - Standard 16 -...	22	WITHHELD	TBC	UNPLACED	Enabled
F083 · RobeRobinLEDBeam150RGBW...	Robe Lighting / Robin LEDBeam 150 RGBW	Mode 1 - Standard 16 -...	22	WITHHELD	TBC	UNPLACED	Enabled
F084 · RobeRobinLEDBeam150RGBW...	Robe Lighting / Robin LEDBeam 150 RGBW	Mode 1 - Standard 16 -...	22	WITHHELD	TBC	UNPLACED	Enabled
F085 · RobeRobinLEDBeam150RGBW...	Robe Lighting / Robin LEDBeam 150 RGBW	Mode 1 - Standard 16 -...	22	WITHHELD	TBC	UNPLACED	Enabled
F086 · RobeRobinLEDBeam150RGBW...	Robe Lighting / Robin LEDBeam 150 RGBW	Mode 1 - Standard 16 -...	22	WITHHELD	TBC	UNPLACED	Enabled
F087 · RobeRobinLEDBeam150RGBW...	Robe Lighting / Robin LEDBeam 150 RGBW	Mode 1 - Standard 16 -...	22	WITHHELD	TBC	UNPLACED	Enabled
F088 · RobeRobinLEDBeam150RGBW...	Robe Lighting / Robin LEDBeam 150 RGBW	Mode 1 - Standard 16 -...	22	WITHHELD	TBC	UNPLACED	Enabled
F089 · RobeRobinLEDBeam150RGBW...	Robe Lighting / Robin LEDBeam 150 RGBW	Mode 1 - Standard 16 -...	22	WITHHELD	TBC	UNPLACED	Enabled
F090 · RobeRobinSpiiderRGBW · 201	Robe Lighting / Robin Spiider	Mode 3 - Advanced	33	WITHHELD	TBC	UNPLACED	Enabled
F091 · RobeRobinSpiiderRGBW · 202	Robe Lighting / Robin Spiider	Mode 3 - Advanced	33	WITHHELD	TBC	UNPLACED	Enabled
F092 · RobeRobinSpiiderRGBW · 203	Robe Lighting / Robin Spiider	Mode 3 - Advanced	33	WITHHELD	TBC	UNPLACED	Enabled
F093 · RobeRobinSpiiderRGBW · 204	Robe Lighting / Robin Spiider	Mode 3 - Advanced	33	WITHHELD	TBC	UNPLACED	Enabled
F094 · RobeRobinSpiiderRGBW · 205	Robe Lighting / Robin Spiider	Mode 3 - Advanced	33	WITHHELD	TBC	UNPLACED	Enabled
F095 · RobeRobinSpiiderRGBW · 206	Robe Lighting / Robin Spiider	Mode 3 - Advanced	33	WITHHELD	TBC	UNPLACED	Enabled
F096 · RobeT1Profile · 101	Robe Lighting / Robin T1 Profile	Mode 1 - RGB	49	WITHHELD	TBC	UNPLACED	Enabled
F097 · RobeT1Profile · 102	Robe Lighting / Robin T1 Profile	Mode 1 - RGB	49	WITHHELD	TBC	UNPLACED	Enabled
F098 · RobeT1Profile · 103	Robe Lighting / Robin T1 Profile	Mode 1 - RGB	49	WITHHELD	TBC	UNPLACED	Enabled
F099 · RobeT1Profile · 104	Robe Lighting / Robin T1 Profile	Mode 1 - RGB	49	WITHHELD	TBC	UNPLACED	Enabled
F100 · RobeT1Profile · 105	Robe Lighting / Robin T1 Profile	Mode 1 - RGB	49	WITHHELD	TBC	UNPLACED	Enabled

No patched universes

Musis · Parkzaal

DMX PATCH · Parkzaal

HitLight · Musis

Velperbinnensingel 15, 6811 BP, Arnhem, Netherlands

DWG HL · METRIC

Drawn HitLight

Generated from the saved show

SOURCE 7b516933d542

DMX PATCH · CONTINUED

Fixture / name	Manufacturer / model	Mode	Ch	DMX	Range	Position / mount	Status / notes
UNPATCHED / INVALID							
F101 · RobeT1Profile · 106	Robe Lighting / Robin T1 Profile	Mode 1 - RGB	49	WITHHELD	TBC	UNPLACED	Enabled
F102 · RobeT1Profile · 107	Robe Lighting / Robin T1 Profile	Mode 1 - RGB	49	WITHHELD	TBC	UNPLACED	Enabled
F103 · RobeT1Profile · 108	Robe Lighting / Robin T1 Profile	Mode 1 - RGB	49	WITHHELD	TBC	UNPLACED	Enabled
F104 · RobeT1Profile · 109	Robe Lighting / Robin T1 Profile	Mode 1 - RGB	49	WITHHELD	TBC	UNPLACED	Enabled
F105 · RobeT1Profile · 110	Robe Lighting / Robin T1 Profile	Mode 1 - RGB	49	WITHHELD	TBC	UNPLACED	Enabled
F106 · RobeT1Profile · 191	Robe Lighting / Robin T1 Profile	Mode 1 - RGB	49	WITHHELD	TBC	UNPLACED	Enabled
F107 · RobeT1Profile · 192	Robe Lighting / Robin T1 Profile	Mode 1 - RGB	49	WITHHELD	TBC	UNPLACED	Enabled
F108 · RobeT1Profile · 193	Robe Lighting / Robin T1 Profile	Mode 1 - RGB	49	WITHHELD	TBC	UNPLACED	Enabled
F109 · RobeT1Profile · 194	Robe Lighting / Robin T1 Profile	Mode 1 - RGB	49	WITHHELD	TBC	UNPLACED	Enabled
F110 · RobeT1Profile · 195	Robe Lighting / Robin T1 Profile	Mode 1 - RGB	49	WITHHELD	TBC	UNPLACED	Enabled
F111 · RobeT1Profile · 196	Robe Lighting / Robin T1 Profile	Mode 1 - RGB	49	WITHHELD	TBC	UNPLACED	Enabled

No patched universes

VALIDATION APPENDIX

WARNING · PATCH_WITHHELD

DMX patch facts are withheld pending source verification. This planning document cannot be used for hardware output.

Objects: — · Remediation: correct the saved show data and regenerate.

ERROR · STAGE_DIMENSIONS_UNCONFIRMED

Confirm the stage dimensions before producing a final technical document.

Objects: 6FB275C8-CB63-48A2-B7FC-F8EDA914C08D · Remediation: correct the saved show data and regenerate.

WARNING · TITLE_METADATA_INCOMPLETE

Some professional title-block metadata is missing; the document will show an em dash.

Objects: 4c775e02b8b945b5db606f4b · Remediation: correct the saved show data and regenerate.

HitLight

VENUE & DRAWING SOURCES

Musis

Parkzaal · Published house setup

Velperbinnensingel 15, 6811 BP, Arnhem, NL

https://www.musisenstadstheater.nl/nl/jouw-bezoek/contact

Sources checked 2026-10-20

Symbols: HitLight-owned category artwork. No manufacturer model geometry or original source pages included.

Source-based reconstruction. Confirm the current installation and equipment availability with the venue.

Scale, fixture positions, mounting heights and aiming may include estimates; this is not a rigging specification.

Provisional fixture matches are labelled as placeholders. The recorded subset is not a complete physical inventory.

DMX addresses are withheld from public plans until their exact source patch is reconciled.

The reconstruction retains its documented coverage and geometry assumptions; confirm the current setup with the venue.

Official venue information: https://www.musisenstadstheater.nl/nl/jouw-bezoek/contact · checked 2026-10-19

Physical venue location: https://www.musisenstadstheater.nl/nl/over-ons/technische-informatie/musis · checked 2026-10-19

Physical venue location: https://www.musisenstadstheater.nl/nl/verbouwing-stadstheater · checked 2026-10-19

2026-03-04 Musis Parkzaal All.pdf: https://acrobat.adobe.com/id/urn:aaid:sc:EU:39e0decf-d1a6-4961-9749-5525e16d3f95 · checked 2026-10-20

2026-03-04 Musis Parkzaal Front.pdf: https://acrobat.adobe.com/id/urn:aaid:sc:EU:822b014c-f11d-4975-b091-affaaf35f3d4 · checked 2026-10-20

MUSIS - PARKZAAL - LIGHT - Technical specs 2026 (1).pdf: https://acrobat.adobe.com/id/urn:aaid:sc:EU:7d7987af-6fb7-4977-b120-781f0ad0a41d · checked 2026-10-19

2026-03-04 Musis Parkzaal .pdf: https://acrobat.adobe.com/id/urn:aaid:sc:EU:0da8ae52-25ab-4315-ace8-a6d6b082e503 · checked 2026-10-19

Public venue page: https://www.hitlight.app/venues/netherlands/musis-4c775e02

HitLight