
UPSTAGE

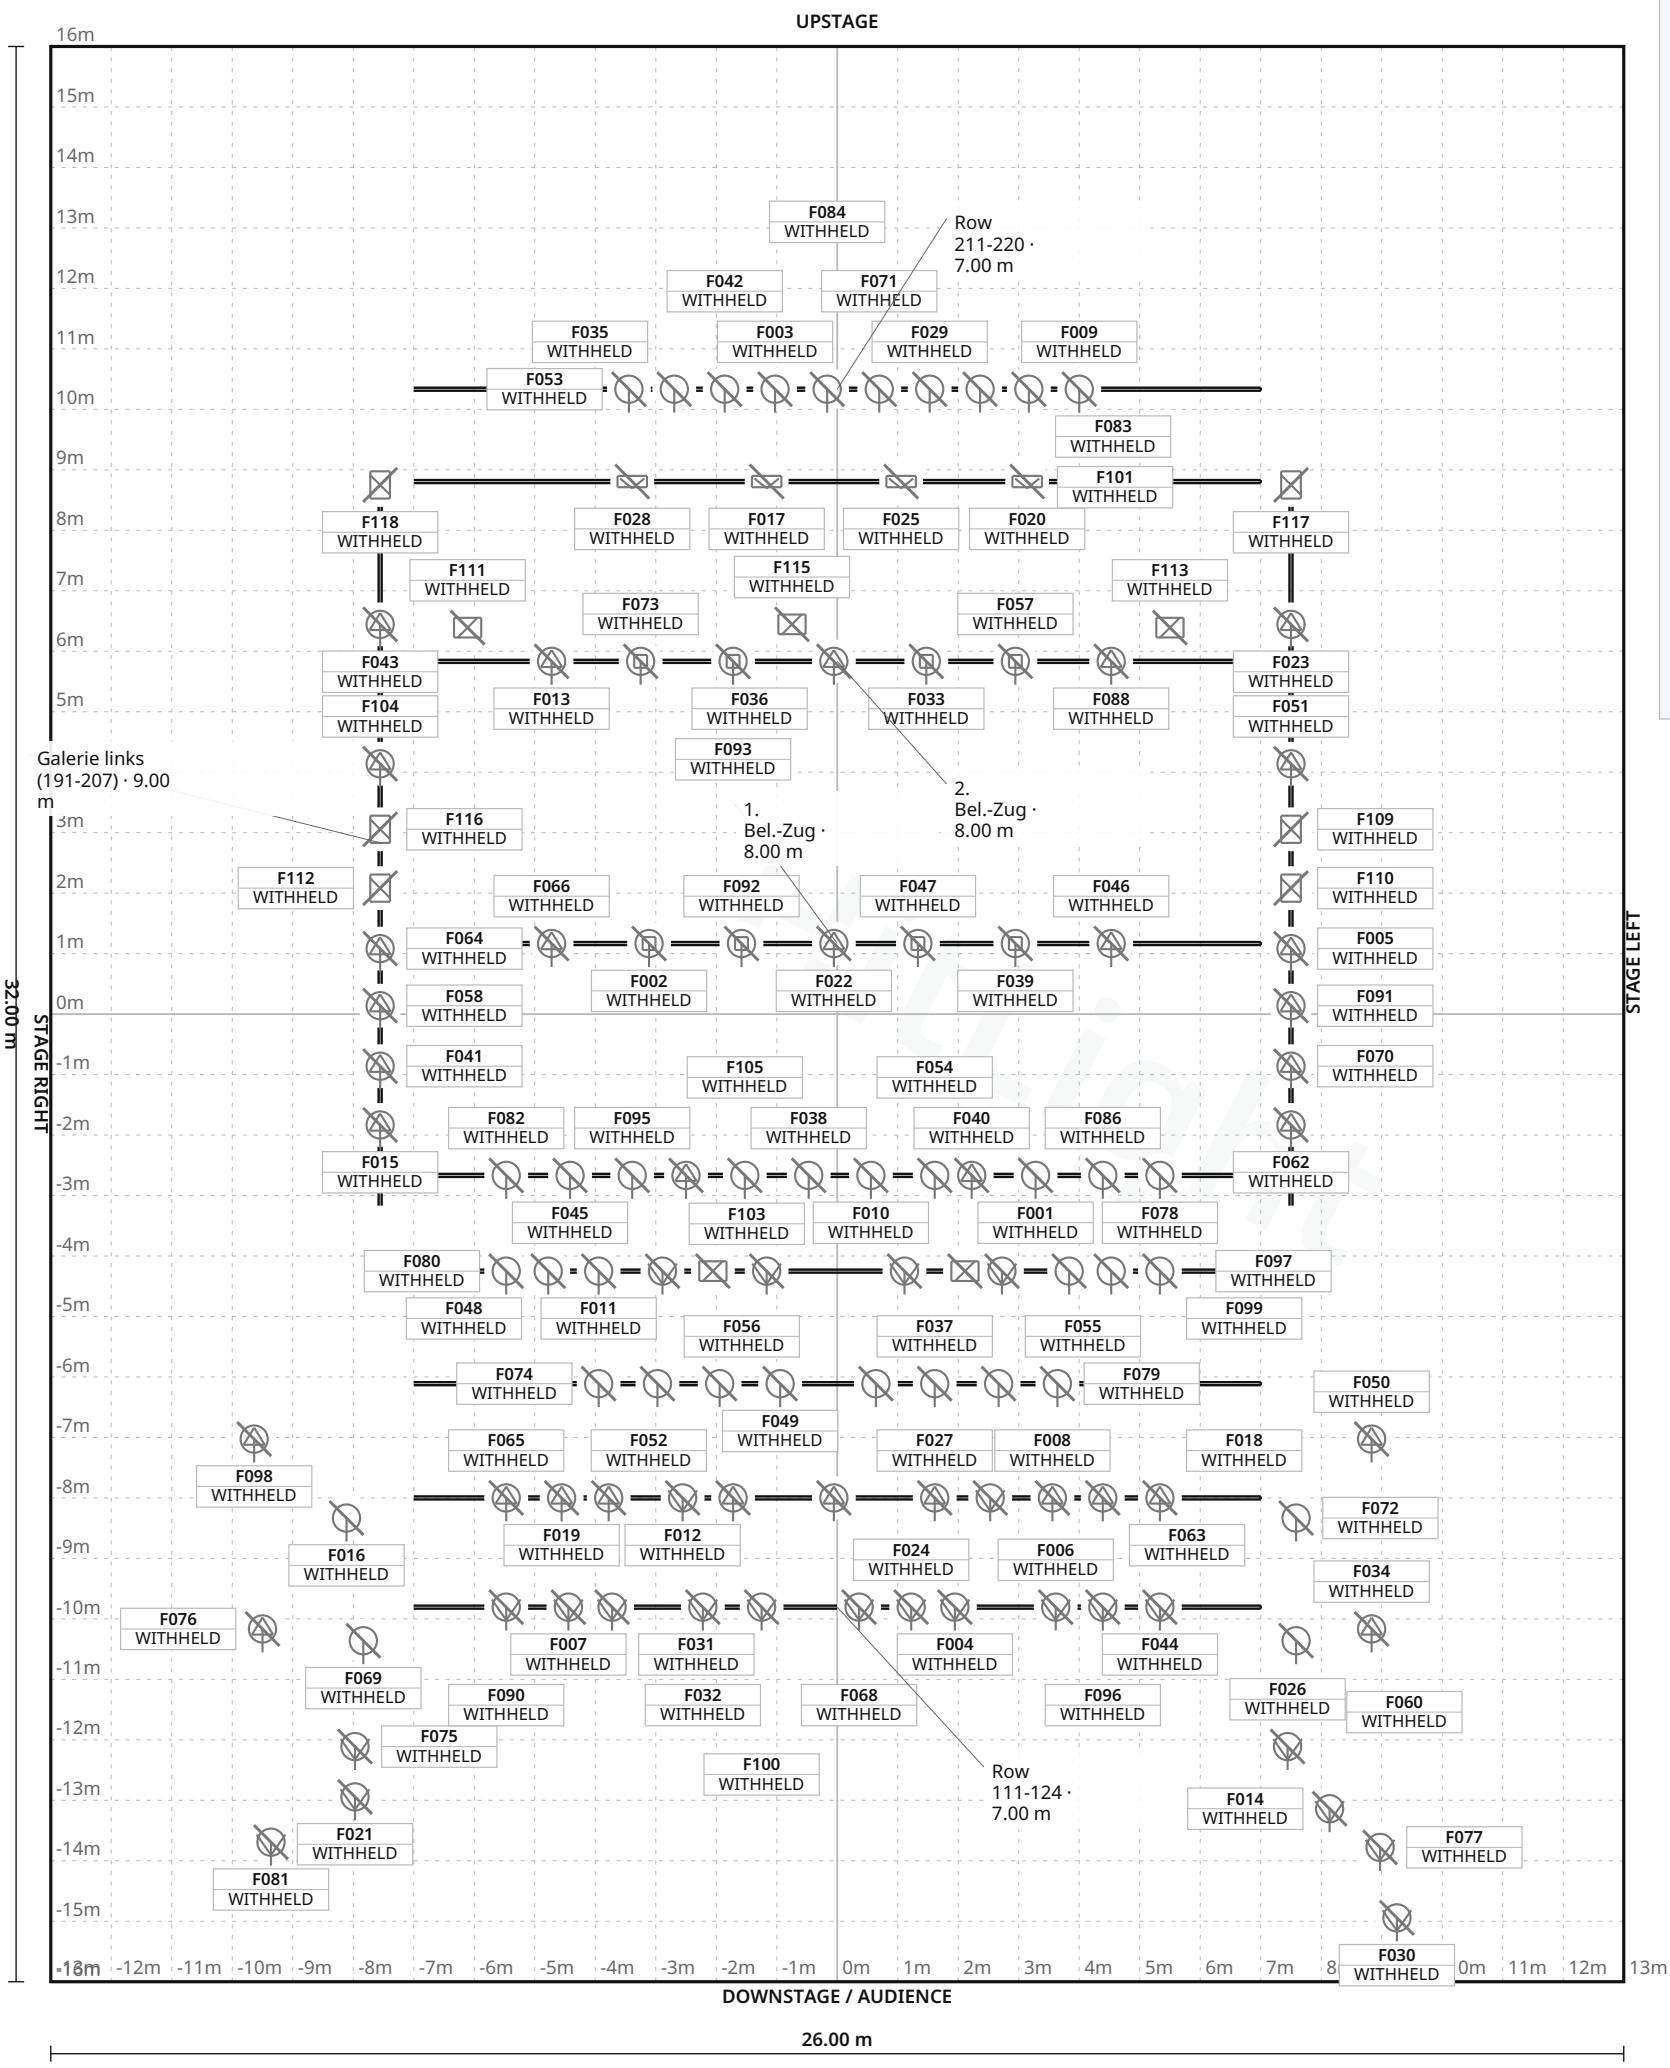

FIXTURE LEGEND

- **4-Kammer-Fluter (cyc)** — Cyc Light · 4×
- **Altman profile** — Other · 2×
- **Blue legend** — Other · 3×
- **Fresnel** — Spot Light · 24×
- **JB-Lighting A12** — LED wash — Moving Head · 8×
- **JB-Lighting P12** — Profile Spot · 6×
- **NV 200** — low-voltage reflector — PAR Light · 16×
- **NV 500** — PAR Light · 22×
- **Profile spot** — Profile Spot · 27×
- **Robert Juliat** — Other · 2×
- **Small 1kW unit** — Other · 2×
- **Unit** — Other · 2×

Stage 26.00 m W × 32.00 m D · Grid 1 m

12 fixture labels omitted in this view due to crowding · see DMX patch

Vogtlandtheater Plauen · Großes Haus

LIGHT PLOT · PLAN · Großes Haus

HitLight · Vogtlandtheater Plauen

Theaterplatz 1–3, 08523 Plauen, Plauen, Germany

DWG HL · SCALE 1:125 · metric · PRINT AT 100%

Drawn HitLight

Generated from the saved show

SOURCE f5c20c02eba9

SYMBOL LEGEND

12 TYPES · 118 FIXTURES · COLOUR BY TYPE



Unverified source fixture 4-Kammer-Fluter (cyc)

Cyc Light · Unverified · TBC ch · category symbol

4 physical · 4 plotted

4 disabled · 0 unplaced



Unverified source fixture Altman profile

Other · Unverified · TBC ch · category symbol

2 physical · 2 plotted

2 disabled · 0 unplaced



Unverified source fixture Blue legend

Other · Unverified · TBC ch · category symbol

3 physical · 3 plotted

3 disabled · 0 unplaced



Unverified source fixture Fresnel

Spot Light · Unverified · TBC ch · category symbol

24 physical · 24 plotted

24 disabled · 0 unplaced



Unverified source fixture JB-Lighting A12 LED wash

Moving Head · Unverified · TBC ch · category symbol

8 physical · 8 plotted

8 disabled · 0 unplaced



Unverified source fixture JB-Lighting P12

Profile Spot · Unverified · TBC ch · category symbol

6 physical · 6 plotted

6 disabled · 0 unplaced



Unverified source fixture NV 200 low-voltage reflector

PAR Light · Unverified · TBC ch · category symbol

16 physical · 16 plotted

16 disabled · 0 unplaced



Unverified source fixture NV 500

PAR Light · Unverified · TBC ch · category symbol

22 physical · 22 plotted

22 disabled · 0 unplaced

Vogtlandtheater Plauen · Großes Haus

SYMBOL LEGEND · Großes Haus

HitLight · Vogtlandtheater Plauen

Theaterplatz 1–3, 08523 Plauen, Plauen, Germany

DWG HL · METRIC

Drawn HitLight

Generated from the saved show

SOURCE f5c20c02eba9

SYMBOL LEGEND · CONTINUED

Unverified source fixture Profile spot Profile Spot · Unverified · TBC ch · category symbol	**27 physical · 27 plotted** 27 disabled · 0 unplaced
Unverified source fixture Robert Juliat Other · Unverified · TBC ch · category symbol	**2 physical · 2 plotted** 2 disabled · 0 unplaced
Unverified source fixture Small 1kW unit Other · Unverified · TBC ch · category symbol	**2 physical · 2 plotted** 2 disabled · 0 unplaced
Unverified source fixture Unit Other · Unverified · TBC ch · category symbol	**2 physical · 2 plotted** 2 disabled · 0 unplaced

HitLight

Vogtlandtheater Plauen · Großes Haus

SYMBOL LEGEND · Großes Haus

HitLight · Vogtlandtheater Plauen

Theaterplatz 1–3, 08523 Plauen, Plauen, Germany

DWG HL · METRIC

Drawn HitLight

Generated from the saved show

SOURCE f5c20c02eba9

GENERAL NOTES

1. Source-based lighting plan. Confirm the current rig with the venue.
2. PARTIAL: included fixtures are not a full physical-unit census.
3. DMX PATCH WITHHELD: provisional or unchecked addresses are not published.
4. Approximate planning view; not official venue paperwork or output-ready. Original HitLight symbols only; no source pages, OEM meshes, photos or logos. Original files remain private; modes and patch unverified.

HitLight

STAGE ELEMENTS

NAME	TYPE	POSITION	TRIM / SIZE
1. Bel.-Zug	pipe	X 0.00 m · Z -1.17 m	8.00 m · 14.00 m W × 0.05 m D
Row 181-190	pipe	X 0.00 m · Z 2.67 m	7.00 m · 14.00 m W × 0.05 m D
Zug m. 4-Kam. Fluter (221-228)	pipe	X 0.00 m · Z -8.81 m	8.00 m · 14.00 m W × 0.05 m D
Row 153-160	pipe	X 0.00 m · Z 6.11 m	7.00 m · 14.00 m W × 0.05 m D
Row 161-172	pipe	X 0.00 m · Z 4.25 m	7.00 m · 14.00 m W × 0.05 m D
Row 131-141	pipe	X 0.00 m · Z 8.00 m	7.00 m · 14.00 m W × 0.05 m D
Row 211-220	pipe	X 0.00 m · Z -10.33 m	7.00 m · 14.00 m W × 0.05 m D
Row 111-124	pipe	X 0.00 m · Z 9.81 m	7.00 m · 14.00 m W × 0.05 m D
2. Bel.-Zug	pipe	X 0.00 m · Z -5.83 m	8.00 m · 14.00 m W × 0.05 m D
Galerie rechts (192-208)	pipe	X 7.50 m · Z -2.83 m	9.00 m · 12.00 m W × 0.05 m D
Galerie links (191-207)	pipe	X -7.56 m · Z -2.83 m	9.00 m · 12.00 m W × 0.05 m D

Vogtlandtheater Plauen · Großes Haus

STAGE ELEMENTS · Großes Haus

HitLight · Vogtlandtheater Plauen

Theaterplatz 1–3, 08523 Plauen, Plauen, Germany

DWG HL · METRIC

Drawn HitLight

Generated from the saved show

SOURCE f5c20c02eba9

FIXTURE SCHEDULE

Fixture	Manufacturer / model	Position / mount	Mode / output
VISUAL PLANNING · DMX PATCH WITHHELD			
F001	Unverified source fixture / NV 500	Row 181-190	Unverified · Output excluded
F002	Unverified source fixture / JB-Lighting A12 LED wash	1. Bel.-Zug	Unverified · Output excluded
F003	Unverified source fixture / NV 500	Row 211-220	Unverified · Output excluded
F004	Unverified source fixture / Fresnel	Row 111-124	Unverified · Output excluded
F005	Unverified source fixture / Profile spot	Galerie rechts (192-208)	Unverified · Output excluded
F006	Unverified source fixture / Fresnel	Row 111-124	Unverified · Output excluded
F007	Unverified source fixture / Fresnel	Row 111-124	Unverified · Output excluded
F008	Unverified source fixture / Profile spot	Row 131-141	Unverified · Output excluded
F009	Unverified source fixture / NV 500	Row 211-220	Unverified · Output excluded
F010	Unverified source fixture / NV 500	Row 181-190	Unverified · Output excluded
F011	Unverified source fixture / NV 200 low-voltage reflector	Row 161-172	Unverified · Output excluded
F012	Unverified source fixture / Fresnel	Row 131-141	Unverified · Output excluded
F013	Unverified source fixture / JB-Lighting P12	2. Bel.-Zug	Unverified · Output excluded
F014	Unverified source fixture / Fresnel	PLOTTED	Unverified · Output excluded
F015	Unverified source fixture / Profile spot	Galerie links (191-207)	Unverified · Output excluded
F016	Unverified source fixture / NV 500	PLOTTED	Unverified · Output excluded
F017	Unverified source fixture / 4-Kammer-Fluter (cyc)	Zug m. 4-Kam. Fluter (221-228)	Unverified · Output excluded
F018	Unverified source fixture / Profile spot	Row 131-141	Unverified · Output excluded
F019	Unverified source fixture / Profile spot	Row 131-141	Unverified · Output excluded
F020	Unverified source fixture / 4-Kammer-Fluter (cyc)	Zug m. 4-Kam. Fluter (221-228)	Unverified · Output excluded

Planning reference only. Confirm installed modes and patch with the venue.

Vogtlandtheater Plauen · Großes Haus

FIXTURE SCHEDULE · Großes Haus

HitLight · Vogtlandtheater Plauen

Theaterplatz 1–3, 08523 Plauen, Plauen, Germany

DWG HL · METRIC

Drawn HitLight

Generated from the saved show

SOURCE f5c20c02eba9

Fixture	Manufacturer / model	Position / mount	Mode / output
VISUAL PLANNING · DMX PATCH WITHHELD			
F021	Unverified source fixture / Fresnel	PLOTTED	Unverified · Output excluded
F022	Unverified source fixture / JB-Lighting P12	1. Bel.-Zug	Unverified · Output excluded
F023	Unverified source fixture / Profile spot	Galerie rechts (192-208)	Unverified · Output excluded
F024	Unverified source fixture / Fresnel	Row 111-124	Unverified · Output excluded
F025	Unverified source fixture / 4-Kammer-Fluter (cyc)	Zug m. 4-Kam. Fluter (221-228)	Unverified · Output excluded
F026	Unverified source fixture / Fresnel	PLOTTED	Unverified · Output excluded
F027	Unverified source fixture / Profile spot	Row 131-141	Unverified · Output excluded
F028	Unverified source fixture / 4-Kammer-Fluter (cyc)	Zug m. 4-Kam. Fluter (221-228)	Unverified · Output excluded
F029	Unverified source fixture / NV 500	Row 211-220	Unverified · Output excluded
F030	Unverified source fixture / Fresnel	PLOTTED	Unverified · Output excluded
F031	Unverified source fixture / Fresnel	Row 111-124	Unverified · Output excluded
F032	Unverified source fixture / Fresnel	Row 111-124	Unverified · Output excluded
F033	Unverified source fixture / JB-Lighting A12 LED wash	2. Bel.-Zug	Unverified · Output excluded
F034	Unverified source fixture / Profile spot	PLOTTED	Unverified · Output excluded
F035	Unverified source fixture / NV 500	Row 211-220	Unverified · Output excluded
F036	Unverified source fixture / JB-Lighting P12	2. Bel.-Zug	Unverified · Output excluded
F037	Unverified source fixture / NV 200 low-voltage reflector	Row 153-160	Unverified · Output excluded
F038	Unverified source fixture / NV 500	Row 181-190	Unverified · Output excluded
F039	Unverified source fixture / JB-Lighting A12 LED wash	1. Bel.-Zug	Unverified · Output excluded
F040	Unverified source fixture / Profile spot	Row 181-190	Unverified · Output excluded

Planning reference only. Confirm installed modes and patch with the venue.

Fixture	Manufacturer / model	Position / mount	Mode / output
VISUAL PLANNING · DMX PATCH WITHHELD			
F041	Unverified source fixture / Profile spot	Galerie links (191-207)	Unverified · Output excluded
F042	Unverified source fixture / NV 500	Row 211-220	Unverified · Output excluded
F043	Unverified source fixture / Profile spot	Galerie links (191-207)	Unverified · Output excluded
F044	Unverified source fixture / Fresnel	Row 111-124	Unverified · Output excluded
F045	Unverified source fixture / NV 500	Row 181-190	Unverified · Output excluded
F046	Unverified source fixture / JB-Lighting P12	1. Bel.-Zug	Unverified · Output excluded
F047	Unverified source fixture / JB-Lighting A12 LED wash	1. Bel.-Zug	Unverified · Output excluded
F048	Unverified source fixture / NV 200 low-voltage reflector	Row 161-172	Unverified · Output excluded
F049	Unverified source fixture / NV 200 low-voltage reflector	Row 153-160	Unverified · Output excluded
F050	Unverified source fixture / Profile spot	PLOTTED	Unverified · Output excluded
F051	Unverified source fixture / Profile spot	Galerie rechts (192-208)	Unverified · Output excluded
F052	Unverified source fixture / Profile spot	Row 131-141	Unverified · Output excluded
F053	Unverified source fixture / NV 500	Row 211-220	Unverified · Output excluded
F054	Unverified source fixture / NV 500	Row 181-190	Unverified · Output excluded
F055	Unverified source fixture / NV 200 low-voltage reflector	Row 153-160	Unverified · Output excluded
F056	Unverified source fixture / NV 200 low-voltage reflector	Row 153-160	Unverified · Output excluded
F057	Unverified source fixture / JB-Lighting A12 LED wash	2. Bel.-Zug	Unverified · Output excluded
F058	Unverified source fixture / Profile spot	Galerie links (191-207)	Unverified · Output excluded
F059	Unverified source fixture / NV 200 low-voltage reflector	Row 153-160	Unverified · Output excluded
F060	Unverified source fixture / NV 200 low-voltage reflector	PLOTTED	Unverified · Output excluded

Planning reference only. Confirm installed modes and patch with the venue.

Fixture	Manufacturer / model	Position / mount	Mode / output
VISUAL PLANNING · DMX PATCH WITHHELD			
F061	Unverified source fixture / Fresnel	Row 131-141	Unverified · Output excluded
F062	Unverified source fixture / Profile spot	Galerie rechts (192-208)	Unverified · Output excluded
F063	Unverified source fixture / Profile spot	Row 131-141	Unverified · Output excluded
F064	Unverified source fixture / Profile spot	Galerie links (191-207)	Unverified · Output excluded
F065	Unverified source fixture / Profile spot	Row 131-141	Unverified · Output excluded
F066	Unverified source fixture / JB-Lighting P12	1. Bel.-Zug	Unverified · Output excluded
F067	Unverified source fixture / Fresnel	Row 161-172	Unverified · Output excluded
F068	Unverified source fixture / Fresnel	Row 111-124	Unverified · Output excluded
F069	Unverified source fixture / NV 200 low-voltage reflector	PLOTTED	Unverified · Output excluded
F070	Unverified source fixture / Profile spot	Galerie rechts (192-208)	Unverified · Output excluded
F071	Unverified source fixture / NV 500	Row 211-220	Unverified · Output excluded
F072	Unverified source fixture / NV 500	PLOTTED	Unverified · Output excluded
F073	Unverified source fixture / JB-Lighting A12 LED wash	2. Bel.-Zug	Unverified · Output excluded
F074	Unverified source fixture / NV 200 low-voltage reflector	Row 153-160	Unverified · Output excluded
F075	Unverified source fixture / Fresnel	PLOTTED	Unverified · Output excluded
F076	Unverified source fixture / Profile spot	PLOTTED	Unverified · Output excluded
F077	Unverified source fixture / Fresnel	PLOTTED	Unverified · Output excluded
F078	Unverified source fixture / NV 500	Row 181-190	Unverified · Output excluded
F079	Unverified source fixture / NV 200 low-voltage reflector	Row 153-160	Unverified · Output excluded
F080	Unverified source fixture / NV 200 low-voltage reflector	Row 161-172	Unverified · Output excluded

Planning reference only. Confirm installed modes and patch with the venue.

Fixture	Manufacturer / model	Position / mount	Mode / output
VISUAL PLANNING · DMX PATCH WITHHELD			
F081	Unverified source fixture / Fresnel	PLOTTED	Unverified · Output excluded
F082	Unverified source fixture / NV 500	Row 181-190	Unverified · Output excluded
F083	Unverified source fixture / NV 500	Row 211-220	Unverified · Output excluded
F084	Unverified source fixture / NV 500	Row 211-220	Unverified · Output excluded
F085	Unverified source fixture / NV 200 low-voltage reflector	Row 153-160	Unverified · Output excluded
F086	Unverified source fixture / NV 500	Row 181-190	Unverified · Output excluded
F087	Unverified source fixture / Profile spot	Row 131-141	Unverified · Output excluded
F088	Unverified source fixture / JB-Lighting P12	2. Bel.-Zug	Unverified · Output excluded
F089	Unverified source fixture / Fresnel	Row 161-172	Unverified · Output excluded
F090	Unverified source fixture / Fresnel	Row 111-124	Unverified · Output excluded
F091	Unverified source fixture / Profile spot	Galerie rechts (192-208)	Unverified · Output excluded
F092	Unverified source fixture / JB-Lighting A12 LED wash	1. Bel.-Zug	Unverified · Output excluded
F093	Unverified source fixture / JB-Lighting A12 LED wash	2. Bel.-Zug	Unverified · Output excluded
F094	Unverified source fixture / Profile spot	Row 131-141	Unverified · Output excluded
F095	Unverified source fixture / NV 500	Row 181-190	Unverified · Output excluded
F096	Unverified source fixture / Fresnel	Row 111-124	Unverified · Output excluded
F097	Unverified source fixture / NV 200 low-voltage reflector	Row 161-172	Unverified · Output excluded
F098	Unverified source fixture / Profile spot	PLOTTED	Unverified · Output excluded
F099	Unverified source fixture / NV 200 low-voltage reflector	Row 161-172	Unverified · Output excluded
F100	Unverified source fixture / Fresnel	Row 111-124	Unverified · Output excluded

Planning reference only. Confirm installed modes and patch with the venue.

FIXTURE SCHEDULE · CONTINUED

Fixture	Manufacturer / model	Position / mount	Mode / output
VISUAL PLANNING · DMX PATCH WITHHELD			
F101	Unverified source fixture / NV 500	Row 211-220	Unverified · Output excluded
F102	Unverified source fixture / NV 200 low-voltage reflector	Row 161-172	Unverified · Output excluded
F103	Unverified source fixture / Fresnel	Row 161-172	Unverified · Output excluded
F104	Unverified source fixture / Profile spot	Galerie links (191-207)	Unverified · Output excluded
F105	Unverified source fixture / NV 500	Row 181-190	Unverified · Output excluded
F106	Unverified source fixture / Fresnel	Row 161-172	Unverified · Output excluded
F107	Unverified source fixture / Profile spot	Row 181-190	Unverified · Output excluded
F108	Unverified source fixture / Unit	Row 161-172	Unverified · Output excluded
F109	Unverified source fixture / Robert Juliat	Galerie rechts (192-208)	Unverified · Output excluded
F110	Unverified source fixture / Altman profile	Galerie rechts (192-208)	Unverified · Output excluded
F111	Unverified source fixture / Blue legend	PLOTTED	Unverified · Output excluded
F112	Unverified source fixture / Altman profile	Galerie links (191-207)	Unverified · Output excluded
F113	Unverified source fixture / Blue legend	PLOTTED	Unverified · Output excluded
F114	Unverified source fixture / Unit	Row 161-172	Unverified · Output excluded
F115	Unverified source fixture / Blue legend	PLOTTED	Unverified · Output excluded
F116	Unverified source fixture / Robert Juliat	Galerie links (191-207)	Unverified · Output excluded
F117	Unverified source fixture / Small 1kW unit	Galerie rechts (192-208)	Unverified · Output excluded
F118	Unverified source fixture / Small 1kW unit	Galerie links (191-207)	Unverified · Output excluded

Planning reference only. Confirm installed modes and patch with the venue.

VALIDATION APPENDIX

WARNING · PATCH_WITHHELD

DMX patch facts are withheld pending source verification. This planning document cannot be used for hardware output.

Objects: — · Remediation: review the source facts and regenerate.

WARNING · MODE_UNVERIFIED

DMX modes are unverified; output remains excluded.

Objects: F001–F118 · Remediation: review the source facts and regenerate.

WARNING · FIXTURE_DISABLED

Fixtures are disabled for this visual planning reconstruction.

Objects: F001–F118 · Remediation: review the source facts and regenerate.

WARNING · TITLE_METADATA_INCOMPLETE

Some professional title-block metadata is missing; the document will show an em dash.

Objects: 4d07b4a3bb29b4995d5407e9 · Remediation: review the source facts and regenerate.

HitLight

VENUE & DRAWING SOURCES

Vogtlandtheater Plauen

Großes Haus · Published house plot

Theaterplatz 1–3, 08523 Plauen, Plauen, DE

https://www.theater-plauen-zwickau.de/spielstaetten-plauen.php

Sources checked 2026-11-03

Generated by HitLight from the reviewed partial Vogtlandtheater Plauen reconstruction. Venue sources are cited as facts; their original artwork remains private.

Symbols: HitLight-owned category artwork. No manufacturer model geometry or original source pages included.

Partial reconstruction from the venue’s lighting documentation; the currently installed rig and its complete fixture census are not verified.

ESTIMATED GEOMETRY: the documents give no complete scale or trim heights, so the stage size, fixture positions in metres and hanging heights are best-guess estimates, not measurements.

118 source-labelled fixture records retain unconfirmed exact catalogue identities or modes; their printed source names and labelled display substitutions remain unchanged.

Modes and DMX addresses are unverified best guesses; check them with the venue before driving real fixtures.

118 source-based records in this scenario display 107 approximate public catalogue housings and 11 labelled visual fallbacks. 16 existing display references now use their available approved bodies. Source identities, labelled donors, modes, patch and output exclusions remain unchanged; current installation and optics are unverified.

118 records display 107 approximate public catalogue housings or labelled donors and 11 visual fallbacks. 4 display references use newly authored approximate generic four-cell cyc housings. These preserve one aggregate virtual intensity/aperture; no exact installed identity, independent cells, calibrated optics or hardware acceptance is claimed. Original source, geometry, mode, patch and output-exclusion qualifications remain.

Approximate planning view; not official venue paperwork or output-ready. Original HitLight symbols only; no source pages, OEM meshes, photos or logos. Original files remain private; modes and patch unverified.

Fixture plot original:
https://www.theater-plauen-zwickau.de/download.php?download=Vogtlandtheater+Plauen+Scheinwerferplan+Gro%C3%9Fes+Haus_B%C3%BChne+%28Beleuchtung+2%29 · checked 2026-11-03

Published capacity 436 for Großes Haus:
https://www.theater-plauen-zwickau.de/spielstaetten-plauen.php · checked 2026-11-03

Fixture plot original:
https://www.theater-plauen-zwickau.de/download.php?download=Vogtlandtheater+Plauen+Scheinwerferplan+Gro%C3%9Fes+Haus_VB+%28Beleuchtung+1%29 · checked 2026-11-03

Public venue page: https://www.hitlight.app/venues/germany/vogtlandtheater-plauen-4d07b4a3

HitLight | hitlight.app