
UPSTAGE ↑

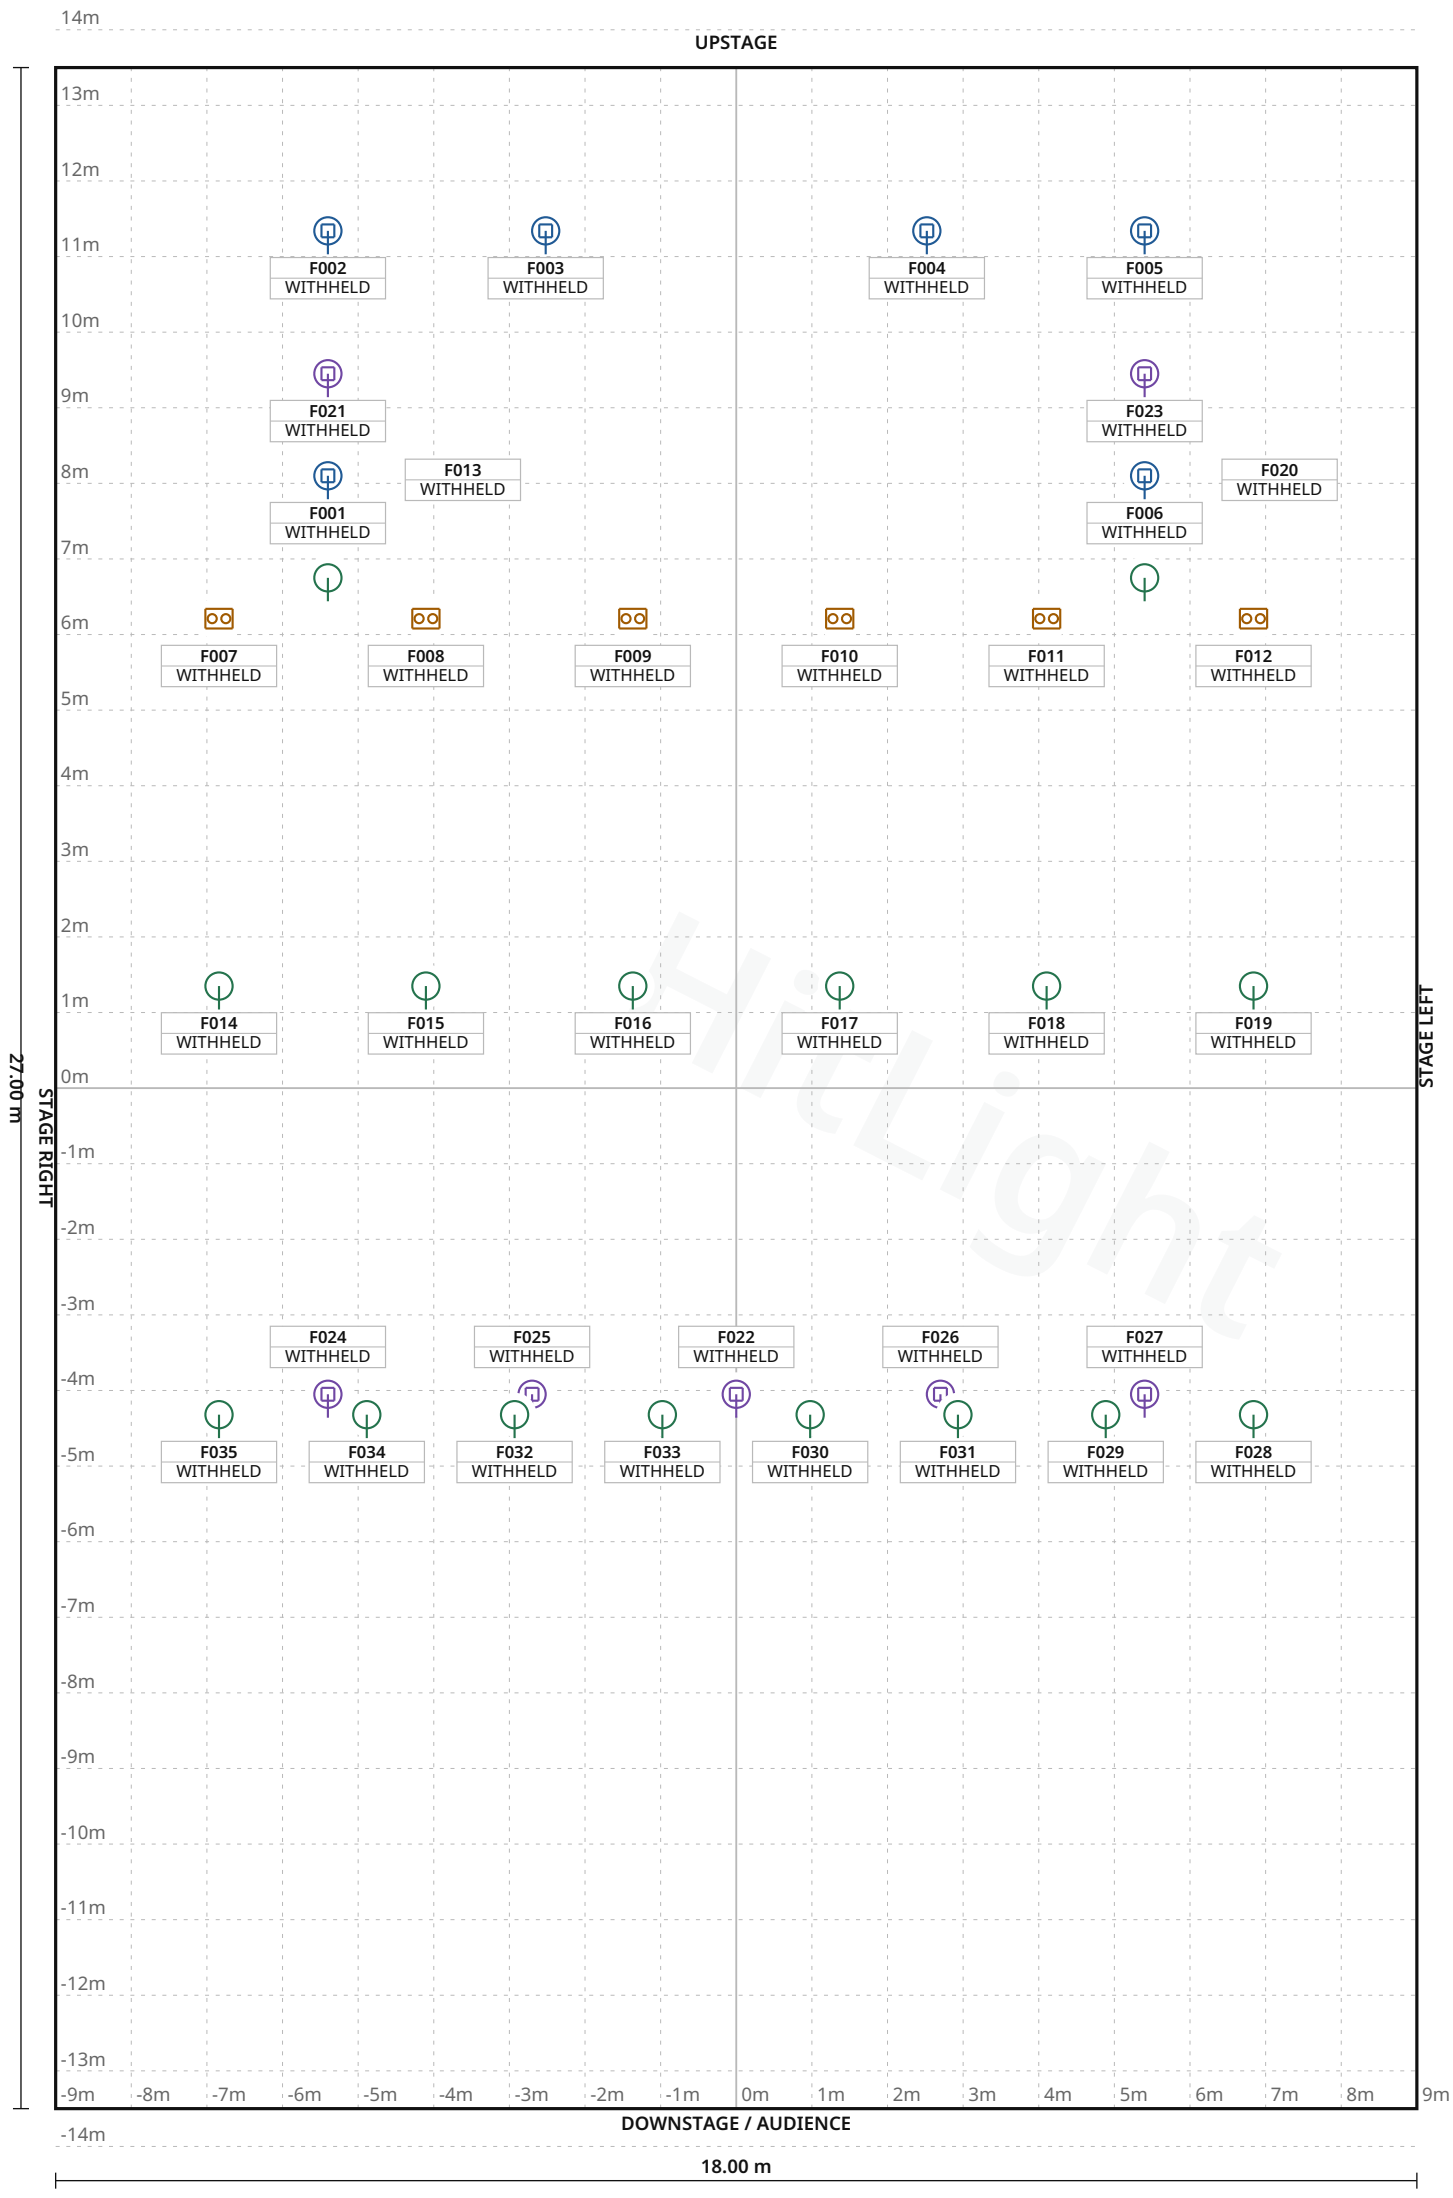

FIXTURE LEGEND

- **Evos W7** — Moving Head · 6×
- **Thunder Wash 600** — RGBW Blinder · 6×
- **Visual** substitute · Basic Conventional PAR Light · 16×
- **Visual** substitute · Basic Moving Head Moving Head · 7×

Stage 18.00 m W × 27.00 m D · Grid 1 m

Stadthaus Bruchköbel · Main room

LIGHT PLOT · PLAN · Main room

HitLight · Stadthaus Bruchköbel

Hauptstraße 32, 63486, Bruchköbel, Germany

DWG HL · SCALE 1:100 · metric · PRINT AT 100%

Drawn HitLight

Generated from the saved show

SOURCE eff6d28be05a

SYMBOL LEGEND

4 TYPES · 35 FIXTURES · COLOUR BY TYPE

Cameo Evos W7 Moving Head · 23-CH Wash Light RBGW Mode · 23 ch · category symbol	**6 physical · 6 plotted** 0 disabled · 0 unplaced
Cameo Thunder Wash 600 RGBW Blinder · 7CH2 · 7 ch · category symbol	**6 physical · 6 plotted** 0 disabled · 0 unplaced
HitLight placeholder Visual substitute · Basic Conventional PAR Light · Default · 1 ch · category symbol	**16 physical · 16 plotted** 0 disabled · 0 unplaced
HitLight placeholder Visual substitute · Basic Moving Head Moving Head · Mode 1 · 11 ch · category symbol	**7 physical · 7 plotted** 0 disabled · 0 unplaced

HitLight

Stadthaus Bruchköbel · Main room

SYMBOL LEGEND · Main room

HitLight · Stadthaus Bruchköbel

Hauptstraße 32, 63486, Bruchköbel, Germany

DWG HL · METRIC

Drawn HitLight

Generated from the saved show

SOURCE eff6d28be05a

GENERAL NOTES

1. Source-based lighting plan. Confirm the current rig with the venue.
2. PARTIAL: included fixtures are not a full physical-unit census.
3. DMX PATCH WITHHELD: provisional or unchecked addresses are not published.
4. The reconstruction retains its documented coverage and geometry assumptions; confirm the current setup with the venue.

HitLight

DMX PATCH

35 FIXTURES · 0 UNIVERSES

Fixture / name	Manufacturer / model	Mode	Ch	DMX	Range	Position / mount	Status / notes
UNPATCHED / INVALID							
F001 · CameoEVOSW7 · 1	Cameo / Evos W7	23-CH Wash Light RBGW ...	23	WITHHELD	TBC	UNPLACED	Enabled
F002 · CameoEVOSW7 · 2	Cameo / Evos W7	23-CH Wash Light RBGW ...	23	WITHHELD	TBC	UNPLACED	Enabled
F003 · CameoEVOSW7 · 3	Cameo / Evos W7	23-CH Wash Light RBGW ...	23	WITHHELD	TBC	UNPLACED	Enabled
F004 · CameoEVOSW7 · 4	Cameo / Evos W7	23-CH Wash Light RBGW ...	23	WITHHELD	TBC	UNPLACED	Enabled
F005 · CameoEVOSW7 · 5	Cameo / Evos W7	23-CH Wash Light RBGW ...	23	WITHHELD	TBC	UNPLACED	Enabled
F006 · CameoEVOSW7 · 6	Cameo / Evos W7	23-CH Wash Light RBGW ...	23	WITHHELD	TBC	UNPLACED	Enabled
F007 · CameoThunderWash600RGB...	Cameo / Thunder Wash 600 RGBW	7CH2	7	WITHHELD	TBC	UNPLACED	Enabled
F008 · CameoThunderWash600RGB...	Cameo / Thunder Wash 600 RGBW	7CH2	7	WITHHELD	TBC	UNPLACED	Enabled
F009 · CameoThunderWash600RGB...	Cameo / Thunder Wash 600 RGBW	7CH2	7	WITHHELD	TBC	UNPLACED	Enabled
F010 · CameoThunderWash600RGB...	Cameo / Thunder Wash 600 RGBW	7CH2	7	WITHHELD	TBC	UNPLACED	Enabled
F011 · CameoThunderWash600RGB...	Cameo / Thunder Wash 600 RGBW	7CH2	7	WITHHELD	TBC	UNPLACED	Enabled
F012 · CameoThunderWash600RGB...	Cameo / Thunder Wash 600 RGBW	7CH2	7	WITHHELD	TBC	UNPLACED	Enabled
F013 · PLACEHOLDER · CameoF2FCP...	HitLight placeholder / Visual substitute ...	Default	1	WITHHELD	TBC	UNPLACED	Enabled
F014 · PLACEHOLDER · CameoF2FCP...	HitLight placeholder / Visual substitute ...	Default	1	WITHHELD	TBC	UNPLACED	Enabled
F015 · PLACEHOLDER · CameoF2FCP...	HitLight placeholder / Visual substitute ...	Default	1	WITHHELD	TBC	UNPLACED	Enabled
F016 · PLACEHOLDER · CameoF2FCP...	HitLight placeholder / Visual substitute ...	Default	1	WITHHELD	TBC	UNPLACED	Enabled
F017 · PLACEHOLDER · CameoF2FCP...	HitLight placeholder / Visual substitute ...	Default	1	WITHHELD	TBC	UNPLACED	Enabled
F018 · PLACEHOLDER · CameoF2FCP...	HitLight placeholder / Visual substitute ...	Default	1	WITHHELD	TBC	UNPLACED	Enabled
F019 · PLACEHOLDER · CameoF2FCP...	HitLight placeholder / Visual substitute ...	Default	1	WITHHELD	TBC	UNPLACED	Enabled
F020 · PLACEHOLDER · CameoF2FCP...	HitLight placeholder / Visual substitute ...	Default	1	WITHHELD	TBC	UNPLACED	Enabled

No patched universes

Stadthaus Bruchköbel · Main room

DMX PATCH · Main room

HitLight · Stadthaus Bruchköbel

Hauptstraße 32, 63486, Bruchköbel, Germany

DWG HL · METRIC

Drawn HitLight

Generated from the saved show

SOURCE eff6d28be05a

DMX PATCH · CONTINUED

35 FIXTURES · 0 UNIVERSES

Fixture / name	Manufacturer / model	Mode	Ch	DMX	Range	Position / mount	Status / notes
UNPATCHED / INVALID							
F021 · PLACEHOLDER · CameoOpusS...	HitLight placeholder / Visual substitute ...	Mode 1	11	WITHHELD	TBC	UNPLACED	Enabled
F022 · PLACEHOLDER · CameoOpusS...	HitLight placeholder / Visual substitute ...	Mode 1	11	WITHHELD	TBC	UNPLACED	Enabled
F023 · PLACEHOLDER · CameoOpusS...	HitLight placeholder / Visual substitute ...	Mode 1	11	WITHHELD	TBC	UNPLACED	Enabled
F024 · PLACEHOLDER · CameoOpusS...	HitLight placeholder / Visual substitute ...	Mode 1	11	WITHHELD	TBC	UNPLACED	Enabled
F025 · PLACEHOLDER · CameoOpusS...	HitLight placeholder / Visual substitute ...	Mode 1	11	WITHHELD	TBC	UNPLACED	Enabled
F026 · PLACEHOLDER · CameoOpusS...	HitLight placeholder / Visual substitute ...	Mode 1	11	WITHHELD	TBC	UNPLACED	Enabled
F027 · PLACEHOLDER · CameoOpusS...	HitLight placeholder / Visual substitute ...	Mode 1	11	WITHHELD	TBC	UNPLACED	Enabled
F028 · PLACEHOLDER · Fresnel1000W...	HitLight placeholder / Visual substitute ...	Default	1	WITHHELD	TBC	UNPLACED	Enabled
F029 · PLACEHOLDER · Fresnel1000W...	HitLight placeholder / Visual substitute ...	Default	1	WITHHELD	TBC	UNPLACED	Enabled
F030 · PLACEHOLDER · Fresnel1000W...	HitLight placeholder / Visual substitute ...	Default	1	WITHHELD	TBC	UNPLACED	Enabled
F031 · PLACEHOLDER · Fresnel1000W...	HitLight placeholder / Visual substitute ...	Default	1	WITHHELD	TBC	UNPLACED	Enabled
F032 · PLACEHOLDER · Fresnel1000W...	HitLight placeholder / Visual substitute ...	Default	1	WITHHELD	TBC	UNPLACED	Enabled
F033 · PLACEHOLDER · Fresnel1000W...	HitLight placeholder / Visual substitute ...	Default	1	WITHHELD	TBC	UNPLACED	Enabled
F034 · PLACEHOLDER · Fresnel1000W...	HitLight placeholder / Visual substitute ...	Default	1	WITHHELD	TBC	UNPLACED	Enabled
F035 · PLACEHOLDER · Fresnel1000W...	HitLight placeholder / Visual substitute ...	Default	1	WITHHELD	TBC	UNPLACED	Enabled

No patched universes

Stadthaus Bruchköbel · Main room

DMX PATCH · Main room

HitLight · Stadthaus Bruchköbel

Hauptstraße 32, 63486, Bruchköbel, Germany

DWG HL · METRIC

Drawn HitLight

Generated from the saved show

SOURCE eff6d28be05a

VALIDATION APPENDIX

WARNING · PATCH_WITHHELD

DMX patch facts are withheld pending source verification. This planning document cannot be used for hardware output.

Objects: — · Remediation: correct the saved show data and regenerate.

ERROR · STAGE_DIMENSIONS_UNCONFIRMED

Confirm the stage dimensions before producing a final technical document.

Objects: 2264C793-15E9-4DC6-A4DB-835537843E4B · Remediation: correct the saved show data and regenerate.

WARNING · TITLE_METADATA_INCOMPLETE

Some professional title-block metadata is missing; the document will show an em dash.

Objects: 4d63b52ceabad36b7a4a3ccf · Remediation: correct the saved show data and regenerate.

HitLight

VENUE & DRAWING SOURCES

Stadthaus Bruchköbel

Main room · House rig

Hauptstraße 32, 63486, Bruchköbel, DE

https://www.bruchkoebel.de/stadtentwicklung-wirtschaft/eventlocation-stadthaus

Sources checked 2026-10-20

Symbols: HitLight-owned category artwork. No manufacturer model geometry or original source pages included.

Source-based reconstruction. Confirm the current installation and equipment availability with the venue.

Scale, fixture positions, mounting heights and aiming may include estimates; this is not a rigging specification.

Provisional fixture matches are labelled as placeholders. The recorded subset is not a complete physical inventory.

DMX addresses are withheld from public plans until their exact source patch is reconciled.

The reconstruction retains its documented coverage and geometry assumptions; confirm the current setup with the venue.

Official venue information:
https://www.bruchkoebel.de/stadtentwicklung-wirtschaft/eventlocation-stadthaus · checked 2026-10-20

Public venue page: https://www.hitlight.app/venues/germany/stadthaus-bruchkobel-4d63b52c

HitLight