
UPSTAGE ↑

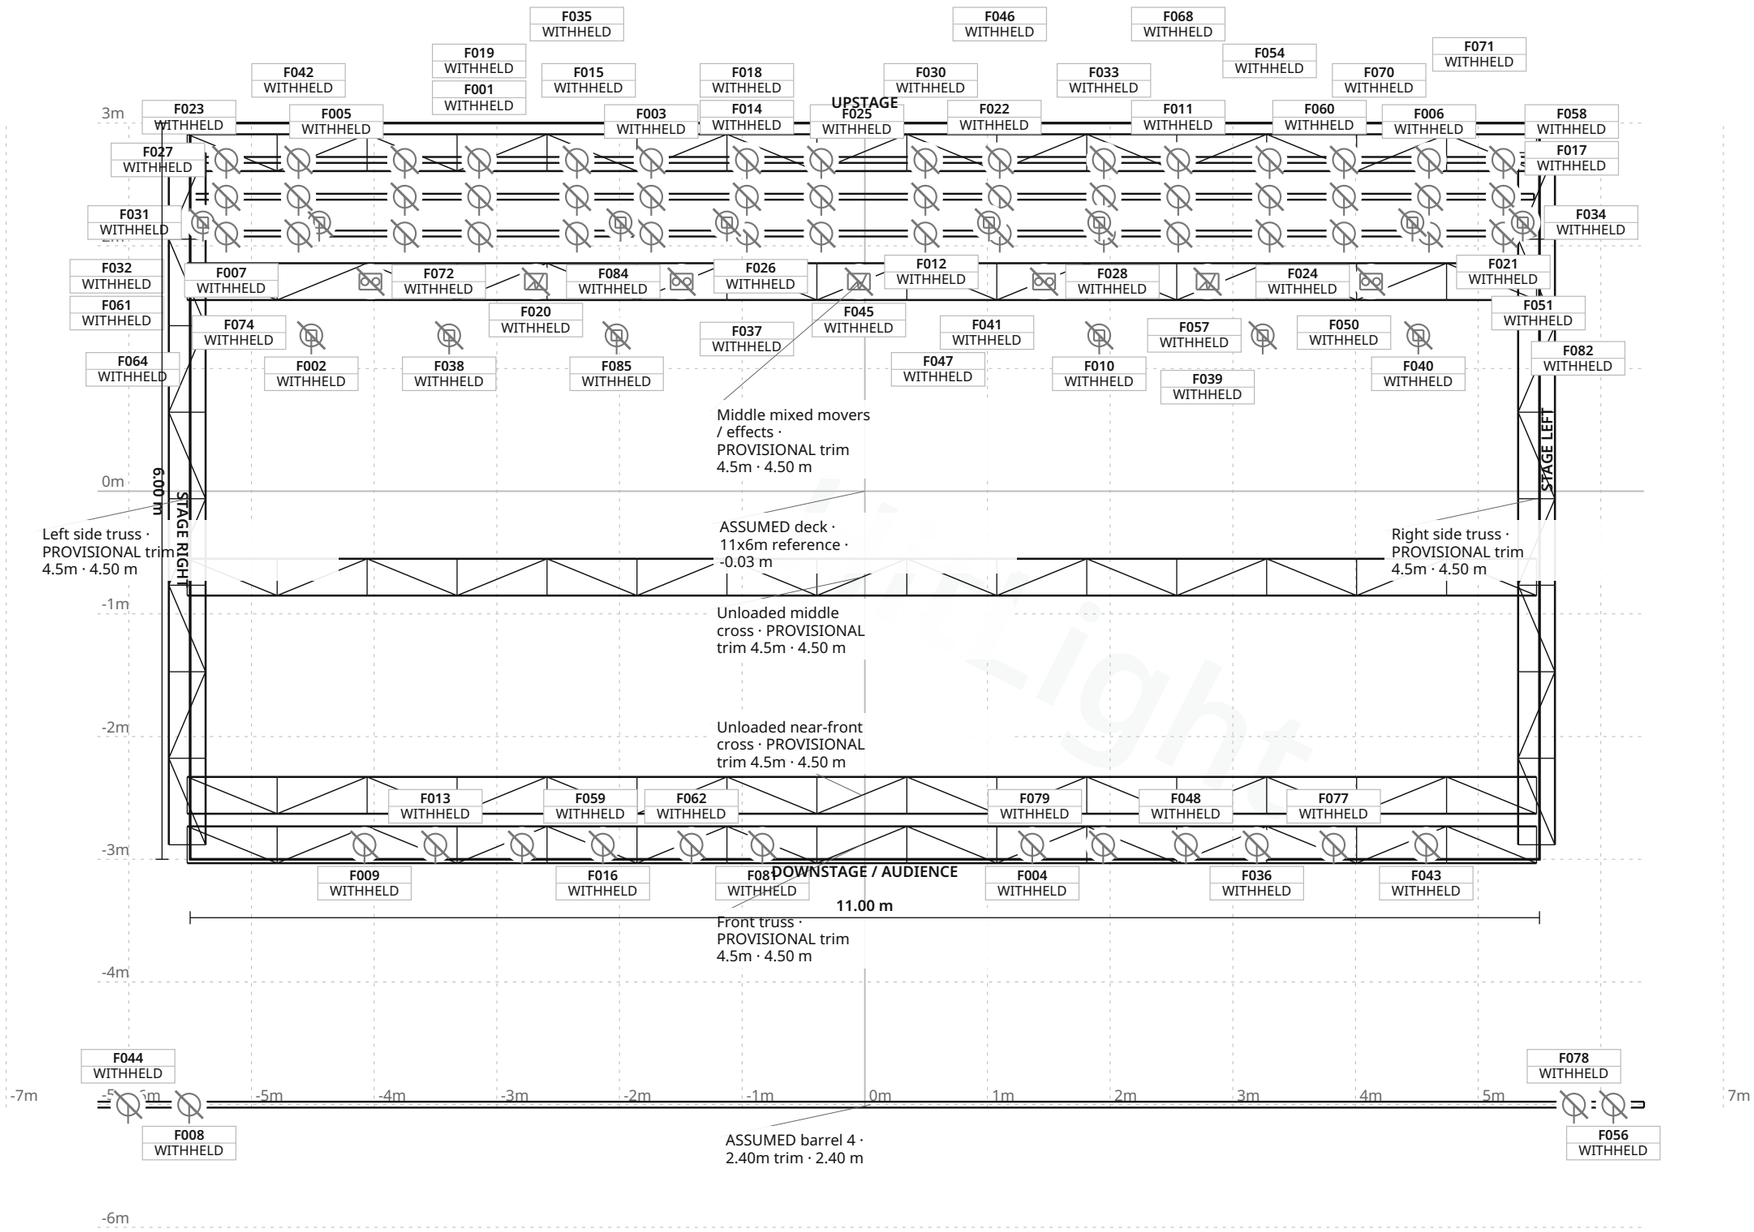

FIXTURE LEGEND

- **Aleda B-EYE K10** — Moving Head · 8×
- **Mythos** — Moving Head · 6×
- **Atomic 3000 DMX** — Strobe · 3×
- **PAR64 CP61** — PAR Light · 60×
- **PAR64 CP61** balcony — PAR Light · 4×
- **Two-way4-light** blinder4x650W — Blinder · 4×

Stage 11.00 m W × 6.00 m D · Grid 1 m

15 fixture labels omitted in this view due to crowding · see DMX patch

Rockefeller · Documented venue / rooms unspecified

LIGHT PLOT · PLAN · Documented venue / rooms unspecified

HitLight · Rockefeller

Oslo, Norway

DWG HL · SCALE 1:50 · metric · PRINT AT 100%

Drawn HitLight

Generated from the saved show

SOURCE 64efb53490e3

SYMBOL LEGEND

6 TYPES · 85 FIXTURES · COLOUR BY TYPE



Clay Paky Aleda B-EYE K10

Moving Head · Unverified · TBC ch · category symbol

8 physical · 8 plotted

8 disabled · 0 unplaced



Clay Paky Mythos

Moving Head · Unverified · TBC ch · category symbol

6 physical · 6 plotted

6 disabled · 0 unplaced



Martin Professional Atomic 3000 DMX

Strobe · Unverified · TBC ch · category symbol

3 physical · 3 plotted

3 disabled · 0 unplaced



Unverified source fixture PAR64 CP61

PAR Light · Unverified · TBC ch · category symbol

60 physical · 60 plotted

60 disabled · 0 unplaced



Unverified source fixture PAR64 CP61 balcony

PAR Light · Unverified · TBC ch · category symbol

4 physical · 4 plotted

4 disabled · 0 unplaced



Unverified source fixture Two-way4-light blinder4x650W

Blinder · Unverified · TBC ch · category symbol

4 physical · 4 plotted

4 disabled · 0 unplaced

Rockefeller · Documented venue / rooms unspecified

SYMBOL LEGEND · Documented venue / rooms unspecified

HitLight · Rockefeller

Oslo, Norway

DWG HL · METRIC

Drawn HitLight

Generated from the saved show

SOURCE 64efb53490e3

GENERAL NOTES

1. Source-based lighting plan. Confirm the current rig with the venue.
2. PARTIAL: included fixtures are not a full physical-unit census.
3. DMX PATCH WITHHELD: provisional or unchecked addresses are not published.
4. Partial planning view; modes and patch unverified; output excluded.

HitLight

STAGE ELEMENTS

NAME	TYPE	POSITION	TRIM / SIZE
ASSUMED deck · 11x6m reference	floorSection	X 0.00 m · Z 0.00 m	-0.03 m · 11.00 m W × 6.00 m D
ASSUMED barrel 1 · 4.20m trim	pipe	X -0.00 m · Z -2.70 m	4.20 m · 10.91 m W × 0.05 m D
ASSUMED barrel 2 · 4.20m trim	pipe	X -0.00 m · Z -2.40 m	4.20 m · 10.91 m W × 0.05 m D
ASSUMED barrel 3 · 4.20m trim	pipe	X -0.00 m · Z -2.10 m	4.20 m · 10.91 m W × 0.05 m D
ASSUMED barrel 4 · 2.40m trim	pipe	X 0.05 m · Z 5.00 m	2.40 m · 12.61 m W × 0.05 m D
Rear truss topology · PROVISIONAL trim 4.5m	trussStraight	X -0.02 m · Z -2.76 m	4.50 m · 11.00 m W × 0.30 m D
Unloaded middle cross · PROVISIONAL trim 4.5m	trussStraight	X -0.02 m · Z 0.70 m	4.50 m · 11.00 m W × 0.30 m D
Unloaded near-front cross · PROVISIONAL trim 4.5m	trussStraight	X -0.02 m · Z 2.48 m	4.50 m · 11.00 m W × 0.30 m D
Front truss · PROVISIONAL trim 4.5m	trussStraight	X -0.02 m · Z 2.88 m	4.50 m · 11.00 m W × 0.30 m D
Left side truss · PROVISIONAL trim 4.5m	trussStraight	X -5.52 m · Z 0.06 m	4.50 m · 5.64 m W × 0.30 m D
Middle mixed movers / effects · PROVISIONAL trim 4.5m	trussStraight	X -0.02 m · Z -1.71 m	4.50 m · 11.00 m W × 0.30 m D
Right side truss · PROVISIONAL trim 4.5m	trussStraight	X 5.48 m · Z 0.06 m	4.50 m · 5.64 m W × 0.30 m D

Rockefeller · Documented venue / rooms unspecified

STAGE ELEMENTS · Documented venue / rooms unspecified

HitLight · Rockefeller

Oslo, Norway

DWG HL · METRIC

Drawn HitLight

Generated from the saved show

SOURCE 64efb53490e3

FIXTURE SCHEDULE

Fixture	Manufacturer / model	Position / mount	Mode / output
VISUAL PLANNING · DMX PATCH WITHHELD			
F001	Unverified source fixture / PAR64 CP61	ASSUMED barrel 3 · 4.20m trim	Unverified · Output excluded
F002	Clay Paky / Aleda B-EYE K10	Middle mixed movers / effects · PROVISIONAL trim 4.5m	Unverified · Output excluded
F003	Unverified source fixture / PAR64 CP61	ASSUMED barrel 1 · 4.20m trim	Unverified · Output excluded
F004	Unverified source fixture / PAR64 CP61	Front truss · PROVISIONAL trim 4.5m	Unverified · Output excluded
F005	Unverified source fixture / PAR64 CP61	ASSUMED barrel 1 · 4.20m trim	Unverified · Output excluded
F006	Unverified source fixture / PAR64 CP61	ASSUMED barrel 1 · 4.20m trim	Unverified · Output excluded
F007	Clay Paky / Aleda B-EYE K10	Rear truss topology · PROVISIONAL trim 4.5m	Unverified · Output excluded
F008	Unverified source fixture / PAR64 CP61 balcony	ASSUMED barrel 4 · 2.40m trim	Unverified · Output excluded
F009	Unverified source fixture / PAR64 CP61	Front truss · PROVISIONAL trim 4.5m	Unverified · Output excluded
F010	Clay Paky / Aleda B-EYE K10	Middle mixed movers / effects · PROVISIONAL trim 4.5m	Unverified · Output excluded
F011	Unverified source fixture / PAR64 CP61	ASSUMED barrel 2 · 4.20m trim	Unverified · Output excluded
F012	Unverified source fixture / PAR64 CP61	ASSUMED barrel 3 · 4.20m trim	Unverified · Output excluded
F013	Unverified source fixture / PAR64 CP61	Front truss · PROVISIONAL trim 4.5m	Unverified · Output excluded
F014	Unverified source fixture / PAR64 CP61	ASSUMED barrel 2 · 4.20m trim	Unverified · Output excluded
F015	Unverified source fixture / PAR64 CP61	ASSUMED barrel 1 · 4.20m trim	Unverified · Output excluded
F016	Unverified source fixture / PAR64 CP61	Front truss · PROVISIONAL trim 4.5m	Unverified · Output excluded
F017	Unverified source fixture / PAR64 CP61	ASSUMED barrel 2 · 4.20m trim	Unverified · Output excluded
F018	Unverified source fixture / PAR64 CP61	ASSUMED barrel 1 · 4.20m trim	Unverified · Output excluded
F019	Unverified source fixture / PAR64 CP61	ASSUMED barrel 2 · 4.20m trim	Unverified · Output excluded
F020	Martin Professional / Atomic 3000 DMX	Middle mixed movers / effects · PROVISIONAL trim 4.5m	Unverified · Output excluded

Planning reference only. Confirm installed modes and patch with the venue.

FIXTURE SCHEDULE · CONTINUED

Fixture	Manufacturer / model	Position / mount	Mode / output
VISUAL PLANNING · DMX PATCH WITHHELD			
F021	Unverified source fixture / PAR64 CP61	ASSUMED barrel 3 · 4.20m trim	Unverified · Output excluded
F022	Unverified source fixture / PAR64 CP61	ASSUMED barrel 2 · 4.20m trim	Unverified · Output excluded
F023	Unverified source fixture / PAR64 CP61	ASSUMED barrel 2 · 4.20m trim	Unverified · Output excluded
F024	Unverified source fixture / Two-way4-light blinder4x650W	Middle mixed movers / effects · PROVISIONAL trim 4.5m	Unverified · Output excluded
F025	Unverified source fixture / PAR64 CP61	ASSUMED barrel 1 · 4.20m trim	Unverified · Output excluded
F026	Unverified source fixture / PAR64 CP61	ASSUMED barrel 2 · 4.20m trim	Unverified · Output excluded
F027	Unverified source fixture / PAR64 CP61	ASSUMED barrel 1 · 4.20m trim	Unverified · Output excluded
F028	Unverified source fixture / Two-way4-light blinder4x650W	Middle mixed movers / effects · PROVISIONAL trim 4.5m	Unverified · Output excluded
F029	Unverified source fixture / PAR64 CP61	ASSUMED barrel 3 · 4.20m trim	Unverified · Output excluded
F030	Unverified source fixture / PAR64 CP61	ASSUMED barrel 1 · 4.20m trim	Unverified · Output excluded
F031	Clay Paky / Mythos	Rear truss topology · PROVISIONAL trim 4.5m	Unverified · Output excluded
F032	Unverified source fixture / PAR64 CP61	ASSUMED barrel 2 · 4.20m trim	Unverified · Output excluded
F033	Unverified source fixture / PAR64 CP61	ASSUMED barrel 1 · 4.20m trim	Unverified · Output excluded
F034	Clay Paky / Mythos	Rear truss topology · PROVISIONAL trim 4.5m	Unverified · Output excluded
F035	Unverified source fixture / PAR64 CP61	ASSUMED barrel 1 · 4.20m trim	Unverified · Output excluded
F036	Unverified source fixture / PAR64 CP61	Front truss · PROVISIONAL trim 4.5m	Unverified · Output excluded
F037	Unverified source fixture / PAR64 CP61	ASSUMED barrel 3 · 4.20m trim	Unverified · Output excluded
F038	Clay Paky / Mythos	Middle mixed movers / effects · PROVISIONAL trim 4.5m	Unverified · Output excluded
F039	Martin Professional / Atomic 3000 DMX	Middle mixed movers / effects · PROVISIONAL trim 4.5m	Unverified · Output excluded
F040	Clay Paky / Aleda B-EYE K10	Middle mixed movers / effects · PROVISIONAL trim 4.5m	Unverified · Output excluded

Planning reference only. Confirm installed modes and patch with the venue.

Fixture	Manufacturer / model	Position / mount	Mode / output
VISUAL PLANNING · DMX PATCH WITHHELD			
F041	Unverified source fixture / PAR64 CP61	ASSUMED barrel 2 · 4.20m trim	Unverified · Output excluded
F042	Unverified source fixture / PAR64 CP61	ASSUMED barrel 1 · 4.20m trim	Unverified · Output excluded
F043	Unverified source fixture / PAR64 CP61	Front truss · PROVISIONAL trim 4.5m	Unverified · Output excluded
F044	Unverified source fixture / PAR64 CP61 balcony	ASSUMED barrel 4 · 2.40m trim	Unverified · Output excluded
F045	Martin Professional / Atomic 3000 DMX	Middle mixed movers / effects · PROVISIONAL trim 4.5m	Unverified · Output excluded
F046	Unverified source fixture / PAR64 CP61	ASSUMED barrel 1 · 4.20m trim	Unverified · Output excluded
F047	Unverified source fixture / PAR64 CP61	ASSUMED barrel 3 · 4.20m trim	Unverified · Output excluded
F048	Unverified source fixture / PAR64 CP61	Front truss · PROVISIONAL trim 4.5m	Unverified · Output excluded
F049	Unverified source fixture / PAR64 CP61	ASSUMED barrel 3 · 4.20m trim	Unverified · Output excluded
F050	Unverified source fixture / PAR64 CP61	ASSUMED barrel 2 · 4.20m trim	Unverified · Output excluded
F051	Unverified source fixture / PAR64 CP61	ASSUMED barrel 3 · 4.20m trim	Unverified · Output excluded
F052	Clay Paky / Aleda B-EYE K10	Rear truss topology · PROVISIONAL trim 4.5m	Unverified · Output excluded
F053	Unverified source fixture / PAR64 CP61	ASSUMED barrel 3 · 4.20m trim	Unverified · Output excluded
F054	Unverified source fixture / PAR64 CP61	ASSUMED barrel 2 · 4.20m trim	Unverified · Output excluded
F055	Unverified source fixture / PAR64 CP61	ASSUMED barrel 3 · 4.20m trim	Unverified · Output excluded
F056	Unverified source fixture / PAR64 CP61 balcony	ASSUMED barrel 4 · 2.40m trim	Unverified · Output excluded
F057	Clay Paky / Mythos	Middle mixed movers / effects · PROVISIONAL trim 4.5m	Unverified · Output excluded
F058	Unverified source fixture / PAR64 CP61	ASSUMED barrel 1 · 4.20m trim	Unverified · Output excluded
F059	Unverified source fixture / PAR64 CP61	Front truss · PROVISIONAL trim 4.5m	Unverified · Output excluded
F060	Unverified source fixture / PAR64 CP61	ASSUMED barrel 2 · 4.20m trim	Unverified · Output excluded

Planning reference only. Confirm installed modes and patch with the venue.

Fixture	Manufacturer / model	Position / mount	Mode / output
VISUAL PLANNING · DMX PATCH WITHHELD			
F061	Unverified source fixture / PAR64 CP61	ASSUMED barrel 3 · 4.20m trim	Unverified · Output excluded
F062	Unverified source fixture / PAR64 CP61	Front truss · PROVISIONAL trim 4.5m	Unverified · Output excluded
F063	Clay Paky / Mythos	Rear truss topology · PROVISIONAL trim 4.5m	Unverified · Output excluded
F064	Unverified source fixture / PAR64 CP61	ASSUMED barrel 3 · 4.20m trim	Unverified · Output excluded
F065	Unverified source fixture / PAR64 CP61	ASSUMED barrel 3 · 4.20m trim	Unverified · Output excluded
F066	Unverified source fixture / PAR64 CP61	ASSUMED barrel 3 · 4.20m trim	Unverified · Output excluded
F067	Unverified source fixture / PAR64 CP61	ASSUMED barrel 2 · 4.20m trim	Unverified · Output excluded
F068	Unverified source fixture / PAR64 CP61	ASSUMED barrel 1 · 4.20m trim	Unverified · Output excluded
F069	Clay Paky / Mythos	Rear truss topology · PROVISIONAL trim 4.5m	Unverified · Output excluded
F070	Unverified source fixture / PAR64 CP61	ASSUMED barrel 1 · 4.20m trim	Unverified · Output excluded
F071	Unverified source fixture / PAR64 CP61	ASSUMED barrel 1 · 4.20m trim	Unverified · Output excluded
F072	Unverified source fixture / Two-way4-light blinder4x650W	Middle mixed movers / effects · PROVISIONAL trim 4.5m	Unverified · Output excluded
F073	Unverified source fixture / PAR64 CP61	ASSUMED barrel 2 · 4.20m trim	Unverified · Output excluded
F074	Unverified source fixture / PAR64 CP61	ASSUMED barrel 2 · 4.20m trim	Unverified · Output excluded
F075	Clay Paky / Aleda B-EYE K10	Rear truss topology · PROVISIONAL trim 4.5m	Unverified · Output excluded
F076	Unverified source fixture / PAR64 CP61	ASSUMED barrel 2 · 4.20m trim	Unverified · Output excluded
F077	Unverified source fixture / PAR64 CP61	Front truss · PROVISIONAL trim 4.5m	Unverified · Output excluded
F078	Unverified source fixture / PAR64 CP61 balcony	ASSUMED barrel 4 · 2.40m trim	Unverified · Output excluded
F079	Unverified source fixture / PAR64 CP61	Front truss · PROVISIONAL trim 4.5m	Unverified · Output excluded
F080	Unverified source fixture / PAR64 CP61	ASSUMED barrel 3 · 4.20m trim	Unverified · Output excluded

Planning reference only. Confirm installed modes and patch with the venue.

FIXTURE SCHEDULE · CONTINUED

Fixture	Manufacturer / model	Position / mount	Mode / output
VISUAL PLANNING · DMX PATCH WITHHELD			
F081	Unverified source fixture / PAR64 CP61	Front truss · PROVISIONAL trim 4.5m	Unverified · Output excluded
F082	Clay Paky / Aleda B-EYE K10	Rear truss topology · PROVISIONAL trim 4.5m	Unverified · Output excluded
F083	Unverified source fixture / PAR64 CP61	ASSUMED barrel 3 · 4.20m trim	Unverified · Output excluded
F084	Unverified source fixture / Two-way4-light blinder4x650W	Middle mixed movers / effects · PROVISIONAL trim 4.5m	Unverified · Output excluded
F085	Clay Paky / Aleda B-EYE K10	Middle mixed movers / effects · PROVISIONAL trim 4.5m	Unverified · Output excluded

Planning reference only. Confirm installed modes and patch with the venue.

HitLight

VALIDATION APPENDIX

WARNING · PATCH_WITHHELD

DMX patch facts are withheld pending source verification. This planning document cannot be used for hardware output.

Objects: — · Remediation: review the source facts and regenerate.

ERROR · STAGE_DIMENSIONS_UNCONFIRMED

Confirm the stage dimensions before producing a final technical document.

Objects: Documented venue / rooms unspecified · Remediation: review the source facts and regenerate.

WARNING · MODE_UNVERIFIED

DMX modes are unverified; output remains excluded.

Objects: F001–F085 · Remediation: review the source facts and regenerate.

WARNING · FIXTURE_DISABLED

Fixtures are disabled for this visual planning reconstruction.

Objects: F001–F085 · Remediation: review the source facts and regenerate.

WARNING · TITLE_METADATA_INCOMPLETE

Some professional title-block metadata is missing; the document will show an em dash.

Objects: 4d683eeb00db0c224170dcd6 · Remediation: review the source facts and regenerate.

HitLight

VENUE & DRAWING SOURCES

Rockefeller

Documented venue / rooms unspecified · Published house rig (unverified)

Oslo, NO

https://www.rockefeller.no/kontakt

Sources checked 2026-10-29

Symbols: HitLight-owned category artwork. No manufacturer model geometry or original source pages included.

Reviewed as a visual reference on 29 October 2026 using source documents and owner-authorized best guesses. Current physical installation is unverified.

Stage shape, registration, supports, trims and fixture placements include estimates. Confirm technical details with the venue.

Inventory entries describe the chosen preview profiles, including substitute models; they are not an exact installed-equipment inventory or a complete physical census.

Preview mode choices are estimated where undocumented. Live DMX addresses are withheld; the saved fixtures are disabled and unpatched.

Guest 3D views display approximate public catalogue housings where approved bodies are available; unresolved records retain labelled visual markers. Control profiles and original source files remain private.

Historical 2019 lighting scenario; separate from the published 2026 technical-pack scenario. Counts across scenarios must not be added as installed stock.

11x6m rectangular reference deck; performance-deck zero. Existing source registration adopted as best estimate.

Catalogue identities corrected in place; installed modes, patch, geometry and source currency remain unverified.

Partial source-based planning reconstruction; the current installation and complete fixture census are unverified.

Source-matched catalogue bodies are shown where available. Unresolved source identities remain labelled visual markers. Installed modes and DMX patch require verification; visual-only fixtures remain excluded from output.

HitLight

VENUE & DRAWING SOURCES

85 source-based records in this scenario display 79 approximate public catalogue housings and 6 labelled visual fallbacks. 64 existing display references now use their available approved bodies. Source identities, labelled donors, modes, patch and output exclusions remain unchanged; current installation and optics are unverified.

Partial planning view; modes and patch unverified; output excluded.

Official venue information: https://www.rockefeller.no/kontakt · checked 2026-10-29

Published technical documents:
https://www.dropbox.com/scl/fo/oq2v00t0bh6ueui1jt5dz/AKD1m7RHrM6dStfBbEByZZE?rlkey=ui3sldsadz4n1imxnvjffok7t&dl=1 · checked 2026-10-28

Public venue page: https://www.hitlight.app/venues/norway/rockefeller-4d683eeb

HitLight