
UPSTAGE

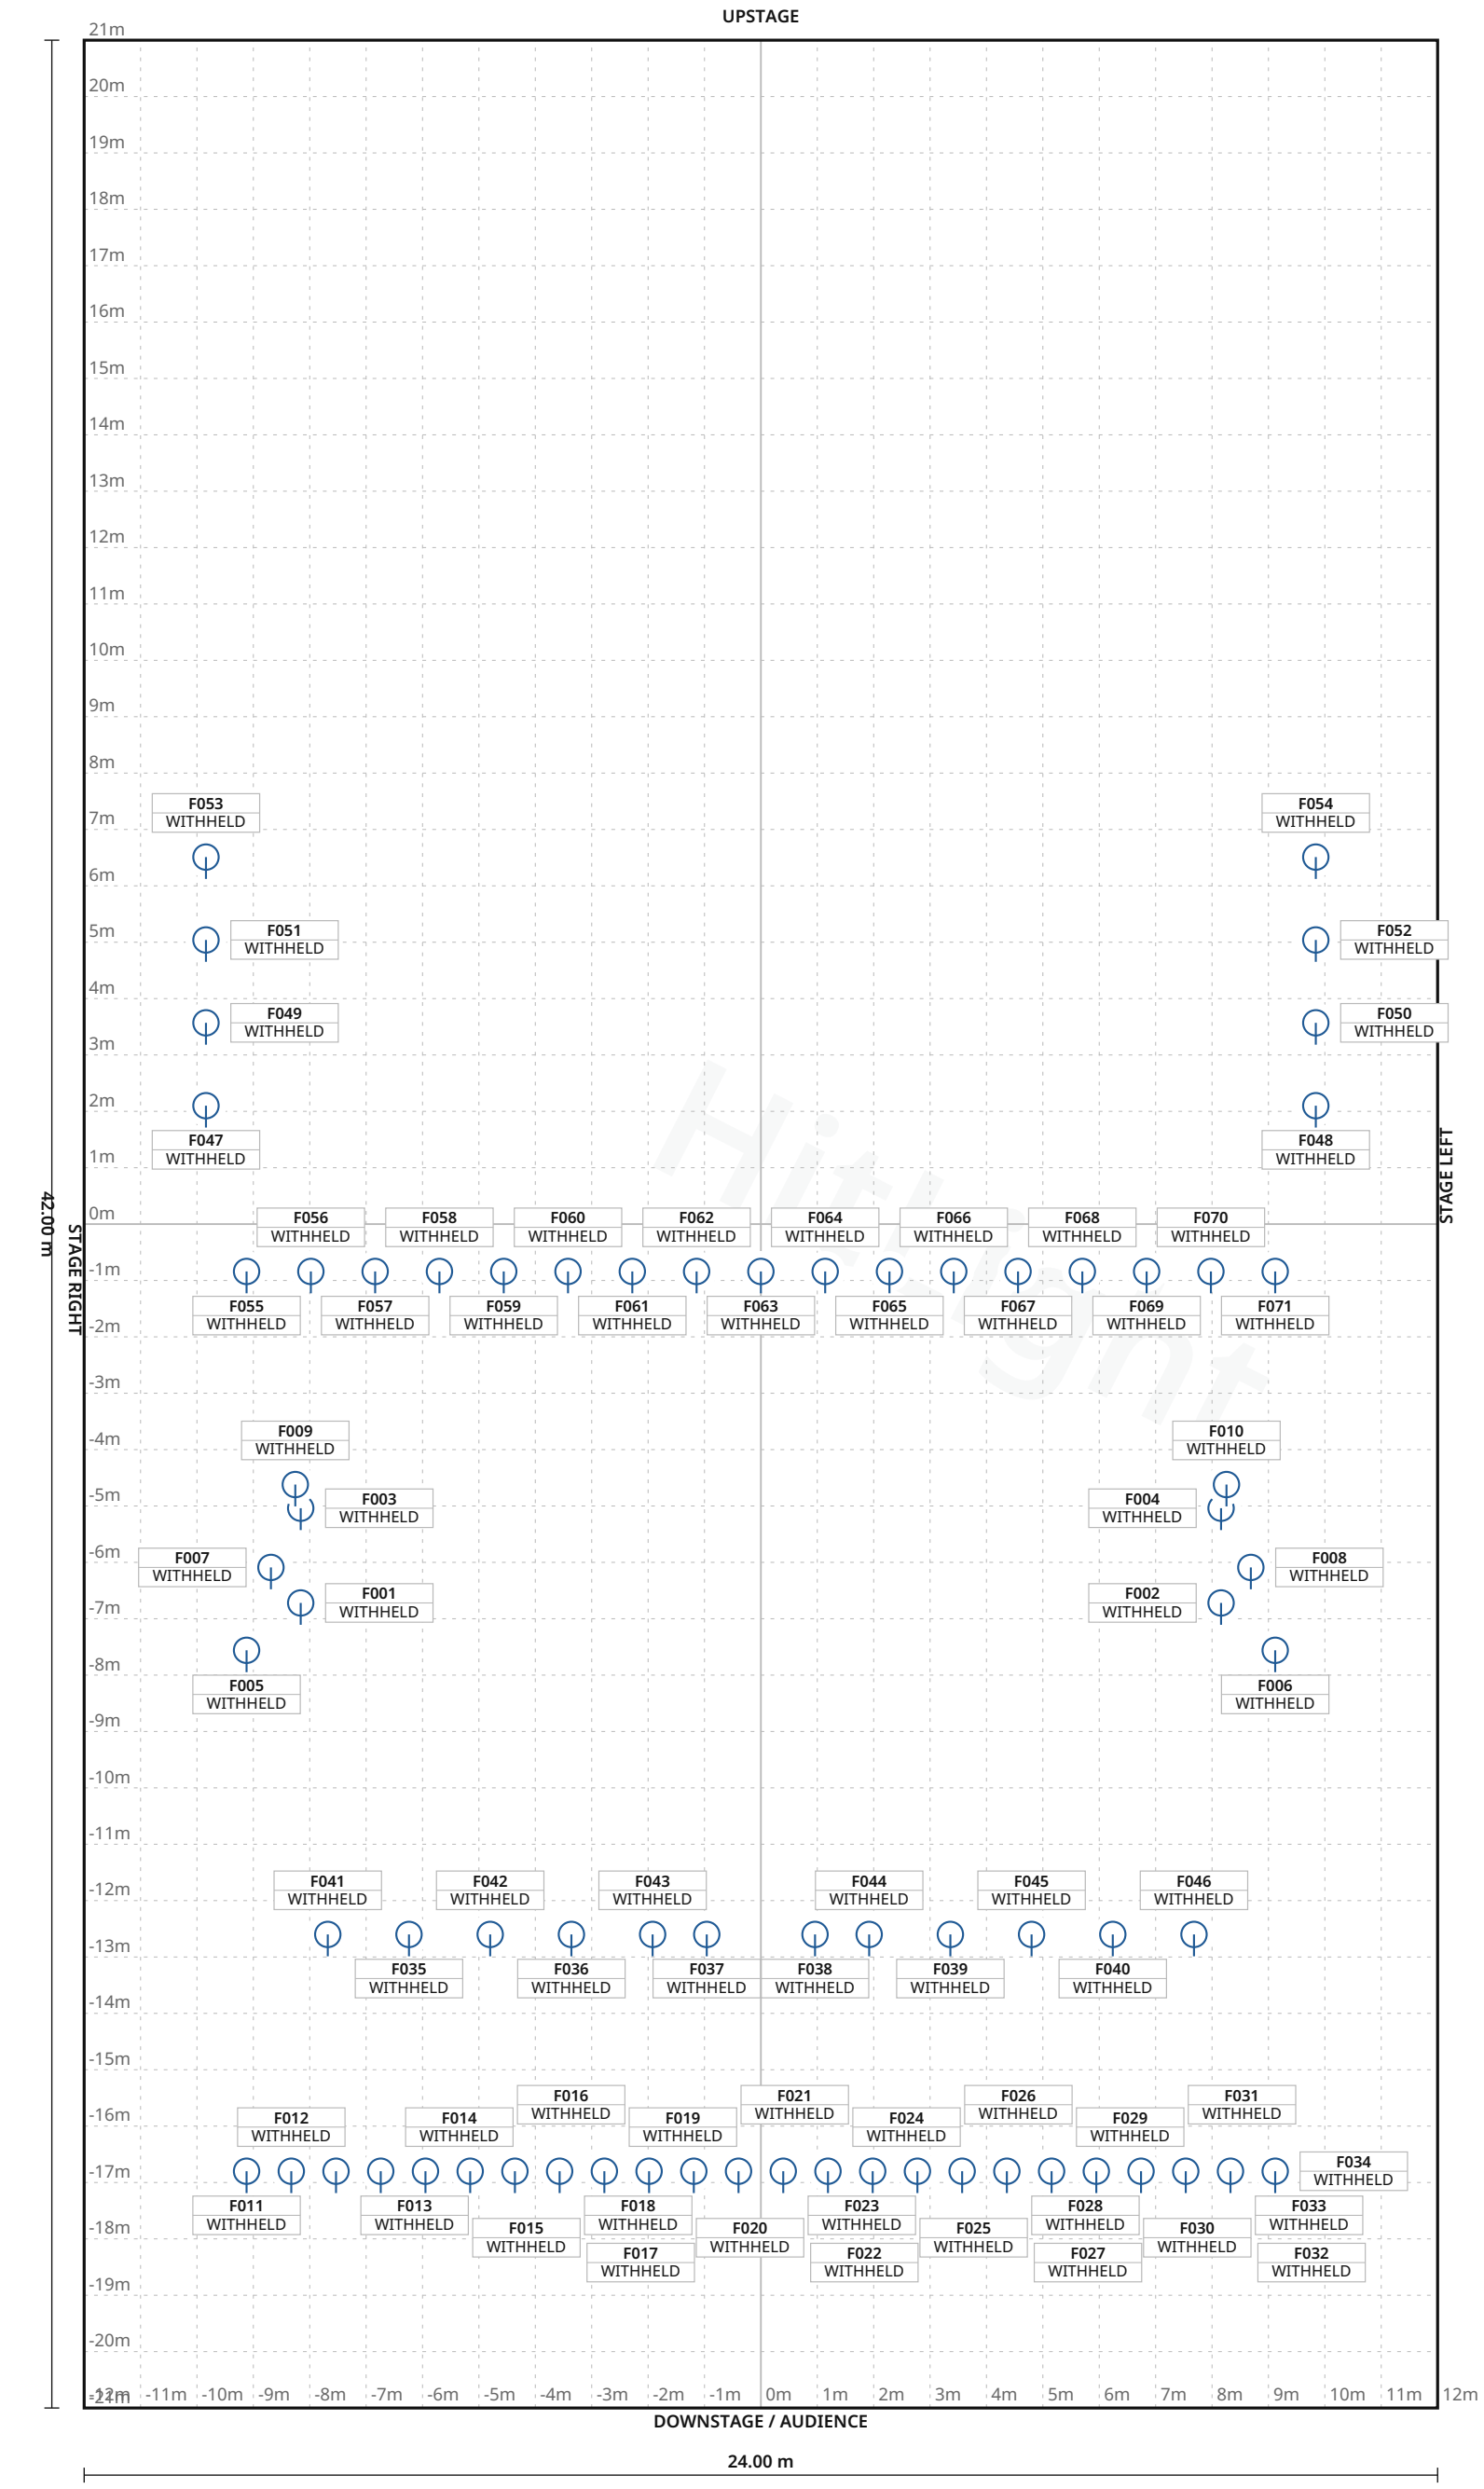

FIXTURE LEGEND

Visual
substitute · Basic Conventional
PAR Light · 71×

Stage 24.00 m W × 42.00 m D · Grid 1 m

HitLight TECHNICAL LIGHTING REV 5eff6c3d2125 · 1/9

Stadstheater Zoetermeer · Main room

LIGHT PLOT · PLAN · Main room

HitLight · Stadstheater Zoetermeer

Theaterplein 10, 2711 EK, Zoetermeer, Netherlands

DWG HL · SCALE 1:125 · metric · PRINT AT 100%

Drawn HitLight

Generated from the saved show

SOURCE cbdb8b5420cf

SYMBOL LEGEND

1 TYPES · 71 FIXTURES · COLOUR BY TYPE



HitLight placeholder Visual substitute · Basic Conventional

PAR Light · Default · 1 ch · category symbol

71 physical · 71 plotted

0 disabled · 0 unplaced

HitLight

Stadstheater Zoetermeer · Main room

SYMBOL LEGEND · Main room

HitLight · Stadstheater Zoetermeer

Theaterplein 10, 2711 EK, Zoetermeer, Netherlands

DWG HL · METRIC

Drawn HitLight

Generated from the saved show

SOURCE cbdb8b5420cf

GENERAL NOTES

1. Source-based lighting plan. Confirm the current rig with the venue.
2. PARTIAL: included fixtures are not a full physical-unit census.
3. DMX PATCH WITHHELD: provisional or unchecked addresses are not published.
4. The reconstruction retains its documented coverage and geometry assumptions; confirm the current setup with the venue.

HitLight

DMX PATCH

71 FIXTURES · 0 UNIVERSES

Fixture / name	Manufacturer / model	Mode	Ch	DMX	Range	Position / mount	Status / notes
UNPATCHED / INVALID							
F001 · PLACEHOLDER · BalconyPC/Fr...	HitLight placeholder / Visual substitute ...	Default	1	WITHHELD	TBC	UNPLACED	Enabled
F002 · PLACEHOLDER · BalconyPC/Fr...	HitLight placeholder / Visual substitute ...	Default	1	WITHHELD	TBC	UNPLACED	Enabled
F003 · PLACEHOLDER · BalconyPC/Fr...	HitLight placeholder / Visual substitute ...	Default	1	WITHHELD	TBC	UNPLACED	Enabled
F004 · PLACEHOLDER · BalconyPC/Fr...	HitLight placeholder / Visual substitute ...	Default	1	WITHHELD	TBC	UNPLACED	Enabled
F005 · PLACEHOLDER · Balconyprofi...	HitLight placeholder / Visual substitute ...	Default	1	WITHHELD	TBC	UNPLACED	Enabled
F006 · PLACEHOLDER · Balconyprofi...	HitLight placeholder / Visual substitute ...	Default	1	WITHHELD	TBC	UNPLACED	Enabled
F007 · PLACEHOLDER · Balconyprofi...	HitLight placeholder / Visual substitute ...	Default	1	WITHHELD	TBC	UNPLACED	Enabled
F008 · PLACEHOLDER · Balconyprofi...	HitLight placeholder / Visual substitute ...	Default	1	WITHHELD	TBC	UNPLACED	Enabled
F009 · PLACEHOLDER · Balconyprofi...	HitLight placeholder / Visual substitute ...	Default	1	WITHHELD	TBC	UNPLACED	Enabled
F010 · PLACEHOLDER · Balconyprofi...	HitLight placeholder / Visual substitute ...	Default	1	WITHHELD	TBC	UNPLACED	Enabled
F011 · PLACEHOLDER · Conventional...	HitLight placeholder / Visual substitute ...	Default	1	WITHHELD	TBC	UNPLACED	Enabled
F012 · PLACEHOLDER · Conventional...	HitLight placeholder / Visual substitute ...	Default	1	WITHHELD	TBC	UNPLACED	Enabled
F013 · PLACEHOLDER · Conventional...	HitLight placeholder / Visual substitute ...	Default	1	WITHHELD	TBC	UNPLACED	Enabled
F014 · PLACEHOLDER · Conventional...	HitLight placeholder / Visual substitute ...	Default	1	WITHHELD	TBC	UNPLACED	Enabled
F015 · PLACEHOLDER · Conventional...	HitLight placeholder / Visual substitute ...	Default	1	WITHHELD	TBC	UNPLACED	Enabled
F016 · PLACEHOLDER · Conventional...	HitLight placeholder / Visual substitute ...	Default	1	WITHHELD	TBC	UNPLACED	Enabled
F017 · PLACEHOLDER · Conventional...	HitLight placeholder / Visual substitute ...	Default	1	WITHHELD	TBC	UNPLACED	Enabled
F018 · PLACEHOLDER · Conventional...	HitLight placeholder / Visual substitute ...	Default	1	WITHHELD	TBC	UNPLACED	Enabled
F019 · PLACEHOLDER · Conventional...	HitLight placeholder / Visual substitute ...	Default	1	WITHHELD	TBC	UNPLACED	Enabled
F020 · PLACEHOLDER · Conventional...	HitLight placeholder / Visual substitute ...	Default	1	WITHHELD	TBC	UNPLACED	Enabled

No patched universes

Stadstheater Zoetermeer · Main room

DMX PATCH · Main room

HitLight · Stadstheater Zoetermeer

Theaterplein 10, 2711 EK, Zoetermeer, Netherlands

DWG HL · METRIC

Drawn HitLight

Generated from the saved show

SOURCE cbdb8b5420cf

DMX PATCH · CONTINUED

71 FIXTURES · 0 UNIVERSES

Fixture / name	Manufacturer / model	Mode	Ch	DMX	Range	Position / mount	Status / notes
UNPATCHED / INVALID							
F021 · PLACEHOLDER · Conventional...	HitLight placeholder / Visual substitute ...	Default	1	WITHHELD	TBC	UNPLACED	Enabled
F022 · PLACEHOLDER · Conventional...	HitLight placeholder / Visual substitute ...	Default	1	WITHHELD	TBC	UNPLACED	Enabled
F023 · PLACEHOLDER · Conventional...	HitLight placeholder / Visual substitute ...	Default	1	WITHHELD	TBC	UNPLACED	Enabled
F024 · PLACEHOLDER · Conventional...	HitLight placeholder / Visual substitute ...	Default	1	WITHHELD	TBC	UNPLACED	Enabled
F025 · PLACEHOLDER · Conventional...	HitLight placeholder / Visual substitute ...	Default	1	WITHHELD	TBC	UNPLACED	Enabled
F026 · PLACEHOLDER · Conventional...	HitLight placeholder / Visual substitute ...	Default	1	WITHHELD	TBC	UNPLACED	Enabled
F027 · PLACEHOLDER · Conventional...	HitLight placeholder / Visual substitute ...	Default	1	WITHHELD	TBC	UNPLACED	Enabled
F028 · PLACEHOLDER · Conventional...	HitLight placeholder / Visual substitute ...	Default	1	WITHHELD	TBC	UNPLACED	Enabled
F029 · PLACEHOLDER · Conventional...	HitLight placeholder / Visual substitute ...	Default	1	WITHHELD	TBC	UNPLACED	Enabled
F030 · PLACEHOLDER · Conventional...	HitLight placeholder / Visual substitute ...	Default	1	WITHHELD	TBC	UNPLACED	Enabled
F031 · PLACEHOLDER · Conventional...	HitLight placeholder / Visual substitute ...	Default	1	WITHHELD	TBC	UNPLACED	Enabled
F032 · PLACEHOLDER · Conventional...	HitLight placeholder / Visual substitute ...	Default	1	WITHHELD	TBC	UNPLACED	Enabled
F033 · PLACEHOLDER · Conventional...	HitLight placeholder / Visual substitute ...	Default	1	WITHHELD	TBC	UNPLACED	Enabled
F034 · PLACEHOLDER · Conventional...	HitLight placeholder / Visual substitute ...	Default	1	WITHHELD	TBC	UNPLACED	Enabled
F035 · PLACEHOLDER · Conventional...	HitLight placeholder / Visual substitute ...	Default	1	WITHHELD	TBC	UNPLACED	Enabled
F036 · PLACEHOLDER · Conventional...	HitLight placeholder / Visual substitute ...	Default	1	WITHHELD	TBC	UNPLACED	Enabled
F037 · PLACEHOLDER · Conventional...	HitLight placeholder / Visual substitute ...	Default	1	WITHHELD	TBC	UNPLACED	Enabled
F038 · PLACEHOLDER · Conventional...	HitLight placeholder / Visual substitute ...	Default	1	WITHHELD	TBC	UNPLACED	Enabled
F039 · PLACEHOLDER · Conventional...	HitLight placeholder / Visual substitute ...	Default	1	WITHHELD	TBC	UNPLACED	Enabled
F040 · PLACEHOLDER · Conventional...	HitLight placeholder / Visual substitute ...	Default	1	WITHHELD	TBC	UNPLACED	Enabled

No patched universes

Stadstheater Zoetermeer · Main room

DMX PATCH · Main room

HitLight · Stadstheater Zoetermeer

Theaterplein 10, 2711 EK, Zoetermeer, Netherlands

DWG HL · METRIC

Drawn HitLight

Generated from the saved show

SOURCE cbdb8b5420cf

DMX PATCH · CONTINUED

71 FIXTURES · 0 UNIVERSES

Fixture / name	Manufacturer / model	Mode	Ch	DMX	Range	Position / mount	Status / notes
UNPATCHED / INVALID							
F041 · PLACEHOLDER · PC/Fresnel b...	HitLight placeholder / Visual substitute ...	Default	1	WITHHELD	TBC	UNPLACED	Enabled
F042 · PLACEHOLDER · PC/Fresnel b...	HitLight placeholder / Visual substitute ...	Default	1	WITHHELD	TBC	UNPLACED	Enabled
F043 · PLACEHOLDER · PC/Fresnel b...	HitLight placeholder / Visual substitute ...	Default	1	WITHHELD	TBC	UNPLACED	Enabled
F044 · PLACEHOLDER · PC/Fresnel b...	HitLight placeholder / Visual substitute ...	Default	1	WITHHELD	TBC	UNPLACED	Enabled
F045 · PLACEHOLDER · PC/Fresnel b...	HitLight placeholder / Visual substitute ...	Default	1	WITHHELD	TBC	UNPLACED	Enabled
F046 · PLACEHOLDER · PC/Fresnel b...	HitLight placeholder / Visual substitute ...	Default	1	WITHHELD	TBC	UNPLACED	Enabled
F047 · PLACEHOLDER · Portal-sideb...	HitLight placeholder / Visual substitute ...	Default	1	WITHHELD	TBC	UNPLACED	Enabled
F048 · PLACEHOLDER · Portal-sideb...	HitLight placeholder / Visual substitute ...	Default	1	WITHHELD	TBC	UNPLACED	Enabled
F049 · PLACEHOLDER · Portal-sideb...	HitLight placeholder / Visual substitute ...	Default	1	WITHHELD	TBC	UNPLACED	Enabled
F050 · PLACEHOLDER · Portal-sideb...	HitLight placeholder / Visual substitute ...	Default	1	WITHHELD	TBC	UNPLACED	Enabled
F051 · PLACEHOLDER · Portal-sideb...	HitLight placeholder / Visual substitute ...	Default	1	WITHHELD	TBC	UNPLACED	Enabled
F052 · PLACEHOLDER · Portal-sideb...	HitLight placeholder / Visual substitute ...	Default	1	WITHHELD	TBC	UNPLACED	Enabled
F053 · PLACEHOLDER · Portal-sideb...	HitLight placeholder / Visual substitute ...	Default	1	WITHHELD	TBC	UNPLACED	Enabled
F054 · PLACEHOLDER · Portal-sideb...	HitLight placeholder / Visual substitute ...	Default	1	WITHHELD	TBC	UNPLACED	Enabled
F055 · PLACEHOLDER · Portalbroadb...	HitLight placeholder / Visual substitute ...	Default	1	WITHHELD	TBC	UNPLACED	Enabled
F056 · PLACEHOLDER · Portalbroadb...	HitLight placeholder / Visual substitute ...	Default	1	WITHHELD	TBC	UNPLACED	Enabled
F057 · PLACEHOLDER · Portalbroadb...	HitLight placeholder / Visual substitute ...	Default	1	WITHHELD	TBC	UNPLACED	Enabled
F058 · PLACEHOLDER · Portalbroadb...	HitLight placeholder / Visual substitute ...	Default	1	WITHHELD	TBC	UNPLACED	Enabled
F059 · PLACEHOLDER · Portalbroadb...	HitLight placeholder / Visual substitute ...	Default	1	WITHHELD	TBC	UNPLACED	Enabled
F060 · PLACEHOLDER · Portalbroadb...	HitLight placeholder / Visual substitute ...	Default	1	WITHHELD	TBC	UNPLACED	Enabled

No patched universes

Stadstheater Zoetermeer · Main room

DMX PATCH · Main room

HitLight · Stadstheater Zoetermeer

Theaterplein 10, 2711 EK, Zoetermeer, Netherlands

DWG HL · METRIC

Drawn HitLight

Generated from the saved show

SOURCE cbdb8b5420cf

DMX PATCH · CONTINUED

71 FIXTURES · 0 UNIVERSES

Fixture / name	Manufacturer / model	Mode	Ch	DMX	Range	Position / mount	Status / notes
UNPATCHED / INVALID							
F061 · PLACEHOLDER · Portalbroadb...	HitLight placeholder / Visual substitute ...	Default	1	WITHHELD	TBC	UNPLACED	Enabled
F062 · PLACEHOLDER · Portalbroadb...	HitLight placeholder / Visual substitute ...	Default	1	WITHHELD	TBC	UNPLACED	Enabled
F063 · PLACEHOLDER · Portalbroadb...	HitLight placeholder / Visual substitute ...	Default	1	WITHHELD	TBC	UNPLACED	Enabled
F064 · PLACEHOLDER · Portalbroadb...	HitLight placeholder / Visual substitute ...	Default	1	WITHHELD	TBC	UNPLACED	Enabled
F065 · PLACEHOLDER · Portalbroadb...	HitLight placeholder / Visual substitute ...	Default	1	WITHHELD	TBC	UNPLACED	Enabled
F066 · PLACEHOLDER · Portalbroadb...	HitLight placeholder / Visual substitute ...	Default	1	WITHHELD	TBC	UNPLACED	Enabled
F067 · PLACEHOLDER · Portalbroadb...	HitLight placeholder / Visual substitute ...	Default	1	WITHHELD	TBC	UNPLACED	Enabled
F068 · PLACEHOLDER · Portalbroadb...	HitLight placeholder / Visual substitute ...	Default	1	WITHHELD	TBC	UNPLACED	Enabled
F069 · PLACEHOLDER · Portalbroadb...	HitLight placeholder / Visual substitute ...	Default	1	WITHHELD	TBC	UNPLACED	Enabled
F070 · PLACEHOLDER · Portalbroadb...	HitLight placeholder / Visual substitute ...	Default	1	WITHHELD	TBC	UNPLACED	Enabled
F071 · PLACEHOLDER · Portalbroadb...	HitLight placeholder / Visual substitute ...	Default	1	WITHHELD	TBC	UNPLACED	Enabled

No patched universes

VALIDATION APPENDIX

WARNING · PATCH_WITHHELD

DMX patch facts are withheld pending source verification. This planning document cannot be used for hardware output.

Objects: — · Remediation: correct the saved show data and regenerate.

ERROR · STAGE_DIMENSIONS_UNCONFIRMED

Confirm the stage dimensions before producing a final technical document.

Objects: AAE97FAA-BF34-448C-9632-CAE9DBF50AAB · Remediation: correct the saved show data and regenerate.

WARNING · TITLE_METADATA_INCOMPLETE

Some professional title-block metadata is missing; the document will show an em dash.

Objects: 4e12d51f81c21296fd84f71b · Remediation: correct the saved show data and regenerate.

HitLight

VENUE & DRAWING SOURCES

Stadstheater Zoetermeer

Main room · House rig

Theaterplein 10, 2711 EK, Zoetermeer, NL

https://stadstheater.nl/bezoekersinformatie/technische-gegevens/

Sources checked 2026-10-23

Symbols: HitLight-owned category artwork. No manufacturer model geometry or original source pages included.

Source-based reconstruction. Confirm the current installation and equipment availability with the venue.

Scale, fixture positions, mounting heights and aiming may include estimates; this is not a rigging specification.

Provisional fixture matches are labelled as placeholders. The recorded subset is not a complete physical inventory.

DMX addresses are withheld from public plans until their exact source patch is reconciled.

The reconstruction retains its documented coverage and geometry assumptions; confirm the current setup with the venue.

Official venue information: https://stadstheater.nl/bezoekersinformatie/technische-gegevens/ · checked 2026-10-19

Physical venue location: https://stadstheater.nl/contact/ · checked 2026-10-23

Grote-Zaal-Lichtplan.pdf: https://stadstheater.nl/assets/uploads/2025/03/Grote-Zaal-Lichtplan.pdf · checked 2026-10-19

Grote-zaal-kaplijst-Stadstheater-Zoetermeer.pdf: https://stadstheater.nl/assets/uploads/2025/12/Grote-zaal-kaplijst-Stadstheater-Zoetermeer.pdf · checked 2026-10-19

Public venue page: https://www.hitlight.app/venues/netherlands/stadstheater-zoetermeer-4e12d51f

HitLight