
UPSTAGE

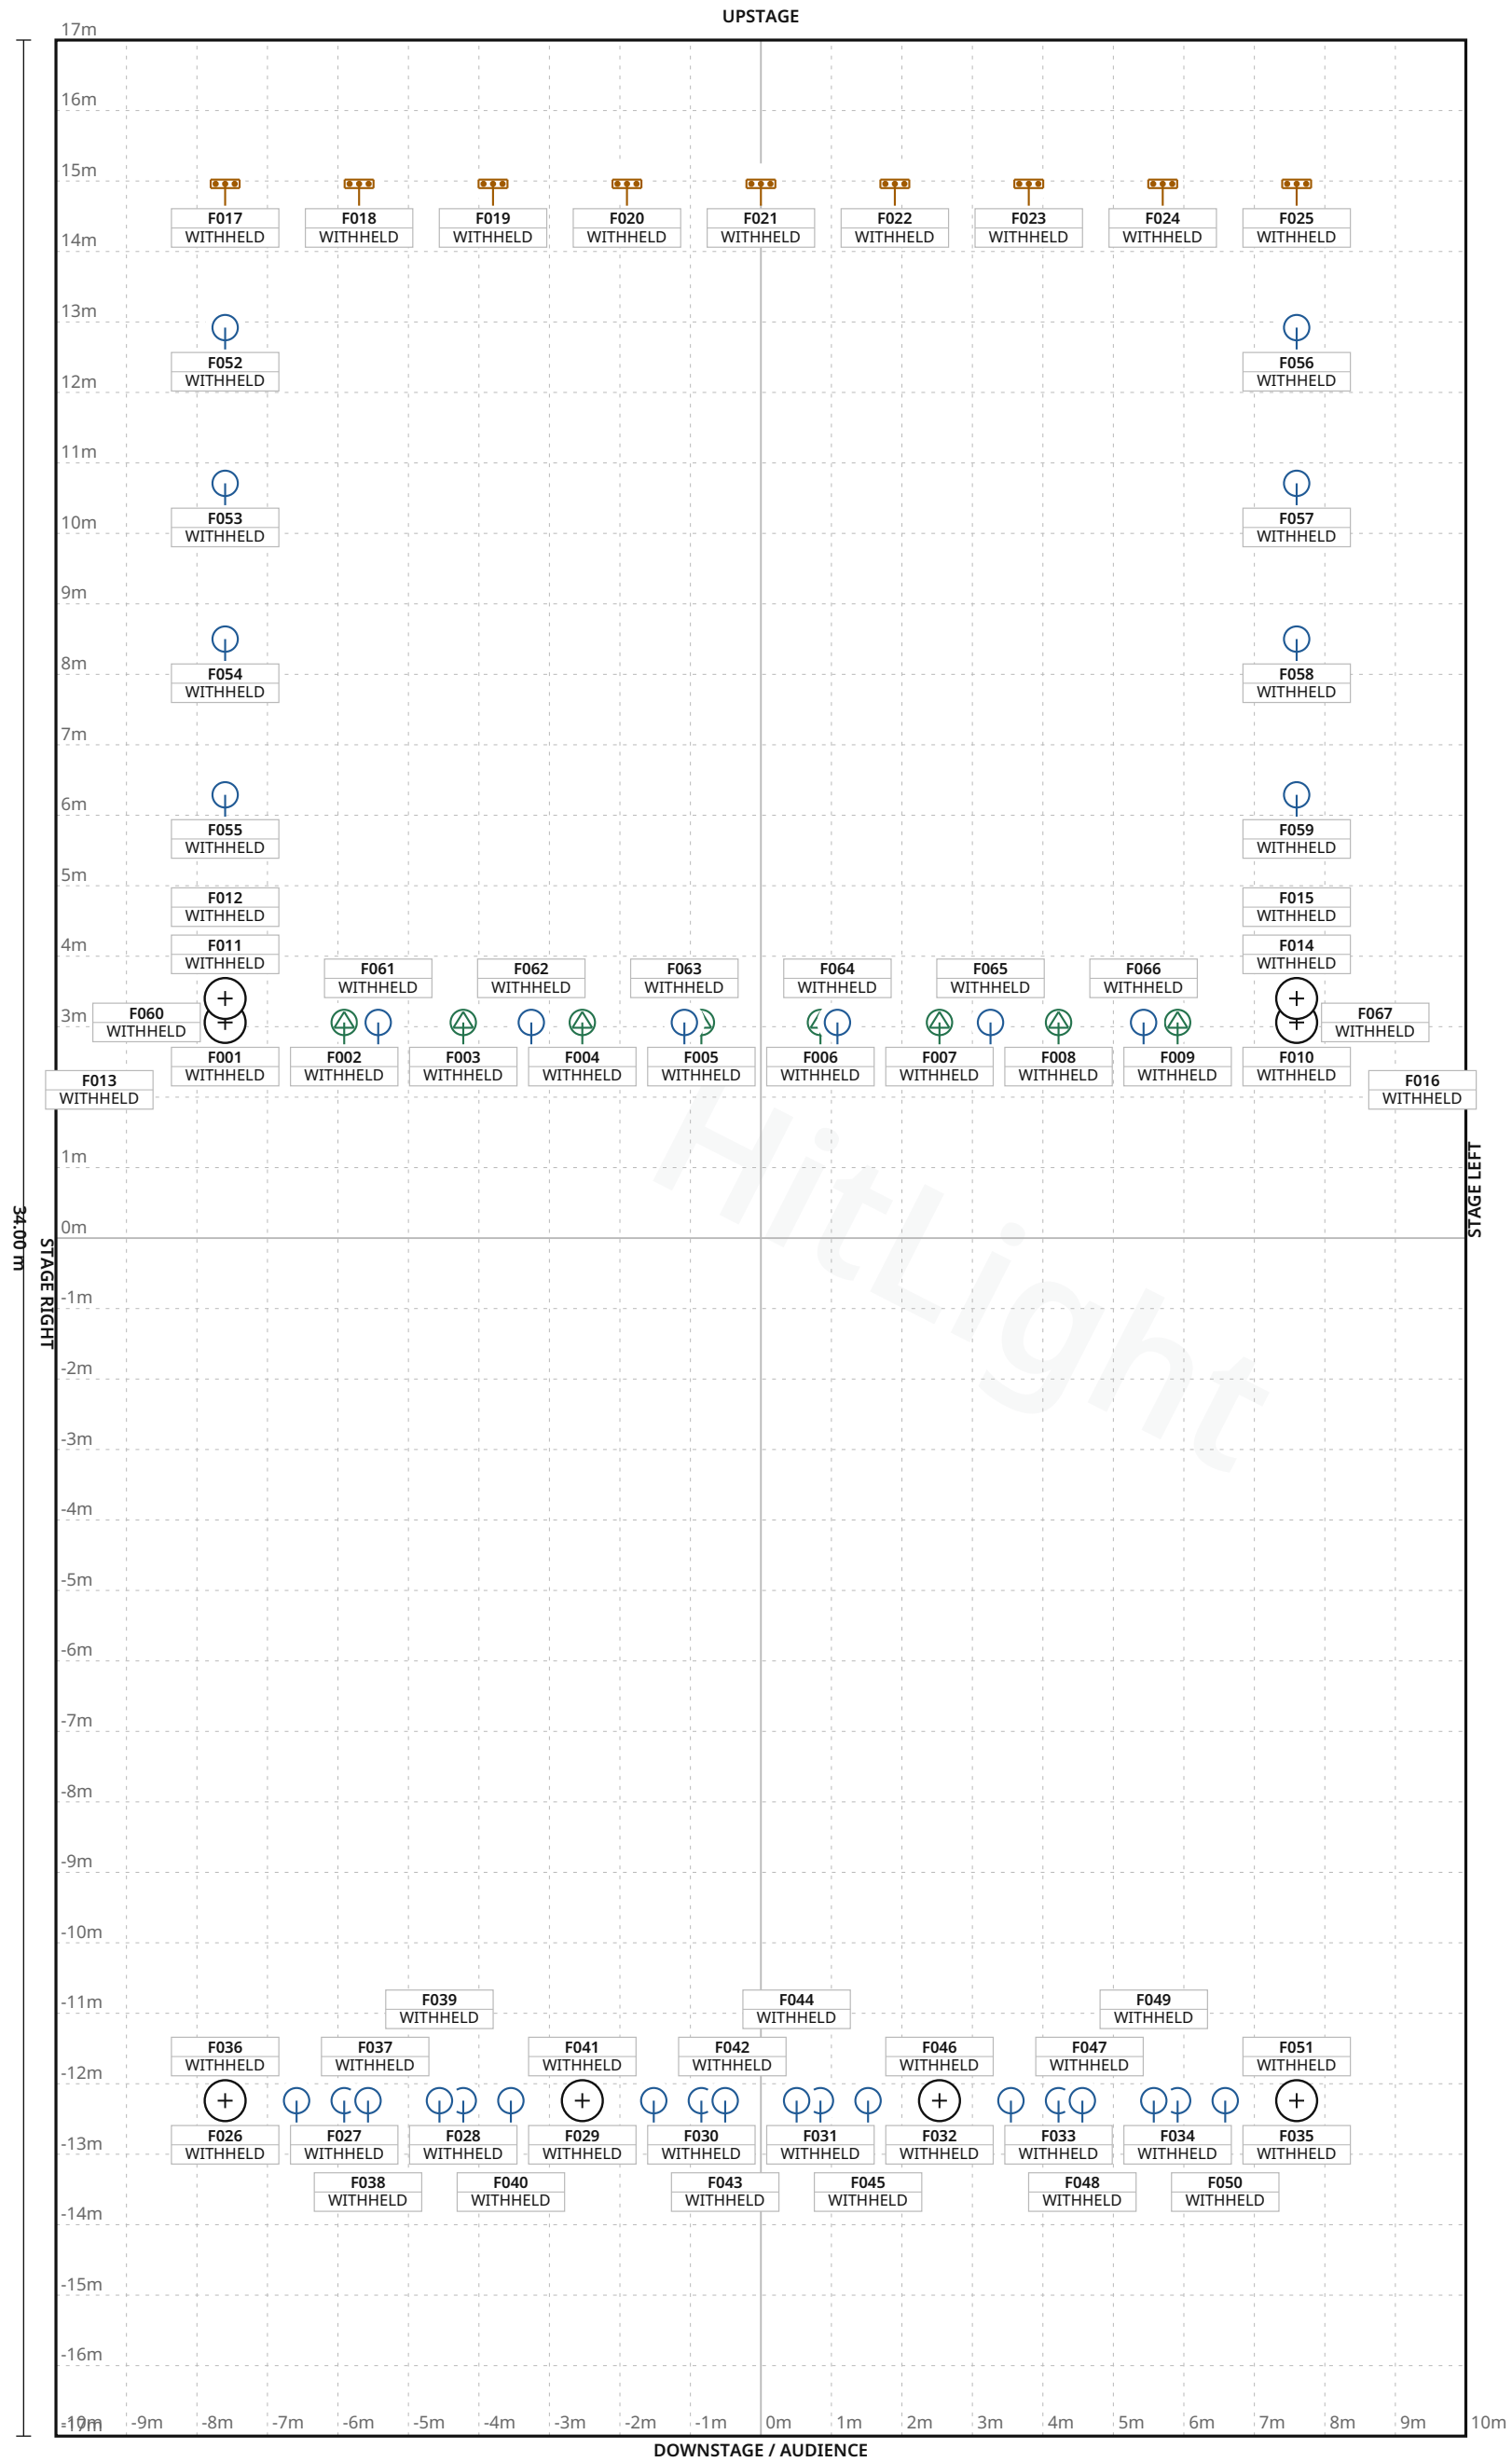

FIXTURE LEGEND

- **Visual** substitute · Basic Conventional — PAR Light · 42×
- **Visual** substitute · LED BAR 6 CH - H — LED Bar · 9×
- **TS-260C7** — Profile Spot · 16×

Stage 20.00 m W × 34.00 m D · Grid 1 m

Hitlight

Fulcotheater · Main room

LIGHT PLOT · PLAN · Main room

HitLight · Fulcotheater

Overtoom 3, 3401 BK, IJsselstein, Netherlands

DWG HL · SCALE 1:100 · metric · PRINT AT 100%

Drawn HitLight

Generated from the saved show

SOURCE 6f097677e717

SYMBOL LEGEND

3 TYPES · 67 FIXTURES · COLOUR BY TYPE



HitLight placeholder Visual substitute · Basic Conventional

PAR Light · Default · 1 ch · category symbol

42 physical · 42 plotted

0 disabled · 0 unplaced



HitLight placeholder Visual substitute · LED BAR 6 CH - H

LED Bar · 9 CH · 6 ch · category symbol

9 physical · 9 plotted

0 disabled · 0 unplaced



Infinity TS-260C7

Profile Spot · Standard mode · 10 ch · category symbol

16 physical · 16 plotted

0 disabled · 0 unplaced

HitLight

Fulcotheater · Main room

SYMBOL LEGEND · Main room

HitLight · Fulcotheater

Overtoom 3, 3401 BK, IJsselstein, Netherlands

DWG HL · METRIC

Drawn HitLight

Generated from the saved show

SOURCE 6f097677e717

GENERAL NOTES

1. Source-based lighting plan. Confirm the current rig with the venue.
2. PARTIAL: included fixtures are not a full physical-unit census.
3. DMX PATCH WITHHELD: provisional or unchecked addresses are not published.
4. The reconstruction retains its documented coverage and geometry assumptions; confirm the current setup with the venue.

HitLight

DMX PATCH

67 FIXTURES · 0 UNIVERSES

Fixture / name	Manufacturer / model	Mode	Ch	DMX	Range	Position / mount	Status / notes
UNPATCHED / INVALID							
F001 · InfinityTS260C7Zoom25–50 ·…	Infinity / TS-260C7	Standard mode	10	WITHHELD	TBC	UNPLACED	Enabled
F002 · InfinityTS260C7Zoom25–50 ·…	Infinity / TS-260C7	Standard mode	10	WITHHELD	TBC	UNPLACED	Enabled
F003 · InfinityTS260C7Zoom25–50 ·…	Infinity / TS-260C7	Standard mode	10	WITHHELD	TBC	UNPLACED	Enabled
F004 · InfinityTS260C7Zoom25–50 ·…	Infinity / TS-260C7	Standard mode	10	WITHHELD	TBC	UNPLACED	Enabled
F005 · InfinityTS260C7Zoom25–50 ·…	Infinity / TS-260C7	Standard mode	10	WITHHELD	TBC	UNPLACED	Enabled
F006 · InfinityTS260C7Zoom25–50 ·…	Infinity / TS-260C7	Standard mode	10	WITHHELD	TBC	UNPLACED	Enabled
F007 · InfinityTS260C7Zoom25–50 ·…	Infinity / TS-260C7	Standard mode	10	WITHHELD	TBC	UNPLACED	Enabled
F008 · InfinityTS260C7Zoom25–50 ·…	Infinity / TS-260C7	Standard mode	10	WITHHELD	TBC	UNPLACED	Enabled
F009 · InfinityTS260C7Zoom25–50 ·…	Infinity / TS-260C7	Standard mode	10	WITHHELD	TBC	UNPLACED	Enabled
F010 · InfinityTS260C7Zoom25–50 ·…	Infinity / TS-260C7	Standard mode	10	WITHHELD	TBC	UNPLACED	Enabled
F011 · InfinityTS260C7Zoom25–50 ·…	Infinity / TS-260C7	Standard mode	10	WITHHELD	TBC	UNPLACED	Enabled
F012 · InfinityTS260C7Zoom25–50 ·…	Infinity / TS-260C7	Standard mode	10	WITHHELD	TBC	UNPLACED	Enabled
F013 · InfinityTS260C7Zoom25–50 ·…	Infinity / TS-260C7	Standard mode	10	WITHHELD	TBC	UNPLACED	Enabled
F014 · InfinityTS260C7Zoom25–50 ·…	Infinity / TS-260C7	Standard mode	10	WITHHELD	TBC	UNPLACED	Enabled
F015 · InfinityTS260C7Zoom25–50 ·…	Infinity / TS-260C7	Standard mode	10	WITHHELD	TBC	UNPLACED	Enabled
F016 · InfinityTS260C7Zoom25–50 ·…	Infinity / TS-260C7	Standard mode	10	WITHHELD	TBC	UNPLACED	Enabled
F017 · PLACEHOLDER · InfinityTCYC…	HitLight placeholder / Visual substitute …	9 CH	6	WITHHELD	TBC	UNPLACED	Enabled
F018 · PLACEHOLDER · InfinityTCYC…	HitLight placeholder / Visual substitute …	9 CH	6	WITHHELD	TBC	UNPLACED	Enabled
F019 · PLACEHOLDER · InfinityTCYC…	HitLight placeholder / Visual substitute …	9 CH	6	WITHHELD	TBC	UNPLACED	Enabled
F020 · PLACEHOLDER · InfinityTCYC…	HitLight placeholder / Visual substitute …	9 CH	6	WITHHELD	TBC	UNPLACED	Enabled

No patched universes

Fulcotheater · Main room

DMX PATCH · Main room

HitLight · Fulcotheater

Overtoom 3, 3401 BK, IJsselstein, Netherlands

DWG HL · METRIC

Drawn HitLight

Generated from the saved show

SOURCE 6f097677e717

DMX PATCH · CONTINUED

Fixture / name	Manufacturer / model	Mode	Ch	DMX	Range	Position / mount	Status / notes
UNPATCHED / INVALID							
F021 · PLACEHOLDER · InfinityTCYC...	HitLight placeholder / Visual substitute ...	9 CH	6	WITHHELD	TBC	UNPLACED	Enabled
F022 · PLACEHOLDER · InfinityTCYC...	HitLight placeholder / Visual substitute ...	9 CH	6	WITHHELD	TBC	UNPLACED	Enabled
F023 · PLACEHOLDER · InfinityTCYC...	HitLight placeholder / Visual substitute ...	9 CH	6	WITHHELD	TBC	UNPLACED	Enabled
F024 · PLACEHOLDER · InfinityTCYC...	HitLight placeholder / Visual substitute ...	9 CH	6	WITHHELD	TBC	UNPLACED	Enabled
F025 · PLACEHOLDER · InfinityTCYC...	HitLight placeholder / Visual substitute ...	9 CH	6	WITHHELD	TBC	UNPLACED	Enabled
F026 · PLACEHOLDER · InfinityTS30...	HitLight placeholder / Visual substitute ...	Default	1	WITHHELD	TBC	UNPLACED	Enabled
F027 · PLACEHOLDER · InfinityTS30...	HitLight placeholder / Visual substitute ...	Default	1	WITHHELD	TBC	UNPLACED	Enabled
F028 · PLACEHOLDER · InfinityTS30...	HitLight placeholder / Visual substitute ...	Default	1	WITHHELD	TBC	UNPLACED	Enabled
F029 · PLACEHOLDER · InfinityTS30...	HitLight placeholder / Visual substitute ...	Default	1	WITHHELD	TBC	UNPLACED	Enabled
F030 · PLACEHOLDER · InfinityTS30...	HitLight placeholder / Visual substitute ...	Default	1	WITHHELD	TBC	UNPLACED	Enabled
F031 · PLACEHOLDER · InfinityTS30...	HitLight placeholder / Visual substitute ...	Default	1	WITHHELD	TBC	UNPLACED	Enabled
F032 · PLACEHOLDER · InfinityTS30...	HitLight placeholder / Visual substitute ...	Default	1	WITHHELD	TBC	UNPLACED	Enabled
F033 · PLACEHOLDER · InfinityTS30...	HitLight placeholder / Visual substitute ...	Default	1	WITHHELD	TBC	UNPLACED	Enabled
F034 · PLACEHOLDER · InfinityTS30...	HitLight placeholder / Visual substitute ...	Default	1	WITHHELD	TBC	UNPLACED	Enabled
F035 · PLACEHOLDER · InfinityTS30...	HitLight placeholder / Visual substitute ...	Default	1	WITHHELD	TBC	UNPLACED	Enabled
F036 · PLACEHOLDER · InfinityTS30...	HitLight placeholder / Visual substitute ...	Default	1	WITHHELD	TBC	UNPLACED	Enabled
F037 · PLACEHOLDER · InfinityTS30...	HitLight placeholder / Visual substitute ...	Default	1	WITHHELD	TBC	UNPLACED	Enabled
F038 · PLACEHOLDER · InfinityTS30...	HitLight placeholder / Visual substitute ...	Default	1	WITHHELD	TBC	UNPLACED	Enabled
F039 · PLACEHOLDER · InfinityTS30...	HitLight placeholder / Visual substitute ...	Default	1	WITHHELD	TBC	UNPLACED	Enabled
F040 · PLACEHOLDER · InfinityTS30...	HitLight placeholder / Visual substitute ...	Default	1	WITHHELD	TBC	UNPLACED	Enabled

No patched universes

Fulcotheater · Main room

DMX PATCH · Main room

HitLight · Fulcotheater

Overtoom 3, 3401 BK, IJsselstein, Netherlands

DWG HL · METRIC

Drawn HitLight

Generated from the saved show

SOURCE 6f097677e717

DMX PATCH · CONTINUED

67 FIXTURES · 0 UNIVERSES

Fixture / name	Manufacturer / model	Mode	Ch	DMX	Range	Position / mount	Status / notes
UNPATCHED / INVALID							
F041 · PLACEHOLDER · InfinityTS30...	HitLight placeholder / Visual substitute ...	Default	1	WITHHELD	TBC	UNPLACED	Enabled
F042 · PLACEHOLDER · InfinityTS30...	HitLight placeholder / Visual substitute ...	Default	1	WITHHELD	TBC	UNPLACED	Enabled
F043 · PLACEHOLDER · InfinityTS30...	HitLight placeholder / Visual substitute ...	Default	1	WITHHELD	TBC	UNPLACED	Enabled
F044 · PLACEHOLDER · InfinityTS30...	HitLight placeholder / Visual substitute ...	Default	1	WITHHELD	TBC	UNPLACED	Enabled
F045 · PLACEHOLDER · InfinityTS30...	HitLight placeholder / Visual substitute ...	Default	1	WITHHELD	TBC	UNPLACED	Enabled
F046 · PLACEHOLDER · InfinityTS30...	HitLight placeholder / Visual substitute ...	Default	1	WITHHELD	TBC	UNPLACED	Enabled
F047 · PLACEHOLDER · InfinityTS30...	HitLight placeholder / Visual substitute ...	Default	1	WITHHELD	TBC	UNPLACED	Enabled
F048 · PLACEHOLDER · InfinityTS30...	HitLight placeholder / Visual substitute ...	Default	1	WITHHELD	TBC	UNPLACED	Enabled
F049 · PLACEHOLDER · InfinityTS30...	HitLight placeholder / Visual substitute ...	Default	1	WITHHELD	TBC	UNPLACED	Enabled
F050 · PLACEHOLDER · InfinityTS30...	HitLight placeholder / Visual substitute ...	Default	1	WITHHELD	TBC	UNPLACED	Enabled
F051 · PLACEHOLDER · InfinityTS30...	HitLight placeholder / Visual substitute ...	Default	1	WITHHELD	TBC	UNPLACED	Enabled
F052 · PLACEHOLDER · InfinityTS30...	HitLight placeholder / Visual substitute ...	Default	1	WITHHELD	TBC	UNPLACED	Enabled
F053 · PLACEHOLDER · InfinityTS30...	HitLight placeholder / Visual substitute ...	Default	1	WITHHELD	TBC	UNPLACED	Enabled
F054 · PLACEHOLDER · InfinityTS30...	HitLight placeholder / Visual substitute ...	Default	1	WITHHELD	TBC	UNPLACED	Enabled
F055 · PLACEHOLDER · InfinityTS30...	HitLight placeholder / Visual substitute ...	Default	1	WITHHELD	TBC	UNPLACED	Enabled
F056 · PLACEHOLDER · InfinityTS30...	HitLight placeholder / Visual substitute ...	Default	1	WITHHELD	TBC	UNPLACED	Enabled
F057 · PLACEHOLDER · InfinityTS30...	HitLight placeholder / Visual substitute ...	Default	1	WITHHELD	TBC	UNPLACED	Enabled
F058 · PLACEHOLDER · InfinityTS30...	HitLight placeholder / Visual substitute ...	Default	1	WITHHELD	TBC	UNPLACED	Enabled
F059 · PLACEHOLDER · InfinityTS30...	HitLight placeholder / Visual substitute ...	Default	1	WITHHELD	TBC	UNPLACED	Enabled
F060 · PLACEHOLDER · InfinityTS30...	HitLight placeholder / Visual substitute ...	Default	1	WITHHELD	TBC	UNPLACED	Enabled

No patched universes

Fulcotheater · Main room

DMX PATCH · Main room

HitLight · Fulcotheater

Overtoom 3, 3401 BK, IJsselstein, Netherlands

DWG HL · METRIC

Drawn HitLight

Generated from the saved show

SOURCE 6f097677e717

DMX PATCH · CONTINUED

Fixture / name	Manufacturer / model	Mode	Ch	DMX	Range	Position / mount	Status / notes
UNPATCHED / INVALID							
F061 · PLACEHOLDER · InfinityTS30...	HitLight placeholder / Visual substitute ...	Default	1	WITHHELD	TBC	UNPLACED	Enabled
F062 · PLACEHOLDER · InfinityTS30...	HitLight placeholder / Visual substitute ...	Default	1	WITHHELD	TBC	UNPLACED	Enabled
F063 · PLACEHOLDER · InfinityTS30...	HitLight placeholder / Visual substitute ...	Default	1	WITHHELD	TBC	UNPLACED	Enabled
F064 · PLACEHOLDER · InfinityTS30...	HitLight placeholder / Visual substitute ...	Default	1	WITHHELD	TBC	UNPLACED	Enabled
F065 · PLACEHOLDER · InfinityTS30...	HitLight placeholder / Visual substitute ...	Default	1	WITHHELD	TBC	UNPLACED	Enabled
F066 · PLACEHOLDER · InfinityTS30...	HitLight placeholder / Visual substitute ...	Default	1	WITHHELD	TBC	UNPLACED	Enabled
F067 · PLACEHOLDER · InfinityTS30...	HitLight placeholder / Visual substitute ...	Default	1	WITHHELD	TBC	UNPLACED	Enabled

No patched universes

HitLight

Fulcotheater · Main room

DMX PATCH · Main room

HitLight · Fulcotheater

Overtoom 3, 3401 BK, IJsselstein, Netherlands

DWG HL · METRIC

Drawn HitLight

Generated from the saved show

SOURCE 6f097677e717

VALIDATION APPENDIX

WARNING · PATCH_WITHHELD

DMX patch facts are withheld pending source verification. This planning document cannot be used for hardware output.

Objects: — · Remediation: correct the saved show data and regenerate.

ERROR · STAGE_DIMENSIONS_UNCONFIRMED

Confirm the stage dimensions before producing a final technical document.

Objects: 8F3BAEB8-8CA9-428E-A898-0BBD85C005C9 · Remediation: correct the saved show data and regenerate.

WARNING · TITLE_METADATA_INCOMPLETE

Some professional title-block metadata is missing; the document will show an em dash.

Objects: 4e2ed2f2487aefae36a7a234 · Remediation: correct the saved show data and regenerate.

HitLight

VENUE & DRAWING SOURCES

Fulcotheater

Main room · House rig

Overtoom 3, 3401 BK, IJsselstein, NL

https://www.fulcotheater.nl/

Sources checked 2026-10-19

Symbols: HitLight-owned category artwork. No manufacturer model geometry or original source pages included.

Source-based reconstruction. Confirm the current installation and equipment availability with the venue.

Scale, fixture positions, mounting heights and aiming may include estimates; this is not a rigging specification.

Provisional fixture matches are labelled as placeholders. The recorded subset is not a complete physical inventory.

DMX addresses are withheld from public plans until their exact source patch is reconciled.

The reconstruction retains its documented coverage and geometry assumptions; confirm the current setup with the venue.

Official venue information: https://www.fulcotheater.nl/ · checked 2026-10-19

Physical venue location: https://www.fulcotheater.nl/informatie/ · checked 2026-10-19

Physical venue location: https://www.fulcotheater.nl/contact/ · checked 2026-10-19

Physical venue location: https://fulcotheater.nl/contact/ · checked 2026-10-19

Public venue page: https://www.hitlight.app/venues/netherlands/fulcotheater-4e2ed2f2

HitLight