
UPSTAGE ↑

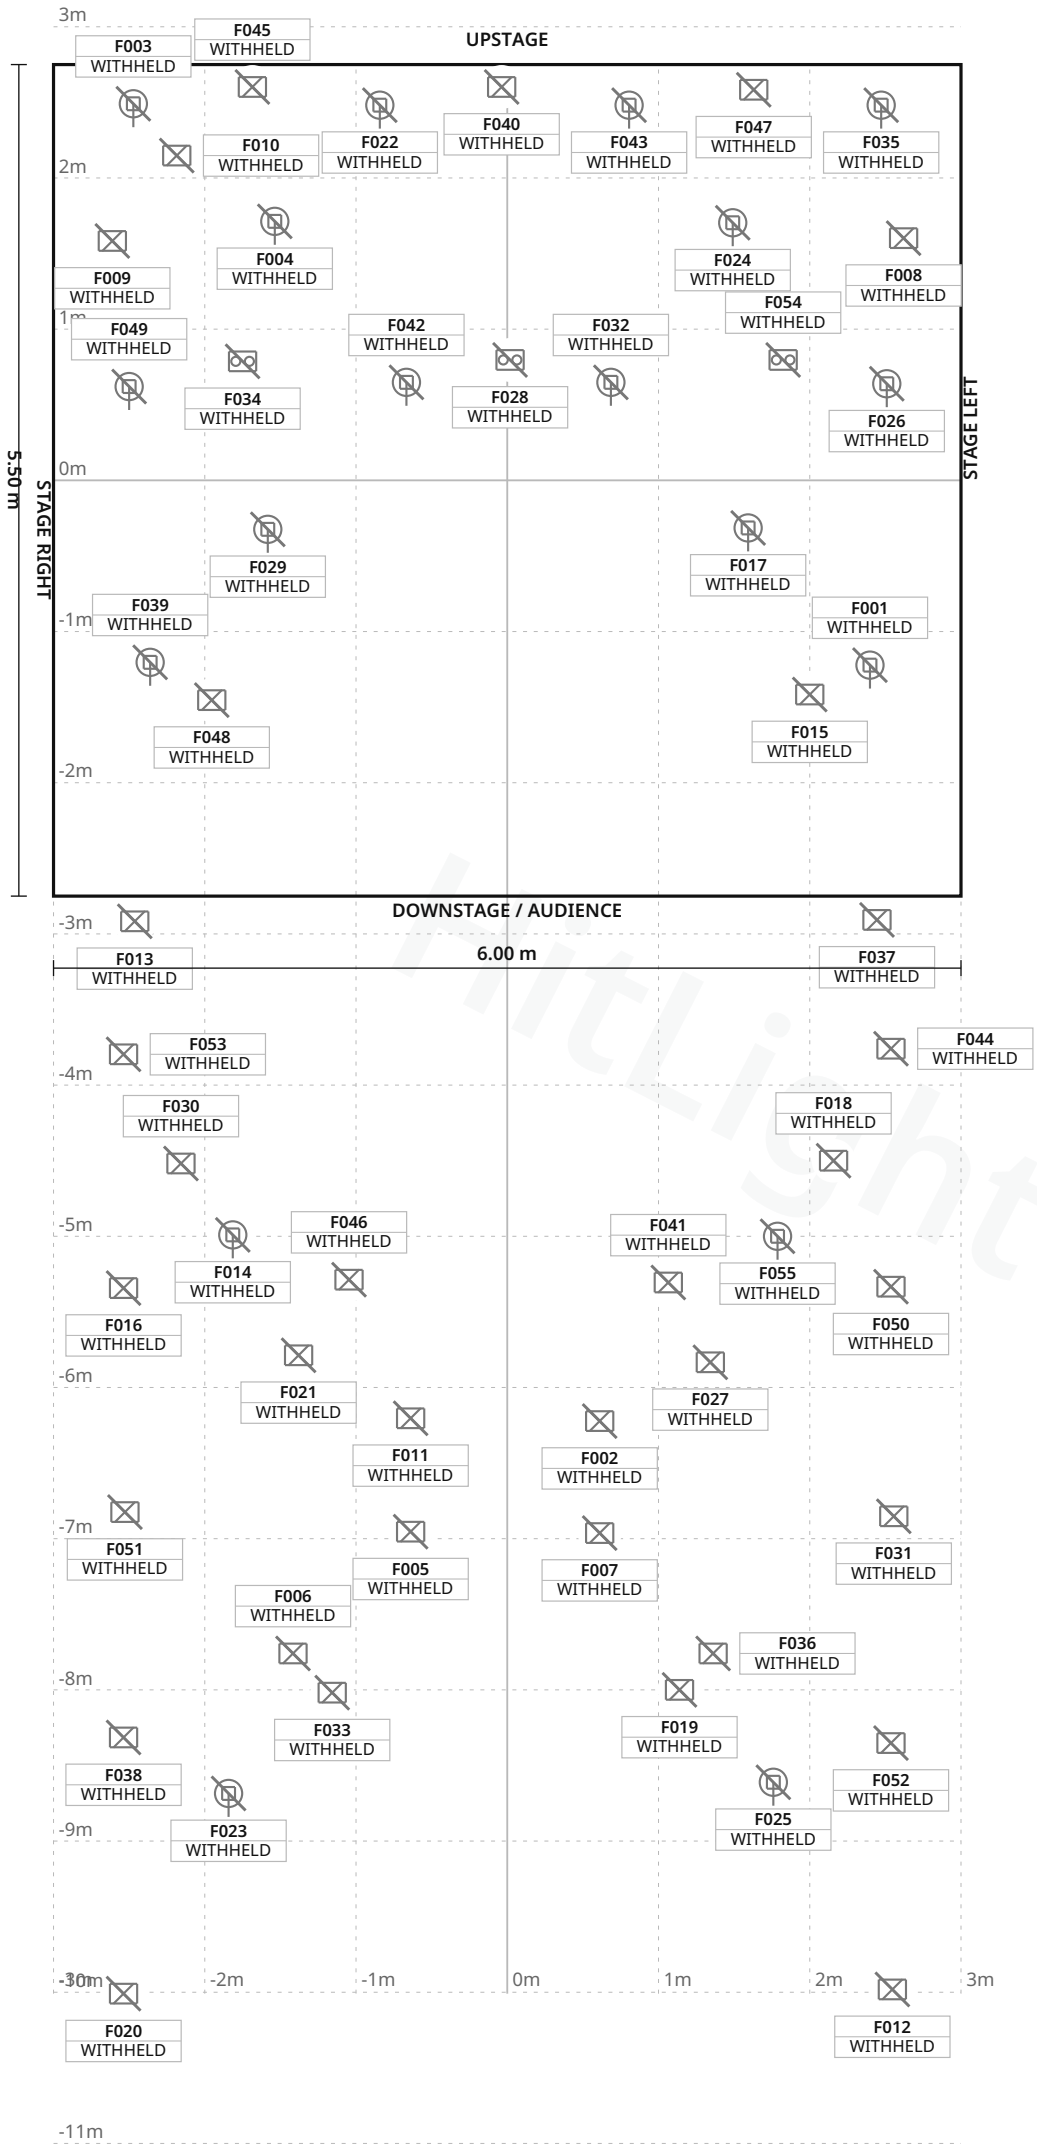

FIXTURE LEGEND

- **Encore Burst 200** — Blinder · 3×
- **Auro Spot Z300** — Moving Head · 6×
- **101 LED Moving Head (printed)** — Other · 8×
- **Antari Z-350** — Hazer — Other · 1×
- **Briteq Expo Beam** — Other · 6×
- **Cameo LED Bar (printed)** — Other · 19×
- **Hero Wash 300 FC** — Moving Head · 4×
- **Hero wash 340 FX** — Moving Head · 8×

Stage 6.00 m W × 5.50 m D · Grid 1 m

Radar · Main room

LIGHT PLOT · PLAN · Main room

HitLight · Radar

Karen Wegeners Gade 6, 8000, Aarhus C, Denmark

DWG HL · SCALE 1:50 · metric · PRINT AT 100%

Drawn HitLight

Generated from the saved show

SOURCE 09ecb17d0620

SYMBOL LEGEND

8 TYPES · 55 FIXTURES · COLOUR BY TYPE

	**ADJ Encore Burst 200** Blinder · Unverified · TBC ch · category symbol	**3 physical · 3 plotted** 3 disabled · 0 unplaced
	**Cameo Auro Spot Z300** Moving Head · Unverified · TBC ch · category symbol	**6 physical · 6 plotted** 6 disabled · 0 unplaced
	**Unverified source fixture 101 LED Moving Head (printed)** Other · Unverified · TBC ch · category symbol	**8 physical · 8 plotted** 8 disabled · 0 unplaced
	**Unverified source fixture Antari Z-350 Hazer** Other · Unverified · TBC ch · category symbol	**1 physical · 1 plotted** 1 disabled · 0 unplaced
	**Unverified source fixture Briteq Expo Beam** Other · Unverified · TBC ch · category symbol	**6 physical · 6 plotted** 6 disabled · 0 unplaced
	**Unverified source fixture Cameo LED Bar (printed)** Other · Unverified · TBC ch · category symbol	**19 physical · 19 plotted** 19 disabled · 0 unplaced
	**Varytec Hero Wash 300 FC** Moving Head · Unverified · TBC ch · category symbol	**4 physical · 4 plotted** 4 disabled · 0 unplaced
	**Varytec Hero wash 340 FX** Moving Head · Unverified · TBC ch · category symbol	**8 physical · 8 plotted** 8 disabled · 0 unplaced

Radar · Main room

SYMBOL LEGEND · Main room

HitLight · Radar

Karen Wegeners Gade 6, 8000, Aarhus C, Denmark

DWG HL · METRIC

Drawn HitLight

Generated from the saved show

SOURCE 09ecb17d0620

GENERAL NOTES

1. Source-based lighting plan. Confirm the current rig with the venue.
2. PARTIAL: included fixtures are not a full physical-unit census.
3. DMX PATCH WITHHELD: provisional or unchecked addresses are not published.
4. Fixture positions follow the venue’s published lighting plot; the currently installed rig is not verified.
5. Fixture heights are approximate; trim heights may differ from the drawing.

HitLight

Radar · Main room

GENERAL NOTES · Main room

HitLight · Radar

Karen Wegeners Gade 6, 8000, Aarhus C, Denmark

DWG HL · METRIC

Drawn HitLight

Generated from the saved show

SOURCE 09ecb17d0620

FIXTURE SCHEDULE

Fixture	Manufacturer / model	Position / mount	Mode / output
VISUAL PLANNING · DMX PATCH WITHHELD			
F001	Cameo / Auro Spot Z300	PLOTTED	Unverified · Output excluded
F002	Unverified source fixture / 101 LED Moving Head (printed)	PLOTTED	Unverified · Output excluded
F003	Varytec / Hero wash 340 FX	PLOTTED	Unverified · Output excluded
F004	Cameo / Auro Spot Z300	PLOTTED	Unverified · Output excluded
F005	Unverified source fixture / 101 LED Moving Head (printed)	PLOTTED	Unverified · Output excluded
F006	Unverified source fixture / Cameo LED Bar (printed)	PLOTTED	Unverified · Output excluded
F007	Unverified source fixture / 101 LED Moving Head (printed)	PLOTTED	Unverified · Output excluded
F008	Unverified source fixture / Cameo LED Bar (printed)	PLOTTED	Unverified · Output excluded
F009	Unverified source fixture / Cameo LED Bar (printed)	PLOTTED	Unverified · Output excluded
F010	Unverified source fixture / Antari Z-350 Hazer	PLOTTED	Unverified · Output excluded
F011	Unverified source fixture / 101 LED Moving Head (printed)	PLOTTED	Unverified · Output excluded
F012	Unverified source fixture / Cameo LED Bar (printed)	PLOTTED	Unverified · Output excluded
F013	Unverified source fixture / Briteq Expo Beam	PLOTTED	Unverified · Output excluded
F014	Varytec / Hero Wash 300 FC	PLOTTED	Unverified · Output excluded
F015	Unverified source fixture / Briteq Expo Beam	PLOTTED	Unverified · Output excluded
F016	Unverified source fixture / Cameo LED Bar (printed)	PLOTTED	Unverified · Output excluded
F017	Varytec / Hero wash 340 FX	PLOTTED	Unverified · Output excluded
F018	Unverified source fixture / Briteq Expo Beam	PLOTTED	Unverified · Output excluded
F019	Unverified source fixture / 101 LED Moving Head (printed)	PLOTTED	Unverified · Output excluded
F020	Unverified source fixture / Cameo LED Bar (printed)	PLOTTED	Unverified · Output excluded

Planning reference only. Confirm installed modes and patch with the venue.

Radar · Main room

FIXTURE SCHEDULE · Main room

HitLight · Radar

Karen Wegeners Gade 6, 8000, Aarhus C, Denmark

DWG HL · METRIC

Drawn HitLight

Generated from the saved show

SOURCE 09ecb17d0620

FIXTURE SCHEDULE · CONTINUED

Fixture	Manufacturer / model	Position / mount	Mode / output
VISUAL PLANNING · DMX PATCH WITHHELD			
F021	Unverified source fixture / Cameo LED Bar (printed)	PLOTTED	Unverified · Output excluded
F022	Varytec / Hero wash 340 FX	PLOTTED	Unverified · Output excluded
F023	Varytec / Hero Wash 300 FC	PLOTTED	Unverified · Output excluded
F024	Cameo / Auro Spot Z300	PLOTTED	Unverified · Output excluded
F025	Varytec / Hero Wash 300 FC	PLOTTED	Unverified · Output excluded
F026	Varytec / Hero wash 340 FX	PLOTTED	Unverified · Output excluded
F027	Unverified source fixture / Cameo LED Bar (printed)	PLOTTED	Unverified · Output excluded
F028	ADJ / Encore Burst 200	PLOTTED	Unverified · Output excluded
F029	Varytec / Hero wash 340 FX	PLOTTED	Unverified · Output excluded
F030	Unverified source fixture / Briteq Expo Beam	PLOTTED	Unverified · Output excluded
F031	Unverified source fixture / Cameo LED Bar (printed)	PLOTTED	Unverified · Output excluded
F032	Cameo / Auro Spot Z300	PLOTTED	Unverified · Output excluded
F033	Unverified source fixture / 101 LED Moving Head (printed)	PLOTTED	Unverified · Output excluded
F034	ADJ / Encore Burst 200	PLOTTED	Unverified · Output excluded
F035	Varytec / Hero wash 340 FX	PLOTTED	Unverified · Output excluded
F036	Unverified source fixture / Cameo LED Bar (printed)	PLOTTED	Unverified · Output excluded
F037	Unverified source fixture / Briteq Expo Beam	PLOTTED	Unverified · Output excluded
F038	Unverified source fixture / Cameo LED Bar (printed)	PLOTTED	Unverified · Output excluded
F039	Cameo / Auro Spot Z300	PLOTTED	Unverified · Output excluded
F040	Unverified source fixture / Cameo LED Bar (printed)	PLOTTED	Unverified · Output excluded

Planning reference only. Confirm installed modes and patch with the venue.

FIXTURE SCHEDULE · CONTINUED

Fixture	Manufacturer / model	Position / mount	Mode / output
VISUAL PLANNING · DMX PATCH WITHHELD			
F041	Unverified source fixture / 101 LED Moving Head (printed)	PLOTTED	Unverified · Output excluded
F042	Cameo / Auro Spot Z300	PLOTTED	Unverified · Output excluded
F043	Varytec / Hero wash 340 FX	PLOTTED	Unverified · Output excluded
F044	Unverified source fixture / Cameo LED Bar (printed)	PLOTTED	Unverified · Output excluded
F045	Unverified source fixture / Cameo LED Bar (printed)	PLOTTED	Unverified · Output excluded
F046	Unverified source fixture / 101 LED Moving Head (printed)	PLOTTED	Unverified · Output excluded
F047	Unverified source fixture / Cameo LED Bar (printed)	PLOTTED	Unverified · Output excluded
F048	Unverified source fixture / Briteq Expo Beam	PLOTTED	Unverified · Output excluded
F049	Varytec / Hero wash 340 FX	PLOTTED	Unverified · Output excluded
F050	Unverified source fixture / Cameo LED Bar (printed)	PLOTTED	Unverified · Output excluded
F051	Unverified source fixture / Cameo LED Bar (printed)	PLOTTED	Unverified · Output excluded
F052	Unverified source fixture / Cameo LED Bar (printed)	PLOTTED	Unverified · Output excluded
F053	Unverified source fixture / Cameo LED Bar (printed)	PLOTTED	Unverified · Output excluded
F054	ADJ / Encore Burst 200	PLOTTED	Unverified · Output excluded
F055	Varytec / Hero Wash 300 FC	PLOTTED	Unverified · Output excluded

Planning reference only. Confirm installed modes and patch with the venue.

VALIDATION APPENDIX

WARNING · PATCH_WITHHELD

DMX patch facts are withheld pending source verification. This planning document cannot be used for hardware output.

Objects: — · Remediation: review the source facts and regenerate.

ERROR · STAGE_DIMENSIONS_UNCONFIRMED

Confirm the stage dimensions before producing a final technical document.

Objects: Main room · Remediation: review the source facts and regenerate.

WARNING · MODE_UNVERIFIED

DMX modes are unverified; output remains excluded.

Objects: F001–F055 · Remediation: review the source facts and regenerate.

WARNING · FIXTURE_DISABLED

Fixtures are disabled for this visual planning reconstruction.

Objects: F001–F055 · Remediation: review the source facts and regenerate.

WARNING · TITLE_METADATA_INCOMPLETE

Some professional title-block metadata is missing; the document will show an em dash.

Objects: 4e7d8ce7cf61fc8f519cf71e · Remediation: review the source facts and regenerate.

HitLight

VENUE & DRAWING SOURCES

Radar

Main room · House rig

Karen Wegeners Gade 6, 8000, Aarhus C, DK

https://radarlive.dk/

Sources checked 2026-11-02

Generated by HitLight from the saved published venue rig. Source attribution and reconstruction limitations are retained below.

Symbols: HitLight-owned category artwork. No manufacturer model geometry or original source pages included.

Fixture positions follow the venue’s published lighting plot; the currently installed rig is not verified.

Fixture heights are approximate; trim heights may differ from the drawing.

Partial source-based planning reconstruction; the current installation and complete fixture census are unverified.

Source-matched catalogue bodies are shown where available. Unresolved source identities remain labelled visual markers. Installed modes and DMX patch require verification; visual-only fixtures remain excluded from output.

Fixture positions follow the venue’s published lighting plot; the currently installed rig is not verified.

Fixture heights are approximate; trim heights may differ from the drawing.

Generated from the saved published HitLight layout; fixture positions and room geometry are unchanged. Not an official venue drawing.

Partial source-based planning reconstruction; the current installation and complete fixture census are unverified.

Source-matched catalogue bodies are shown where available. Unresolved source identities remain labelled visual markers. Installed modes and DMX patch require verification; visual-only fixtures remain excluded from output.

Output remains excluded for visual-only fixtures. Catalogue identity does not verify installed modes, addresses or the current installation.

Dansk Live national member discovery; fixed-house identity subsequently checked on actual official source: https://dansklive.dk/om-os/medlemmer/ · checked 2026-10-19

Official current performance-house page with reviewed explicit postal locality and performance programme/context: https://radarlive.dk/ · checked 2026-10-19

Official 'Venue specs' page: house tech contact, PA, mics, light fixture list (8 Varytec 340FX, 6 Cameo Auro Spot Z300, 19 Cameo LED Colourbar, 12 '101 LED' mov: https://radarlive.dk/informationer/tekniske-faciliteter/ · checked 2026-11-02

Official contact/staff page with address Karen Wegeners Gade 6, DK 8000 Aarhus C and staff roles.: https://radarlive.dk/informationer/kontakt-medarbejdere/ · checked 2026-11-02

Public venue page: https://www.hitlight.app/venues/denmark/radar-4e7d8ce7

HitLight