
UPSTAGE

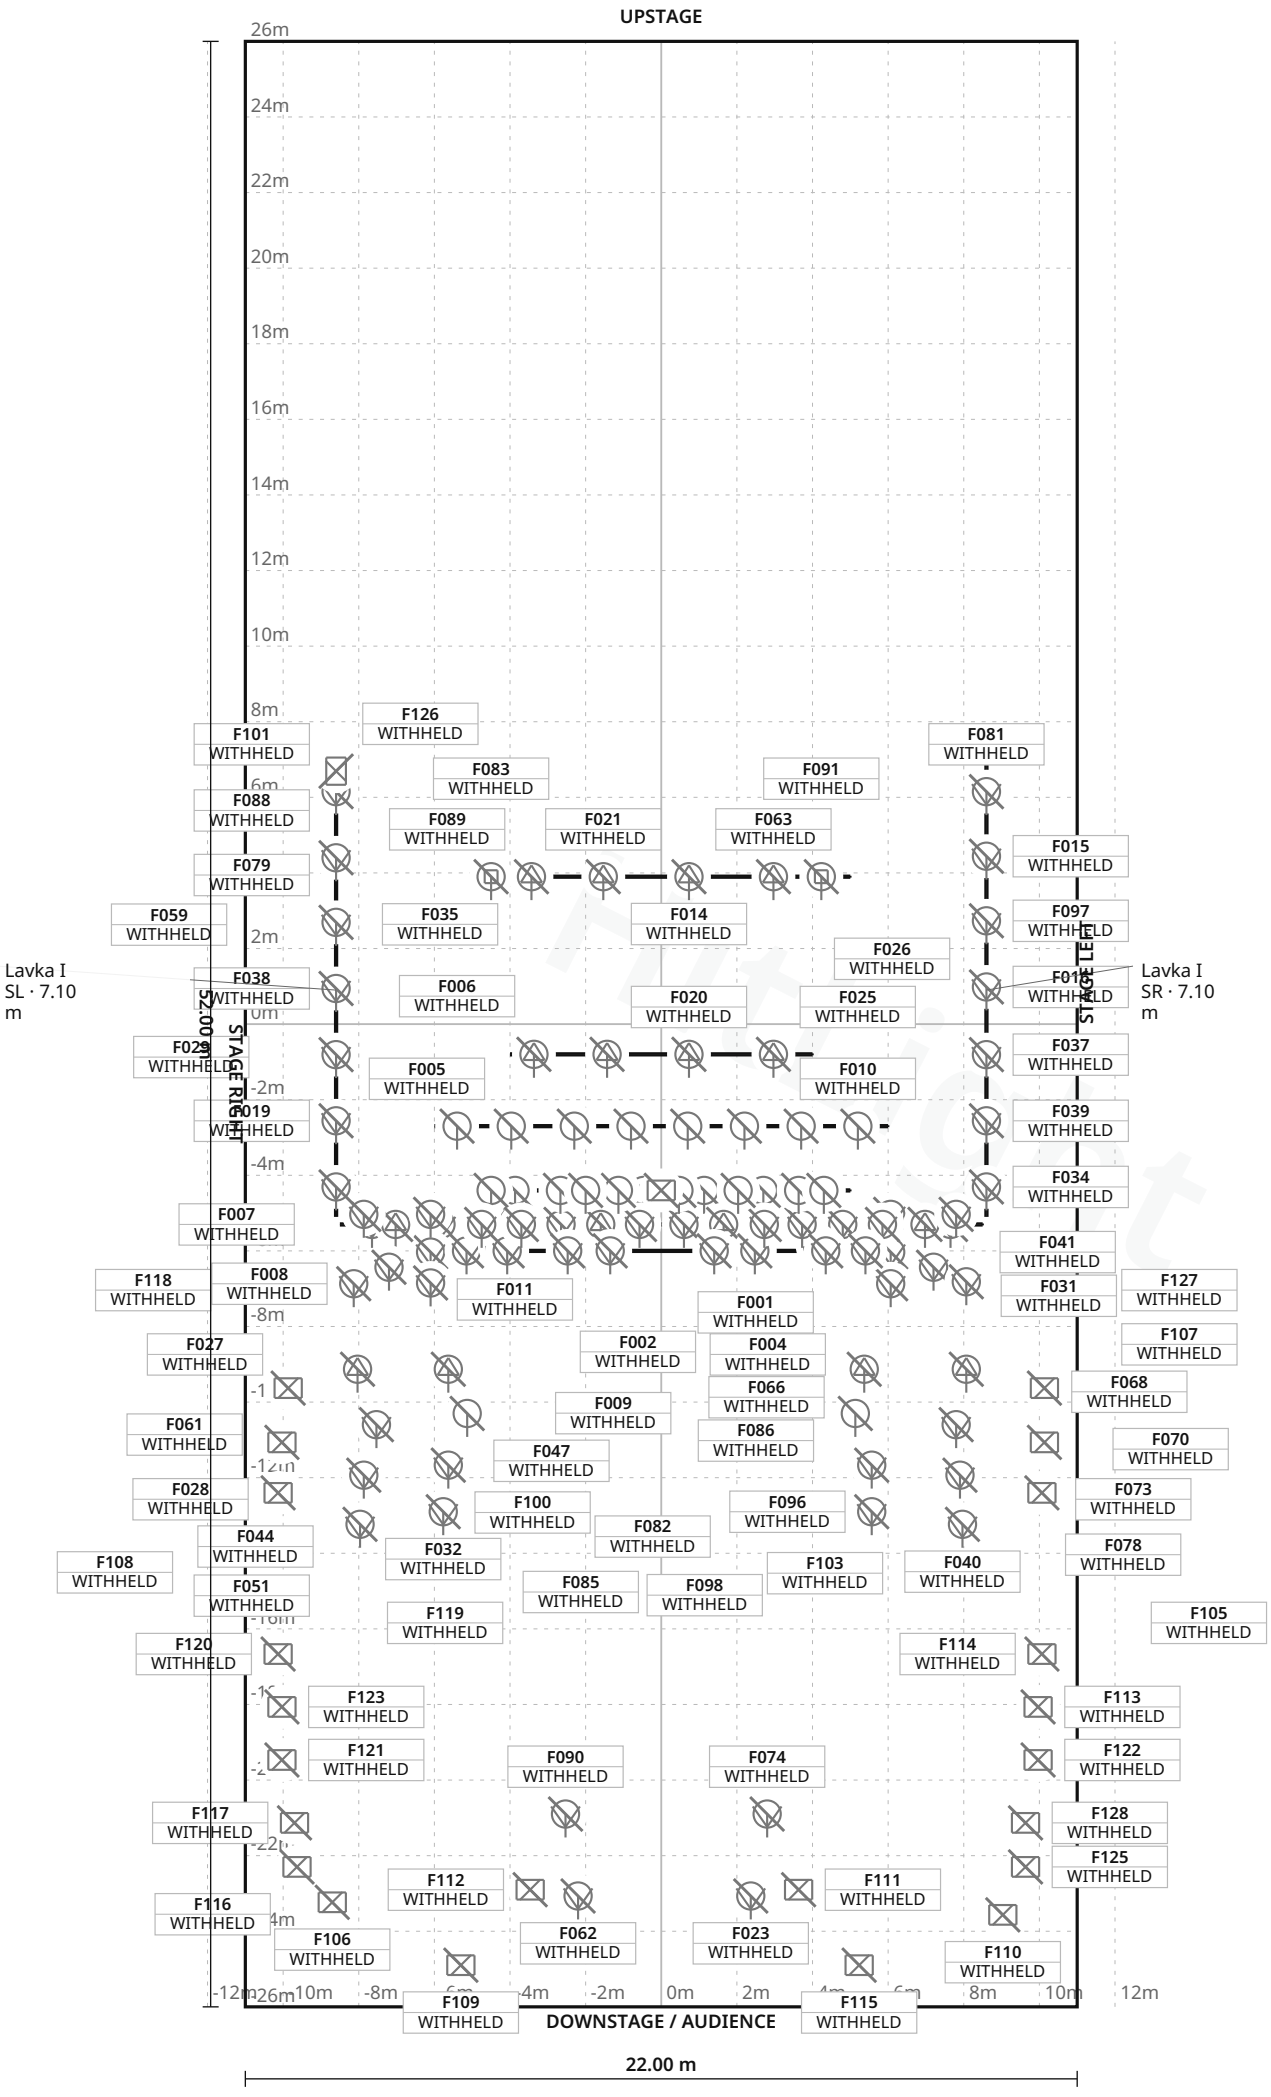

FIXTURE LEGEND

- **Source Four 19** — Profile Spot · 10×
- **Robin DL4S Profile** — Profile Spot · 4×
- **Robin DL4X Spot** — Profile Spot · 4×
- **FHR 1000W** — Spot Light · 6×
- **Followspot 1000 W** — Other · 2×
- **Gallery unit** — Other · 20×
- **JB-Lighting VaryLED A7 zoom** — Moving Head · 2×
- **PAR 64 1000W** — PAR Light · 20×
- **RDS 1000W** — Spot Light · 56×
- **Robe Robin ParFect 150** — PAR Light · 2×
- **Unit 80** — Other · 1×
- **Unit 210** — Other · 1×

Stage 22.00 m W × 52.00 m D · Grid 1 m

45 fixture labels omitted in this view due to crowding · see DMX patch

Moravské divadlo Olomouc · Main stage

LIGHT PLOT · PLAN · Main stage

HitLight · Moravské divadlo Olomouc

Olomouc, Czechia

DWG HL · SCALE 1:200 · metric · PRINT AT 100%

Drawn HitLight

Generated from the saved show

SOURCE a5fa9571c6a2

SYMBOL LEGEND

12 TYPES · 128 FIXTURES · COLOUR BY TYPE



ETC Source Four 19

Profile Spot · Unverified · TBC ch · category symbol

10 physical · 10 plotted

10 disabled · 0 unplaced



Robe Lighting Robin DL4S Profile

Profile Spot · Unverified · TBC ch · category symbol

4 physical · 4 plotted

4 disabled · 0 unplaced



Robe Lighting Robin DL4X Spot

Profile Spot · Unverified · TBC ch · category symbol

4 physical · 4 plotted

4 disabled · 0 unplaced



Unverified source fixture FHR 1000W

Spot Light · Unverified · TBC ch · category symbol

6 physical · 6 plotted

6 disabled · 0 unplaced



Unverified source fixture Followspot 1000 W

Other · Unverified · TBC ch · category symbol

2 physical · 2 plotted

2 disabled · 0 unplaced



Unverified source fixture Gallery unit

Other · Unverified · TBC ch · category symbol

20 physical · 20 plotted

20 disabled · 0 unplaced



Unverified source fixture JB-Lighting VaryLED A7 zoom

Moving Head · Unverified · TBC ch · category symbol

2 physical · 2 plotted

2 disabled · 0 unplaced



Unverified source fixture PAR 64 1000W

PAR Light · Unverified · TBC ch · category symbol

20 physical · 20 plotted

20 disabled · 0 unplaced

Moravské divadlo Olomouc · Main stage

SYMBOL LEGEND · Main stage

HitLight · Moravské divadlo Olomouc

Olomouc, Czechia

DWG HL · METRIC

Drawn HitLight

Generated from the saved show

SOURCE a5fa9571c6a2

SYMBOL LEGEND · CONTINUED



Unverified source fixture RDS 1000W

Spot Light · Unverified · TBC ch · category symbol

56 physical · 56 plotted

56 disabled · 0 unplaced



Unverified source fixture Robe Robin ParFect 150

PAR Light · Unverified · TBC ch · category symbol

2 physical · 2 plotted

2 disabled · 0 unplaced



Unverified source fixture Unit 80

Other · Unverified · TBC ch · category symbol

1 physical · 1 plotted

1 disabled · 0 unplaced



Unverified source fixture Unit 210

Other · Unverified · TBC ch · category symbol

1 physical · 1 plotted

1 disabled · 0 unplaced

HitLight

GENERAL NOTES

1. Source-based lighting plan. Confirm the current rig with the venue.
2. PARTIAL: included fixtures are not a full physical-unit census.
3. DMX PATCH WITHHELD: provisional or unchecked addresses are not published.
4. Approximate planning view; not official venue paperwork or output-ready. Original HitLight symbols only; no source pages, OEM meshes, photos or logos. Original files remain private; modes and patch unverified.

HitLight

STAGE ELEMENTS

NAME	TYPE	POSITION	TRIM / SIZE
Most C rail 2	pipe	X 0.00 m · Z 6.00 m	7.10 m · 12.00 m W × 0.05 m D
Most C rail 1	pipe	X 0.00 m · Z 5.30 m	7.10 m · 17.00 m W × 0.05 m D
TAH 2 (zadni tah, batten VI)	pipe	X 0.00 m · Z -3.90 m	6.00 m · 10.00 m W × 0.05 m D
Most C upstage rail	pipe	X 0.00 m · Z 4.40 m	7.10 m · 10.00 m W × 0.05 m D
BATERIE (batten V)	pipe	X 0.00 m · Z 0.80 m	6.00 m · 8.00 m W × 0.05 m D
Lavka I SR	pipe	X 8.60 m · Z -0.90 m	7.10 m · 12.00 m W × 0.05 m D
Lavka I SL	pipe	X -8.60 m · Z -0.90 m	7.10 m · 12.00 m W × 0.05 m D
TAH 1 (predni tah, batten IV)	pipe	X 0.00 m · Z 2.70 m	6.00 m · 12.00 m W × 0.05 m D

Moravské divadlo Olomouc · Main stage

STAGE ELEMENTS · Main stage

HitLight · Moravské divadlo Olomouc

Olomouc, Czechia

DWG HL · METRIC

Drawn HitLight

Generated from the saved show

SOURCE a5fa9571c6a2

FIXTURE SCHEDULE

Fixture	Manufacturer / model	Position / mount	Mode / output
VISUAL PLANNING · DMX PATCH WITHHELD			
F001	Unverified source fixture / RDS 1000W	PLOTTED	Unverified · Output excluded
F002	Unverified source fixture / RDS 1000W	PLOTTED	Unverified · Output excluded
F003	Unverified source fixture / RDS 1000W	Most C rail 1	Unverified · Output excluded
F004	ETC / Source Four 19	Most C rail 1	Unverified · Output excluded
F005	Unverified source fixture / PAR 64 1000W	TAH 1 (predni tah, batten IV)	Unverified · Output excluded
F006	Unverified source fixture / PAR 64 1000W	TAH 1 (predni tah, batten IV)	Unverified · Output excluded
F007	Unverified source fixture / RDS 1000W	Most C rail 1	Unverified · Output excluded
F008	Unverified source fixture / RDS 1000W	PLOTTED	Unverified · Output excluded
F009	ETC / Source Four 19	PLOTTED	Unverified · Output excluded
F010	Unverified source fixture / PAR 64 1000W	TAH 1 (predni tah, batten IV)	Unverified · Output excluded
F011	Unverified source fixture / RDS 1000W	PLOTTED	Unverified · Output excluded
F012	Unverified source fixture / RDS 1000W	Most C rail 1	Unverified · Output excluded
F013	Unverified source fixture / PAR 64 1000W	Most C upstage rail	Unverified · Output excluded
F014	Robe Lighting / Robin DL4S Profile	TAH 2 (zadni tah, batten VI)	Unverified · Output excluded
F015	Unverified source fixture / RDS 1000W	Lavka I SR	Unverified · Output excluded
F016	Unverified source fixture / RDS 1000W	Lavka I SR	Unverified · Output excluded
F017	Unverified source fixture / RDS 1000W	Most C rail 2	Unverified · Output excluded
F018	Unverified source fixture / RDS 1000W	Most C rail 1	Unverified · Output excluded
F019	Unverified source fixture / RDS 1000W	Lavka I SL	Unverified · Output excluded
F020	Robe Lighting / Robin DL4S Profile	BATERIE (batten V)	Unverified · Output excluded

Planning reference only. Confirm installed modes and patch with the venue.

Moravské divadlo Olomouc · Main stage

FIXTURE SCHEDULE · Main stage

HitLight · Moravské divadlo Olomouc

Olomouc, Czechia

DWG HL · METRIC

Drawn HitLight

Generated from the saved show

SOURCE a5fa9571c6a2

Fixture	Manufacturer / model	Position / mount	Mode / output
VISUAL PLANNING · DMX PATCH WITHHELD			
F021	Robe Lighting / Robin DL4S Profile	TAH 2 (zadni tah, batten VI)	Unverified · Output excluded
F022	Unverified source fixture / RDS 1000W	PLOTTED	Unverified · Output excluded
F023	Unverified source fixture / FHR 1000W	PLOTTED	Unverified · Output excluded
F024	Unverified source fixture / PAR 64 1000W	Most C upstage rail	Unverified · Output excluded
F025	Robe Lighting / Robin DL4X Spot	BATERIE (batten V)	Unverified · Output excluded
F026	Unverified source fixture / PAR 64 1000W	TAH 1 (predni tah, batten IV)	Unverified · Output excluded
F027	Unverified source fixture / RDS 1000W	Most C rail 1	Unverified · Output excluded
F028	ETC / Source Four 19	PLOTTED	Unverified · Output excluded
F029	ETC / Source Four 19	Most C rail 1	Unverified · Output excluded
F030	Unverified source fixture / PAR 64 1000W	Most C upstage rail	Unverified · Output excluded
F031	Unverified source fixture / RDS 1000W	Most C rail 1	Unverified · Output excluded
F032	Unverified source fixture / RDS 1000W	PLOTTED	Unverified · Output excluded
F033	Unverified source fixture / PAR 64 1000W	TAH 1 (predni tah, batten IV)	Unverified · Output excluded
F034	Unverified source fixture / RDS 1000W	Lavka I SR	Unverified · Output excluded
F035	Robe Lighting / Robin DL4S Profile	BATERIE (batten V)	Unverified · Output excluded
F036	Unverified source fixture / RDS 1000W	PLOTTED	Unverified · Output excluded
F037	Unverified source fixture / RDS 1000W	Lavka I SR	Unverified · Output excluded
F038	Unverified source fixture / RDS 1000W	Lavka I SL	Unverified · Output excluded
F039	Unverified source fixture / RDS 1000W	Lavka I SR	Unverified · Output excluded
F040	Unverified source fixture / RDS 1000W	PLOTTED	Unverified · Output excluded

Planning reference only. Confirm installed modes and patch with the venue.

Fixture	Manufacturer / model	Position / mount	Mode / output
VISUAL PLANNING · DMX PATCH WITHHELD			
F041	Unverified source fixture / RDS 1000W	PLOTTED	Unverified · Output excluded
F042	Unverified source fixture / RDS 1000W	PLOTTED	Unverified · Output excluded
F043	Unverified source fixture / RDS 1000W	Most C rail 2	Unverified · Output excluded
F044	Unverified source fixture / RDS 1000W	PLOTTED	Unverified · Output excluded
F045	Robe Lighting / Robin DL4X Spot	BATERIE (batten V)	Unverified · Output excluded
F046	Unverified source fixture / RDS 1000W	Most C rail 1	Unverified · Output excluded
F047	Unverified source fixture / Robe Robin ParFect 150	PLOTTED	Unverified · Output excluded
F048	Unverified source fixture / PAR 64 1000W	Most C upstage rail	Unverified · Output excluded
F049	Unverified source fixture / RDS 1000W	Most C rail 2	Unverified · Output excluded
F050	Unverified source fixture / PAR 64 1000W	Most C upstage rail	Unverified · Output excluded
F051	Unverified source fixture / RDS 1000W	PLOTTED	Unverified · Output excluded
F052	Unverified source fixture / RDS 1000W	Most C rail 1	Unverified · Output excluded
F053	Unverified source fixture / RDS 1000W	PLOTTED	Unverified · Output excluded
F054	ETC / Source Four 19	PLOTTED	Unverified · Output excluded
F055	Unverified source fixture / PAR 64 1000W	Most C upstage rail	Unverified · Output excluded
F056	Unverified source fixture / PAR 64 1000W	Most C upstage rail	Unverified · Output excluded
F057	Unverified source fixture / PAR 64 1000W	Most C upstage rail	Unverified · Output excluded
F058	ETC / Source Four 19	Most C rail 1	Unverified · Output excluded
F059	Unverified source fixture / RDS 1000W	Lavka I SL	Unverified · Output excluded
F060	Unverified source fixture / RDS 1000W	Most C rail 1	Unverified · Output excluded

Planning reference only. Confirm installed modes and patch with the venue.

Moravské divadlo Olomouc · Main stage

FIXTURE SCHEDULE · Main stage

HitLight · Moravské divadlo Olomouc

Olomouc, Czechia

DWG HL · METRIC

Drawn HitLight

Generated from the saved show

SOURCE a5fa9571c6a2

Fixture	Manufacturer / model	Position / mount	Mode / output
VISUAL PLANNING · DMX PATCH WITHHELD			
F061	Unverified source fixture / RDS 1000W	PLOTTED	Unverified · Output excluded
F062	Unverified source fixture / FHR 1000W	PLOTTED	Unverified · Output excluded
F063	Robe Lighting / Robin DL4X Spot	TAH 2 (zadni tah, batten VI)	Unverified · Output excluded
F064	Unverified source fixture / RDS 1000W	PLOTTED	Unverified · Output excluded
F065	Unverified source fixture / PAR 64 1000W	TAH 1 (predni tah, batten IV)	Unverified · Output excluded
F066	Unverified source fixture / RDS 1000W	PLOTTED	Unverified · Output excluded
F067	Unverified source fixture / PAR 64 1000W	TAH 1 (predni tah, batten IV)	Unverified · Output excluded
F068	ETC / Source Four 19	Most C rail 1	Unverified · Output excluded
F069	Unverified source fixture / RDS 1000W	Lavka I SL	Unverified · Output excluded
F070	Unverified source fixture / RDS 1000W	PLOTTED	Unverified · Output excluded
F071	Unverified source fixture / PAR 64 1000W	TAH 1 (predni tah, batten IV)	Unverified · Output excluded
F072	Unverified source fixture / RDS 1000W	Most C rail 2	Unverified · Output excluded
F073	ETC / Source Four 19	PLOTTED	Unverified · Output excluded
F074	Unverified source fixture / FHR 1000W	PLOTTED	Unverified · Output excluded
F075	Unverified source fixture / PAR 64 1000W	Most C upstage rail	Unverified · Output excluded
F076	Unverified source fixture / RDS 1000W	Most C rail 1	Unverified · Output excluded
F077	Unverified source fixture / RDS 1000W	Most C rail 1	Unverified · Output excluded
F078	Unverified source fixture / FHR 1000W	PLOTTED	Unverified · Output excluded
F079	Unverified source fixture / RDS 1000W	Lavka I SL	Unverified · Output excluded
F080	Unverified source fixture / PAR 64 1000W	Most C upstage rail	Unverified · Output excluded

Planning reference only. Confirm installed modes and patch with the venue.

Fixture	Manufacturer / model	Position / mount	Mode / output
VISUAL PLANNING · DMX PATCH WITHHELD			
F081	Unverified source fixture / RDS 1000W	Lavka I SR	Unverified · Output excluded
F082	ETC / Source Four 19	PLOTTED	Unverified · Output excluded
F083	Unverified source fixture / JB-Lighting VaryLED A7 zoom	TAH 2 (zadni tah, batten VI)	Unverified · Output excluded
F084	Unverified source fixture / RDS 1000W	Most C rail 2	Unverified · Output excluded
F085	Unverified source fixture / FHR 1000W	PLOTTED	Unverified · Output excluded
F086	ETC / Source Four 19	PLOTTED	Unverified · Output excluded
F087	Unverified source fixture / RDS 1000W	Most C rail 2	Unverified · Output excluded
F088	Unverified source fixture / RDS 1000W	Lavka I SL	Unverified · Output excluded
F089	Robe Lighting / Robin DL4X Spot	TAH 2 (zadni tah, batten VI)	Unverified · Output excluded
F090	Unverified source fixture / FHR 1000W	PLOTTED	Unverified · Output excluded
F091	Unverified source fixture / JB-Lighting VaryLED A7 zoom	TAH 2 (zadni tah, batten VI)	Unverified · Output excluded
F092	Unverified source fixture / RDS 1000W	Most C rail 2	Unverified · Output excluded
F093	Unverified source fixture / PAR 64 1000W	Most C upstage rail	Unverified · Output excluded
F094	Unverified source fixture / RDS 1000W	Most C rail 1	Unverified · Output excluded
F095	Unverified source fixture / PAR 64 1000W	Most C upstage rail	Unverified · Output excluded
F096	Unverified source fixture / RDS 1000W	PLOTTED	Unverified · Output excluded
F097	Unverified source fixture / RDS 1000W	Lavka I SR	Unverified · Output excluded
F098	Unverified source fixture / RDS 1000W	PLOTTED	Unverified · Output excluded
F099	Unverified source fixture / RDS 1000W	Most C rail 2	Unverified · Output excluded
F100	Unverified source fixture / RDS 1000W	PLOTTED	Unverified · Output excluded

Planning reference only. Confirm installed modes and patch with the venue.

FIXTURE SCHEDULE · CONTINUED

Fixture	Manufacturer / model	Position / mount	Mode / output
VISUAL PLANNING · DMX PATCH WITHHELD			
F101	Unverified source fixture / RDS 1000W	Lavka I SL	Unverified · Output excluded
F102	Unverified source fixture / RDS 1000W	PLOTTED	Unverified · Output excluded
F103	Unverified source fixture / RDS 1000W	PLOTTED	Unverified · Output excluded
F104	Unverified source fixture / Robe Robin ParFect 150	PLOTTED	Unverified · Output excluded
F105	Unverified source fixture / Gallery unit	PLOTTED	Unverified · Output excluded
F106	Unverified source fixture / Gallery unit	PLOTTED	Unverified · Output excluded
F107	Unverified source fixture / Gallery unit	PLOTTED	Unverified · Output excluded
F108	Unverified source fixture / Gallery unit	PLOTTED	Unverified · Output excluded
F109	Unverified source fixture / Gallery unit	PLOTTED	Unverified · Output excluded
F110	Unverified source fixture / Gallery unit	PLOTTED	Unverified · Output excluded
F111	Unverified source fixture / Followspot 1000 W	PLOTTED	Unverified · Output excluded
F112	Unverified source fixture / Followspot 1000 W	PLOTTED	Unverified · Output excluded
F113	Unverified source fixture / Gallery unit	PLOTTED	Unverified · Output excluded
F114	Unverified source fixture / Gallery unit	PLOTTED	Unverified · Output excluded
F115	Unverified source fixture / Gallery unit	PLOTTED	Unverified · Output excluded
F116	Unverified source fixture / Gallery unit	PLOTTED	Unverified · Output excluded
F117	Unverified source fixture / Gallery unit	PLOTTED	Unverified · Output excluded
F118	Unverified source fixture / Gallery unit	PLOTTED	Unverified · Output excluded
F119	Unverified source fixture / Gallery unit	PLOTTED	Unverified · Output excluded
F120	Unverified source fixture / Gallery unit	PLOTTED	Unverified · Output excluded

Planning reference only. Confirm installed modes and patch with the venue.

FIXTURE SCHEDULE · CONTINUED

Fixture	Manufacturer / model	Position / mount	Mode / output
VISUAL PLANNING · DMX PATCH WITHHELD			
F121	Unverified source fixture / Gallery unit	PLOTTED	Unverified · Output excluded
F122	Unverified source fixture / Gallery unit	PLOTTED	Unverified · Output excluded
F123	Unverified source fixture / Gallery unit	PLOTTED	Unverified · Output excluded
F124	Unverified source fixture / Unit 210	Most C upstage rail	Unverified · Output excluded
F125	Unverified source fixture / Gallery unit	PLOTTED	Unverified · Output excluded
F126	Unverified source fixture / Unit 80	Lavka I SL	Unverified · Output excluded
F127	Unverified source fixture / Gallery unit	PLOTTED	Unverified · Output excluded
F128	Unverified source fixture / Gallery unit	PLOTTED	Unverified · Output excluded

Planning reference only. Confirm installed modes and patch with the venue.

HitLight

Moravské divadlo Olomouc · Main stage

FIXTURE SCHEDULE · Main stage

HitLight · Moravské divadlo Olomouc

Olomouc, Czechia

DWG HL · METRIC

Drawn HitLight

Generated from the saved show

SOURCE a5fa9571c6a2

VALIDATION APPENDIX

WARNING · PATCH_WITHHELD

DMX patch facts are withheld pending source verification. This planning document cannot be used for hardware output.

Objects: — · Remediation: review the source facts and regenerate.

WARNING · MODE_UNVERIFIED

DMX modes are unverified; output remains excluded.

Objects: F001–F128 · Remediation: review the source facts and regenerate.

WARNING · FIXTURE_DISABLED

Fixtures are disabled for this visual planning reconstruction.

Objects: F001–F128 · Remediation: review the source facts and regenerate.

WARNING · TITLE_METADATA_INCOMPLETE

Some professional title-block metadata is missing; the document will show an em dash.

Objects: 4ed4944a678a4b7941b9b24e · Remediation: review the source facts and regenerate.

HitLight

VENUE & DRAWING SOURCES

Moravské divadlo Olomouc

Main stage · Published technical configuration

Olomouc, CZ

https://moravskedivadlo.cz/cs

Sources checked 2026-10-19

Generated by HitLight from the reviewed partial Moravské divadlo Olomouc reconstruction. Venue sources are cited as facts; their original artwork remains private.

Symbols: HitLight-owned category artwork. No manufacturer model geometry or original source pages included.

Partial source-based planning reconstruction; the current installation and complete fixture census are unverified.

Source-matched catalogue bodies are shown where available. Unresolved source identities remain labelled visual markers. Installed modes and DMX patch require verification; visual-only fixtures remain excluded from output.

110 of 128 fixtures are listed as labelled visual placeholders or substitutes under the printed model name; their exact catalogue identity or mode is not confirmed.

128 source-based records display 100 approximate public catalogue housings or labelled donors and 28 visual fallbacks. 4 existing Robe references now use the current public bodies. All fixture IDs and records, names/source/donor labels, selected modes, patch/enabled state, saved layouts/mounts and room geometry are unchanged. Body/pivot/aperture data and derived hanging height change; optics, trim and source currency remain unverified.

Approximate planning view; not official venue paperwork or output-ready. Original HitLight symbols only; no source pages, OEM meshes, photos or logos. Original files remain private; modes and patch unverified.

Association of Professional Theatres official member list: https://www.asociacedivadel.cz/clenove-asociace/ · checked 2026-10-19

Official venue/operator page: https://moravskedivadlo.cz/cs · checked 2026-10-19

Official venue/operator page: https://moravskedivadlo.cz/cs/o-divadle · checked 2026-10-19

Gzip-compressed unchanged original: 654a396535d82_jeviste.doc: https://moravskedivadlo.cz/media/654a396535d82_jeviste.doc · checked 2026-10-19

a-rez-jeviste-mdo.pdf: https://moravskedivadlo.cz/media/6538d8807df71_a-rez-jeviste-mdo.pdf · checked 2026-10-19

cisty-pudorys.pdf: https://moravskedivadlo.cz/media/6538d88095e3f_cisty-pudorys.pdf · checked 2026-10-19

osobni-propadlo.pdf: https://moravskedivadlo.cz/media/654a39650961b_osobni-propadlo.pdf · checked 2026-10-19

zvedane-stoly.pdf: https://moravskedivadlo.cz/media/654a39654afb1_zvedane-stoly.pdf · checked 2026-10-19

Gzip-compressed unchanged original: 68cbd9d573509_rez-jeviste-moravske-divadlo-olomouc-dwg.dwg: https://moravskedivadlo.cz/media/68cbd9d573509_rez-jeviste-moravske-divadlo-olomouc-dwg.dwg · checked 2026-10-19

Gzip-compressed unchanged original: 68cbd9f30e939_pudorys-jeviste-moravske-divadlo-olomouc-dwg.dwg: https://moravskedivadlo.cz/media/68cbd9f30e939_pudorys-jeviste-moravske-divadlo-olomouc-dwg.dwg · checked 2026-10-19

svetelny-plan-mdo-2023-1.jpg: https://moravskedivadlo.cz/media/6538d69e00c72_svetelny-plan-mdo-2023-1.jpg · checked 2026-10-19

HitLight | hitlight.app

VENUE & DRAWING SOURCES

Gzip-compressed unchanged original: 6538d69e35295_svetla.docx:
https://moravskedivadlo.cz/media/6538d69e35295_svetla.docx · checked 2026-10-19

zvukova-technologie-mdo.pdf:
https://moravskedivadlo.cz/media/652e28155e159_zvukova-technologie-mdo.pdf · checked 2026-10-19

Published house technical file:
https://moravskedivadlo.cz/media/67b5cf6022900_plan-hlediste-2025-a3-1.jpg · checked 2026-10-19

Published house technical file: https://moravskedivadlo.cz/media/64fb28e0022b4_hlediste.jpg ·
checked 2026-10-19

Gzip-compressed unchanged original: 65956361b9721_orchestriste.docx:
https://moravskedivadlo.cz/media/65956361b9721_orchestriste.docx · checked 2026-10-19

Gzip-compressed unchanged original: 65956361d047b_orchestriste-pudorys.xls:
https://moravskedivadlo.cz/media/65956361d047b_orchestriste-pudorys.xls · checked 2026-10-19

Public venue page: https://www.hitlight.app/venues/czechia/moravske-divadlo-olomouc-4ed4944a

HitLight