
UPSTAGE ↑

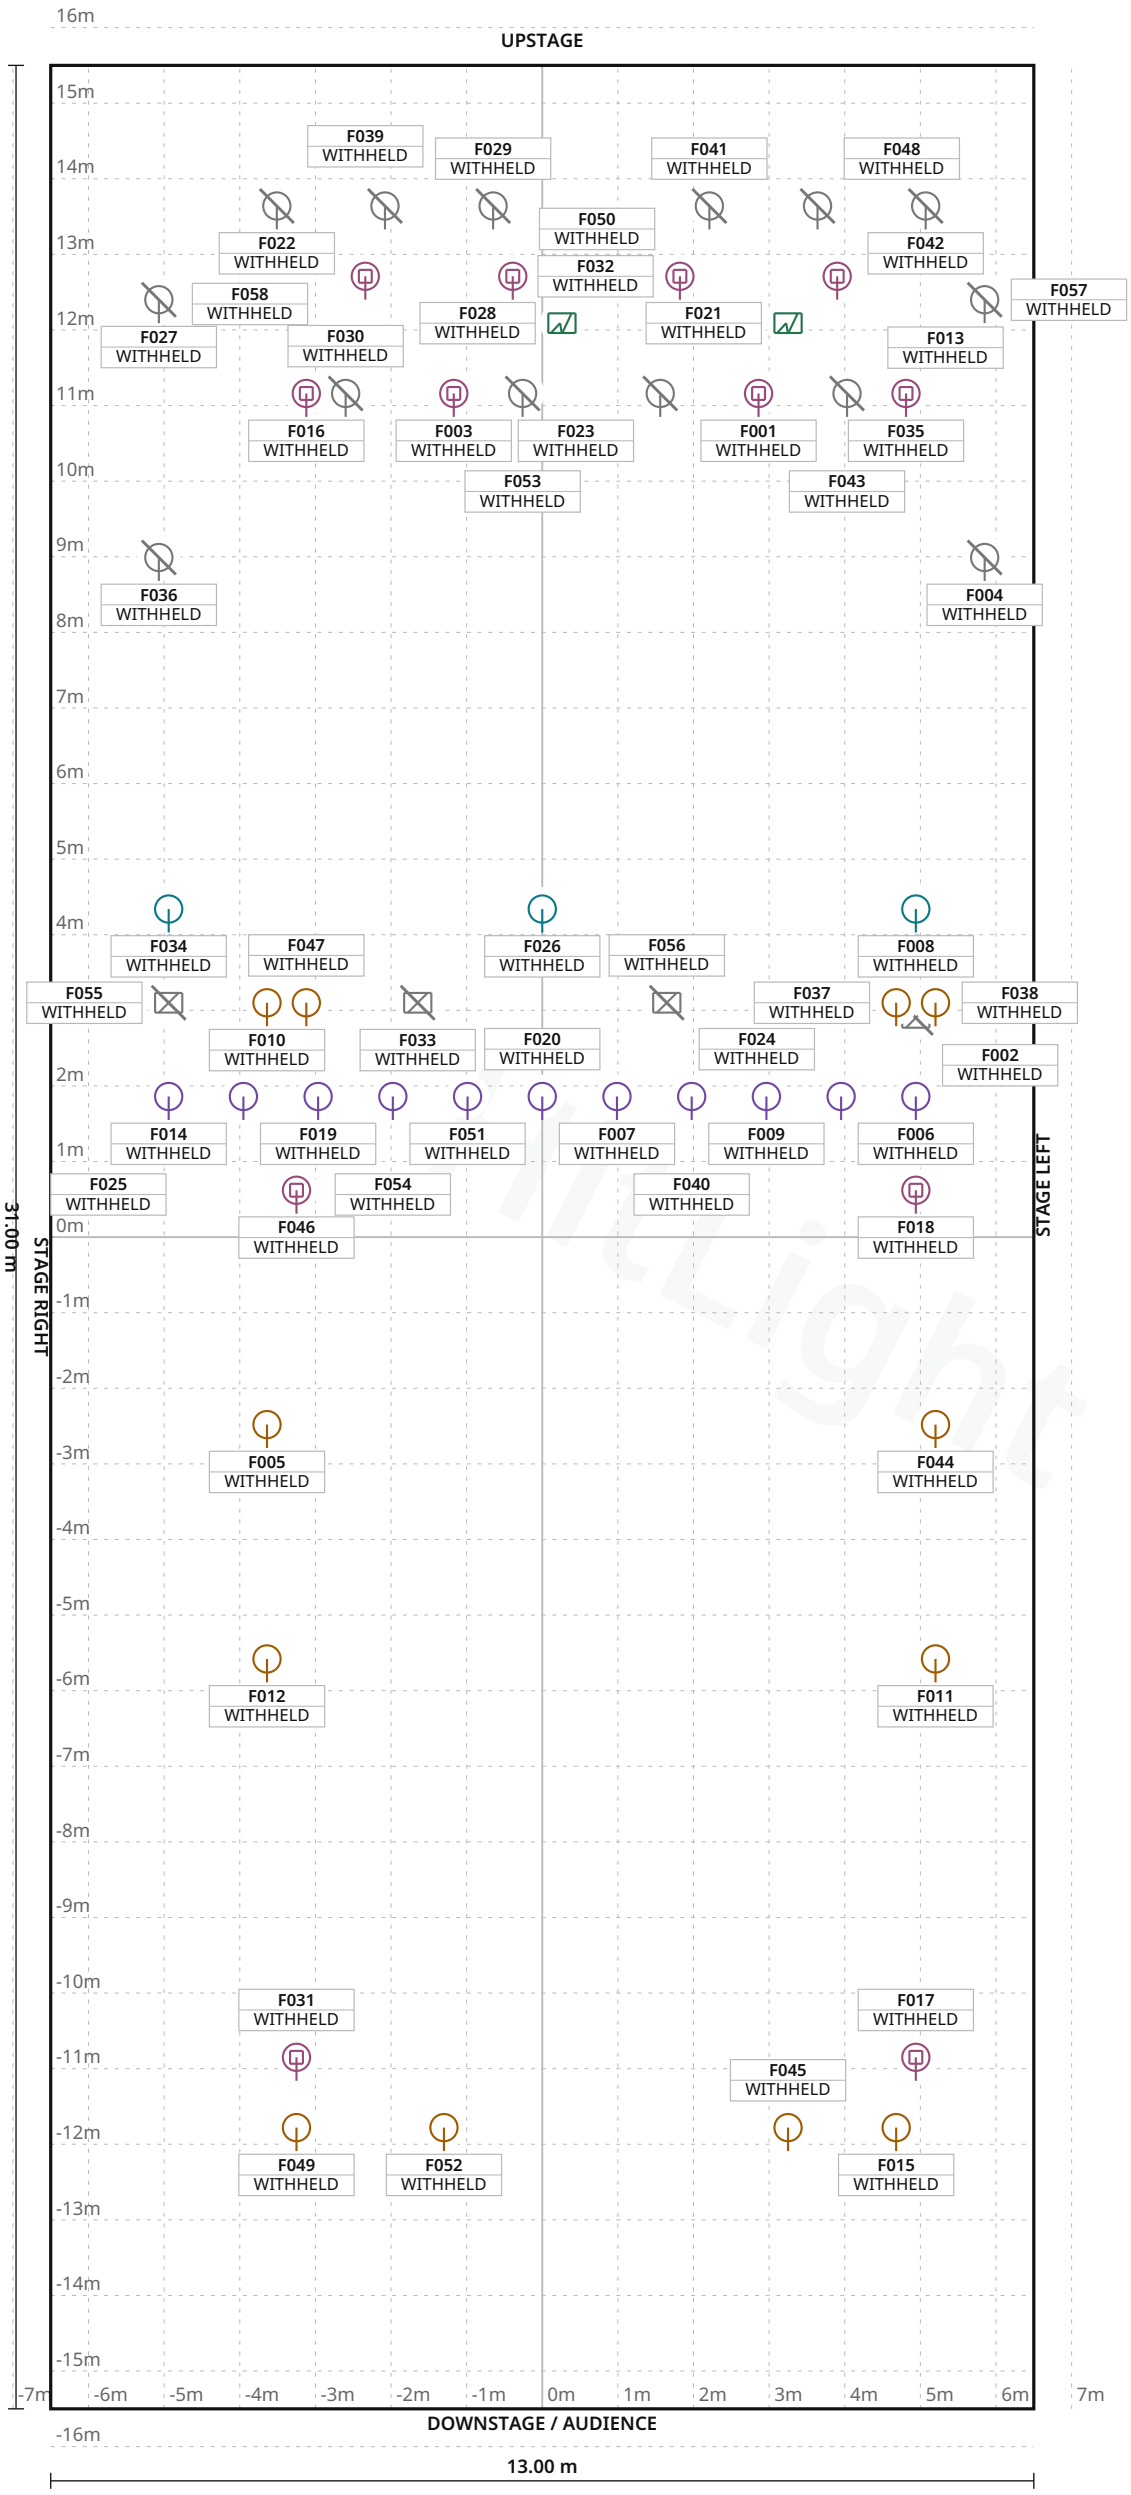

FIXTURE LEGEND

- **Tour-LED 50 XCR** — PAR Light · 14×
- **TourLED 42CM** — PAR Light · 12×
- **Atomic 3000 DMX** — Strobe · 2×
- **Conventionaldraw nPC/profile** — PAR Light · 11×
- **Conventionaldraw nprofiler** — PAR Light · 3×
- **JBLightingBeamsp otP9** — Moving Head · 12×
- **Linear conventional** — Other · 4×

Stage 13.00 m W × 31.00 m D · Grid 1 m

Kammgarn · Main room

LIGHT PLOT · PLAN · Main room

HitLight · Kammgarn

Baumgartenstrasse 19, 8200, Schaffhausen, Switzerland

DWG HL · SCALE 1:100 · metric · PRINT AT 100%

Drawn HitLight

Generated from the saved show

SOURCE 5eb4e1539fcd

SYMBOL LEGEND

7 TYPES · 58 FIXTURES · COLOUR BY TYPE

Expolite Tour-LED 50 XCR PAR Light · Unverified · TBC ch · category symbol	**14 physical · 14 plotted** 14 disabled · 0 unplaced
Expolite TourLED 42CM PAR Light · TOUR · 10 ch · category symbol	**12 physical · 12 plotted** 0 disabled · 0 unplaced
Martin Professional Atomic 3000 DMX Strobe · 4 Channel · 4 ch · category symbol	**2 physical · 2 plotted** 0 disabled · 0 unplaced
Unverified source fixture ConventionaldrawnPC/profile PAR Light · Unverified · TBC ch · category symbol	**11 physical · 11 plotted** 0 disabled · 0 unplaced
Unverified source fixture Conventionaldrawnprofiler PAR Light · Unverified · TBC ch · category symbol	**3 physical · 3 plotted** 0 disabled · 0 unplaced
Unverified source fixture JBLightingBeamspotP9 Moving Head · Unverified · TBC ch · category symbol	**12 physical · 12 plotted** 0 disabled · 0 unplaced
Unverified source fixture Linear conventional Other · Unverified · TBC ch · category symbol	**4 physical · 4 plotted** 4 disabled · 0 unplaced

Kammgarn · Main room

SYMBOL LEGEND · Main room

HitLight · Kammgarn

Baumgartenstrasse 19, 8200, Schaffhausen, Switzerland

DWG HL · METRIC

Drawn HitLight

Generated from the saved show

SOURCE 5eb4e1539fcd

GENERAL NOTES

1. Source-based lighting plan. Confirm the current rig with the venue.
2. PARTIAL: included fixtures are not a full physical-unit census.
3. DMX PATCH WITHHELD: provisional or unchecked addresses are not published.
4. Approximate planning view; not official venue paperwork or output-ready. Original HitLight symbols only; no source pages, OEM meshes, photos or logos. Original files remain private; modes and patch unverified.

HitLight

Kammgarn · Main room

GENERAL NOTES · Main room

HitLight · Kammgarn

Baumgartenstrasse 19, 8200, Schaffhausen, Switzerland

DWG HL · METRIC

Drawn HitLight

Generated from the saved show

SOURCE 5eb4e1539fcd

FIXTURE SCHEDULE

Fixture	Manufacturer / model	Position / mount	Mode / output
VISUAL PLANNING · DMX PATCH WITHHELD			
F001	Unverified source fixture / JBLightingBeamspotP9	PLOTTED	Unverified · Output excluded
F002	Unverified source fixture / Linear conventional	PLOTTED	Unverified · Output excluded
F003	Unverified source fixture / JBLightingBeamspotP9	PLOTTED	Unverified · Output excluded
F004	Expolite / Tour-LED 50 XCR	PLOTTED	Unverified · Output excluded
F005	Expolite / TourLED 42CM	PLOTTED	Unverified · Output excluded
F006	Unverified source fixture / ConventionaldrawnPC/profile	PLOTTED	Unverified · Output excluded
F007	Unverified source fixture / ConventionaldrawnPC/profile	PLOTTED	Unverified · Output excluded
F008	Unverified source fixture / Conventionaldrawnprofiler	PLOTTED	Unverified · Output excluded
F009	Unverified source fixture / ConventionaldrawnPC/profile	PLOTTED	Unverified · Output excluded
F010	Expolite / TourLED 42CM	PLOTTED	Unverified · Output excluded
F011	Expolite / TourLED 42CM	PLOTTED	Unverified · Output excluded
F012	Expolite / TourLED 42CM	PLOTTED	Unverified · Output excluded
F013	Unverified source fixture / JBLightingBeamspotP9	PLOTTED	Unverified · Output excluded
F014	Unverified source fixture / ConventionaldrawnPC/profile	PLOTTED	Unverified · Output excluded
F015	Expolite / TourLED 42CM	PLOTTED	Unverified · Output excluded
F016	Unverified source fixture / JBLightingBeamspotP9	PLOTTED	Unverified · Output excluded
F017	Unverified source fixture / JBLightingBeamspotP9	PLOTTED	Unverified · Output excluded
F018	Unverified source fixture / JBLightingBeamspotP9	PLOTTED	Unverified · Output excluded
F019	Unverified source fixture / ConventionaldrawnPC/profile	PLOTTED	Unverified · Output excluded
F020	Unverified source fixture / ConventionaldrawnPC/profile	PLOTTED	Unverified · Output excluded

Planning reference only. Confirm installed modes and patch with the venue.

Kammgarn · Main room

FIXTURE SCHEDULE · Main room

HitLight · Kammgarn

Baumgartenstrasse 19, 8200, Schaffhausen, Switzerland

DWG HL · METRIC

Drawn HitLight

Generated from the saved show

SOURCE 5eb4e1539fcd

FIXTURE SCHEDULE · CONTINUED

Fixture	Manufacturer / model	Position / mount	Mode / output
VISUAL PLANNING · DMX PATCH WITHHELD			
F021	Martin Professional / Atomic 3000 DMX	PLOTTED	Unverified · Output excluded
F022	Expolite / Tour-LED 50 XCR	PLOTTED	Unverified · Output excluded
F023	Expolite / Tour-LED 50 XCR	PLOTTED	Unverified · Output excluded
F024	Unverified source fixture / ConventionaldrawnPC/profile	PLOTTED	Unverified · Output excluded
F025	Unverified source fixture / ConventionaldrawnPC/profile	PLOTTED	Unverified · Output excluded
F026	Unverified source fixture / Conventionaldrawnprofiler	PLOTTED	Unverified · Output excluded
F027	Expolite / Tour-LED 50 XCR	PLOTTED	Unverified · Output excluded
F028	Martin Professional / Atomic 3000 DMX	PLOTTED	Unverified · Output excluded
F029	Expolite / Tour-LED 50 XCR	PLOTTED	Unverified · Output excluded
F030	Expolite / Tour-LED 50 XCR	PLOTTED	Unverified · Output excluded
F031	Unverified source fixture / JBLightingBeamspotP9	PLOTTED	Unverified · Output excluded
F032	Unverified source fixture / JBLightingBeamspotP9	PLOTTED	Unverified · Output excluded
F033	Unverified source fixture / Linear conventional	PLOTTED	Unverified · Output excluded
F034	Unverified source fixture / Conventionaldrawnprofiler	PLOTTED	Unverified · Output excluded
F035	Unverified source fixture / JBLightingBeamspotP9	PLOTTED	Unverified · Output excluded
F036	Expolite / Tour-LED 50 XCR	PLOTTED	Unverified · Output excluded
F037	Expolite / TourLED 42CM	PLOTTED	Unverified · Output excluded
F038	Expolite / TourLED 42CM	PLOTTED	Unverified · Output excluded
F039	Unverified source fixture / JBLightingBeamspotP9	PLOTTED	Unverified · Output excluded
F040	Unverified source fixture / ConventionaldrawnPC/profile	PLOTTED	Unverified · Output excluded

Planning reference only. Confirm installed modes and patch with the venue.

Kammgarn · Main room

FIXTURE SCHEDULE · Main room

HitLight · Kammgarn

Baumgartenstrasse 19, 8200, Schaffhausen, Switzerland

DWG HL · METRIC

Drawn HitLight

Generated from the saved show

SOURCE 5eb4e1539fcd

FIXTURE SCHEDULE · CONTINUED

Fixture	Manufacturer / model	Position / mount	Mode / output
VISUAL PLANNING · DMX PATCH WITHHELD			
F041	Expolite / Tour-LED 50 XCR	PLOTTED	Unverified · Output excluded
F042	Expolite / Tour-LED 50 XCR	PLOTTED	Unverified · Output excluded
F043	Expolite / Tour-LED 50 XCR	PLOTTED	Unverified · Output excluded
F044	Expolite / TourLED 42CM	PLOTTED	Unverified · Output excluded
F045	Expolite / TourLED 42CM	PLOTTED	Unverified · Output excluded
F046	Unverified source fixture / JBLightingBeamspotP9	PLOTTED	Unverified · Output excluded
F047	Expolite / TourLED 42CM	PLOTTED	Unverified · Output excluded
F048	Expolite / Tour-LED 50 XCR	PLOTTED	Unverified · Output excluded
F049	Expolite / TourLED 42CM	PLOTTED	Unverified · Output excluded
F050	Unverified source fixture / JBLightingBeamspotP9	PLOTTED	Unverified · Output excluded
F051	Unverified source fixture / ConventionaldrawnPC/profile	PLOTTED	Unverified · Output excluded
F052	Expolite / TourLED 42CM	PLOTTED	Unverified · Output excluded
F053	Expolite / Tour-LED 50 XCR	PLOTTED	Unverified · Output excluded
F054	Unverified source fixture / ConventionaldrawnPC/profile	PLOTTED	Unverified · Output excluded
F055	Unverified source fixture / Linear conventional	PLOTTED	Unverified · Output excluded
F056	Unverified source fixture / Linear conventional	PLOTTED	Unverified · Output excluded
F057	Expolite / Tour-LED 50 XCR	PLOTTED	Unverified · Output excluded
F058	Expolite / Tour-LED 50 XCR	PLOTTED	Unverified · Output excluded

Planning reference only. Confirm installed modes and patch with the venue.

VALIDATION APPENDIX

WARNING · PATCH_WITHHELD

DMX patch facts are withheld pending source verification. This planning document cannot be used for hardware output.

Objects: — · Remediation: review the source facts and regenerate.

ERROR · STAGE_DIMENSIONS_UNCONFIRMED

Confirm the stage dimensions before producing a final technical document.

Objects: Main room · Remediation: review the source facts and regenerate.

WARNING · MODE_UNVERIFIED

DMX modes are unverified; output remains excluded.

Objects: F001–F004, F006–F009, F013, F014, F016–F020, F022–F027, F029–F036, F039–F043, F046, F048, F050, F051, F053–F058 · Remediation: review the source facts and regenerate.

WARNING · FIXTURE_DISABLED

Fixtures are disabled for this visual planning reconstruction.

Objects: F002, F004, F022, F023, F027, F029, F030, F033, F036, F041–F043, F048, F053, F055–F058 · Remediation: review the source facts and regenerate.

WARNING · TITLE_METADATA_INCOMPLETE

Some professional title-block metadata is missing; the document will show an em dash.

Objects: 4f8609474107c253d9b856df · Remediation: review the source facts and regenerate.

HitLight

VENUE & DRAWING SOURCES

Kammgarn

Main room · House rig

Baumgartenstrasse 19, 8200, Schaffhausen, CH

http://www.kammgarn.ch/

Sources checked 2026-10-19

Generated by HitLight from the reviewed partial Kammgarn reconstruction. Venue sources are cited as facts; their original artwork remains private.

Symbols: HitLight-owned category artwork. No manufacturer model geometry or original source pages included.

Source-based reconstruction. Confirm the current installation and equipment availability with the venue.

Scale, fixture positions, mounting heights and aiming may include estimates; this is not a rigging specification.

Provisional fixture matches are labelled as placeholders. The recorded subset is not a complete physical inventory.

DMX addresses are withheld from public plans until their exact source patch is reconciled.

Partial source-based planning reconstruction; the current installation and complete fixture census are unverified.

Source-matched catalogue bodies are shown where available. Unresolved source identities remain labelled visual markers. Installed modes and DMX patch require verification; visual-only fixtures remain excluded from output.

58 source records display 54 approximate public catalogue housings or labelled donors and 4 visual fallbacks. 2 Atomic3000DMX references now use the original public xenon housing. IDs, labels, selected modes, patch/output state and saved layouts/mounts stay fixed. Native tables and control policies match; body/aperture and derived height change. Source currency, optics and trim remain unverified.

Existing original approximate xenon housing replaces the prior missing public body. Native mode/channel/range/default tables and control policies are unchanged; only the physical-profile hash binding advances. Front aperture, detail, optics and derived hanging clearance are planning estimates, not hardware or photometric acceptance.

Approximate planning view; not official venue paperwork or output-ready. Original HitLight symbols only; no source pages, OEM meshes, photos or logos. Original files remain private; modes and patch unverified.

Official venue information: http://www.kammgarn.ch/ · checked 2026-10-19

Kammgarn-Lightplot-2025.pdf: https://kammgarn.ch/infos/technik/ · checked 2026-10-19

Public venue page: https://www.hitlight.app/venues/switzerland/kammgarn-4f860947

HitLight