
UPSTAGE ↑

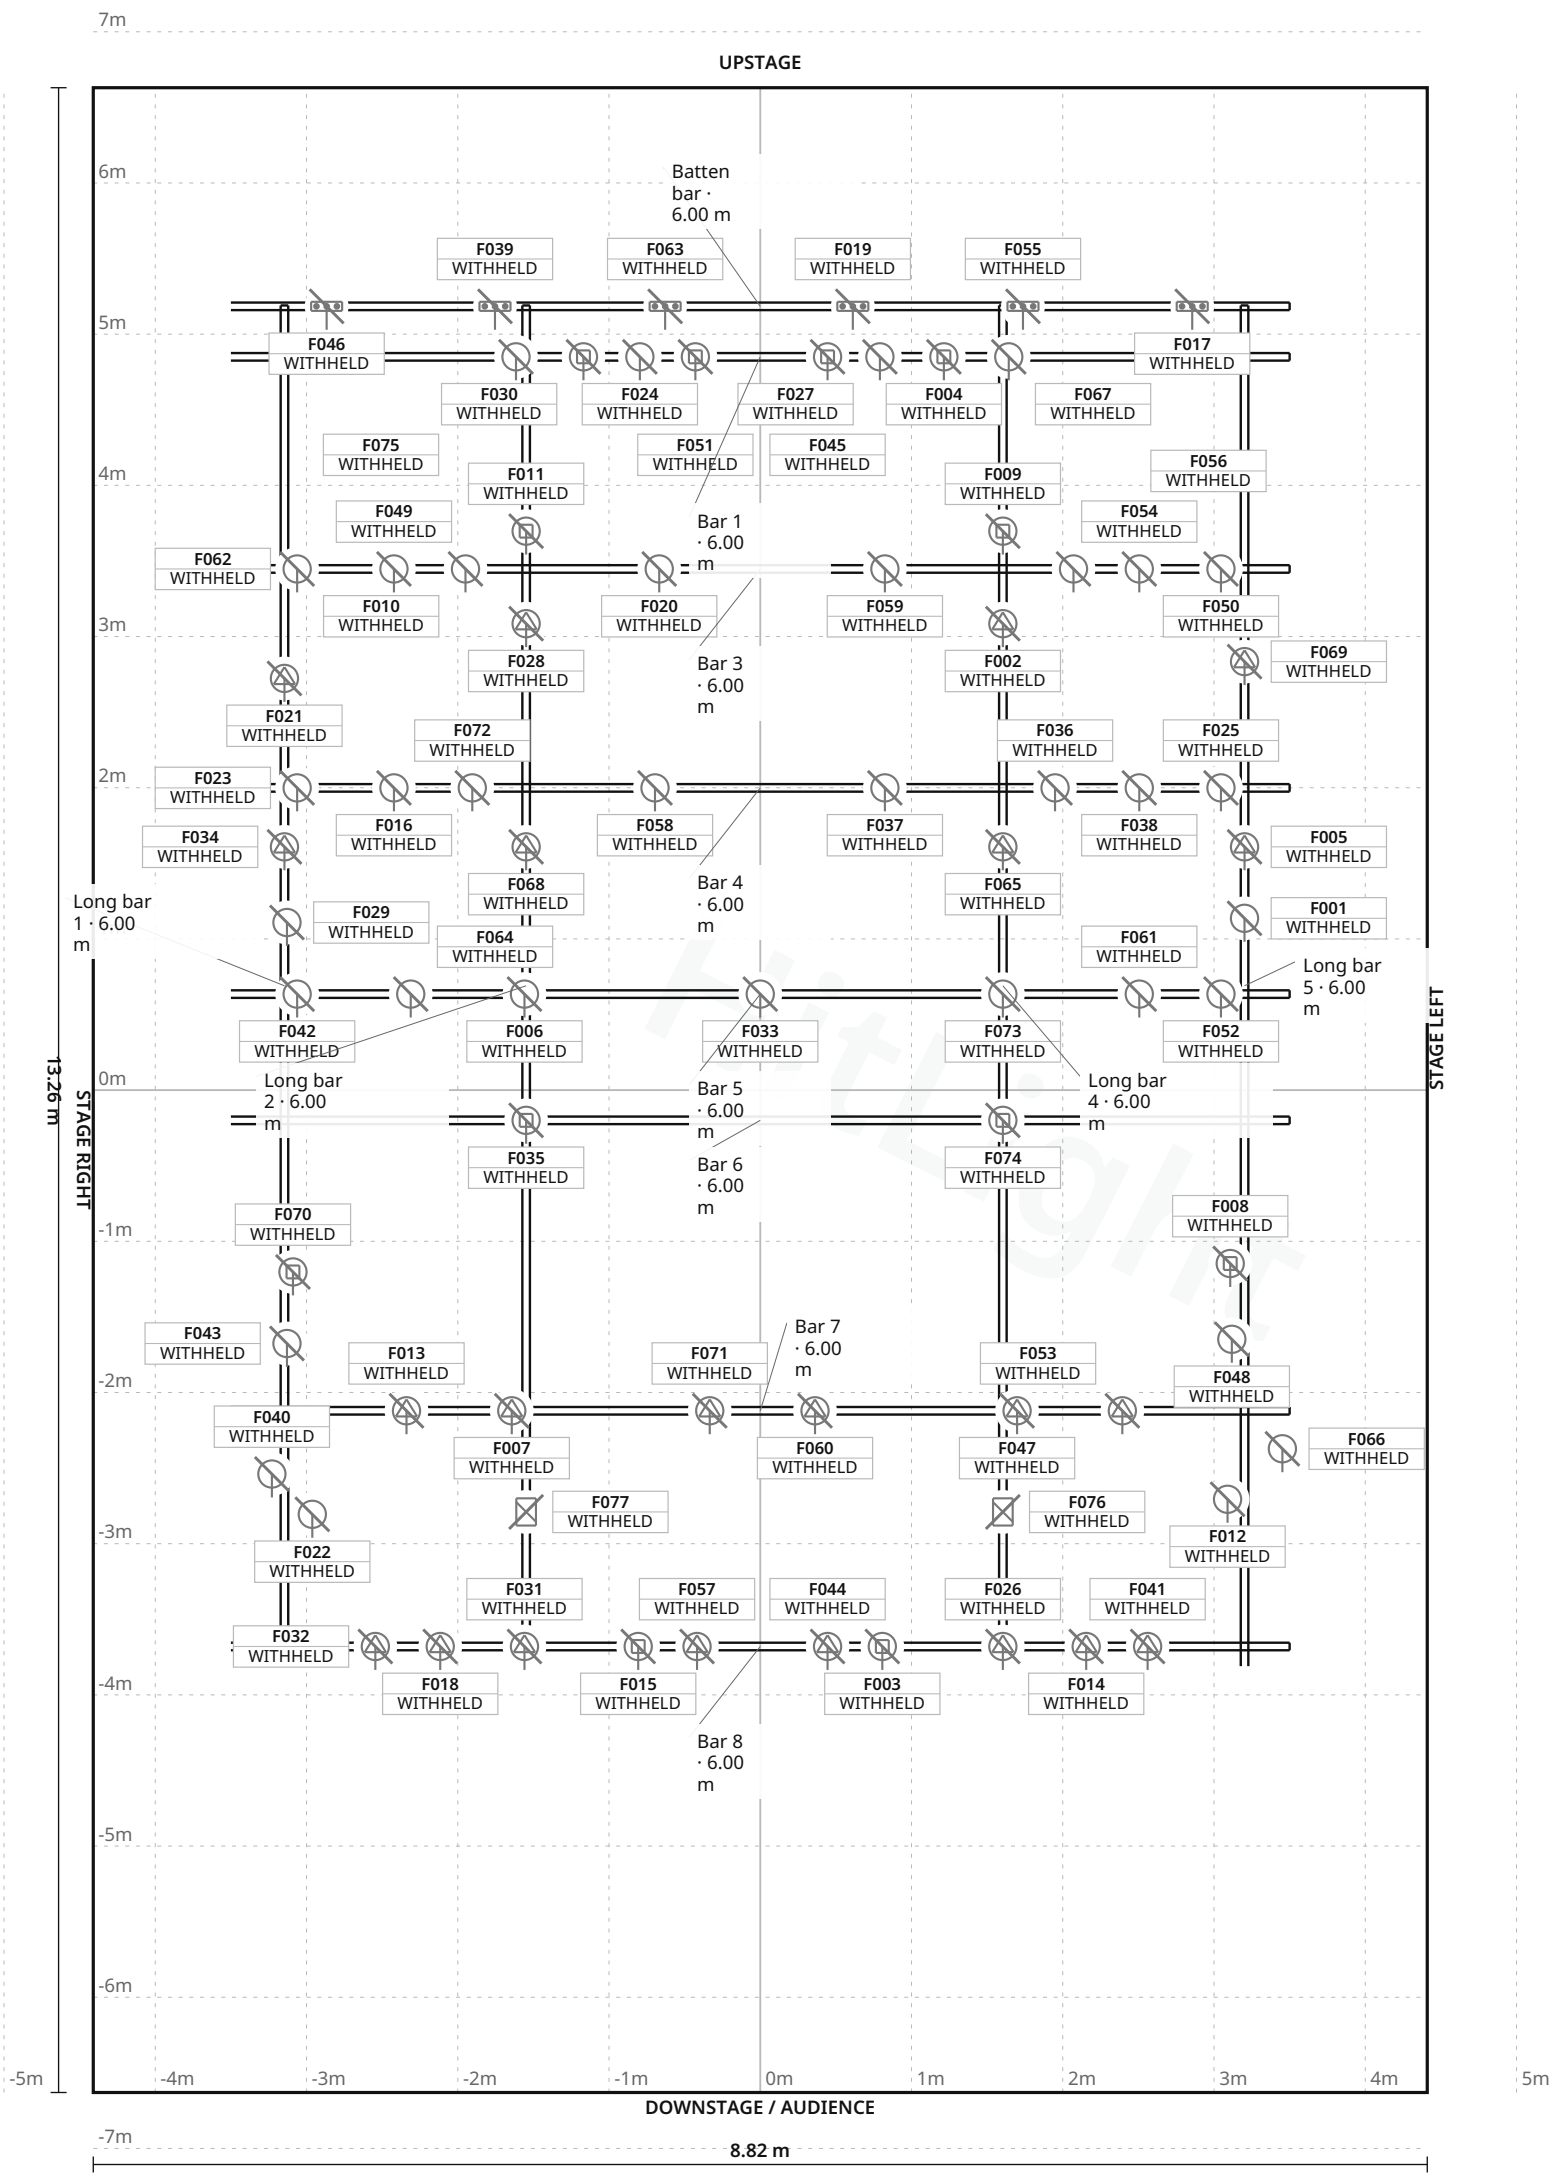

FIXTURE LEGEND

- **COLORado Batten** — 72 Tour · LED Bar · 6×
- **Rogue R1 Spot** — Profile Spot · 4×
- **ColorSource Par** — PAR Light · 23×
- **ColorSource Spot** — Profile Spot · 4×
- **Source Four 36** — Profile Spot · 6×
- **Source Four jr** — Zoom · Profile Spot · 6×
- **Equinox Fusion** — 260R · Moving Head · 12×
- **ETC Source 4 PAR** — MFL · PAR Light · 12×
- **Unknown device** — Other · 2×
- **Varilite VL 1000** — Tungsten · Profile Spot · 2×

Stage 8.82 m W × 13.26 m D · Grid 1 m

Norwich Theatre Stage Two · Studio 1

LIGHT PLOT · PLAN · Studio 1

HitLight · Norwich Theatre Stage Two

Norwich, United Kingdom

DWG HL · SCALE 1:50 · metric · PRINT AT 100%

Drawn HitLight

Generated from the saved show

SOURCE fc24286d30eb

SYMBOL LEGEND

10 TYPES · 77 FIXTURES · COLOUR BY TYPE



Chauvet Professional COLORado Batten 72 Tour

LED Bar · Unverified · TBC ch · category symbol

6 physical · 6 plotted

6 disabled · 0 unplaced



Chauvet Professional Rogue R1 Spot

Profile Spot · Unverified · TBC ch · category symbol

4 physical · 4 plotted

4 disabled · 0 unplaced



ETC ColorSource Par

PAR Light · Unverified · TBC ch · category symbol

23 physical · 23 plotted

23 disabled · 0 unplaced



ETC ColorSource Spot

Profile Spot · Unverified · TBC ch · category symbol

4 physical · 4 plotted

4 disabled · 0 unplaced



ETC Source Four 36

Profile Spot · Unverified · TBC ch · category symbol

6 physical · 6 plotted

6 disabled · 0 unplaced



ETC Source Four jr Zoom

Profile Spot · Unverified · TBC ch · category symbol

6 physical · 6 plotted

6 disabled · 0 unplaced



Unverified source fixture Equinox Fusion 260R

Moving Head · Unverified · TBC ch · category symbol

12 physical · 12 plotted

12 disabled · 0 unplaced



Unverified source fixture ETC Source 4 PAR MFL

PAR Light · Unverified · TBC ch · category symbol

12 physical · 12 plotted

12 disabled · 0 unplaced

Norwich Theatre Stage Two · Studio 1

SYMBOL LEGEND · Studio 1

HitLight · Norwich Theatre Stage Two

Norwich, United Kingdom

DWG HL · METRIC

Drawn HitLight

Generated from the saved show

SOURCE fc24286d30eb

SYMBOL LEGEND · CONTINUED



Unverified source fixture Unknown device

Other · Unverified · TBC ch · category symbol

2 physical · 2 plotted

2 disabled · 0 unplaced



Unverified source fixture Varilite VL 1000 Tungsten

Profile Spot · Unverified · TBC ch · category symbol

2 physical · 2 plotted

2 disabled · 0 unplaced

HitLight

Norwich Theatre Stage Two · Studio 1

SYMBOL LEGEND · Studio 1

HitLight · Norwich Theatre Stage Two

Norwich, United Kingdom

DWG HL · METRIC

Drawn HitLight

Generated from the saved show

SOURCE fc24286d30eb

GENERAL NOTES

1. Source-based lighting plan. Confirm the current rig with the venue.
2. PARTIAL: included fixtures are not a full physical-unit census.
3. DMX PATCH WITHHELD: provisional or unchecked addresses are not published.
4. Approximate planning view; not official venue paperwork or output-ready. Original HitLight symbols only; no source pages, OEM meshes, photos or logos. Original files remain private; modes and patch unverified.

HitLight

STAGE ELEMENTS

NAME	TYPE	POSITION	TRIM / SIZE
Bar 3	pipe	X 0.00 m · Z -3.45 m	6.00 m · 7.00 m W × 0.05 m D
Bar 1	pipe	X 0.00 m · Z -4.85 m	6.00 m · 7.00 m W × 0.05 m D
Bar 7	pipe	X 0.00 m · Z 2.12 m	6.00 m · 7.00 m W × 0.05 m D
Bar 4	pipe	X 0.00 m · Z -2.00 m	6.00 m · 7.00 m W × 0.05 m D
Long bar 5	pipe	X 3.20 m · Z -0.69 m	6.00 m · 9.00 m W × 0.05 m D
Bar 5	pipe	X 0.00 m · Z -0.64 m	6.00 m · 7.00 m W × 0.05 m D
Long bar 2	pipe	X -1.55 m · Z -0.69 m	6.00 m · 9.00 m W × 0.05 m D
Bar 6	pipe	X 0.00 m · Z 0.20 m	6.00 m · 7.00 m W × 0.05 m D
Bar 8	pipe	X 0.00 m · Z 3.68 m	6.00 m · 7.00 m W × 0.05 m D
Batten bar	pipe	X 0.00 m · Z -5.18 m	6.00 m · 7.00 m W × 0.05 m D
Long bar 1	pipe	X -3.15 m · Z -0.69 m	6.00 m · 9.00 m W × 0.05 m D
Long bar 4	pipe	X 1.60 m · Z -0.69 m	6.00 m · 9.00 m W × 0.05 m D

Norwich Theatre Stage Two · Studio 1

STAGE ELEMENTS · Studio 1

HitLight · Norwich Theatre Stage Two

Norwich, United Kingdom

DWG HL · METRIC

Drawn HitLight

Generated from the saved show

SOURCE fc24286d30eb

FIXTURE SCHEDULE

Fixture	Manufacturer / model	Position / mount	Mode / output
VISUAL PLANNING · DMX PATCH WITHHELD			
F001	ETC / ColorSource Par	PLOTTED	Unverified · Output excluded
F002	Chauvet Professional / Rogue R1 Spot	Long bar 4	Unverified · Output excluded
F003	Unverified source fixture / Equinox Fusion 260R	Bar 8	Unverified · Output excluded
F004	Unverified source fixture / Equinox Fusion 260R	Bar 1	Unverified · Output excluded
F005	ETC / ColorSource Spot	Long bar 5	Unverified · Output excluded
F006	ETC / ColorSource Par	Bar 5	Unverified · Output excluded
F007	ETC / Source Four jr Zoom	Bar 7	Unverified · Output excluded
F008	Unverified source fixture / Equinox Fusion 260R	PLOTTED	Unverified · Output excluded
F009	Unverified source fixture / Equinox Fusion 260R	Long bar 4	Unverified · Output excluded
F010	ETC / ColorSource Par	Bar 3	Unverified · Output excluded
F011	Unverified source fixture / Equinox Fusion 260R	Long bar 2	Unverified · Output excluded
F012	ETC / ColorSource Par	PLOTTED	Unverified · Output excluded
F013	ETC / Source Four jr Zoom	Bar 7	Unverified · Output excluded
F014	ETC / Source Four 36	Bar 8	Unverified · Output excluded
F015	Unverified source fixture / Equinox Fusion 260R	Bar 8	Unverified · Output excluded
F016	Unverified source fixture / ETC Source 4 PAR MFL	Bar 4	Unverified · Output excluded
F017	Chauvet Professional / COLORado Batten 72 Tour	Batten bar	Unverified · Output excluded
F018	ETC / Source Four 36	Bar 8	Unverified · Output excluded
F019	Chauvet Professional / COLORado Batten 72 Tour	Batten bar	Unverified · Output excluded
F020	ETC / ColorSource Par	Bar 3	Unverified · Output excluded

Planning reference only. Confirm installed modes and patch with the venue.

Norwich Theatre Stage Two · Studio 1

FIXTURE SCHEDULE · Studio 1

HitLight · Norwich Theatre Stage Two

Norwich, United Kingdom

DWG HL · METRIC

Drawn HitLight

Generated from the saved show

SOURCE fc24286d30eb

FIXTURE SCHEDULE · CONTINUED

Fixture	Manufacturer / model	Position / mount	Mode / output
VISUAL PLANNING · DMX PATCH WITHHELD			
F021	ETC / ColorSource Spot	Long bar 1	Unverified · Output excluded
F022	ETC / ColorSource Par	PLOTTED	Unverified · Output excluded
F023	Unverified source fixture / ETC Source 4 PAR MFL	Bar 4	Unverified · Output excluded
F024	ETC / ColorSource Par	Bar 1	Unverified · Output excluded
F025	Unverified source fixture / ETC Source 4 PAR MFL	Bar 4	Unverified · Output excluded
F026	Unverified source fixture / Varilite VL 1000 Tungsten	Bar 8	Unverified · Output excluded
F027	ETC / ColorSource Par	Bar 1	Unverified · Output excluded
F028	Chauvet Professional / Rogue R1 Spot	Long bar 2	Unverified · Output excluded
F029	ETC / ColorSource Par	PLOTTED	Unverified · Output excluded
F030	Unverified source fixture / Equinox Fusion 260R	Bar 1	Unverified · Output excluded
F031	Unverified source fixture / Varilite VL 1000 Tungsten	Bar 8	Unverified · Output excluded
F032	ETC / Source Four 36	Bar 8	Unverified · Output excluded
F033	ETC / ColorSource Par	Bar 5	Unverified · Output excluded
F034	ETC / ColorSource Spot	Long bar 1	Unverified · Output excluded
F035	Unverified source fixture / Equinox Fusion 260R	Bar 6	Unverified · Output excluded
F036	ETC / ColorSource Par	Bar 4	Unverified · Output excluded
F037	ETC / ColorSource Par	Bar 4	Unverified · Output excluded
F038	Unverified source fixture / ETC Source 4 PAR MFL	Bar 4	Unverified · Output excluded
F039	Chauvet Professional / COLORado Batten 72 Tour	Batten bar	Unverified · Output excluded
F040	ETC / ColorSource Par	PLOTTED	Unverified · Output excluded

Planning reference only. Confirm installed modes and patch with the venue.

Fixture	Manufacturer / model	Position / mount	Mode / output
VISUAL PLANNING · DMX PATCH WITHHELD			
F041	ETC / Source Four 36	Bar 8	Unverified · Output excluded
F042	Unverified source fixture / ETC Source 4 PAR MFL	Bar 5	Unverified · Output excluded
F043	ETC / ColorSource Par	PLOTTED	Unverified · Output excluded
F044	ETC / Source Four 36	Bar 8	Unverified · Output excluded
F045	Unverified source fixture / Equinox Fusion 260R	Bar 1	Unverified · Output excluded
F046	Chauvet Professional / COLORado Batten 72 Tour	Batten bar	Unverified · Output excluded
F047	ETC / Source Four jr Zoom	Bar 7	Unverified · Output excluded
F048	ETC / ColorSource Par	PLOTTED	Unverified · Output excluded
F049	Unverified source fixture / ETC Source 4 PAR MFL	Bar 3	Unverified · Output excluded
F050	Unverified source fixture / ETC Source 4 PAR MFL	Bar 3	Unverified · Output excluded
F051	Unverified source fixture / Equinox Fusion 260R	Bar 1	Unverified · Output excluded
F052	Unverified source fixture / ETC Source 4 PAR MFL	Bar 5	Unverified · Output excluded
F053	ETC / Source Four jr Zoom	Bar 7	Unverified · Output excluded
F054	Unverified source fixture / ETC Source 4 PAR MFL	Bar 3	Unverified · Output excluded
F055	Chauvet Professional / COLORado Batten 72 Tour	Batten bar	Unverified · Output excluded
F056	ETC / ColorSource Par	Bar 3	Unverified · Output excluded
F057	ETC / Source Four 36	Bar 8	Unverified · Output excluded
F058	ETC / ColorSource Par	Bar 4	Unverified · Output excluded
F059	ETC / ColorSource Par	Bar 3	Unverified · Output excluded
F060	ETC / Source Four jr Zoom	Bar 7	Unverified · Output excluded

Planning reference only. Confirm installed modes and patch with the venue.

FIXTURE SCHEDULE · CONTINUED

Fixture	Manufacturer / model	Position / mount	Mode / output
VISUAL PLANNING · DMX PATCH WITHHELD			
F061	Unverified source fixture / ETC Source 4 PAR MFL	Bar 5	Unverified · Output excluded
F062	Unverified source fixture / ETC Source 4 PAR MFL	Bar 3	Unverified · Output excluded
F063	Chauvet Professional / COLORado Batten 72 Tour	Batten bar	Unverified · Output excluded
F064	Unverified source fixture / ETC Source 4 PAR MFL	Bar 5	Unverified · Output excluded
F065	Chauvet Professional / Rogue R1 Spot	Long bar 4	Unverified · Output excluded
F066	ETC / ColorSource Par	PLOTTED	Unverified · Output excluded
F067	ETC / ColorSource Par	Bar 1	Unverified · Output excluded
F068	Chauvet Professional / Rogue R1 Spot	Long bar 2	Unverified · Output excluded
F069	ETC / ColorSource Spot	Long bar 5	Unverified · Output excluded
F070	Unverified source fixture / Equinox Fusion 260R	PLOTTED	Unverified · Output excluded
F071	ETC / Source Four jr Zoom	Bar 7	Unverified · Output excluded
F072	ETC / ColorSource Par	Bar 4	Unverified · Output excluded
F073	ETC / ColorSource Par	Bar 5	Unverified · Output excluded
F074	Unverified source fixture / Equinox Fusion 260R	Bar 6	Unverified · Output excluded
F075	ETC / ColorSource Par	Bar 1	Unverified · Output excluded
F076	Unverified source fixture / Unknown device	Long bar 4	Unverified · Output excluded
F077	Unverified source fixture / Unknown device	Long bar 2	Unverified · Output excluded

Planning reference only. Confirm installed modes and patch with the venue.

VALIDATION APPENDIX

WARNING · PATCH_WITHHELD

DMX patch facts are withheld pending source verification. This planning document cannot be used for hardware output.

Objects: — · Remediation: review the source facts and regenerate.

WARNING · MODE_UNVERIFIED

DMX modes are unverified; output remains excluded.

Objects: F001–F077 · Remediation: review the source facts and regenerate.

WARNING · FIXTURE_DISABLED

Fixtures are disabled for this visual planning reconstruction.

Objects: F001–F077 · Remediation: review the source facts and regenerate.

WARNING · TITLE_METADATA_INCOMPLETE

Some professional title-block metadata is missing; the document will show an em dash.

Objects: 506fc1e3239d96599563aac8 · Remediation: review the source facts and regenerate.

HitLight

VENUE & DRAWING SOURCES

Norwich Theatre Stage Two

Studio 1 · Published house plot

Norwich, GB

https://norwichtheatre.org/technical-information/technical-specifications/

Sources checked 2026-11-03

Generated by HitLight from the reviewed partial Norwich Theatre Stage Two reconstruction. Venue sources are cited as facts; their original artwork remains private.

Symbols: HitLight-owned category artwork. No manufacturer model geometry or original source pages included.

Partial source-based planning reconstruction; the current installation and complete fixture census are unverified.

Source-matched catalogue bodies are shown where available. Unresolved source identities remain labelled visual markers. Installed modes and DMX patch require verification; visual-only fixtures remain excluded from output.

Exact available catalogue display bodies are restored through verified immutable references. Fixture identities, installed modes, patch and output verification are unchanged; original source qualifications remain authoritative.

77 source-based fixture records have 73 public catalogue housings and 4 visual fallbacks; their original printed source identities are retained, and exact installed identity and mode remain unconfirmed.

77 source-based fixture records currently display 73 public catalogue housings and 4 visual fallbacks. Original source identities, modes, patch and output exclusions are unchanged.

Existing Source Four PAR / Colortran Fresnel profile references now display newly authored approximate public housings. Existing source identities and any other-maker mechanical substitutes remain labelled; installed optics, modes and patch are not verified.

Four ColorSource Spot positions retain unconfirmed lens angles. Two unidentified devices preserve their original positions without an inferred model identity.

Approximate planning view; not official venue paperwork or output-ready. Original HitLight symbols only; no source pages, OEM meshes, photos or logos. Original files remain private; modes and patch unverified.

Fixture plot original; visually inspected page(s) 9. Freshness and reuse rights unconfirmed.: https://norwich-theatre-royal-assets.s3.eu-west-2.amazonaws.com/uploads/2026/05/Stage-Two-Technical-Specification-28.05.26.pdf · checked 2026-11-03

Published capacity 120 for Studio 1.: https://norwichtheatre.org/your-visit/norwich-theatre-stage-two/ · checked 2026-11-03

Official venue/technical source page.: https://norwichtheatre.org/technical-information/technical-specifications/ · checked 2026-11-03

Public venue page: https://www.hitlight.app/venues/united-kingdom/norwich-theatre-stage-two-506fc1e3

HitLight | hitlight.app