
UPSTAGE ↑

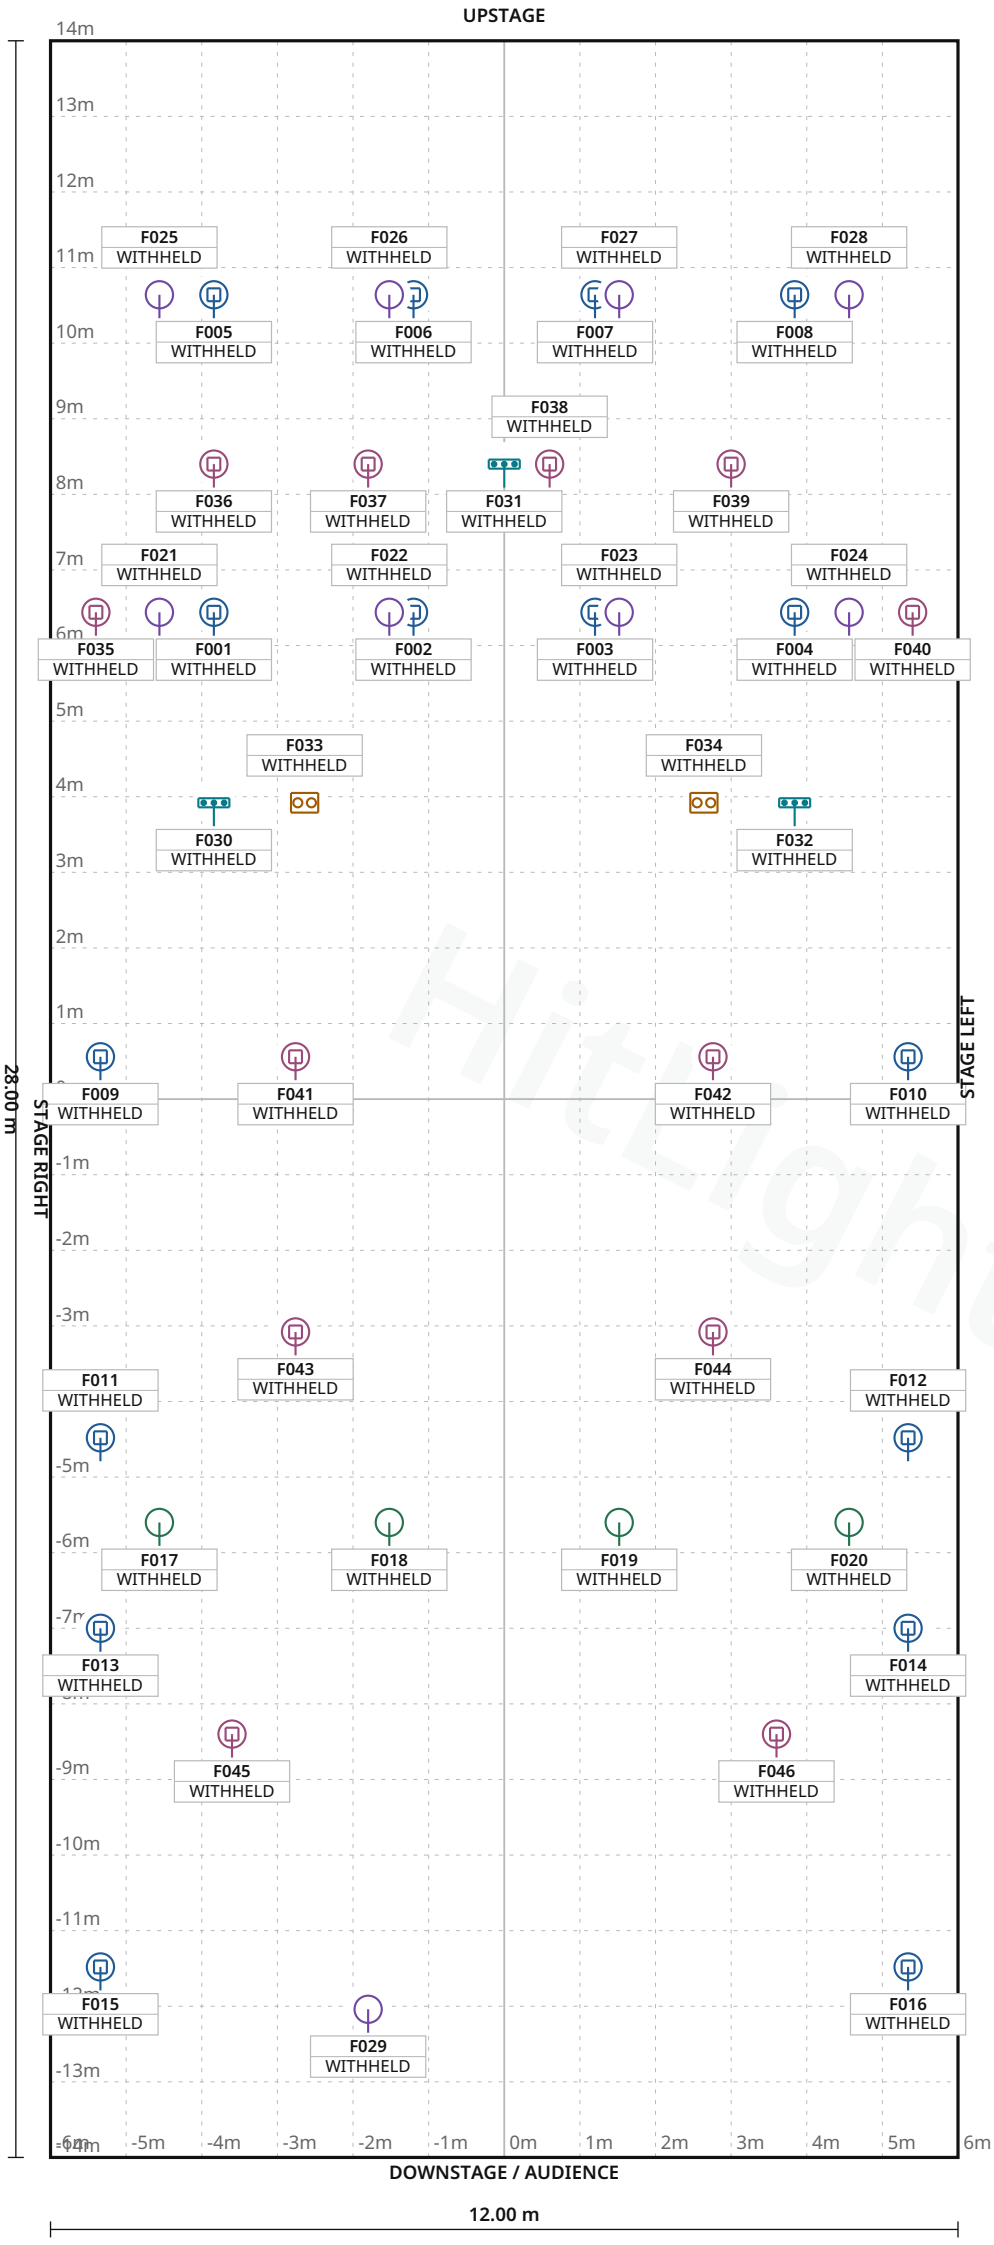

FIXTURE LEGEND

- **Hera** — Moving Head · 16×
- **Visual** — substitute · 4-lite Blinder — Blinder · 2×
- **Visual** — substitute · Basic Conventional PAR Light · 4×
- **Visual** — substitute · Basic LED PAR RGBDim — PAR Light · 9×
- **Visual** — substitute · LED BAR 6 CH - H — LED Bar · 3×
- **Robin LEDBeam** — 150 RGBW — Moving Head · 12×

Stage 12.00 m W × 28.00 m D · Grid 1 m

Luxor Live · Small Hall

LIGHT PLOT · PLAN · Small Hall

HitLight · Luxor Live

Willemsplein 10, 6811 KB, Arnhem, Netherlands

DWG HL · SCALE 1:100 · metric · PRINT AT 100%

Drawn HitLight

Generated from the saved show

SOURCE a544328e3b3a

SYMBOL LEGEND

6 TYPES · 46 FIXTURES · COLOUR BY TYPE



CLF Lighting Hera

Moving Head · 13 Channel mode · 13 ch · category symbol

16 physical · 16 plotted

0 disabled · 0 unplaced



HitLight placeholder Visual substitute · 4-lite Blinder

Blinder · 1Ch - Mode · 1 ch · category symbol

2 physical · 2 plotted

0 disabled · 0 unplaced



HitLight placeholder Visual substitute · Basic Conventional

PAR Light · Default · 1 ch · category symbol

4 physical · 4 plotted

0 disabled · 0 unplaced



HitLight placeholder Visual substitute · Basic LED PAR RGBDim

PAR Light · Standard mode · 4 ch · category symbol

9 physical · 9 plotted

0 disabled · 0 unplaced



HitLight placeholder Visual substitute · LED BAR 6 CH - H

LED Bar · 9 CH · 6 ch · category symbol

3 physical · 3 plotted

0 disabled · 0 unplaced



Robe Lighting Robin LEDBeam 150 RGBW

Moving Head · Mode 1 - Standard 16 - bit · 22 ch · category symbol

12 physical · 12 plotted

0 disabled · 0 unplaced

GENERAL NOTES

1. Source-based lighting plan. Confirm the current rig with the venue.
2. PARTIAL: included fixtures are not a full physical-unit census.
3. DMX PATCH WITHHELD: provisional or unchecked addresses are not published.
4. The reconstruction retains its documented coverage and geometry assumptions; confirm the current setup with the venue.

HitLight

DMX PATCH

46 FIXTURES · 0 UNIVERSES

Fixture / name	Manufacturer / model	Mode	Ch	DMX	Range	Position / mount	Status / notes
UNPATCHED / INVALID							
F001 · CLF Hera · 1.89	CLF Lighting / Hera	13 Channel mode	13	WITHHELD	TBC	UNPLACED	Enabled
F002 · CLF Hera · 1.102	CLF Lighting / Hera	13 Channel mode	13	WITHHELD	TBC	UNPLACED	Enabled
F003 · CLF Hera · 1.115	CLF Lighting / Hera	13 Channel mode	13	WITHHELD	TBC	UNPLACED	Enabled
F004 · CLF Hera · 1.128	CLF Lighting / Hera	13 Channel mode	13	WITHHELD	TBC	UNPLACED	Enabled
F005 · CLF Hera · 1.141	CLF Lighting / Hera	13 Channel mode	13	WITHHELD	TBC	UNPLACED	Enabled
F006 · CLF Hera · 1.154	CLF Lighting / Hera	13 Channel mode	13	WITHHELD	TBC	UNPLACED	Enabled
F007 · CLF Hera · 1.167	CLF Lighting / Hera	13 Channel mode	13	WITHHELD	TBC	UNPLACED	Enabled
F008 · CLF Hera · 1.180	CLF Lighting / Hera	13 Channel mode	13	WITHHELD	TBC	UNPLACED	Enabled
F009 · CLF Hera · 2.77	CLF Lighting / Hera	13 Channel mode	13	WITHHELD	TBC	UNPLACED	Enabled
F010 · CLF Hera · 2.90	CLF Lighting / Hera	13 Channel mode	13	WITHHELD	TBC	UNPLACED	Enabled
F011 · CLF Hera · 2.103	CLF Lighting / Hera	13 Channel mode	13	WITHHELD	TBC	UNPLACED	Enabled
F012 · CLF Hera · 2.116	CLF Lighting / Hera	13 Channel mode	13	WITHHELD	TBC	UNPLACED	Enabled
F013 · CLF Hera · 2.129	CLF Lighting / Hera	13 Channel mode	13	WITHHELD	TBC	UNPLACED	Enabled
F014 · CLF Hera · 2.142	CLF Lighting / Hera	13 Channel mode	13	WITHHELD	TBC	UNPLACED	Enabled
F015 · CLF Hera · 2.155	CLF Lighting / Hera	13 Channel mode	13	WITHHELD	TBC	UNPLACED	Enabled
F016 · CLF Hera · 2.168	CLF Lighting / Hera	13 Channel mode	13	WITHHELD	TBC	UNPLACED	Enabled
F017 · PLACEHOLDER · BriteqBT-The...	HitLight placeholder / Visual substitute ...	Default	1	WITHHELD	TBC	UNPLACED	Enabled
F018 · PLACEHOLDER · BriteqBT-The...	HitLight placeholder / Visual substitute ...	Default	1	WITHHELD	TBC	UNPLACED	Enabled
F019 · PLACEHOLDER · BriteqBT-The...	HitLight placeholder / Visual substitute ...	Default	1	WITHHELD	TBC	UNPLACED	Enabled
F020 · PLACEHOLDER · BriteqBT-The...	HitLight placeholder / Visual substitute ...	Default	1	WITHHELD	TBC	UNPLACED	Enabled

No patched universes

Luxor Live · Small Hall

DMX PATCH · Small Hall

HitLight · Luxor Live

Willemsplein 10, 6811 KB, Arnhem, Netherlands

DWG HL · METRIC

Drawn HitLight

Generated from the saved show

SOURCE a544328e3b3a

DMX PATCH · CONTINUED

Fixture / name	Manufacturer / model	Mode	Ch	DMX	Range	Position / mount	Status / notes
UNPATCHED / INVALID							
F021 · PLACEHOLDER · CLF Yara · 1...	HitLight placeholder / Visual substitute ...	Standard mode	4	WITHHELD	TBC	UNPLACED	Enabled
F022 · PLACEHOLDER · CLF Yara · 1...	HitLight placeholder / Visual substitute ...	Standard mode	4	WITHHELD	TBC	UNPLACED	Enabled
F023 · PLACEHOLDER · CLF Yara · 1...	HitLight placeholder / Visual substitute ...	Standard mode	4	WITHHELD	TBC	UNPLACED	Enabled
F024 · PLACEHOLDER · CLF Yara · 1...	HitLight placeholder / Visual substitute ...	Standard mode	4	WITHHELD	TBC	UNPLACED	Enabled
F025 · PLACEHOLDER · CLF Yara · 1...	HitLight placeholder / Visual substitute ...	Standard mode	4	WITHHELD	TBC	UNPLACED	Enabled
F026 · PLACEHOLDER · CLF Yara · 1...	HitLight placeholder / Visual substitute ...	Standard mode	4	WITHHELD	TBC	UNPLACED	Enabled
F027 · PLACEHOLDER · CLF Yara · 1...	HitLight placeholder / Visual substitute ...	Standard mode	4	WITHHELD	TBC	UNPLACED	Enabled
F028 · PLACEHOLDER · CLF Yara · 1...	HitLight placeholder / Visual substitute ...	Standard mode	4	WITHHELD	TBC	UNPLACED	Enabled
F029 · PLACEHOLDER · GLG Creator1...	HitLight placeholder / Visual substitute ...	Standard mode	4	WITHHELD	TBC	UNPLACED	Enabled
F030 · PLACEHOLDER · Showtec Igni...	HitLight placeholder / Visual substitute ...	9 CH	6	WITHHELD	TBC	UNPLACED	Enabled
F031 · PLACEHOLDER · Showtec Igni...	HitLight placeholder / Visual substitute ...	9 CH	6	WITHHELD	TBC	UNPLACED	Enabled
F032 · PLACEHOLDER · Showtec Igni...	HitLight placeholder / Visual substitute ...	9 CH	6	WITHHELD	TBC	UNPLACED	Enabled
F033 · PLACEHOLDER · Showtec Stag...	HitLight placeholder / Visual substitute ...	1Ch - Mode	1	WITHHELD	TBC	UNPLACED	Enabled
F034 · PLACEHOLDER · Showtec Stag...	HitLight placeholder / Visual substitute ...	1Ch - Mode	1	WITHHELD	TBC	UNPLACED	Enabled
F035 · RobeRobinLEDBeam150RGBW...	Robe Lighting / Robin LEDBeam 150 RGBW	Mode 1 - Standard 16 -...	22	WITHHELD	TBC	UNPLACED	Enabled
F036 · RobeRobinLEDBeam150RGBW...	Robe Lighting / Robin LEDBeam 150 RGBW	Mode 1 - Standard 16 -...	22	WITHHELD	TBC	UNPLACED	Enabled
F037 · RobeRobinLEDBeam150RGBW...	Robe Lighting / Robin LEDBeam 150 RGBW	Mode 1 - Standard 16 -...	22	WITHHELD	TBC	UNPLACED	Enabled
F038 · RobeRobinLEDBeam150RGBW...	Robe Lighting / Robin LEDBeam 150 RGBW	Mode 1 - Standard 16 -...	22	WITHHELD	TBC	UNPLACED	Enabled
F039 · RobeRobinLEDBeam150RGBW...	Robe Lighting / Robin LEDBeam 150 RGBW	Mode 1 - Standard 16 -...	22	WITHHELD	TBC	UNPLACED	Enabled
F040 · RobeRobinLEDBeam150RGBW...	Robe Lighting / Robin LEDBeam 150 RGBW	Mode 1 - Standard 16 -...	22	WITHHELD	TBC	UNPLACED	Enabled

No patched universes

Luxor Live · Small Hall

DMX PATCH · Small Hall

HitLight · Luxor Live

Willemsplein 10, 6811 KB, Arnhem, Netherlands

DWG HL · METRIC

Drawn HitLight

Generated from the saved show

SOURCE a544328e3b3a

DMX PATCH · CONTINUED

Fixture / name	Manufacturer / model	Mode	Ch	DMX	Range	Position / mount	Status / notes
UNPATCHED / INVALID							
F041 · RobeRobinLEDBeam150RGBW...	Robe Lighting / Robin LEDBeam 150 RGBW	Mode 1 - Standard 16 -...	22	WITHHELD	TBC	UNPLACED	Enabled
F042 · RobeRobinLEDBeam150RGBW...	Robe Lighting / Robin LEDBeam 150 RGBW	Mode 1 - Standard 16 -...	22	WITHHELD	TBC	UNPLACED	Enabled
F043 · RobeRobinLEDBeam150RGBW...	Robe Lighting / Robin LEDBeam 150 RGBW	Mode 1 - Standard 16 -...	22	WITHHELD	TBC	UNPLACED	Enabled
F044 · RobeRobinLEDBeam150RGBW...	Robe Lighting / Robin LEDBeam 150 RGBW	Mode 1 - Standard 16 -...	22	WITHHELD	TBC	UNPLACED	Enabled
F045 · RobeRobinLEDBeam150RGBW...	Robe Lighting / Robin LEDBeam 150 RGBW	Mode 1 - Standard 16 -...	22	WITHHELD	TBC	UNPLACED	Enabled
F046 · RobeRobinLEDBeam150RGBW...	Robe Lighting / Robin LEDBeam 150 RGBW	Mode 1 - Standard 16 -...	22	WITHHELD	TBC	UNPLACED	Enabled

No patched universes

HitLight

VALIDATION APPENDIX

WARNING · PATCH_WITHHELD

DMX patch facts are withheld pending source verification. This planning document cannot be used for hardware output.

Objects: — · Remediation: correct the saved show data and regenerate.

ERROR · STAGE_DIMENSIONS_UNCONFIRMED

Confirm the stage dimensions before producing a final technical document.

Objects: 11CABF7F-7E99-4A71-B4C7-C13B808A600B · Remediation: correct the saved show data and regenerate.

WARNING · TITLE_METADATA_INCOMPLETE

Some professional title-block metadata is missing; the document will show an em dash.

Objects: 51686aae98c029eb1e704f2b · Remediation: correct the saved show data and regenerate.

HitLight

VENUE & DRAWING SOURCES

Luxor Live

Small Hall · House documentation (unverified)

Willemsplein 10, 6811 KB, Arnhem, NL

https://www.luxorlive.nl/

Sources checked 2026-10-19

Symbols: HitLight-owned category artwork. No manufacturer model geometry or original source pages included.

Source-based reconstruction. Confirm the current installation and equipment availability with the venue.

Scale, fixture positions, mounting heights and aiming may include estimates; this is not a rigging specification.

Provisional fixture matches are labelled as placeholders. The recorded subset is not a complete physical inventory.

DMX addresses are withheld from public plans until their exact source patch is reconciled.

The reconstruction retains its documented coverage and geometry assumptions; confirm the current setup with the venue.

Official venue information: https://www.luxorlive.nl/ · checked 2026-10-19

Physical venue location: https://www.luxorlive.nl/contact/ · checked 2026-10-19

Physical venue location: https://www.luxorlive.nl/tech-specs/ · checked 2026-10-19

Physical venue location: https://www.luxorlive.nl/info/bereikbaarheid-2/ · checked 2026-10-19

Physical venue location: https://www.facebook.com/sharer/sharer.php?u=https://www.luxorlive.nl/tech-specs/ · checked 2026-10-19

Physical venue location: https://www.luxorlive.nl/tech-specs/lights/ · checked 2026-10-19

Physical venue location: https://www.luxorlive.nl/tech-specs/measurements-mh/ · checked 2026-10-19

Physical venue location: https://www.luxorlive.nl/tech-specs/measurements-sh/ · checked 2026-10-19

Public venue page: https://www.hitlight.app/venues/netherlands/luxor-live-51686aae

HitLight