
UPSTAGE ↑

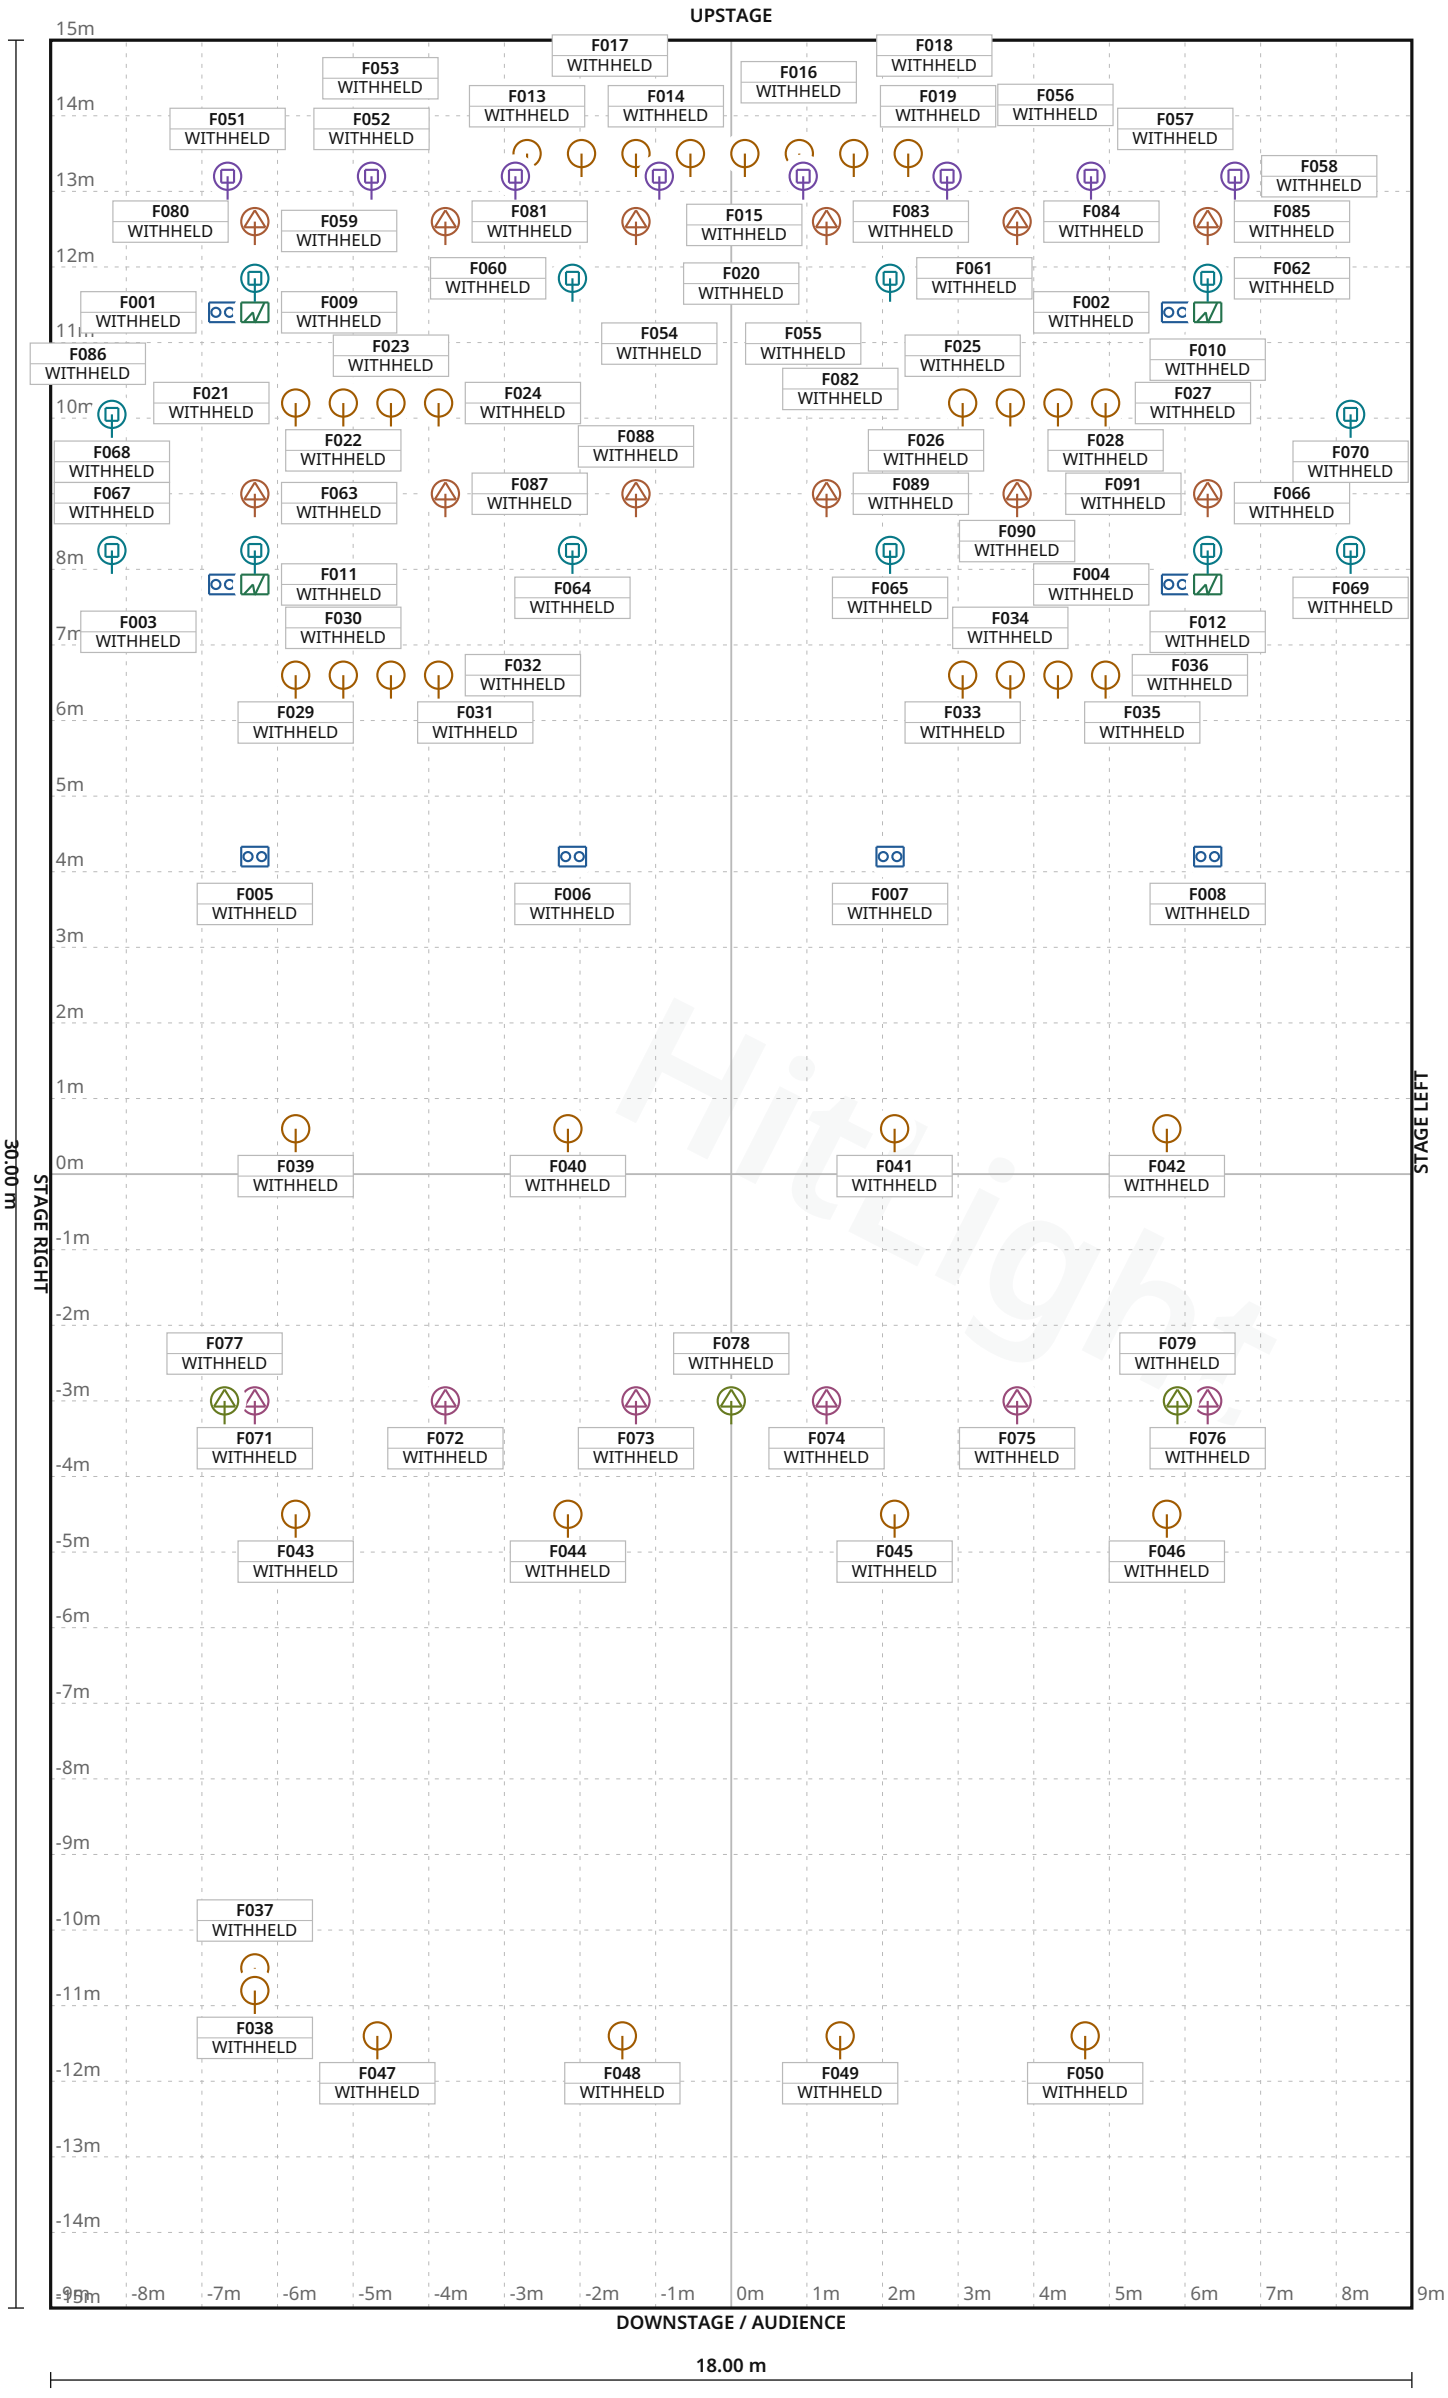

FIXTURE LEGEND

- **Strike 1** — Blinder · 8×
- **Visual substitute · Basic Conventional** — PAR Light · 38×
- **Atomic 3000 LED** — Strobe · 4×
- **Robin LEDBeam 150 RGBW** — Moving Head · 8×
- **Robin LEDBeam 350** — Moving Head · 12×
- **Robin T1 Profile** — Profile Spot · 6×
- **Robin T11 Profile** — Profile Spot · 3×
- **Robin Viva CMY** — Profile Spot · 12×

Stage 18.00 m W × 30.00 m D · Grid 1 m

HitLight TECHNICAL LIGHTING — REV 1139204854a5 · 1/10

Metropool Hengelo · Bud Stage

LIGHT PLOT · PLAN · Bud Stage

HitLight · Metropool Hengelo

Industrieplein 10, 7553 LL, Hengelo, Netherlands

DWG HL · SCALE 1:100 · metric · PRINT AT 100%

Drawn HitLight

Generated from the saved show

SOURCE 07a65d1b746a

SYMBOL LEGEND

8 TYPES · 91 FIXTURES · COLOUR BY TYPE

	**Chauvet Professional Strike 1** Blinder · 6Ch Mode · 6 ch · category symbol	**8 physical · 8 plotted** 0 disabled · 0 unplaced
	**HitLight placeholder Visual substitute · Basic Conventional** PAR Light · Default · 1 ch · category symbol	**38 physical · 38 plotted** 0 disabled · 0 unplaced
	**Martin Professional Atomic 3000 LED** Strobe · Extended mode · 14 ch · category symbol	**4 physical · 4 plotted** 0 disabled · 0 unplaced
	**Robe Lighting Robin LEDBeam 150 RGBW** Moving Head · Mode 1 - Standard 16 - bit · 22 ch · category symbol	**8 physical · 8 plotted** 0 disabled · 0 unplaced
	**Robe Lighting Robin LEDBeam 350** Moving Head · Mode 1 - Standard 16 - bit · 22 ch · category symbol	**12 physical · 12 plotted** 0 disabled · 0 unplaced
	**Robe Lighting Robin T1 Profile** Profile Spot · Mode 1 - RGB · 49 ch · category symbol	**6 physical · 6 plotted** 0 disabled · 0 unplaced
	**Robe Lighting Robin T11 Profile** Profile Spot · Mode 1 - 16-bit CMY · 18 ch · category symbol	**3 physical · 3 plotted** 0 disabled · 0 unplaced
	**Robe Lighting Robin Viva CMY** Profile Spot · Mode 1 - Standard 16 bit · 32 ch · category symbol	**12 physical · 12 plotted** 0 disabled · 0 unplaced

Metropool Hengelo · Bud Stage

SYMBOL LEGEND · Bud Stage

HitLight · Metropool Hengelo

Industrieplein 10, 7553 LL, Hengelo, Netherlands

DWG HL · METRIC

Drawn HitLight

Generated from the saved show

SOURCE 07a65d1b746a

GENERAL NOTES

1. Source-based lighting plan. Confirm the current rig with the venue.
2. PARTIAL: included fixtures are not a full physical-unit census.
3. DMX PATCH WITHHELD: provisional or unchecked addresses are not published.
4. The reconstruction retains its documented coverage and geometry assumptions; confirm the current setup with the venue.

HitLight

DMX PATCH

91 FIXTURES · 0 UNIVERSES

Fixture / name	Manufacturer / model	Mode	Ch	DMX	Range	Position / mount	Status / notes
UNPATCHED / INVALID							
F001 · Chauvet Strike 1 · 501	Chauvet Professional / Strike 1	6Ch Mode	6	WITHHELD	TBC	UNPLACED	Enabled
F002 · Chauvet Strike 1 · 502	Chauvet Professional / Strike 1	6Ch Mode	6	WITHHELD	TBC	UNPLACED	Enabled
F003 · Chauvet Strike 1 · 503	Chauvet Professional / Strike 1	6Ch Mode	6	WITHHELD	TBC	UNPLACED	Enabled
F004 · Chauvet Strike 1 · 504	Chauvet Professional / Strike 1	6Ch Mode	6	WITHHELD	TBC	UNPLACED	Enabled
F005 · Chauvet Strike 1 · 505	Chauvet Professional / Strike 1	6Ch Mode	6	WITHHELD	TBC	UNPLACED	Enabled
F006 · Chauvet Strike 1 · 506	Chauvet Professional / Strike 1	6Ch Mode	6	WITHHELD	TBC	UNPLACED	Enabled
F007 · Chauvet Strike 1 · 507	Chauvet Professional / Strike 1	6Ch Mode	6	WITHHELD	TBC	UNPLACED	Enabled
F008 · Chauvet Strike 1 · 508	Chauvet Professional / Strike 1	6Ch Mode	6	WITHHELD	TBC	UNPLACED	Enabled
F009 · Martin Atomic 3000 LED · 4...	Martin Professional / Atomic 3000 LED	Extended mode	14	WITHHELD	TBC	UNPLACED	Enabled
F010 · Martin Atomic 3000 LED · 4...	Martin Professional / Atomic 3000 LED	Extended mode	14	WITHHELD	TBC	UNPLACED	Enabled
F011 · Martin Atomic 3000 LED · 4...	Martin Professional / Atomic 3000 LED	Extended mode	14	WITHHELD	TBC	UNPLACED	Enabled
F012 · Martin Atomic 3000 LED · 4...	Martin Professional / Atomic 3000 LED	Extended mode	14	WITHHELD	TBC	UNPLACED	Enabled
F013 · PLACEHOLDER · ACL physical...	HitLight placeholder / Visual substitute ...	Default	1	WITHHELD	TBC	UNPLACED	Enabled
F014 · PLACEHOLDER · ACL physical...	HitLight placeholder / Visual substitute ...	Default	1	WITHHELD	TBC	UNPLACED	Enabled
F015 · PLACEHOLDER · ACL physical...	HitLight placeholder / Visual substitute ...	Default	1	WITHHELD	TBC	UNPLACED	Enabled
F016 · PLACEHOLDER · ACL physical...	HitLight placeholder / Visual substitute ...	Default	1	WITHHELD	TBC	UNPLACED	Enabled
F017 · PLACEHOLDER · ACL physical...	HitLight placeholder / Visual substitute ...	Default	1	WITHHELD	TBC	UNPLACED	Enabled
F018 · PLACEHOLDER · ACL physical...	HitLight placeholder / Visual substitute ...	Default	1	WITHHELD	TBC	UNPLACED	Enabled
F019 · PLACEHOLDER · ACL physical...	HitLight placeholder / Visual substitute ...	Default	1	WITHHELD	TBC	UNPLACED	Enabled
F020 · PLACEHOLDER · ACL physical...	HitLight placeholder / Visual substitute ...	Default	1	WITHHELD	TBC	UNPLACED	Enabled

No patched universes

Metropool Hengelo · Bud Stage

DMX PATCH · Bud Stage

HitLight · Metropool Hengelo

Industrieplein 10, 7553 LL, Hengelo, Netherlands

DWG HL · METRIC

Drawn HitLight

Generated from the saved show

SOURCE 07a65d1b746a

DMX PATCH · CONTINUED

Fixture / name	Manufacturer / model	Mode	Ch	DMX	Range	Position / mount	Status / notes
UNPATCHED / INVALID							
F021 · PLACEHOLDER · ACL physical…	HitLight placeholder / Visual substitute …	Default	1	WITHHELD	TBC	UNPLACED	Enabled
F022 · PLACEHOLDER · ACL physical…	HitLight placeholder / Visual substitute …	Default	1	WITHHELD	TBC	UNPLACED	Enabled
F023 · PLACEHOLDER · ACL physical…	HitLight placeholder / Visual substitute …	Default	1	WITHHELD	TBC	UNPLACED	Enabled
F024 · PLACEHOLDER · ACL physical…	HitLight placeholder / Visual substitute …	Default	1	WITHHELD	TBC	UNPLACED	Enabled
F025 · PLACEHOLDER · ACL physical…	HitLight placeholder / Visual substitute …	Default	1	WITHHELD	TBC	UNPLACED	Enabled
F026 · PLACEHOLDER · ACL physical…	HitLight placeholder / Visual substitute …	Default	1	WITHHELD	TBC	UNPLACED	Enabled
F027 · PLACEHOLDER · ACL physical…	HitLight placeholder / Visual substitute …	Default	1	WITHHELD	TBC	UNPLACED	Enabled
F028 · PLACEHOLDER · ACL physical…	HitLight placeholder / Visual substitute …	Default	1	WITHHELD	TBC	UNPLACED	Enabled
F029 · PLACEHOLDER · ACL physical…	HitLight placeholder / Visual substitute …	Default	1	WITHHELD	TBC	UNPLACED	Enabled
F030 · PLACEHOLDER · ACL physical…	HitLight placeholder / Visual substitute …	Default	1	WITHHELD	TBC	UNPLACED	Enabled
F031 · PLACEHOLDER · ACL physical…	HitLight placeholder / Visual substitute …	Default	1	WITHHELD	TBC	UNPLACED	Enabled
F032 · PLACEHOLDER · ACL physical…	HitLight placeholder / Visual substitute …	Default	1	WITHHELD	TBC	UNPLACED	Enabled
F033 · PLACEHOLDER · ACL physical…	HitLight placeholder / Visual substitute …	Default	1	WITHHELD	TBC	UNPLACED	Enabled
F034 · PLACEHOLDER · ACL physical…	HitLight placeholder / Visual substitute …	Default	1	WITHHELD	TBC	UNPLACED	Enabled
F035 · PLACEHOLDER · ACL physical…	HitLight placeholder / Visual substitute …	Default	1	WITHHELD	TBC	UNPLACED	Enabled
F036 · PLACEHOLDER · ACL physical…	HitLight placeholder / Visual substitute …	Default	1	WITHHELD	TBC	UNPLACED	Enabled
F037 · PLACEHOLDER · Generic Par …	HitLight placeholder / Visual substitute …	Default	1	WITHHELD	TBC	UNPLACED	Enabled
F038 · PLACEHOLDER · Generic Par …	HitLight placeholder / Visual substitute …	Default	1	WITHHELD	TBC	UNPLACED	Enabled
F039 · PLACEHOLDER · Generic Par …	HitLight placeholder / Visual substitute …	Default	1	WITHHELD	TBC	UNPLACED	Enabled
F040 · PLACEHOLDER · Generic Par …	HitLight placeholder / Visual substitute …	Default	1	WITHHELD	TBC	UNPLACED	Enabled

No patched universes

Metropool Hengelo · Bud Stage

DMX PATCH · Bud Stage

HitLight · Metropool Hengelo

Industrieplein 10, 7553 LL, Hengelo, Netherlands

DWG HL · METRIC

Drawn HitLight

Generated from the saved show

SOURCE 07a65d1b746a

DMX PATCH · CONTINUED

Fixture / name	Manufacturer / model	Mode	Ch	DMX	Range	Position / mount	Status / notes
UNPATCHED / INVALID							
F041 · PLACEHOLDER · Generic Par ...	HitLight placeholder / Visual substitute ...	Default	1	WITHHELD	TBC	UNPLACED	Enabled
F042 · PLACEHOLDER · Generic Par ...	HitLight placeholder / Visual substitute ...	Default	1	WITHHELD	TBC	UNPLACED	Enabled
F043 · PLACEHOLDER · Generic Par ...	HitLight placeholder / Visual substitute ...	Default	1	WITHHELD	TBC	UNPLACED	Enabled
F044 · PLACEHOLDER · Generic Par ...	HitLight placeholder / Visual substitute ...	Default	1	WITHHELD	TBC	UNPLACED	Enabled
F045 · PLACEHOLDER · Generic Par ...	HitLight placeholder / Visual substitute ...	Default	1	WITHHELD	TBC	UNPLACED	Enabled
F046 · PLACEHOLDER · Generic Par ...	HitLight placeholder / Visual substitute ...	Default	1	WITHHELD	TBC	UNPLACED	Enabled
F047 · PLACEHOLDER · Generic Par ...	HitLight placeholder / Visual substitute ...	Default	1	WITHHELD	TBC	UNPLACED	Enabled
F048 · PLACEHOLDER · Generic Par ...	HitLight placeholder / Visual substitute ...	Default	1	WITHHELD	TBC	UNPLACED	Enabled
F049 · PLACEHOLDER · Generic Par ...	HitLight placeholder / Visual substitute ...	Default	1	WITHHELD	TBC	UNPLACED	Enabled
F050 · PLACEHOLDER · Generic Par ...	HitLight placeholder / Visual substitute ...	Default	1	WITHHELD	TBC	UNPLACED	Enabled
F051 · Robe Robin LEDBeam 150 RG...	Robe Lighting / Robin LEDBeam 150 RGBW	Mode 1 - Standard 16 -...	22	WITHHELD	TBC	UNPLACED	Enabled
F052 · Robe Robin LEDBeam 150 RG...	Robe Lighting / Robin LEDBeam 150 RGBW	Mode 1 - Standard 16 -...	22	WITHHELD	TBC	UNPLACED	Enabled
F053 · Robe Robin LEDBeam 150 RG...	Robe Lighting / Robin LEDBeam 150 RGBW	Mode 1 - Standard 16 -...	22	WITHHELD	TBC	UNPLACED	Enabled
F054 · Robe Robin LEDBeam 150 RG...	Robe Lighting / Robin LEDBeam 150 RGBW	Mode 1 - Standard 16 -...	22	WITHHELD	TBC	UNPLACED	Enabled
F055 · Robe Robin LEDBeam 150 RG...	Robe Lighting / Robin LEDBeam 150 RGBW	Mode 1 - Standard 16 -...	22	WITHHELD	TBC	UNPLACED	Enabled
F056 · Robe Robin LEDBeam 150 RG...	Robe Lighting / Robin LEDBeam 150 RGBW	Mode 1 - Standard 16 -...	22	WITHHELD	TBC	UNPLACED	Enabled
F057 · Robe Robin LEDBeam 150 RG...	Robe Lighting / Robin LEDBeam 150 RGBW	Mode 1 - Standard 16 -...	22	WITHHELD	TBC	UNPLACED	Enabled
F058 · Robe Robin LEDBeam 150 RG...	Robe Lighting / Robin LEDBeam 150 RGBW	Mode 1 - Standard 16 -...	22	WITHHELD	TBC	UNPLACED	Enabled
F059 · Robe Robin LEDBeam 350 · 2...	Robe Lighting / Robin LEDBeam 350	Mode 1 - Standard 16 -...	22	WITHHELD	TBC	UNPLACED	Enabled
F060 · Robe Robin LEDBeam 350 · 2...	Robe Lighting / Robin LEDBeam 350	Mode 1 - Standard 16 -...	22	WITHHELD	TBC	UNPLACED	Enabled

No patched universes

Metropool Hengelo · Bud Stage

DMX PATCH · Bud Stage

HitLight · Metropool Hengelo

Industrieplein 10, 7553 LL, Hengelo, Netherlands

DWG HL · METRIC

Drawn HitLight

Generated from the saved show

SOURCE 07a65d1b746a

DMX PATCH · CONTINUED

Fixture / name	Manufacturer / model	Mode	Ch	DMX	Range	Position / mount	Status / notes
UNPATCHED / INVALID							
F061 · Robe Robin LEDBeam 350 · 2...	Robe Lighting / Robin LEDBeam 350	Mode 1 - Standard 16 -...	22	WITHHELD	TBC	UNPLACED	Enabled
F062 · Robe Robin LEDBeam 350 · 2...	Robe Lighting / Robin LEDBeam 350	Mode 1 - Standard 16 -...	22	WITHHELD	TBC	UNPLACED	Enabled
F063 · Robe Robin LEDBeam 350 · 2...	Robe Lighting / Robin LEDBeam 350	Mode 1 - Standard 16 -...	22	WITHHELD	TBC	UNPLACED	Enabled
F064 · Robe Robin LEDBeam 350 · 2...	Robe Lighting / Robin LEDBeam 350	Mode 1 - Standard 16 -...	22	WITHHELD	TBC	UNPLACED	Enabled
F065 · Robe Robin LEDBeam 350 · 2...	Robe Lighting / Robin LEDBeam 350	Mode 1 - Standard 16 -...	22	WITHHELD	TBC	UNPLACED	Enabled
F066 · Robe Robin LEDBeam 350 · 2...	Robe Lighting / Robin LEDBeam 350	Mode 1 - Standard 16 -...	22	WITHHELD	TBC	UNPLACED	Enabled
F067 · Robe Robin LEDBeam 350 · 2...	Robe Lighting / Robin LEDBeam 350	Mode 1 - Standard 16 -...	22	WITHHELD	TBC	UNPLACED	Enabled
F068 · Robe Robin LEDBeam 350 · 2...	Robe Lighting / Robin LEDBeam 350	Mode 1 - Standard 16 -...	22	WITHHELD	TBC	UNPLACED	Enabled
F069 · Robe Robin LEDBeam 350 · 2...	Robe Lighting / Robin LEDBeam 350	Mode 1 - Standard 16 -...	22	WITHHELD	TBC	UNPLACED	Enabled
F070 · Robe Robin LEDBeam 350 · 2...	Robe Lighting / Robin LEDBeam 350	Mode 1 - Standard 16 -...	22	WITHHELD	TBC	UNPLACED	Enabled
F071 · Robe Robin T1 Profile · 601	Robe Lighting / Robin T1 Profile	Mode 1 - RGB	49	WITHHELD	TBC	UNPLACED	Enabled
F072 · Robe Robin T1 Profile · 602	Robe Lighting / Robin T1 Profile	Mode 1 - RGB	49	WITHHELD	TBC	UNPLACED	Enabled
F073 · Robe Robin T1 Profile · 603	Robe Lighting / Robin T1 Profile	Mode 1 - RGB	49	WITHHELD	TBC	UNPLACED	Enabled
F074 · Robe Robin T1 Profile · 604	Robe Lighting / Robin T1 Profile	Mode 1 - RGB	49	WITHHELD	TBC	UNPLACED	Enabled
F075 · Robe Robin T1 Profile · 605	Robe Lighting / Robin T1 Profile	Mode 1 - RGB	49	WITHHELD	TBC	UNPLACED	Enabled
F076 · Robe Robin T1 Profile · 606	Robe Lighting / Robin T1 Profile	Mode 1 - RGB	49	WITHHELD	TBC	UNPLACED	Enabled
F077 · Robe Robin T11 Profile No ...	Robe Lighting / Robin T11 Profile	Mode 1 - 16-bit CMY	18	WITHHELD	TBC	UNPLACED	Enabled
F078 · Robe Robin T11 Profile No ...	Robe Lighting / Robin T11 Profile	Mode 1 - 16-bit CMY	18	WITHHELD	TBC	UNPLACED	Enabled
F079 · Robe Robin T11 Profile No ...	Robe Lighting / Robin T11 Profile	Mode 1 - 16-bit CMY	18	WITHHELD	TBC	UNPLACED	Enabled
F080 · Robe Robin Viva CMY · 101	Robe Lighting / Robin Viva CMY	Mode 1 - Standard 16 b...	32	WITHHELD	TBC	UNPLACED	Enabled

No patched universes

Metropool Hengelo · Bud Stage

DMX PATCH · Bud Stage

HitLight · Metropool Hengelo

Industrieplein 10, 7553 LL, Hengelo, Netherlands

DWG HL · METRIC

Drawn HitLight

Generated from the saved show

SOURCE 07a65d1b746a

DMX PATCH · CONTINUED

91 FIXTURES · 0 UNIVERSES

Fixture / name	Manufacturer / model	Mode	Ch	DMX	Range	Position / mount	Status / notes
UNPATCHED / INVALID							
F081 · Robe Robin Viva CMY · 102	Robe Lighting / Robin Viva CMY	Mode 1 - Standard 16 b...	32	WITHHELD	TBC	UNPLACED	Enabled
F082 · Robe Robin Viva CMY · 103	Robe Lighting / Robin Viva CMY	Mode 1 - Standard 16 b...	32	WITHHELD	TBC	UNPLACED	Enabled
F083 · Robe Robin Viva CMY · 104	Robe Lighting / Robin Viva CMY	Mode 1 - Standard 16 b...	32	WITHHELD	TBC	UNPLACED	Enabled
F084 · Robe Robin Viva CMY · 105	Robe Lighting / Robin Viva CMY	Mode 1 - Standard 16 b...	32	WITHHELD	TBC	UNPLACED	Enabled
F085 · Robe Robin Viva CMY · 106	Robe Lighting / Robin Viva CMY	Mode 1 - Standard 16 b...	32	WITHHELD	TBC	UNPLACED	Enabled
F086 · Robe Robin Viva CMY · 107	Robe Lighting / Robin Viva CMY	Mode 1 - Standard 16 b...	32	WITHHELD	TBC	UNPLACED	Enabled
F087 · Robe Robin Viva CMY · 108	Robe Lighting / Robin Viva CMY	Mode 1 - Standard 16 b...	32	WITHHELD	TBC	UNPLACED	Enabled
F088 · Robe Robin Viva CMY · 109	Robe Lighting / Robin Viva CMY	Mode 1 - Standard 16 b...	32	WITHHELD	TBC	UNPLACED	Enabled
F089 · Robe Robin Viva CMY · 110	Robe Lighting / Robin Viva CMY	Mode 1 - Standard 16 b...	32	WITHHELD	TBC	UNPLACED	Enabled
F090 · Robe Robin Viva CMY · 111	Robe Lighting / Robin Viva CMY	Mode 1 - Standard 16 b...	32	WITHHELD	TBC	UNPLACED	Enabled
F091 · Robe Robin Viva CMY · 112	Robe Lighting / Robin Viva CMY	Mode 1 - Standard 16 b...	32	WITHHELD	TBC	UNPLACED	Enabled

No patched universes

Metropool Hengelo · Bud Stage

DMX PATCH · Bud Stage

HitLight · Metropool Hengelo

Industrieplein 10, 7553 LL, Hengelo, Netherlands

DWG HL · METRIC

Drawn HitLight

Generated from the saved show

SOURCE 07a65d1b746a

VALIDATION APPENDIX

WARNING · PATCH_WITHHELD

DMX patch facts are withheld pending source verification. This planning document cannot be used for hardware output.

Objects: — · Remediation: correct the saved show data and regenerate.

ERROR · STAGE_DIMENSIONS_UNCONFIRMED

Confirm the stage dimensions before producing a final technical document.

Objects: A88C2D13-8F6C-4E7D-8B74-1A02E509CB46 · Remediation: correct the saved show data and regenerate.

WARNING · TITLE_METADATA_INCOMPLETE

Some professional title-block metadata is missing; the document will show an em dash.

Objects: 51af1e0f3aa5e7b2ae38e20e · Remediation: correct the saved show data and regenerate.

HitLight

Metropool Hengelo · Bud Stage

VALIDATION APPENDIX · Bud Stage

HitLight · Metropool Hengelo

Industrieplein 10, 7553 LL, Hengelo, Netherlands

DWG HL · METRIC

Drawn HitLight

Generated from the saved show

SOURCE 07a65d1b746a

VENUE & DRAWING SOURCES

Metropool Hengelo

Bud Stage · House documentation (unverified)

Industrieplein 10, 7553 LL, Hengelo, NL

https://metropool.nl/contact

Sources checked 2026-10-19

Symbols: HitLight-owned category artwork. No manufacturer model geometry or original source pages included.

Source-based reconstruction. Confirm the current installation and equipment availability with the venue.

Scale, fixture positions, mounting heights and aiming may include estimates; this is not a rigging specification.

Provisional fixture matches are labelled as placeholders. The recorded subset is not a complete physical inventory.

DMX addresses are withheld from public plans until their exact source patch is reconciled.

The reconstruction retains its documented coverage and geometry assumptions; confirm the current setup with the venue.

Official venue information: https://metropool.nl/contact · checked 2026-10-19

Physical venue location: https://metropool.nl/tech-specs · checked 2026-10-19

Public venue page: https://www.hitlight.app/venues/netherlands/metropool-hengelo-51af1e0f

HitLight