
UPSTAGE

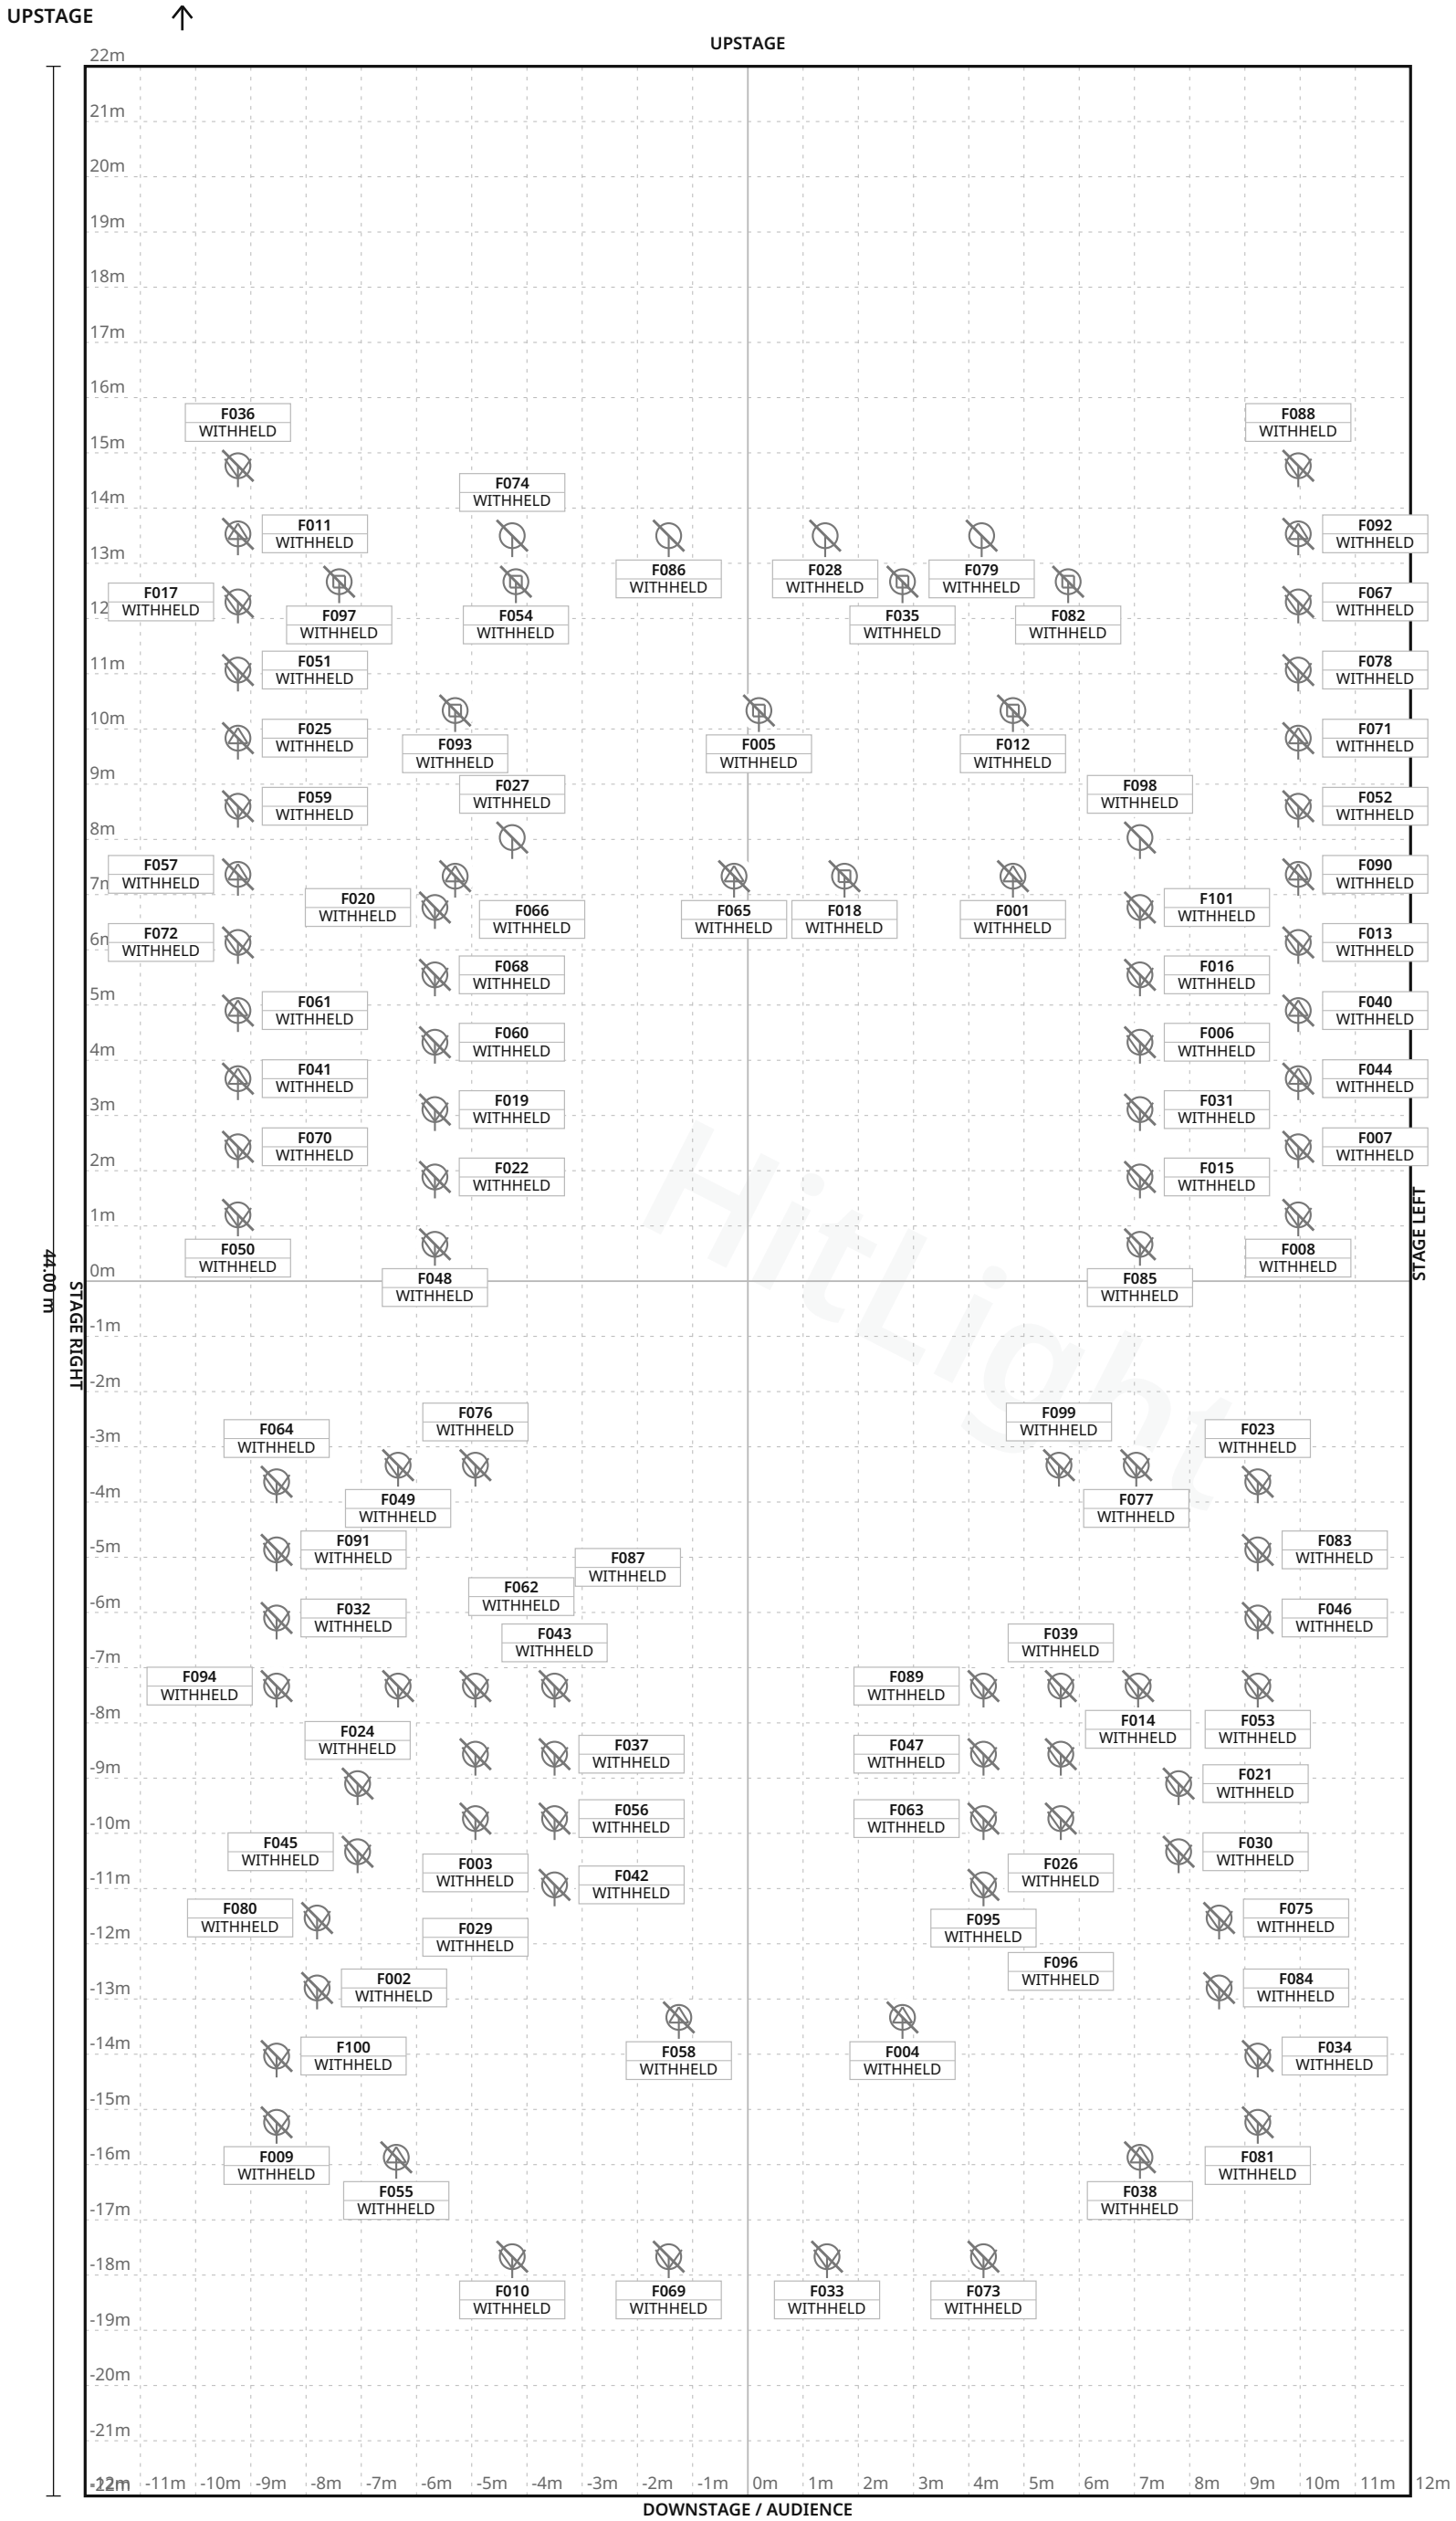

FIXTURE LEGEND

- **Robin 600** LEDWash — Moving Head · 4×
- **Robin Spiider** — Moving Head · 4×
- **Robin T1 Profile** — Profile Spot · 2×
- **ClayPaky** AlphaSpot575HPE — Profile Spot · 3×
- **FHR500** — Spot Light · 4×
- **FHR1000** — Spot Light · 50×
- **FHR2000** — Spot Light · 16×
- **NV500** low-voltage — PAR Light · 4×
- **PAR1000** — PAR Light · 2×
- **Profile650/750** — Profile Spot · 10×
- **Stych1200** — Profile Spot · 2×

Stage 24.00 m W × 44.00 m D · Grid 1 m

HitLight

Východočeské divadlo Pardubice · Městské divadlo

LIGHT PLOT · PLAN · Městské divadlo

HitLight · Východočeské divadlo Pardubice

Pardubice, Czechia

DWG HL · SCALE 1:125 · metric · PRINT AT 100%

Drawn HitLight

Generated from the saved show

SOURCE b763df05fa30

SYMBOL LEGEND

11 TYPES · 101 FIXTURES · COLOUR BY TYPE



Robe Lighting Robin 600 LEDWash

Moving Head · Unverified · TBC ch · category symbol

4 physical · 4 plotted

4 disabled · 0 unplaced



Robe Lighting Robin Spiider

Moving Head · Unverified · TBC ch · category symbol

4 physical · 4 plotted

4 disabled · 0 unplaced



Robe Lighting Robin T1 Profile

Profile Spot · Unverified · TBC ch · category symbol

2 physical · 2 plotted

2 disabled · 0 unplaced



Unverified source fixture ClayPaky AlphaSpot575HPE

Profile Spot · Unverified · TBC ch · category symbol

3 physical · 3 plotted

3 disabled · 0 unplaced



Unverified source fixture FHR500

Spot Light · Unverified · TBC ch · category symbol

4 physical · 4 plotted

4 disabled · 0 unplaced



Unverified source fixture FHR1000

Spot Light · Unverified · TBC ch · category symbol

50 physical · 50 plotted

50 disabled · 0 unplaced



Unverified source fixture FHR2000

Spot Light · Unverified · TBC ch · category symbol

16 physical · 16 plotted

16 disabled · 0 unplaced



Unverified source fixture NV500 low-voltage

PAR Light · Unverified · TBC ch · category symbol

4 physical · 4 plotted

4 disabled · 0 unplaced

Východočeské divadlo Pardubice · Městské divadlo

SYMBOL LEGEND · Městské divadlo

HitLight · Východočeské divadlo Pardubice

Pardubice, Czechia

DWG HL · METRIC

Drawn HitLight

Generated from the saved show

SOURCE b763df05fa30



Unverified source fixture PAR1000

PAR Light · Unverified · TBC ch · category symbol

2 physical · 2 plotted

2 disabled · 0 unplaced



Unverified source fixture Profile650/750

Profile Spot · Unverified · TBC ch · category symbol

10 physical · 10 plotted

10 disabled · 0 unplaced



Unverified source fixture Stych1200

Profile Spot · Unverified · TBC ch · category symbol

2 physical · 2 plotted

2 disabled · 0 unplaced

HitLight

GENERAL NOTES

1. Source-based lighting plan. Confirm the current rig with the venue.
2. PARTIAL: included fixtures are not a full physical-unit census.
3. DMX PATCH WITHHELD: provisional or unchecked addresses are not published.
4. Approximate planning view; not official venue paperwork or output-ready. Original HitLight symbols only; no source pages, OEM meshes, photos or logos. Original files remain private; modes and patch unverified.

HitLight

FIXTURE SCHEDULE

Fixture	Manufacturer / model	Position / mount	Mode / output
VISUAL PLANNING · DMX PATCH WITHHELD			
F001	Unverified source fixture / ClayPaky AlphaSpot575HPE	PLOTTED	Unverified · Output excluded
F002	Unverified source fixture / FHR2000	PLOTTED	Unverified · Output excluded
F003	Unverified source fixture / FHR1000	PLOTTED	Unverified · Output excluded
F004	Robe Lighting / Robin T1 Profile	PLOTTED	Unverified · Output excluded
F005	Robe Lighting / Robin 600 LEDWash	PLOTTED	Unverified · Output excluded
F006	Unverified source fixture / FHR1000	PLOTTED	Unverified · Output excluded
F007	Unverified source fixture / FHR1000	PLOTTED	Unverified · Output excluded
F008	Unverified source fixture / FHR1000	PLOTTED	Unverified · Output excluded
F009	Unverified source fixture / FHR2000	PLOTTED	Unverified · Output excluded
F010	Unverified source fixture / FHR2000	PLOTTED	Unverified · Output excluded
F011	Unverified source fixture / Profile650/750	PLOTTED	Unverified · Output excluded
F012	Robe Lighting / Robin 600 LEDWash	PLOTTED	Unverified · Output excluded
F013	Unverified source fixture / FHR1000	PLOTTED	Unverified · Output excluded
F014	Unverified source fixture / FHR1000	PLOTTED	Unverified · Output excluded
F015	Unverified source fixture / FHR1000	PLOTTED	Unverified · Output excluded
F016	Unverified source fixture / FHR1000	PLOTTED	Unverified · Output excluded
F017	Unverified source fixture / FHR1000	PLOTTED	Unverified · Output excluded
F018	Robe Lighting / Robin 600 LEDWash	PLOTTED	Unverified · Output excluded
F019	Unverified source fixture / FHR1000	PLOTTED	Unverified · Output excluded
F020	Unverified source fixture / FHR1000	PLOTTED	Unverified · Output excluded

Planning reference only. Confirm installed modes and patch with the venue.

Východočeské divadlo Pardubice · Městské divadlo

FIXTURE SCHEDULE · Městské divadlo

HitLight · Východočeské divadlo Pardubice

Pardubice, Czechia

DWG HL · METRIC

Drawn HitLight

Generated from the saved show

SOURCE b763df05fa30

Fixture	Manufacturer / model	Position / mount	Mode / output
VISUAL PLANNING · DMX PATCH WITHHELD			
F021	Unverified source fixture / FHR2000	PLOTTED	Unverified · Output excluded
F022	Unverified source fixture / FHR1000	PLOTTED	Unverified · Output excluded
F023	Unverified source fixture / FHR1000	PLOTTED	Unverified · Output excluded
F024	Unverified source fixture / FHR2000	PLOTTED	Unverified · Output excluded
F025	Unverified source fixture / Profile650/750	PLOTTED	Unverified · Output excluded
F026	Unverified source fixture / FHR1000	PLOTTED	Unverified · Output excluded
F027	Unverified source fixture / PAR1000	PLOTTED	Unverified · Output excluded
F028	Unverified source fixture / NV500 low-voltage	PLOTTED	Unverified · Output excluded
F029	Unverified source fixture / FHR1000	PLOTTED	Unverified · Output excluded
F030	Unverified source fixture / FHR2000	PLOTTED	Unverified · Output excluded
F031	Unverified source fixture / FHR1000	PLOTTED	Unverified · Output excluded
F032	Unverified source fixture / FHR1000	PLOTTED	Unverified · Output excluded
F033	Unverified source fixture / FHR2000	PLOTTED	Unverified · Output excluded
F034	Unverified source fixture / FHR2000	PLOTTED	Unverified · Output excluded
F035	Robe Lighting / Robin Spiider	PLOTTED	Unverified · Output excluded
F036	Unverified source fixture / FHR1000	PLOTTED	Unverified · Output excluded
F037	Unverified source fixture / FHR1000	PLOTTED	Unverified · Output excluded
F038	Unverified source fixture / Stych1200	PLOTTED	Unverified · Output excluded
F039	Unverified source fixture / FHR1000	PLOTTED	Unverified · Output excluded
F040	Unverified source fixture / Profile650/750	PLOTTED	Unverified · Output excluded

Planning reference only. Confirm installed modes and patch with the venue.

Fixture	Manufacturer / model	Position / mount	Mode / output
VISUAL PLANNING · DMX PATCH WITHHELD			
F041	Unverified source fixture / Profile650/750	PLOTTED	Unverified · Output excluded
F042	Unverified source fixture / FHR1000	PLOTTED	Unverified · Output excluded
F043	Unverified source fixture / FHR1000	PLOTTED	Unverified · Output excluded
F044	Unverified source fixture / Profile650/750	PLOTTED	Unverified · Output excluded
F045	Unverified source fixture / FHR2000	PLOTTED	Unverified · Output excluded
F046	Unverified source fixture / FHR1000	PLOTTED	Unverified · Output excluded
F047	Unverified source fixture / FHR1000	PLOTTED	Unverified · Output excluded
F048	Unverified source fixture / FHR1000	PLOTTED	Unverified · Output excluded
F049	Unverified source fixture / FHR500	PLOTTED	Unverified · Output excluded
F050	Unverified source fixture / FHR1000	PLOTTED	Unverified · Output excluded
F051	Unverified source fixture / FHR1000	PLOTTED	Unverified · Output excluded
F052	Unverified source fixture / FHR1000	PLOTTED	Unverified · Output excluded
F053	Unverified source fixture / FHR1000	PLOTTED	Unverified · Output excluded
F054	Robe Lighting / Robin Spiider	PLOTTED	Unverified · Output excluded
F055	Unverified source fixture / Stych1200	PLOTTED	Unverified · Output excluded
F056	Unverified source fixture / FHR1000	PLOTTED	Unverified · Output excluded
F057	Unverified source fixture / Profile650/750	PLOTTED	Unverified · Output excluded
F058	Robe Lighting / Robin T1 Profile	PLOTTED	Unverified · Output excluded
F059	Unverified source fixture / FHR1000	PLOTTED	Unverified · Output excluded
F060	Unverified source fixture / FHR1000	PLOTTED	Unverified · Output excluded

Planning reference only. Confirm installed modes and patch with the venue.

FIXTURE SCHEDULE · CONTINUED

Fixture	Manufacturer / model	Position / mount	Mode / output
VISUAL PLANNING · DMX PATCH WITHHELD			
F061	Unverified source fixture / Profile650/750	PLOTTED	Unverified · Output excluded
F062	Unverified source fixture / FHR1000	PLOTTED	Unverified · Output excluded
F063	Unverified source fixture / FHR1000	PLOTTED	Unverified · Output excluded
F064	Unverified source fixture / FHR1000	PLOTTED	Unverified · Output excluded
F065	Unverified source fixture / ClayPaky AlphaSpot575HPE	PLOTTED	Unverified · Output excluded
F066	Unverified source fixture / ClayPaky AlphaSpot575HPE	PLOTTED	Unverified · Output excluded
F067	Unverified source fixture / FHR1000	PLOTTED	Unverified · Output excluded
F068	Unverified source fixture / FHR1000	PLOTTED	Unverified · Output excluded
F069	Unverified source fixture / FHR2000	PLOTTED	Unverified · Output excluded
F070	Unverified source fixture / FHR1000	PLOTTED	Unverified · Output excluded
F071	Unverified source fixture / Profile650/750	PLOTTED	Unverified · Output excluded
F072	Unverified source fixture / FHR1000	PLOTTED	Unverified · Output excluded
F073	Unverified source fixture / FHR2000	PLOTTED	Unverified · Output excluded
F074	Unverified source fixture / NV500 low-voltage	PLOTTED	Unverified · Output excluded
F075	Unverified source fixture / FHR2000	PLOTTED	Unverified · Output excluded
F076	Unverified source fixture / FHR500	PLOTTED	Unverified · Output excluded
F077	Unverified source fixture / FHR500	PLOTTED	Unverified · Output excluded
F078	Unverified source fixture / FHR1000	PLOTTED	Unverified · Output excluded
F079	Unverified source fixture / NV500 low-voltage	PLOTTED	Unverified · Output excluded
F080	Unverified source fixture / FHR2000	PLOTTED	Unverified · Output excluded

Planning reference only. Confirm installed modes and patch with the venue.

Východočeské divadlo Pardubice · Městské divadlo

FIXTURE SCHEDULE · Městské divadlo

HitLight · Východočeské divadlo Pardubice

Pardubice, Czechia

DWG HL · METRIC

Drawn HitLight

Generated from the saved show

SOURCE b763df05fa30

FIXTURE SCHEDULE · CONTINUED

Fixture	Manufacturer / model	Position / mount	Mode / output
VISUAL PLANNING · DMX PATCH WITHHELD			
F081	Unverified source fixture / FHR2000	PLOTTED	Unverified · Output excluded
F082	Robe Lighting / Robin Spiider	PLOTTED	Unverified · Output excluded
F083	Unverified source fixture / FHR1000	PLOTTED	Unverified · Output excluded
F084	Unverified source fixture / FHR2000	PLOTTED	Unverified · Output excluded
F085	Unverified source fixture / FHR1000	PLOTTED	Unverified · Output excluded
F086	Unverified source fixture / NV500 low-voltage	PLOTTED	Unverified · Output excluded
F087	Unverified source fixture / FHR1000	PLOTTED	Unverified · Output excluded
F088	Unverified source fixture / FHR1000	PLOTTED	Unverified · Output excluded
F089	Unverified source fixture / FHR1000	PLOTTED	Unverified · Output excluded
F090	Unverified source fixture / Profile650/750	PLOTTED	Unverified · Output excluded
F091	Unverified source fixture / FHR1000	PLOTTED	Unverified · Output excluded
F092	Unverified source fixture / Profile650/750	PLOTTED	Unverified · Output excluded
F093	Robe Lighting / Robin 600 LEDWash	PLOTTED	Unverified · Output excluded
F094	Unverified source fixture / FHR1000	PLOTTED	Unverified · Output excluded
F095	Unverified source fixture / FHR1000	PLOTTED	Unverified · Output excluded
F096	Unverified source fixture / FHR1000	PLOTTED	Unverified · Output excluded
F097	Robe Lighting / Robin Spiider	PLOTTED	Unverified · Output excluded
F098	Unverified source fixture / PAR1000	PLOTTED	Unverified · Output excluded
F099	Unverified source fixture / FHR500	PLOTTED	Unverified · Output excluded
F100	Unverified source fixture / FHR2000	PLOTTED	Unverified · Output excluded

Planning reference only. Confirm installed modes and patch with the venue.

Východočeské divadlo Pardubice · Městské divadlo

FIXTURE SCHEDULE · Městské divadlo

HitLight · Východočeské divadlo Pardubice

Pardubice, Czechia

DWG HL · METRIC

Drawn HitLight

Generated from the saved show

SOURCE b763df05fa30

Fixture	Manufacturer / model	Position / mount	Mode / output
VISUAL PLANNING · DMX PATCH WITHHELD			
F101	Unverified source fixture / FHR1000	PLOTTED	Unverified · Output excluded

Planning reference only. Confirm installed modes and patch with the venue.

HitLight

VALIDATION APPENDIX

WARNING · PATCH_WITHHELD

DMX patch facts are withheld pending source verification. This planning document cannot be used for hardware output.

Objects: — · Remediation: review the source facts and regenerate.

ERROR · STAGE_DIMENSIONS_UNCONFIRMED

Confirm the stage dimensions before producing a final technical document.

Objects: Městské divadlo · Remediation: review the source facts and regenerate.

WARNING · MODE_UNVERIFIED

DMX modes are unverified; output remains excluded.

Objects: F001–F101 · Remediation: review the source facts and regenerate.

WARNING · FIXTURE_DISABLED

Fixtures are disabled for this visual planning reconstruction.

Objects: F001–F101 · Remediation: review the source facts and regenerate.

WARNING · TITLE_METADATA_INCOMPLETE

Some professional title-block metadata is missing; the document will show an em dash.

Objects: 5223c3f4bb8a1b359addc38f · Remediation: review the source facts and regenerate.

HitLight

VENUE & DRAWING SOURCES

Východočeské divadlo Pardubice

Městské divadlo · Published house plot

Pardubice, CZ

https://www.vcd.cz/

Sources checked 2026-11-03

Generated by HitLight from the reviewed partial Východočeské divadlo Pardubice reconstruction. Venue sources are cited as facts; their original artwork remains private.

Symbols: HitLight-owned category artwork. No manufacturer model geometry or original source pages included.

Fixture positions follow the venue’s published lighting plot; the currently installed rig is not verified.

Fixture heights are approximate; trim heights may differ from the drawing.

101 source-based records display 101 approximate public catalogue housings or labelled donors and 0 visual fallbacks. 4 existing catalogue references now use the current public bodies. All fixture IDs and records, names/source/donor labels, selected modes, patch/enabled state, saved layouts/mounts and room geometry are unchanged. CCT Z0642 lens binding and original public rights corrected; geometry and programming unchanged. Source identity, optics, trim and patch remain unverified.

CCT Z0642 flat-lens binding and original public model rights corrected. Mesh geometry, profile, modes and programming unchanged. Source/donor labels retained; provisional external dimmer is not built-in DMX. No hardware or installed-variant verification.

Approximate planning view; not official venue paperwork or output-ready. Original HitLight symbols only; no source pages, OEM meshes, photos or logos. Original files remain private; modes and patch unverified.

Association of Professional Theatres official member list: https://www.asociacedivadel.cz/clenove-asociace/ · checked 2026-10-19

Official linked theatre homepage: https://www.vcd.cz/ · checked 2026-10-19

Fixture plot original; visually inspected page(s) 1. Freshness and reuse rights unconfirmed.: https://www.vcd.cz/public/upload/sv%C4%9Btla_v%C4%8Cd_2024.pdf · checked 2026-11-03

Published capacity 452 for Městské divadlo.: https://www.vcd.cz/o-divadle/technicke-parametry · checked 2026-11-03

Public venue page: https://www.hitlight.app/venues/czechia/vychodoceske-divadlo-pardubice-5223c3f4

HitLight