
UPSTAGE

FIXTURE LEGEND

Visual
substitute ·
Basic
Conventional
PAR Light · 14×

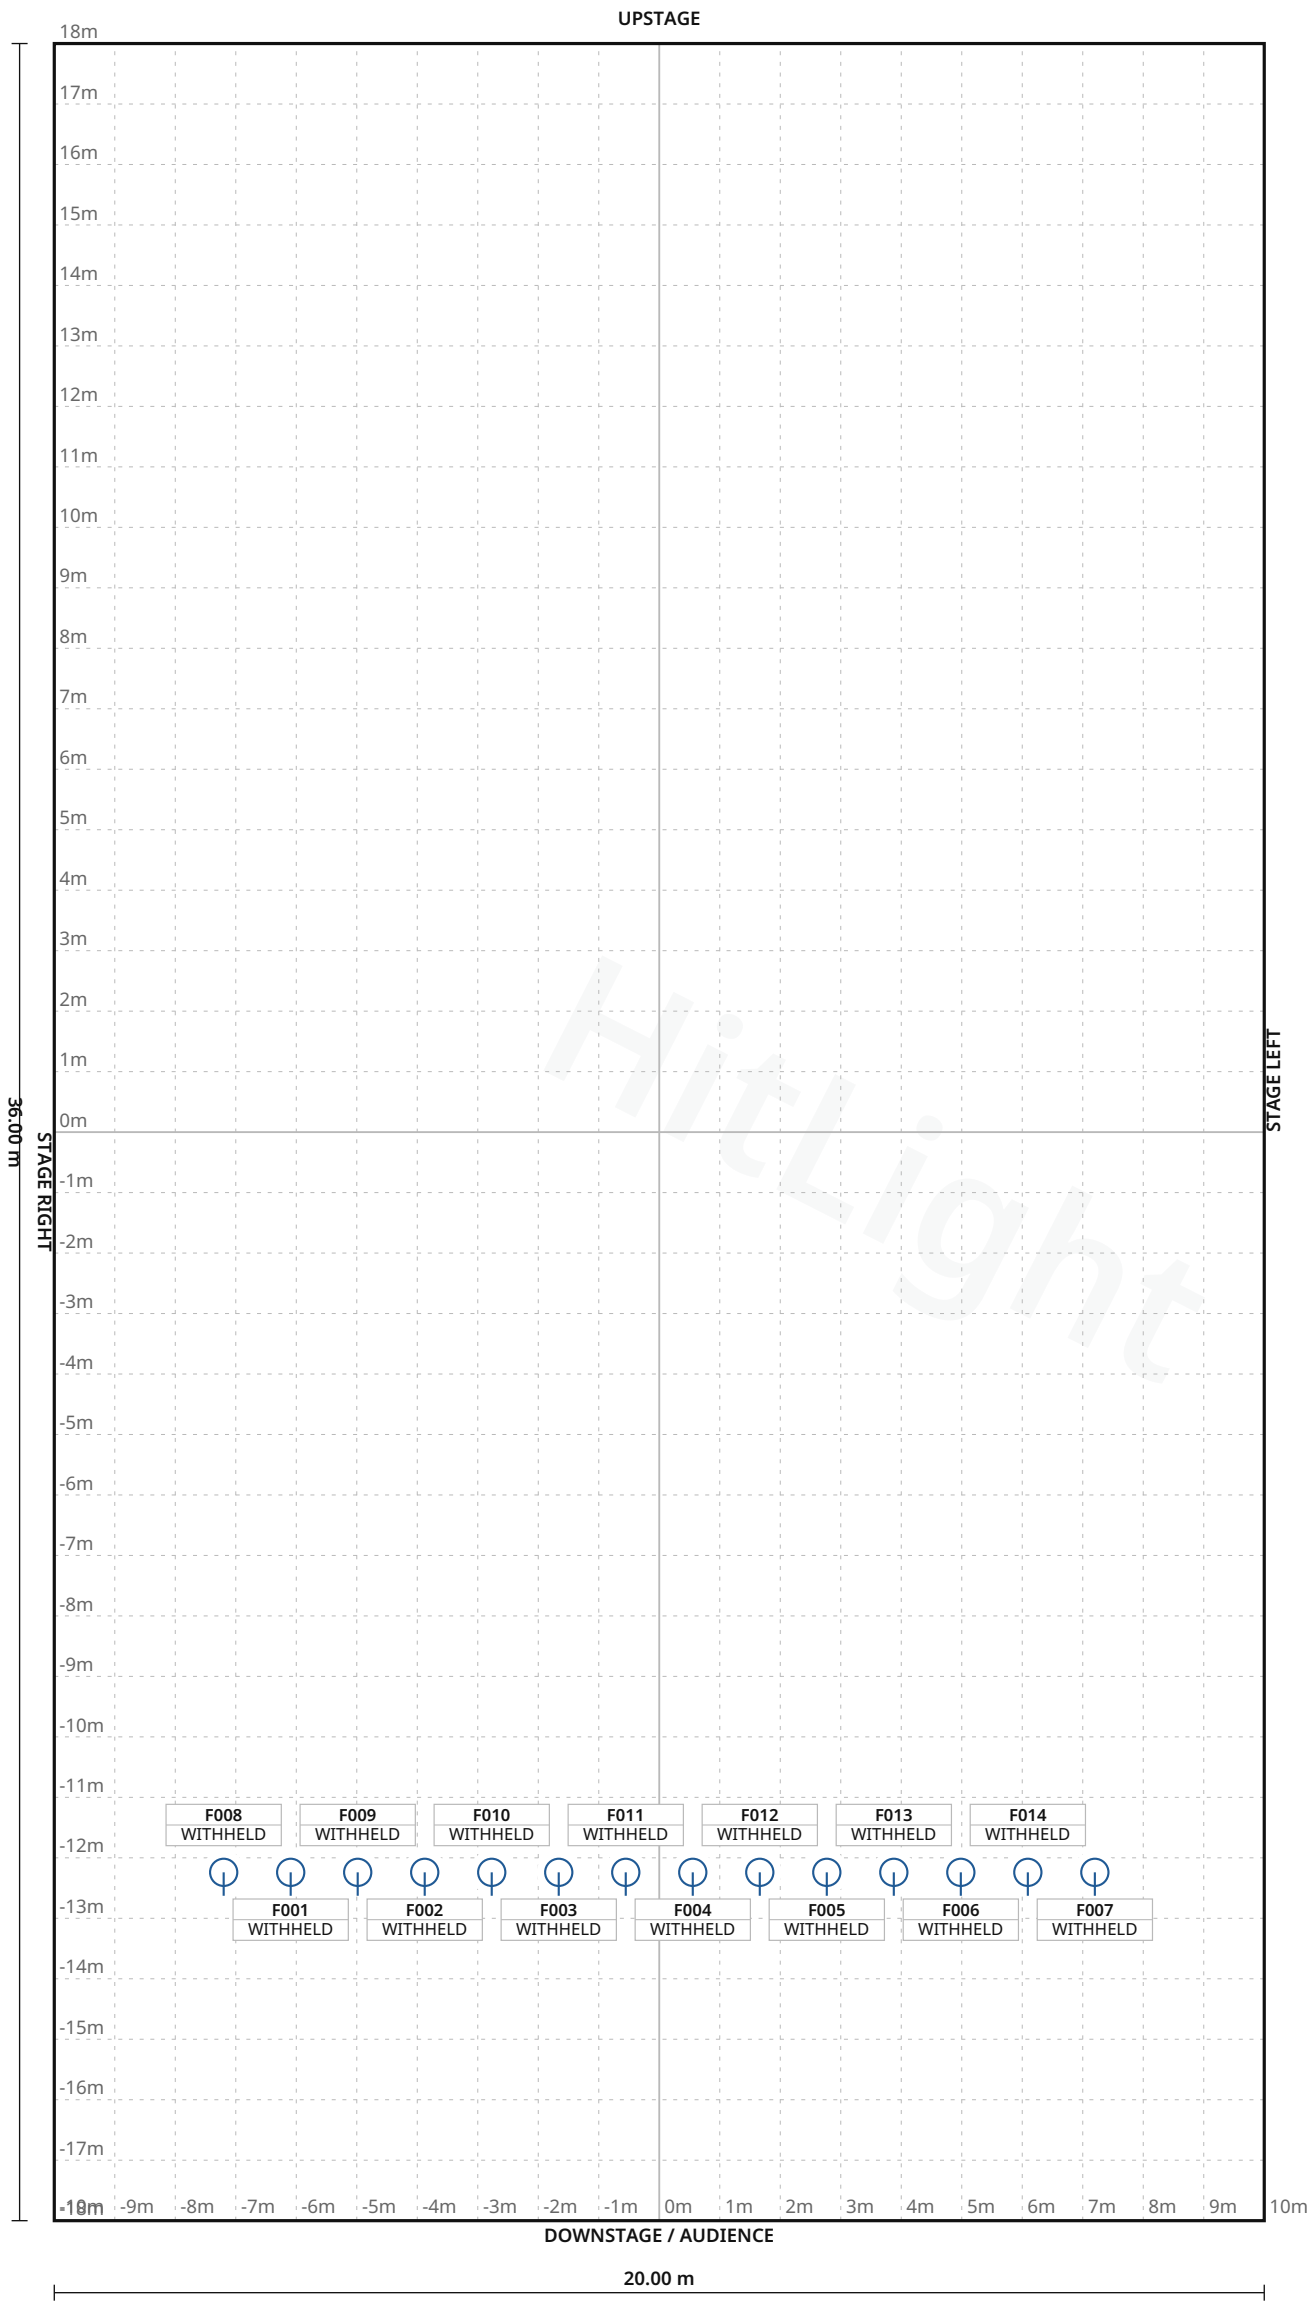

Stage 20.00 m W × 36.00 m D · Grid 1 m

Leietheater · Main room

LIGHT PLOT · PLAN · Main room

HitLight · Leietheater
Brielstraat 8, 9800, Deinze, Belgium

DWG HL · SCALE 1:125 · metric · PRINT AT 100%
Drawn HitLight
Generated from the saved show
SOURCE cf16ffe99bbd

SYMBOL LEGEND

1 TYPES · 14 FIXTURES · COLOUR BY TYPE



HitLight placeholder Visual substitute · Basic Conventional

PAR Light · Default · 1 ch · category symbol

14 physical · 14 plotted

0 disabled · 0 unplaced

HitLight

Leietheater · Main room

SYMBOL LEGEND · Main room

HitLight · Leietheater

Brielstraat 8, 9800, Deinze, Belgium

DWG HL · METRIC

Drawn HitLight

Generated from the saved show

SOURCE cf16ffe99bbd

GENERAL NOTES

1. Source-based lighting plan. Confirm the current rig with the venue.
2. PARTIAL: included fixtures are not a full physical-unit census.
3. DMX PATCH WITHHELD: provisional or unchecked addresses are not published.
4. The reconstruction retains its documented coverage and geometry assumptions; confirm the current setup with the venue.

HitLight

DMX PATCH

14 FIXTURES · 0 UNIVERSES

Fixture / name	Manufacturer / model	Mode	Ch	DMX	Range	Position / mount	Status / notes
UNPATCHED / INVALID							
F001 · PLACEHOLDER · ChauvetOvati…	HitLight placeholder / Visual substitute …	Default	1	WITHHELD	TBC	UNPLACED	Enabled
F002 · PLACEHOLDER · ChauvetOvati…	HitLight placeholder / Visual substitute …	Default	1	WITHHELD	TBC	UNPLACED	Enabled
F003 · PLACEHOLDER · ChauvetOvati…	HitLight placeholder / Visual substitute …	Default	1	WITHHELD	TBC	UNPLACED	Enabled
F004 · PLACEHOLDER · ChauvetOvati…	HitLight placeholder / Visual substitute …	Default	1	WITHHELD	TBC	UNPLACED	Enabled
F005 · PLACEHOLDER · ChauvetOvati…	HitLight placeholder / Visual substitute …	Default	1	WITHHELD	TBC	UNPLACED	Enabled
F006 · PLACEHOLDER · ChauvetOvati…	HitLight placeholder / Visual substitute …	Default	1	WITHHELD	TBC	UNPLACED	Enabled
F007 · PLACEHOLDER · ChauvetOvati…	HitLight placeholder / Visual substitute …	Default	1	WITHHELD	TBC	UNPLACED	Enabled
F008 · PLACEHOLDER · ChauvetOvati…	HitLight placeholder / Visual substitute …	Default	1	WITHHELD	TBC	UNPLACED	Enabled
F009 · PLACEHOLDER · ChauvetOvati…	HitLight placeholder / Visual substitute …	Default	1	WITHHELD	TBC	UNPLACED	Enabled
F010 · PLACEHOLDER · ChauvetOvati…	HitLight placeholder / Visual substitute …	Default	1	WITHHELD	TBC	UNPLACED	Enabled
F011 · PLACEHOLDER · ChauvetOvati…	HitLight placeholder / Visual substitute …	Default	1	WITHHELD	TBC	UNPLACED	Enabled
F012 · PLACEHOLDER · ChauvetOvati…	HitLight placeholder / Visual substitute …	Default	1	WITHHELD	TBC	UNPLACED	Enabled
F013 · PLACEHOLDER · ChauvetOvati…	HitLight placeholder / Visual substitute …	Default	1	WITHHELD	TBC	UNPLACED	Enabled
F014 · PLACEHOLDER · ChauvetOvati…	HitLight placeholder / Visual substitute …	Default	1	WITHHELD	TBC	UNPLACED	Enabled

No patched universes

Leietheater · Main room

DMX PATCH · Main room

HitLight · Leietheater

Brielstraat 8, 9800, Deinze, Belgium

DWG HL · METRIC

Drawn HitLight

Generated from the saved show

SOURCE cf16ffe99bbd

VALIDATION APPENDIX

WARNING · PATCH_WITHHELD

DMX patch facts are withheld pending source verification. This planning document cannot be used for hardware output.

Objects: — · Remediation: correct the saved show data and regenerate.

ERROR · STAGE_DIMENSIONS_UNCONFIRMED

Confirm the stage dimensions before producing a final technical document.

Objects: 9A47204F-0542-4E18-9005-89BB8539378E · Remediation: correct the saved show data and regenerate.

WARNING · TITLE_METADATA_INCOMPLETE

Some professional title-block metadata is missing; the document will show an em dash.

Objects: 52fdb301862e7ba1e5c5c74c · Remediation: correct the saved show data and regenerate.

HitLight

VENUE & DRAWING SOURCES

Leietheater

Main room · House rig

Brielstraat 8, 9800, Deinze, BE

https://www.leietheater.be/technischefiches

Sources checked 2026-10-19

Symbols: HitLight-owned category artwork. No manufacturer model geometry or original source pages included.

Source-based reconstruction. Confirm the current installation and equipment availability with the venue.

Scale, fixture positions, mounting heights and aiming may include estimates; this is not a rigging specification.

Provisional fixture matches are labelled as placeholders. The recorded subset is not a complete physical inventory.

DMX addresses are withheld from public plans until their exact source patch is reconciled.

The reconstruction retains its documented coverage and geometry assumptions; confirm the current setup with the venue.

Official venue information: https://www.leietheater.be/technischefiches · checked 2026-10-19

Downloads - Technische fiche - Grote zaal Leietheater 2025.4.pdf 2,9 Mb pdf.pdf: https://www.leietheater.be/file/download/db8aed87-b247-43f7-a1e0-5c930011280a/mmLRYqZnxwoa67h5eUoHKTQPlgORv25WOdUT2ocXiko3d · checked 2026-10-19

Downloads - Trekkenplan met bemating V0.1 -Leietheater theaterzaal.pdf 95 Kb pdf.pdf: https://www.leietheater.be/file/download/6c93fcfb-0146-472b-a477-719761928548/iDYGsfzdhjCqRqLF9D7Zp4HxMAp4fhdmNOcgebfuE3d · checked 2026-10-19

Venue technical reference: https://www.leietheater.be/file/download/8fcdaa1e-bbfb-424a-97ee-daa08fbaacdb/41t4QJ2UGwlIzPHN5u4fMsG5TDySMc8mMI4siMlyGA3d · checked 2026-10-19

Venue technical reference: https://www.leietheater.be/file/download/dec91647-a0e7-4cb1-84a2-7fb05a137885/r7rf3xFRbgevN9sxAzBkcgFZGOt6aHPnlvAhAuKwpLo3d · checked 2026-10-19

Public venue page: https://www.hitlight.app/venues/belgium/leietheater-52fdb301

HitLight | hitlight.app