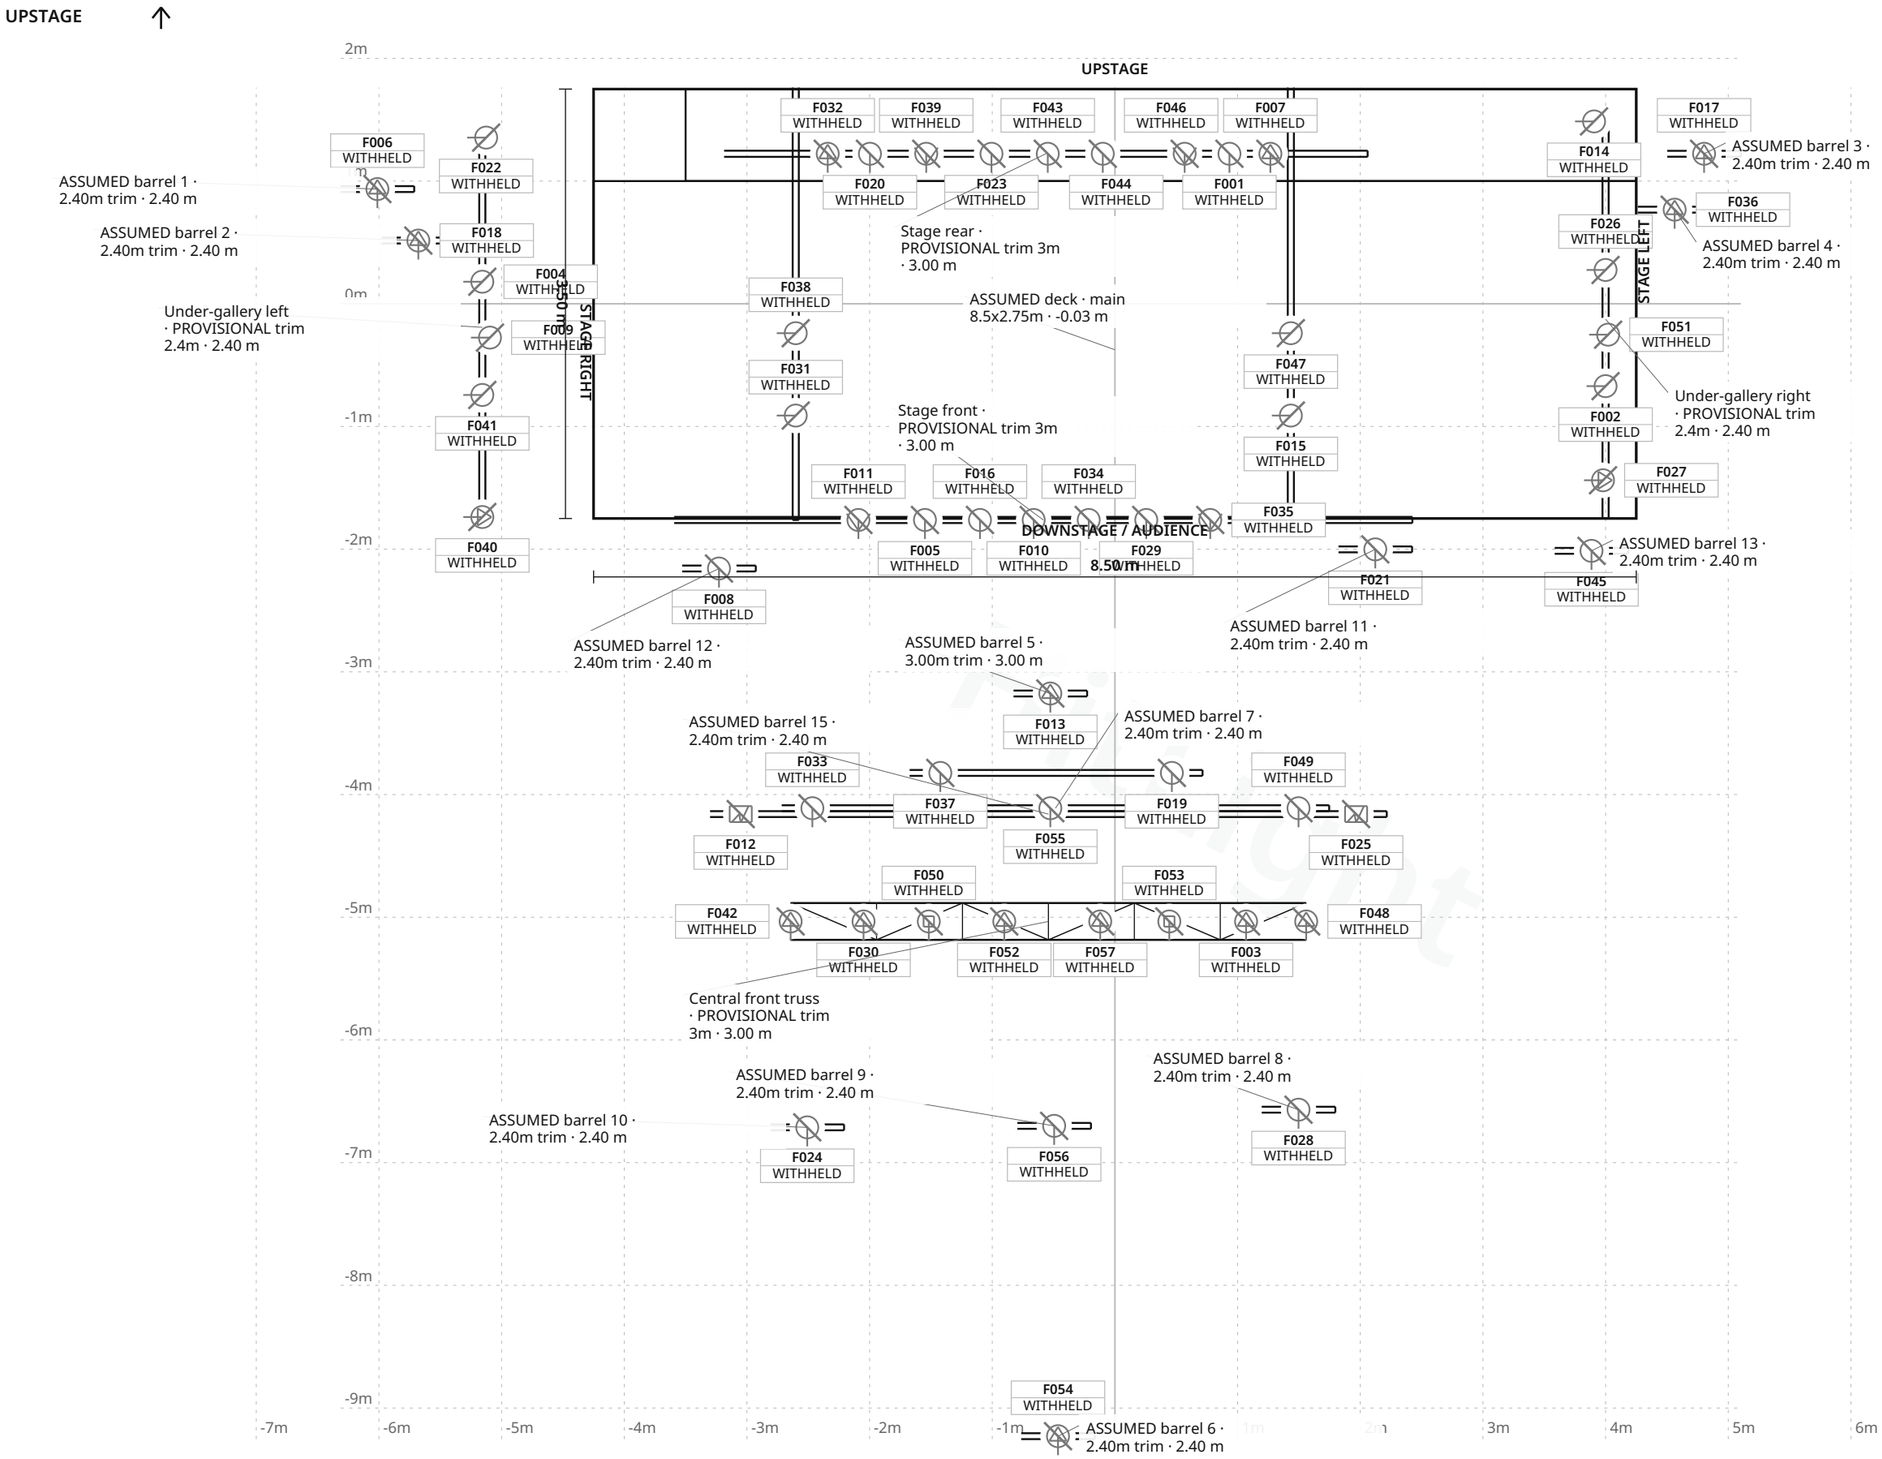


FIXTURE LEGEND

- **SIXBAR 1000** — Strobe · 2×
- **MAC Aura** — Moving Head · 2×
- **Bright XBaby** — PAR Light · 19×
- **Chauvet** — COLORdash PAR — PAR Light · 4×
- **Dimmer Fresnel** — Spot Light · 4×
- **Dimmer PAR can** — PAR Light · 4×
- **Dimmer profile** — Profile Spot · 11×
- **LED PAR** — PAR Light · 6×
- **LED profile** — Profile Spot · 5×

Stage 8.50 m W × 3.50 m D · Grid 1 m

Cafeteatret / Nordic Black Theatre · Documented venue / rooms unspecified

LIGHT PLOT · PLAN · Documented venue / rooms unspecified

HitLight · Cafeteatret / Nordic Black Theatre

Oslo, Norway

DWG HL · SCALE 1:50 · metric · PRINT AT 100%

Drawn HitLight

Generated from the saved show

SOURCE 455e9be79df4

SYMBOL LEGEND

9 TYPES · 57 FIXTURES · COLOUR BY TYPE



Elation SIXBAR 1000

Strobe · Unverified · TBC ch · category symbol

2 physical · 2 plotted

2 disabled · 0 unplaced



Martin Professional MAC Aura

Moving Head · Unverified · TBC ch · category symbol

2 physical · 2 plotted

2 disabled · 0 unplaced



Unverified source fixture Bright XBaby

PAR Light · Unverified · TBC ch · category symbol

19 physical · 19 plotted

19 disabled · 0 unplaced



Unverified source fixture Chauvet COLORdash PAR

PAR Light · Unverified · TBC ch · category symbol

4 physical · 4 plotted

4 disabled · 0 unplaced



Unverified source fixture Dimmer Fresnel

Spot Light · Unverified · TBC ch · category symbol

4 physical · 4 plotted

4 disabled · 0 unplaced



Unverified source fixture Dimmer PAR can

PAR Light · Unverified · TBC ch · category symbol

4 physical · 4 plotted

4 disabled · 0 unplaced



Unverified source fixture Dimmer profile

Profile Spot · Unverified · TBC ch · category symbol

11 physical · 11 plotted

11 disabled · 0 unplaced



Unverified source fixture LED PAR

PAR Light · Unverified · TBC ch · category symbol

6 physical · 6 plotted

6 disabled · 0 unplaced

Cafeteatret / Nordic Black Theatre · Documented venue / rooms unspecified

SYMBOL LEGEND · Documented venue / rooms unspecified

HitLight · Cafeteatret / Nordic Black Theatre

Oslo, Norway

DWG HL · METRIC

Drawn HitLight

Generated from the saved show

SOURCE 455e9be79df4

Unverified source fixture LED profile

Profile Spot · Unverified · TBC ch · category symbol

5 physical · 5 plotted

5 disabled · 0 unplaced

HitLight

Cafeteatret / Nordic Black Theatre · Documented venue / rooms unspecified

SYMBOL LEGEND · Documented venue / rooms unspecified

HitLight · Cafeteatret / Nordic Black Theatre

Oslo, Norway

DWG HL · METRIC

Drawn HitLight

Generated from the saved show

SOURCE 455e9be79df4

GENERAL NOTES

1. Source-based lighting plan. Confirm the current rig with the venue.
2. PARTIAL: included fixtures are not a full physical-unit census.
3. DMX PATCH WITHHELD: provisional or unchecked addresses are not published.
4. Approximate planning view; not official venue paperwork or output-ready. Original HitLight symbols only; no source pages, OEM meshes, photos or logos. Original files remain private; modes and patch unverified.

HitLight

STAGE ELEMENTS

NAME	TYPE	POSITION	TRIM / SIZE
ASSUMED deck · main 8.5x2.75m	floorSection	X 0.00 m · Z 0.38 m	-0.03 m · 8.50 m W × 2.75 m D
ASSUMED deck · upstage with guessed 0.75m left notch	floorSection	X 0.38 m · Z -1.38 m	-0.03 m · 7.75 m W × 0.75 m D
ASSUMED barrel 1 · 2.40m trim	pipe	X -6.01 m · Z -0.93 m	2.40 m · 0.60 m W × 0.05 m D
ASSUMED barrel 2 · 2.40m trim	pipe	X -5.68 m · Z -0.52 m	2.40 m · 0.60 m W × 0.05 m D
ASSUMED barrel 3 · 2.40m trim	pipe	X 4.80 m · Z -1.22 m	2.40 m · 0.60 m W × 0.05 m D
ASSUMED barrel 4 · 2.40m trim	pipe	X 4.56 m · Z -0.77 m	2.40 m · 0.60 m W × 0.05 m D
ASSUMED barrel 5 · 3.00m trim	pipe	X -0.53 m · Z 3.18 m	3.00 m · 0.60 m W × 0.05 m D
ASSUMED barrel 6 · 2.40m trim	pipe	X -0.46 m · Z 9.23 m	2.40 m · 0.60 m W × 0.05 m D
ASSUMED barrel 7 · 2.40m trim	pipe	X -0.48 m · Z 4.11 m	2.40 m · 4.46 m W × 0.05 m D
ASSUMED barrel 8 · 2.40m trim	pipe	X 1.50 m · Z 6.57 m	2.40 m · 0.60 m W × 0.05 m D
ASSUMED barrel 9 · 2.40m trim	pipe	X -0.50 m · Z 6.70 m	2.40 m · 0.60 m W × 0.05 m D
ASSUMED barrel 10 · 2.40m trim	pipe	X -2.51 m · Z 6.71 m	2.40 m · 0.60 m W × 0.05 m D
ASSUMED barrel 11 · 2.40m trim	pipe	X 2.12 m · Z 2.00 m	2.40 m · 0.60 m W × 0.05 m D
ASSUMED barrel 12 · 2.40m trim	pipe	X -3.23 m · Z 2.16 m	2.40 m · 0.60 m W × 0.05 m D
ASSUMED barrel 13 · 2.40m trim	pipe	X 3.88 m · Z 2.01 m	2.40 m · 0.60 m W × 0.05 m D
ASSUMED barrel 14 · 3.00m trim	pipe	X -0.48 m · Z 3.82 m	3.00 m · 2.39 m W × 0.05 m D

Cafeteatret / Nordic Black Theatre · Documented venue / rooms unspecified

STAGE ELEMENTS · Documented venue / rooms unspecified

HitLight · Cafeteatret / Nordic Black Theatre

Oslo, Norway

DWG HL · METRIC

Drawn HitLight

Generated from the saved show

SOURCE 455e9be79df4

STAGE ELEMENTS · CONTINUED

NAME	TYPE	POSITION	TRIM / SIZE
ASSUMED barrel 15 · 2.40m trim	pipe	X -0.54 m · Z 4.16 m	2.40 m · 5.52 m W × 0.05 m D
Central front truss · PROVISIONAL trim 3m	trussStraight	X -0.54 m · Z 5.03 m	3.00 m · 4.20 m W × 0.30 m D
Under-gallery left · PROVISIONAL trim 2.4m	pipe	X -5.16 m · Z 0.19 m	2.40 m · 3.12 m W × 0.05 m D
Under-gallery right · PROVISIONAL trim 2.4m	pipe	X 4.00 m · Z 0.13 m	2.40 m · 3.25 m W × 0.05 m D
Stage rear · PROVISIONAL trim 3m	pipe	X -0.56 m · Z -1.22 m	3.00 m · 5.25 m W × 0.05 m D
Stage front · PROVISIONAL trim 3m	pipe	X -0.58 m · Z 1.76 m	3.00 m · 6.02 m W × 0.05 m D
Stage left · PROVISIONAL trim 3m	pipe	X -2.60 m · Z 0.00 m	3.00 m · 3.52 m W × 0.05 m D
Stage right · PROVISIONAL trim 3m	pipe	X 1.43 m · Z 0.00 m	3.00 m · 3.52 m W × 0.05 m D

Cafeteatret / Nordic Black Theatre · Documented venue / rooms unspecified

STAGE ELEMENTS · Documented venue / rooms unspecified

HitLight · Cafeteatret / Nordic Black Theatre

Oslo, Norway

DWG HL · METRIC

Drawn HitLight

Generated from the saved show

SOURCE 455e9be79df4

FIXTURE SCHEDULE

Fixture	Manufacturer / model	Position / mount	Mode / output
VISUAL PLANNING · DMX PATCH WITHHELD			
F001	Unverified source fixture / LED PAR	Stage rear · PROVISIONAL trim 3m	Unverified · Output excluded
F002	Unverified source fixture / Bright XBaby	Under-gallery right · PROVISIONAL trim 2.4m	Unverified · Output excluded
F003	Unverified source fixture / LED profile	Central front truss · PROVISIONAL trim 3m	Unverified · Output excluded
F004	Unverified source fixture / Bright XBaby	Under-gallery left · PROVISIONAL trim 2.4m	Unverified · Output excluded
F005	Unverified source fixture / Bright XBaby	Stage front · PROVISIONAL trim 3m	Unverified · Output excluded
F006	Unverified source fixture / Dimmer profile	ASSUMED barrel 1 · 2.40m trim	Unverified · Output excluded
F007	Unverified source fixture / LED profile	Stage rear · PROVISIONAL trim 3m	Unverified · Output excluded
F008	Unverified source fixture / Bright XBaby	ASSUMED barrel 12 · 2.40m trim	Unverified · Output excluded
F009	Unverified source fixture / Dimmer PAR can	Under-gallery left · PROVISIONAL trim 2.4m	Unverified · Output excluded
F010	Unverified source fixture / LED PAR	Stage front · PROVISIONAL trim 3m	Unverified · Output excluded
F011	Unverified source fixture / Dimmer Fresnel	Stage front · PROVISIONAL trim 3m	Unverified · Output excluded
F012	Elation / SIXBAR 1000	ASSUMED barrel 15 · 2.40m trim	Unverified · Output excluded
F013	Unverified source fixture / Dimmer profile	ASSUMED barrel 5 · 3.00m trim	Unverified · Output excluded
F014	Unverified source fixture / Dimmer PAR can	Under-gallery right · PROVISIONAL trim 2.4m	Unverified · Output excluded
F015	Unverified source fixture / Chauvet COLORdash PAR	Stage right · PROVISIONAL trim 3m	Unverified · Output excluded
F016	Unverified source fixture / Bright XBaby	Stage front · PROVISIONAL trim 3m	Unverified · Output excluded
F017	Unverified source fixture / Dimmer profile	ASSUMED barrel 3 · 2.40m trim	Unverified · Output excluded
F018	Unverified source fixture / Dimmer profile	ASSUMED barrel 2 · 2.40m trim	Unverified · Output excluded
F019	Unverified source fixture / Chauvet COLORdash PAR	ASSUMED barrel 14 · 3.00m trim	Unverified · Output excluded
F020	Unverified source fixture / LED PAR	Stage rear · PROVISIONAL trim 3m	Unverified · Output excluded

Planning reference only. Confirm installed modes and patch with the venue.

Cafeteatret / Nordic Black Theatre · Documented venue / rooms unspecified

FIXTURE SCHEDULE · Documented venue / rooms unspecified

HitLight · Cafeteatret / Nordic Black Theatre

Oslo, Norway

DWG HL · METRIC

Drawn HitLight

Generated from the saved show

SOURCE 455e9be79df4

FIXTURE SCHEDULE · CONTINUED

Fixture	Manufacturer / model	Position / mount	Mode / output
VISUAL PLANNING · DMX PATCH WITHHELD			
F021	Unverified source fixture / Bright XBaby	ASSUMED barrel 11 · 2.40m trim	Unverified · Output excluded
F022	Unverified source fixture / Dimmer PAR can	Under-gallery left · PROVISIONAL trim 2.4m	Unverified · Output excluded
F023	Unverified source fixture / LED PAR	Stage rear · PROVISIONAL trim 3m	Unverified · Output excluded
F024	Unverified source fixture / Bright XBaby	ASSUMED barrel 10 · 2.40m trim	Unverified · Output excluded
F025	Elation / SIXBAR 1000	ASSUMED barrel 15 · 2.40m trim	Unverified · Output excluded
F026	Unverified source fixture / Bright XBaby	Under-gallery right · PROVISIONAL trim 2.4m	Unverified · Output excluded
F027	Unverified source fixture / Dimmer profile	Under-gallery right · PROVISIONAL trim 2.4m	Unverified · Output excluded
F028	Unverified source fixture / Bright XBaby	ASSUMED barrel 8 · 2.40m trim	Unverified · Output excluded
F029	Unverified source fixture / Bright XBaby	Stage front · PROVISIONAL trim 3m	Unverified · Output excluded
F030	Unverified source fixture / LED profile	Central front truss · PROVISIONAL trim 3m	Unverified · Output excluded
F031	Unverified source fixture / Chauvet COLORdash PAR	Stage left · PROVISIONAL trim 3m	Unverified · Output excluded
F032	Unverified source fixture / LED profile	Stage rear · PROVISIONAL trim 3m	Unverified · Output excluded
F033	Unverified source fixture / Bright XBaby	ASSUMED barrel 7 · 2.40m trim	Unverified · Output excluded
F034	Unverified source fixture / Bright XBaby	Stage front · PROVISIONAL trim 3m	Unverified · Output excluded
F035	Unverified source fixture / Dimmer Fresnel	Stage front · PROVISIONAL trim 3m	Unverified · Output excluded
F036	Unverified source fixture / Dimmer profile	ASSUMED barrel 4 · 2.40m trim	Unverified · Output excluded
F037	Unverified source fixture / Chauvet COLORdash PAR	ASSUMED barrel 14 · 3.00m trim	Unverified · Output excluded
F038	Unverified source fixture / Bright XBaby	Stage left · PROVISIONAL trim 3m	Unverified · Output excluded
F039	Unverified source fixture / Dimmer Fresnel	Stage rear · PROVISIONAL trim 3m	Unverified · Output excluded
F040	Unverified source fixture / Dimmer profile	Under-gallery left · PROVISIONAL trim 2.4m	Unverified · Output excluded

Planning reference only. Confirm installed modes and patch with the venue.

Fixture	Manufacturer / model	Position / mount	Mode / output
VISUAL PLANNING · DMX PATCH WITHHELD			
F041	Unverified source fixture / Bright XBaby	Under-gallery left · PROVISIONAL trim 2.4m	Unverified · Output excluded
F042	Unverified source fixture / Dimmer profile	Central front truss · PROVISIONAL trim 3m	Unverified · Output excluded
F043	Unverified source fixture / LED PAR	Stage rear · PROVISIONAL trim 3m	Unverified · Output excluded
F044	Unverified source fixture / Dimmer Fresnel	Stage rear · PROVISIONAL trim 3m	Unverified · Output excluded
F045	Unverified source fixture / Bright XBaby	ASSUMED barrel 13 · 2.40m trim	Unverified · Output excluded
F046	Unverified source fixture / LED PAR	Stage rear · PROVISIONAL trim 3m	Unverified · Output excluded
F047	Unverified source fixture / Bright XBaby	Stage right · PROVISIONAL trim 3m	Unverified · Output excluded
F048	Unverified source fixture / Dimmer profile	Central front truss · PROVISIONAL trim 3m	Unverified · Output excluded
F049	Unverified source fixture / Bright XBaby	ASSUMED barrel 7 · 2.40m trim	Unverified · Output excluded
F050	Martin Professional / MAC Aura	Central front truss · PROVISIONAL trim 3m	Unverified · Output excluded
F051	Unverified source fixture / Dimmer PAR can	Under-gallery right · PROVISIONAL trim 2.4m	Unverified · Output excluded
F052	Unverified source fixture / Dimmer profile	Central front truss · PROVISIONAL trim 3m	Unverified · Output excluded
F053	Martin Professional / MAC Aura	Central front truss · PROVISIONAL trim 3m	Unverified · Output excluded
F054	Unverified source fixture / LED profile	ASSUMED barrel 6 · 2.40m trim	Unverified · Output excluded
F055	Unverified source fixture / Bright XBaby	ASSUMED barrel 7 · 2.40m trim	Unverified · Output excluded
F056	Unverified source fixture / Bright XBaby	ASSUMED barrel 9 · 2.40m trim	Unverified · Output excluded
F057	Unverified source fixture / Dimmer profile	Central front truss · PROVISIONAL trim 3m	Unverified · Output excluded

Planning reference only. Confirm installed modes and patch with the venue.

VALIDATION APPENDIX

WARNING · PATCH_WITHHELD

DMX patch facts are withheld pending source verification. This planning document cannot be used for hardware output.

Objects: — · Remediation: review the source facts and regenerate.

ERROR · STAGE_DIMENSIONS_UNCONFIRMED

Confirm the stage dimensions before producing a final technical document.

Objects: Documented venue / rooms unspecified · Remediation: review the source facts and regenerate.

WARNING · MODE_UNVERIFIED

DMX modes are unverified; output remains excluded.

Objects: F001–F057 · Remediation: review the source facts and regenerate.

WARNING · FIXTURE_DISABLED

Fixtures are disabled for this visual planning reconstruction.

Objects: F001–F057 · Remediation: review the source facts and regenerate.

WARNING · TITLE_METADATA_INCOMPLETE

Some professional title-block metadata is missing; the document will show an em dash.

Objects: 532fa68bfe9d4033fcc4dc8c · Remediation: review the source facts and regenerate.

HitLight

VENUE & DRAWING SOURCES

Cafeteatret / Nordic Black Theatre

Documented venue / rooms unspecified · Published house rig (unverified)

Oslo, NO

https://nordicblacktheatre.no/lokaler

Sources checked 2026-10-29

Generated by HitLight from the reviewed partial Cafeteatret / Nordic Black Theatre reconstruction. Venue sources are cited as facts; their original artwork remains private.

Symbols: HitLight-owned category artwork. No manufacturer model geometry or original source pages included.

Reviewed as a visual reference on 29 October 2026 using source documents and owner-authorized best guesses. Current physical installation is unverified.

Stage shape, registration, supports, trims and fixture placements include estimates. Confirm technical details with the venue.

Inventory entries describe the chosen preview profiles, including substitute models; they are not an exact installed-equipment inventory or a complete physical census.

Preview mode choices are estimated where undocumented. Live DMX addresses are withheld; the saved fixtures are disabled and unpatched.

Guest 3D views display approximate public catalogue housings where approved bodies are available; unresolved records retain labelled visual markers. Control profiles and original source files remain private.

8.5x3.5m envelope with assumed 0.75x0.75m upstage-left notch.

Partial source-based planning reconstruction; the current installation and complete fixture census are unverified.

Source-matched catalogue bodies are shown where available. Unresolved source identities remain labelled visual markers. Installed modes and DMX patch require verification; visual-only fixtures remain excluded from output.

57 records display 38 approximate public catalogue housings or labelled donors and 19 visual fallbacks. 4 existing display references now use their available approved bodies. Source identities, labelled donors, modes, patch and output exclusions remain unchanged; current installation and optics are unverified.

HitLight

VENUE & DRAWING SOURCES

57 records display 38 approximate catalogue housings or labelled donors and 19 visual fallbacks. 10 Q-Spot40RGBW references use the public original body. Exact selected native modes, patch/output, IDs, source/donor labels and stored layout retained. Body/aperture metadata and derived clearance changed; donor identities, geometry, optics and source currency remain unverified.

Approximate planning view; not official venue paperwork or output-ready. Original HitLight symbols only; no source pages, OEM meshes, photos or logos. Original files remain private; modes and patch unverified.

Official venue information: https://nordicblacktheatre.no/lokaler · checked 2026-10-29

LIGHT-ADDRESSCHANLES_2024.pdf:
https://nordicblacktheatre.no/assets/docs/LIGHT-ADDRESSCHANLES_2024.pdf · checked 2026-10-19

Cafeteatret House measurements 2024.pdf:
https://nordicblacktheatre.no/assets/docs/House-mesurment_2024.pdf · checked 2026-10-28

Public venue page: https://www.hitlight.app/venues/norway/cafeteatret-nordic-black-theatre-532fa68b

HitLight