
UPSTAGE

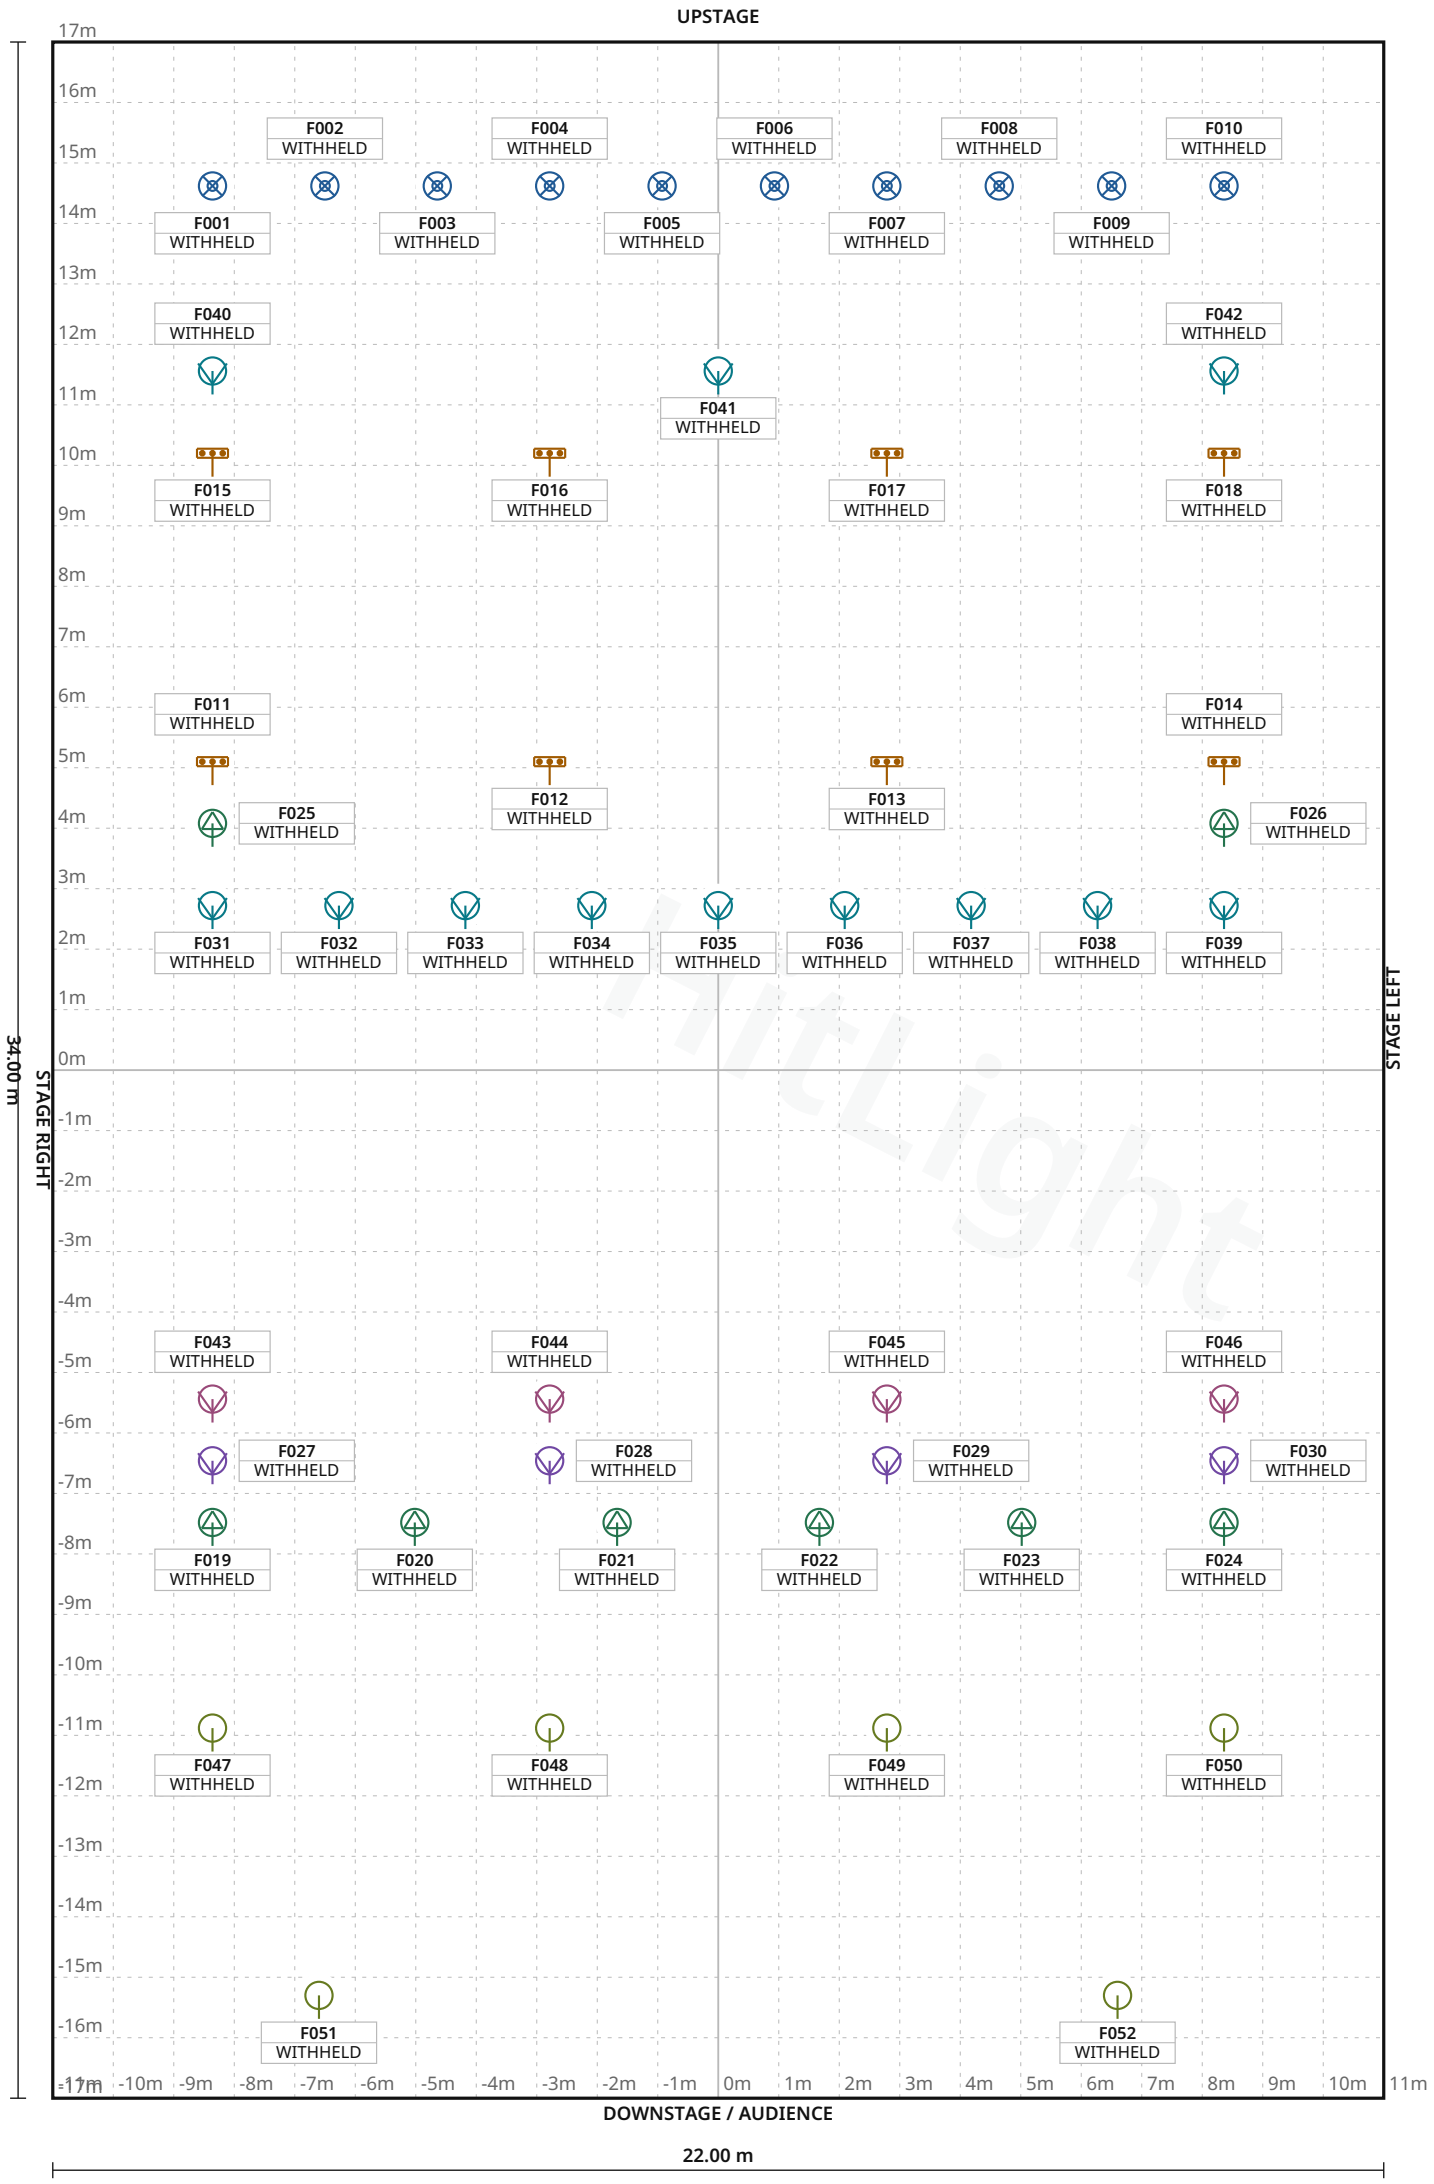

FIXTURE LEGEND

- **COLORado 1 Quad** — Effect · 10×
- **COLORado Batten** — Q15, LED Bar · 8×
- **Ovation E-930VW** — Profile Spot · 8×
- **Ovation F-145WW** — Spot Light · 4×
- **Ovation F-415VW** — Spot Light · 12×
- **Ovation F-915VW** — Spot Light · 4×
- **Visual substitute · Basic Conventional** — PAR Light · 6×

Stage 22.00 m W × 34.00 m D · Grid 1 m

Stadthalle Delbrück · Main room

LIGHT PLOT · PLAN · Main room

HitLight · Stadthalle Delbrück

Boker Straße 6, 33129, Delbrück, Germany

DWG HL · SCALE 1:125 · metric · PRINT AT 100%

Drawn HitLight

Generated from the saved show

SOURCE 59bd51c113ac

SYMBOL LEGEND

7 TYPES · 52 FIXTURES · COLOUR BY TYPE



Chauvet Professional COLORado 1 Quad

Effect · TOUR · 9 ch · category symbol

10 physical · 10 plotted

0 disabled · 0 unplaced



Chauvet Professional COLORado Batten Q15

LED Bar · 15 Basic · 64 ch · category symbol

8 physical · 8 plotted

0 disabled · 0 unplaced



Chauvet Professional Ovation E-930VW

Profile Spot · 18Ch Mode · 18 ch · category symbol

8 physical · 8 plotted

0 disabled · 0 unplaced



Chauvet Professional Ovation F-145WW

Spot Light · 6 Channel 16-Bit · 6 ch · category symbol

4 physical · 4 plotted

0 disabled · 0 unplaced



Chauvet Professional Ovation F-415VW

Spot Light · 19Ch · 19 ch · category symbol

12 physical · 12 plotted

0 disabled · 0 unplaced



Chauvet Professional Ovation F-915VW

Spot Light · 19Ch · 19 ch · category symbol

4 physical · 4 plotted

0 disabled · 0 unplaced



HitLight placeholder Visual substitute · Basic Conventional

PAR Light · Default · 1 ch · category symbol

6 physical · 6 plotted

0 disabled · 0 unplaced

Stadthalle Delbrück · Main room

SYMBOL LEGEND · Main room

HitLight · Stadthalle Delbrück

Boker Straße 6, 33129, Delbrück, Germany

DWG HL · METRIC

Drawn HitLight

Generated from the saved show

SOURCE 59bd51c113ac

GENERAL NOTES

1. Source-based lighting plan. Confirm the current rig with the venue.
2. PARTIAL: included fixtures are not a full physical-unit census.
3. DMX PATCH WITHHELD: provisional or unchecked addresses are not published.
4. The reconstruction retains its documented coverage and geometry assumptions; confirm the current setup with the venue.

HitLight

DMX PATCH

52 FIXTURES · 0 UNIVERSES

Fixture / name	Manufacturer / model	Mode	Ch	DMX	Range	Position / mount	Status / notes
UNPATCHED / INVALID							
F001 · ChauvetCOLORado1Quad · 37	Chauvet Professional / COLORado 1 Quad	TOUR	9	WITHHELD	TBC	UNPLACED	Enabled
F002 · ChauvetCOLORado1Quad · 38	Chauvet Professional / COLORado 1 Quad	TOUR	9	WITHHELD	TBC	UNPLACED	Enabled
F003 · ChauvetCOLORado1Quad · 39	Chauvet Professional / COLORado 1 Quad	TOUR	9	WITHHELD	TBC	UNPLACED	Enabled
F004 · ChauvetCOLORado1Quad · 40	Chauvet Professional / COLORado 1 Quad	TOUR	9	WITHHELD	TBC	UNPLACED	Enabled
F005 · ChauvetCOLORado1Quad · 41	Chauvet Professional / COLORado 1 Quad	TOUR	9	WITHHELD	TBC	UNPLACED	Enabled
F006 · ChauvetCOLORado1Quad · 42	Chauvet Professional / COLORado 1 Quad	TOUR	9	WITHHELD	TBC	UNPLACED	Enabled
F007 · ChauvetCOLORado1Quad · 43	Chauvet Professional / COLORado 1 Quad	TOUR	9	WITHHELD	TBC	UNPLACED	Enabled
F008 · ChauvetCOLORado1Quad · 44	Chauvet Professional / COLORado 1 Quad	TOUR	9	WITHHELD	TBC	UNPLACED	Enabled
F009 · ChauvetCOLORado1Quad · 45	Chauvet Professional / COLORado 1 Quad	TOUR	9	WITHHELD	TBC	UNPLACED	Enabled
F010 · ChauvetCOLORado1Quad · 46	Chauvet Professional / COLORado 1 Quad	TOUR	9	WITHHELD	TBC	UNPLACED	Enabled
F011 · ChauvetCOLORadoBattenQ15 …	Chauvet Professional / COLORado Batten Q15	15 Basic	64	WITHHELD	TBC	UNPLACED	Enabled
F012 · ChauvetCOLORadoBattenQ15 …	Chauvet Professional / COLORado Batten Q15	15 Basic	64	WITHHELD	TBC	UNPLACED	Enabled
F013 · ChauvetCOLORadoBattenQ15 …	Chauvet Professional / COLORado Batten Q15	15 Basic	64	WITHHELD	TBC	UNPLACED	Enabled
F014 · ChauvetCOLORadoBattenQ15 …	Chauvet Professional / COLORado Batten Q15	15 Basic	64	WITHHELD	TBC	UNPLACED	Enabled
F015 · ChauvetCOLORadoBattenQ15 …	Chauvet Professional / COLORado Batten Q15	15 Basic	64	WITHHELD	TBC	UNPLACED	Enabled
F016 · ChauvetCOLORadoBattenQ15 …	Chauvet Professional / COLORado Batten Q15	15 Basic	64	WITHHELD	TBC	UNPLACED	Enabled
F017 · ChauvetCOLORadoBattenQ15 …	Chauvet Professional / COLORado Batten Q15	15 Basic	64	WITHHELD	TBC	UNPLACED	Enabled
F018 · ChauvetCOLORadoBattenQ15 …	Chauvet Professional / COLORado Batten Q15	15 Basic	64	WITHHELD	TBC	UNPLACED	Enabled
F019 · ChauvetOvationE930VW · 1	Chauvet Professional / Ovation E-930VW	18Ch Mode	18	WITHHELD	TBC	UNPLACED	Enabled
F020 · ChauvetOvationE930VW · 2	Chauvet Professional / Ovation E-930VW	18Ch Mode	18	WITHHELD	TBC	UNPLACED	Enabled

No patched universes

Stadthalle Delbrück · Main room

DMX PATCH · Main room

HitLight · Stadthalle Delbrück

Boker Straße 6, 33129, Delbrück, Germany

DWG HL · METRIC

Drawn HitLight

Generated from the saved show

SOURCE 59bd51c113ac

DMX PATCH · CONTINUED

52 FIXTURES · 0 UNIVERSES

Fixture / name	Manufacturer / model	Mode	Ch	DMX	Range	Position / mount	Status / notes
UNPATCHED / INVALID							
F021 · ChauvetOvationE930VW · 3	Chauvet Professional / Ovation E-930VW	18Ch Mode	18	WITHHELD	TBC	UNPLACED	Enabled
F022 · ChauvetOvationE930VW · 4	Chauvet Professional / Ovation E-930VW	18Ch Mode	18	WITHHELD	TBC	UNPLACED	Enabled
F023 · ChauvetOvationE930VW · 5	Chauvet Professional / Ovation E-930VW	18Ch Mode	18	WITHHELD	TBC	UNPLACED	Enabled
F024 · ChauvetOvationE930VW · 6	Chauvet Professional / Ovation E-930VW	18Ch Mode	18	WITHHELD	TBC	UNPLACED	Enabled
F025 · ChauvetOvationE930VW · 24	Chauvet Professional / Ovation E-930VW	18Ch Mode	18	WITHHELD	TBC	UNPLACED	Enabled
F026 · ChauvetOvationE930VW · 25	Chauvet Professional / Ovation E-930VW	18Ch Mode	18	WITHHELD	TBC	UNPLACED	Enabled
F027 · ChauvetOvationF145WW · 7	Chauvet Professional / Ovation F-145WW	6 Channel 16-Bit	6	WITHHELD	TBC	UNPLACED	Enabled
F028 · ChauvetOvationF145WW · 8	Chauvet Professional / Ovation F-145WW	6 Channel 16-Bit	6	WITHHELD	TBC	UNPLACED	Enabled
F029 · ChauvetOvationF145WW · 9	Chauvet Professional / Ovation F-145WW	6 Channel 16-Bit	6	WITHHELD	TBC	UNPLACED	Enabled
F030 · ChauvetOvationF145WW · 10	Chauvet Professional / Ovation F-145WW	6 Channel 16-Bit	6	WITHHELD	TBC	UNPLACED	Enabled
F031 · ChauvetOvationF415VW · 15	Chauvet Professional / Ovation F-415VW	19Ch	19	WITHHELD	TBC	UNPLACED	Enabled
F032 · ChauvetOvationF415VW · 16	Chauvet Professional / Ovation F-415VW	19Ch	19	WITHHELD	TBC	UNPLACED	Enabled
F033 · ChauvetOvationF415VW · 17	Chauvet Professional / Ovation F-415VW	19Ch	19	WITHHELD	TBC	UNPLACED	Enabled
F034 · ChauvetOvationF415VW · 18	Chauvet Professional / Ovation F-415VW	19Ch	19	WITHHELD	TBC	UNPLACED	Enabled
F035 · ChauvetOvationF415VW · 19	Chauvet Professional / Ovation F-415VW	19Ch	19	WITHHELD	TBC	UNPLACED	Enabled
F036 · ChauvetOvationF415VW · 20	Chauvet Professional / Ovation F-415VW	19Ch	19	WITHHELD	TBC	UNPLACED	Enabled
F037 · ChauvetOvationF415VW · 21	Chauvet Professional / Ovation F-415VW	19Ch	19	WITHHELD	TBC	UNPLACED	Enabled
F038 · ChauvetOvationF415VW · 22	Chauvet Professional / Ovation F-415VW	19Ch	19	WITHHELD	TBC	UNPLACED	Enabled
F039 · ChauvetOvationF415VW · 23	Chauvet Professional / Ovation F-415VW	19Ch	19	WITHHELD	TBC	UNPLACED	Enabled
F040 · ChauvetOvationF415VW · 34	Chauvet Professional / Ovation F-415VW	19Ch	19	WITHHELD	TBC	UNPLACED	Enabled

No patched universes

Stadthalle Delbrück · Main room

DMX PATCH · Main room

HitLight · Stadthalle Delbrück

Boker Straße 6, 33129, Delbrück, Germany

DWG HL · METRIC

Drawn HitLight

Generated from the saved show

SOURCE 59bd51c113ac

DMX PATCH · CONTINUED

Fixture / name	Manufacturer / model	Mode	Ch	DMX	Range	Position / mount	Status / notes
UNPATCHED / INVALID							
F041 · ChauvetOvationF415VW · 35	Chauvet Professional / Ovation F-415VW	19Ch	19	WITHHELD	TBC	UNPLACED	Enabled
F042 · ChauvetOvationF415VW · 36	Chauvet Professional / Ovation F-415VW	19Ch	19	WITHHELD	TBC	UNPLACED	Enabled
F043 · ChauvetOvationF915VW · 11	Chauvet Professional / Ovation F-915VW	19Ch	19	WITHHELD	TBC	UNPLACED	Enabled
F044 · ChauvetOvationF915VW · 12	Chauvet Professional / Ovation F-915VW	19Ch	19	WITHHELD	TBC	UNPLACED	Enabled
F045 · ChauvetOvationF915VW · 13	Chauvet Professional / Ovation F-915VW	19Ch	19	WITHHELD	TBC	UNPLACED	Enabled
F046 · ChauvetOvationF915VW · 14	Chauvet Professional / Ovation F-915VW	19Ch	19	WITHHELD	TBC	UNPLACED	Enabled
F047 · PLACEHOLDER · Cantata11–26...	HitLight placeholder / Visual substitute ...	Default	1	WITHHELD	TBC	UNPLACED	Enabled
F048 · PLACEHOLDER · Cantata11–26...	HitLight placeholder / Visual substitute ...	Default	1	WITHHELD	TBC	UNPLACED	Enabled
F049 · PLACEHOLDER · Cantata11–26...	HitLight placeholder / Visual substitute ...	Default	1	WITHHELD	TBC	UNPLACED	Enabled
F050 · PLACEHOLDER · Cantata11–26...	HitLight placeholder / Visual substitute ...	Default	1	WITHHELD	TBC	UNPLACED	Enabled
F051 · PLACEHOLDER · Followspot2k...	HitLight placeholder / Visual substitute ...	Default	1	WITHHELD	TBC	UNPLACED	Enabled
F052 · PLACEHOLDER · Followspot2k...	HitLight placeholder / Visual substitute ...	Default	1	WITHHELD	TBC	UNPLACED	Enabled

No patched universes

VALIDATION APPENDIX

WARNING · PATCH_WITHHELD

DMX patch facts are withheld pending source verification. This planning document cannot be used for hardware output.

Objects: — · Remediation: correct the saved show data and regenerate.

ERROR · STAGE_DIMENSIONS_UNCONFIRMED

Confirm the stage dimensions before producing a final technical document.

Objects: 597AD6A4-356D-4B11-A3A4-181A0276015D · Remediation: correct the saved show data and regenerate.

WARNING · TITLE_METADATA_INCOMPLETE

Some professional title-block metadata is missing; the document will show an em dash.

Objects: 5499263e66087060041e49b1 · Remediation: correct the saved show data and regenerate.

HitLight

VENUE & DRAWING SOURCES

Stadthalle Delbrück

Main room · House rig

Boker Straße 6, 33129, Delbrück, DE

https://www.stadthalle-delbrueck.de/de/raeumlichkeiten-mieten/ausstattung-service/bestuhlungsplaene.php?navid=119953119953

Sources checked 2026-10-20

Symbols: HitLight-owned category artwork. No manufacturer model geometry or original source pages included.

Source-based reconstruction. Confirm the current installation and equipment availability with the venue.

Scale, fixture positions, mounting heights and aiming may include estimates; this is not a rigging specification.

Provisional fixture matches are labelled as placeholders. The recorded subset is not a complete physical inventory.

DMX addresses are withheld from public plans until their exact source patch is reconciled.

The reconstruction retains its documented coverage and geometry assumptions; confirm the current setup with the venue.

Official venue information: https://www.stadthalle-delbrueck.de/de/raeumlichkeiten-mieten/ausstattung-service/bestuhlungsplaene.php?navid=119953119953 · checked 2026-10-20

3.3.3-Lichttechnik.pdf: https://www.stadthalle-delbrueck.de/de/raeumlichkeiten-mieten/ausstattung-service/ton-licht.php · checked 2026-10-20

Public venue page: https://www.hitlight.app/venues/germany/stadthalle-delbruck-5499263e

HitLight