
UPSTAGE

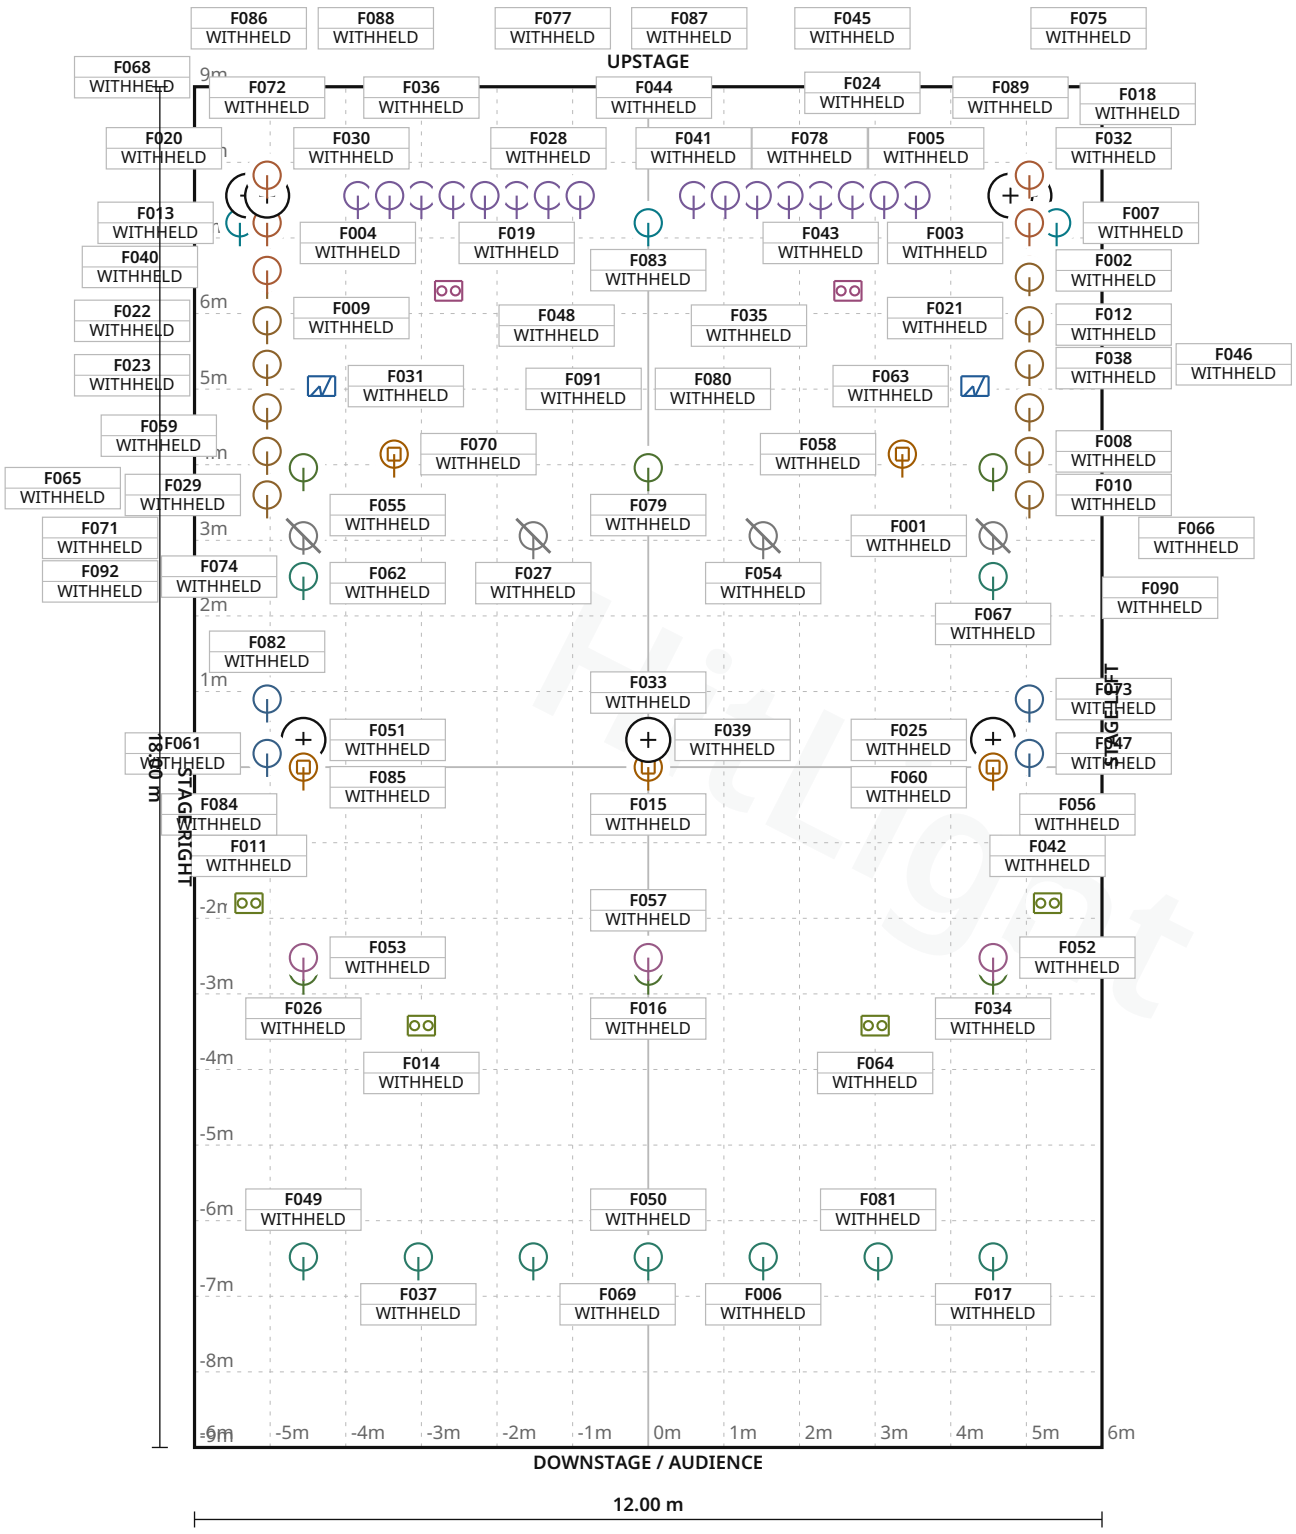

FIXTURE LEGEND

- **Atomic 3000 DMX** — Strobe · 2×
- **Robin Pointe** — Moving Head · 5×
- **Sunstrip Active** — PAR Light · 4×
- **ACL PAR36** physicalhead — PAR Light · 8×
- **CoemarVersatile6** 50W — PAR Light · 3×
- **Molefay4CellBlin** der — Blinder · 2×
- **MolefayDTS2x650W** — Blinder · 4×
- **PAR56CP60 side** — PAR Light · 8×
- **PAR56CP62 side** — PAR Light · 4×
- **PAR56NSP** — PAR Light · 16×
- **PAR64CP60** front/back — PAR Light · 9×
- **PAR64CP62** back/side — PAR Light · 12×
- **PC1000W** — PAR Light · 9×
- **ShowtecM800MKII** Tour — PAR Light · 6×

Stage 12.00 m W × 18.00 m D · Grid 1 m

1 fixture labels omitted in this view due to crowding · see DMX patch

Le Rez - Usine · Main room

LIGHT PLOT · PLAN · Main room

HitLight · Le Rez - Usine

Place des Volontaires 4, 1204, Genève, Switzerland

DWG HL · SCALE 1:100 · metric · PRINT AT 100%

Drawn HitLight

Generated from the saved show

SOURCE 6e612b21272b

SYMBOL LEGEND

14 TYPES · 92 FIXTURES · COLOUR BY TYPE



Martin Professional Atomic 3000 DMX

Strobe · 4 Channel · 4 ch · category symbol

2 physical · 2 plotted

0 disabled · 0 unplaced



Robe Lighting Robin Pointe

Moving Head · Mode 1 - Standard 16bit · 24 ch · category symbol

5 physical · 5 plotted

0 disabled · 0 unplaced



Showtec Sunstrip Active

PAR Light · Unverified · TBC ch · category symbol

4 physical · 4 plotted

4 disabled · 0 unplaced



Unverified source fixture ACL PAR36 physicalhead

PAR Light · Unverified · TBC ch · category symbol

8 physical · 8 plotted

0 disabled · 0 unplaced



Unverified source fixture CoemarVersatile650W

PAR Light · Unverified · TBC ch · category symbol

3 physical · 3 plotted

0 disabled · 0 unplaced



Unverified source fixture Molefay4CellBlinder

Blinder · Unverified · TBC ch · category symbol

2 physical · 2 plotted

0 disabled · 0 unplaced



Unverified source fixture MolefayDTS2x650W

Blinder · Unverified · TBC ch · category symbol

4 physical · 4 plotted

0 disabled · 0 unplaced



Unverified source fixture PAR56CP60 side

PAR Light · Unverified · TBC ch · category symbol

8 physical · 8 plotted

0 disabled · 0 unplaced

SYMBOL LEGEND · CONTINUED

Unverified source fixture PAR56CP62 side PAR Light · Unverified · TBC ch · category symbol	**4 physical · 4 plotted** 0 disabled · 0 unplaced
Unverified source fixture PAR56NSP PAR Light · Unverified · TBC ch · category symbol	**16 physical · 16 plotted** 0 disabled · 0 unplaced
Unverified source fixture PAR64CP60 front/back PAR Light · Unverified · TBC ch · category symbol	**9 physical · 9 plotted** 0 disabled · 0 unplaced
Unverified source fixture PAR64CP62 back/side PAR Light · Unverified · TBC ch · category symbol	**12 physical · 12 plotted** 0 disabled · 0 unplaced
Unverified source fixture PC1000W PAR Light · Unverified · TBC ch · category symbol	**9 physical · 9 plotted** 0 disabled · 0 unplaced
Unverified source fixture ShowtecM800MKII Tour PAR Light · Unverified · TBC ch · category symbol	**6 physical · 6 plotted** 0 disabled · 0 unplaced

Le Rez - Usine · Main room

SYMBOL LEGEND · Main room

HitLight · Le Rez - Usine

Place des Volontaires 4, 1204, Genève, Switzerland

DWG HL · METRIC

Drawn HitLight

Generated from the saved show

SOURCE 6e612b21272b

GENERAL NOTES

1. Source-based lighting plan. Confirm the current rig with the venue.
2. PARTIAL: included fixtures are not a full physical-unit census.
3. DMX PATCH WITHHELD: provisional or unchecked addresses are not published.
4. Approximate planning view; not official venue paperwork or output-ready. Original HitLight symbols only; no source pages, OEM meshes, photos or logos. Original files remain private; modes and patch unverified.

HitLight

FIXTURE SCHEDULE

Fixture	Manufacturer / model	Position / mount	Mode / output
VISUAL PLANNING · DMX PATCH WITHHELD			
F001	Showtec / Sunstrip Active	PLOTTED	Unverified · Output excluded
F002	Unverified source fixture / PAR56CP60 side	PLOTTED	Unverified · Output excluded
F003	Unverified source fixture / ACL PAR36 physicalhead	PLOTTED	Unverified · Output excluded
F004	Unverified source fixture / PAR56NSP	PLOTTED	Unverified · Output excluded
F005	Unverified source fixture / ACL PAR36 physicalhead	PLOTTED	Unverified · Output excluded
F006	Unverified source fixture / PAR64CP60 front/back	PLOTTED	Unverified · Output excluded
F007	Unverified source fixture / CoemarVersatile650W	PLOTTED	Unverified · Output excluded
F008	Unverified source fixture / PAR64CP62 back/side	PLOTTED	Unverified · Output excluded
F009	Unverified source fixture / PAR56CP60 side	PLOTTED	Unverified · Output excluded
F010	Unverified source fixture / PAR64CP62 back/side	PLOTTED	Unverified · Output excluded
F011	Unverified source fixture / MolefayDTS2x650W	PLOTTED	Unverified · Output excluded
F012	Unverified source fixture / PAR64CP62 back/side	PLOTTED	Unverified · Output excluded
F013	Unverified source fixture / CoemarVersatile650W	PLOTTED	Unverified · Output excluded
F014	Unverified source fixture / MolefayDTS2x650W	PLOTTED	Unverified · Output excluded
F015	Robe Lighting / Robin Pointe	PLOTTED	Unverified · Output excluded
F016	Unverified source fixture / PC1000W	PLOTTED	Unverified · Output excluded
F017	Unverified source fixture / PAR64CP60 front/back	PLOTTED	Unverified · Output excluded
F018	Unverified source fixture / PAR56CP60 side	PLOTTED	Unverified · Output excluded
F019	Unverified source fixture / PAR56NSP	PLOTTED	Unverified · Output excluded
F020	Unverified source fixture / ACL PAR36 physicalhead	PLOTTED	Unverified · Output excluded

Planning reference only. Confirm installed modes and patch with the venue.

FIXTURE SCHEDULE · CONTINUED

Fixture	Manufacturer / model	Position / mount	Mode / output
VISUAL PLANNING · DMX PATCH WITHHELD			
F021	Unverified source fixture / PAR56CP60 side	PLOTTED	Unverified · Output excluded
F022	Unverified source fixture / PAR56CP60 side	PLOTTED	Unverified · Output excluded
F023	Unverified source fixture / PAR64CP62 back/side	PLOTTED	Unverified · Output excluded
F024	Unverified source fixture / PAR56CP60 side	PLOTTED	Unverified · Output excluded
F025	Unverified source fixture / PC1000W	PLOTTED	Unverified · Output excluded
F026	Unverified source fixture / PC1000W	PLOTTED	Unverified · Output excluded
F027	Showtec / Sunstrip Active	PLOTTED	Unverified · Output excluded
F028	Unverified source fixture / PAR56NSP	PLOTTED	Unverified · Output excluded
F029	Unverified source fixture / PAR64CP62 back/side	PLOTTED	Unverified · Output excluded
F030	Unverified source fixture / ACL PAR36 physicalhead	PLOTTED	Unverified · Output excluded
F031	Martin Professional / Atomic 3000 DMX	PLOTTED	Unverified · Output excluded
F032	Unverified source fixture / ACL PAR36 physicalhead	PLOTTED	Unverified · Output excluded
F033	Unverified source fixture / ShowtecM800MKII Tour	PLOTTED	Unverified · Output excluded
F034	Unverified source fixture / PC1000W	PLOTTED	Unverified · Output excluded
F035	Unverified source fixture / PAR56NSP	PLOTTED	Unverified · Output excluded
F036	Unverified source fixture / PAR56NSP	PLOTTED	Unverified · Output excluded
F037	Unverified source fixture / PAR64CP60 front/back	PLOTTED	Unverified · Output excluded
F038	Unverified source fixture / PAR64CP62 back/side	PLOTTED	Unverified · Output excluded
F039	Unverified source fixture / PC1000W	PLOTTED	Unverified · Output excluded
F040	Unverified source fixture / ACL PAR36 physicalhead	PLOTTED	Unverified · Output excluded

Planning reference only. Confirm installed modes and patch with the venue.

FIXTURE SCHEDULE · CONTINUED

Fixture	Manufacturer / model	Position / mount	Mode / output
VISUAL PLANNING · DMX PATCH WITHHELD			
F041	Unverified source fixture / PAR56NSP	PLOTTED	Unverified · Output excluded
F042	Unverified source fixture / MolefayDTS2x650W	PLOTTED	Unverified · Output excluded
F043	Unverified source fixture / PAR56NSP	PLOTTED	Unverified · Output excluded
F044	Unverified source fixture / PAR56NSP	PLOTTED	Unverified · Output excluded
F045	Unverified source fixture / PAR56NSP	PLOTTED	Unverified · Output excluded
F046	Unverified source fixture / PAR64CP62 back/side	PLOTTED	Unverified · Output excluded
F047	Unverified source fixture / PAR56CP62 side	PLOTTED	Unverified · Output excluded
F048	Unverified source fixture / PAR56NSP	PLOTTED	Unverified · Output excluded
F049	Unverified source fixture / PAR64CP60 front/back	PLOTTED	Unverified · Output excluded
F050	Unverified source fixture / PAR64CP60 front/back	PLOTTED	Unverified · Output excluded
F051	Unverified source fixture / ShowtecM800MKII Tour	PLOTTED	Unverified · Output excluded
F052	Unverified source fixture / ShowtecM800MKII Tour	PLOTTED	Unverified · Output excluded
F053	Unverified source fixture / ShowtecM800MKII Tour	PLOTTED	Unverified · Output excluded
F054	Showtec / Sunstrip Active	PLOTTED	Unverified · Output excluded
F055	Unverified source fixture / PC1000W	PLOTTED	Unverified · Output excluded
F056	Robe Lighting / Robin Pointe	PLOTTED	Unverified · Output excluded
F057	Unverified source fixture / ShowtecM800MKII Tour	PLOTTED	Unverified · Output excluded
F058	Robe Lighting / Robin Pointe	PLOTTED	Unverified · Output excluded
F059	Unverified source fixture / PAR64CP62 back/side	PLOTTED	Unverified · Output excluded
F060	Unverified source fixture / ShowtecM800MKII Tour	PLOTTED	Unverified · Output excluded

Planning reference only. Confirm installed modes and patch with the venue.

FIXTURE SCHEDULE · CONTINUED

Fixture	Manufacturer / model	Position / mount	Mode / output
VISUAL PLANNING · DMX PATCH WITHHELD			
F061	Unverified source fixture / PAR56CP62 side	PLOTTED	Unverified · Output excluded
F062	Showtec / Sunstrip Active	PLOTTED	Unverified · Output excluded
F063	Martin Professional / Atomic 3000 DMX	PLOTTED	Unverified · Output excluded
F064	Unverified source fixture / MolefayDTS2x650W	PLOTTED	Unverified · Output excluded
F065	Unverified source fixture / PAR64CP62 back/side	PLOTTED	Unverified · Output excluded
F066	Unverified source fixture / PAR64CP62 back/side	PLOTTED	Unverified · Output excluded
F067	Unverified source fixture / PAR64CP60 front/back	PLOTTED	Unverified · Output excluded
F068	Unverified source fixture / PAR56CP60 side	PLOTTED	Unverified · Output excluded
F069	Unverified source fixture / PAR64CP60 front/back	PLOTTED	Unverified · Output excluded
F070	Robe Lighting / Robin Pointe	PLOTTED	Unverified · Output excluded
F071	Unverified source fixture / PAR64CP62 back/side	PLOTTED	Unverified · Output excluded
F072	Unverified source fixture / ACL PAR36 physicalhead	PLOTTED	Unverified · Output excluded
F073	Unverified source fixture / PAR56CP62 side	PLOTTED	Unverified · Output excluded
F074	Unverified source fixture / PAR64CP60 front/back	PLOTTED	Unverified · Output excluded
F075	Unverified source fixture / PAR56NSP	PLOTTED	Unverified · Output excluded
F076	Unverified source fixture / PAR56CP60 side	PLOTTED	Unverified · Output excluded
F077	Unverified source fixture / PAR56NSP	PLOTTED	Unverified · Output excluded
F078	Unverified source fixture / PAR56NSP	PLOTTED	Unverified · Output excluded
F079	Unverified source fixture / PC1000W	PLOTTED	Unverified · Output excluded
F080	Unverified source fixture / Molefay4CellBlinder	PLOTTED	Unverified · Output excluded

Planning reference only. Confirm installed modes and patch with the venue.

FIXTURE SCHEDULE · CONTINUED

Fixture	Manufacturer / model	Position / mount	Mode / output
VISUAL PLANNING · DMX PATCH WITHHELD			
F081	Unverified source fixture / PAR64CP60 front/back	PLOTTED	Unverified · Output excluded
F082	Unverified source fixture / PAR56CP62 side	PLOTTED	Unverified · Output excluded
F083	Unverified source fixture / CoemarVersatile650W	PLOTTED	Unverified · Output excluded
F084	Robe Lighting / Robin Pointe	PLOTTED	Unverified · Output excluded
F085	Unverified source fixture / PC1000W	PLOTTED	Unverified · Output excluded
F086	Unverified source fixture / PAR56NSP	PLOTTED	Unverified · Output excluded
F087	Unverified source fixture / PAR56NSP	PLOTTED	Unverified · Output excluded
F088	Unverified source fixture / PAR56NSP	PLOTTED	Unverified · Output excluded
F089	Unverified source fixture / ACL PAR36 physicalhead	PLOTTED	Unverified · Output excluded
F090	Unverified source fixture / PC1000W	PLOTTED	Unverified · Output excluded
F091	Unverified source fixture / Molefay4CellBlinder	PLOTTED	Unverified · Output excluded
F092	Unverified source fixture / PAR64CP62 back/side	PLOTTED	Unverified · Output excluded

Planning reference only. Confirm installed modes and patch with the venue.

VALIDATION APPENDIX

WARNING · PATCH_WITHHELD

DMX patch facts are withheld pending source verification. This planning document cannot be used for hardware output.

Objects: — · Remediation: review the source facts and regenerate.

ERROR · STAGE_DIMENSIONS_UNCONFIRMED

Confirm the stage dimensions before producing a final technical document.

Objects: Main room · Remediation: review the source facts and regenerate.

WARNING · MODE_UNVERIFIED

DMX modes are unverified; output remains excluded.

Objects: F001–F014, F016–F030, F032–F055, F057, F059–F062, F064–F069, F071–F083, F085–F092 · Remediation: review the source facts and regenerate.

WARNING · FIXTURE_DISABLED

Fixtures are disabled for this visual planning reconstruction.

Objects: F001, F027, F054, F062 · Remediation: review the source facts and regenerate.

WARNING · TITLE_METADATA_INCOMPLETE

Some professional title-block metadata is missing; the document will show an em dash.

Objects: 5526bceebd39725988958bbd · Remediation: review the source facts and regenerate.

HitLight

VENUE & DRAWING SOURCES

Le Rez - Usine

Main room · House rig

Place des Volontaires 4, 1204, Genève, CH

http://www.rez-usine.ch/

Sources checked 2026-10-19

Generated by HitLight from the reviewed partial Le Rez - Usine reconstruction. Venue sources are cited as facts; their original artwork remains private.

Symbols: HitLight-owned category artwork. No manufacturer model geometry or original source pages included.

Source-based reconstruction. Confirm the current installation and equipment availability with the venue.

Scale, fixture positions, mounting heights and aiming may include estimates; this is not a rigging specification.

Provisional fixture matches are labelled as placeholders. The recorded subset is not a complete physical inventory.

DMX addresses are withheld from public plans until their exact source patch is reconciled.

92 source records display 92 approximate public catalogue housings and 0 fallbacks. Four source-labelled Sunstrip Active units now use the existing original10-lamp bar body, with two reviewed Atomic3000 pins retained. IDs, source unit labels and saved layouts/mounts stay fixed. Four unsupported generic9ch modes cleared; target outputs disabled/unpatched; prior synthetic addresses kept privately. Installed edition, mode, patch, geometry and optics remain unverified.

Original approximate ten-lamp Sunstrip Active body. Plot says Sunstrip Active DMX10ch; installed edition, mode, patch and source currency remain unverified. Source DMX wording stays in fixture names/history. Four outputs disabled; unrelated9ch selection and synthetic stored patch cleared. Catalogue native modes unchanged; body, pivot and aperture are planning estimates, with no hardware acceptance.

Approximate planning view; not official venue paperwork or output-ready. Original HitLight symbols only; no source pages, OEM meshes, photos or logos. Original files remain private; modes and patch unverified.

Official venue information: http://www.rez-usine.ch/ · checked 2026-10-19

Le_Rez_lightplot_2025.pdf: https://rez-usine.ch/fiches-techniques-3/ · checked 2026-10-19

Public venue page: https://www.hitlight.app/venues/switzerland/le-rez-usine-5526bcee

HitLight | hitlight.app