
UPSTAGE

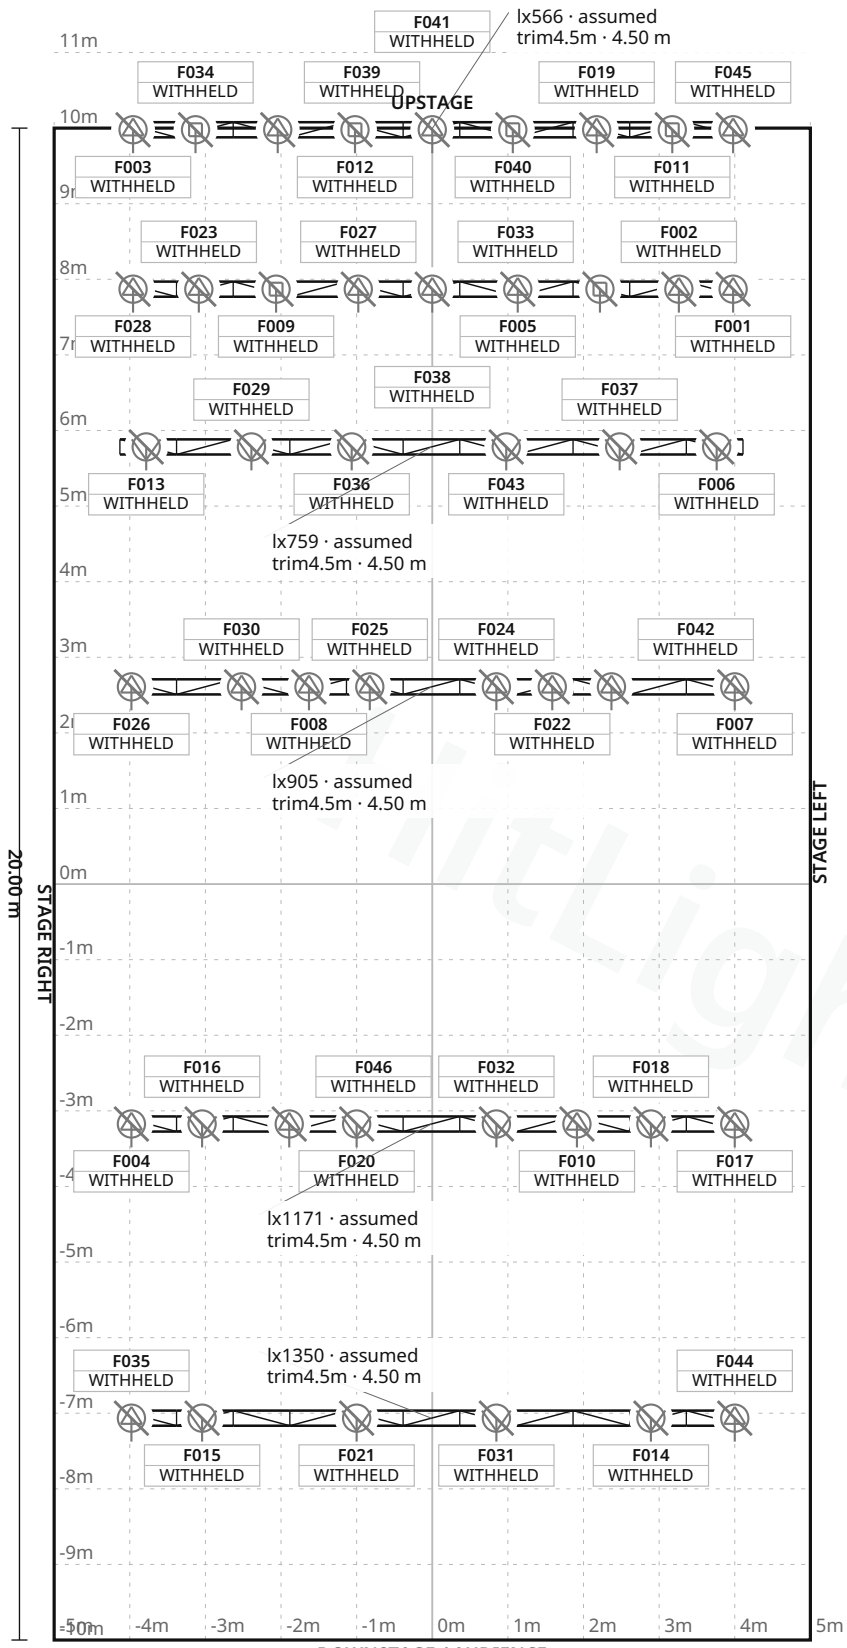

FIXTURE LEGEND

- **Axcor Profile**
  400 HC
  Profile Spot · 8×
- **Clay Paky K-Eye**
  K10 HCR
  Moving Head · 6×
- **ETC Source Four**
  LED Series2
  Fresnel
  Spot Light · 14×
- **ETC Source Four**
  LED Series2
  Profile
  Profile Spot · 18×

Stage 10.00 m W × 20.00 m D · Grid 1 m

HitLight TECHNICAL LIGHTING REV 30307e58dac8 · 1/10

Agora · Agora

LIGHT PLOT · PLAN · Agora

HitLight · Agora

Skäggetorps centrum 18, 58642, Linköping, Sweden

DWG HL · SCALE 1:100 · metric · PRINT AT 100%

Drawn HitLight

Generated from the saved show

SOURCE 0ed2e5803ac2

SYMBOL LEGEND

4 TYPES · 46 FIXTURES · COLOUR BY TYPE



Clay Paky Axcor Profile 400 HC

Profile Spot · Unverified · TBC ch · category symbol

8 physical · 8 plotted

8 disabled · 0 unplaced



Unverified source fixture Clay Paky K-Eye K10 HCR

Moving Head · Unverified · TBC ch · category symbol

6 physical · 6 plotted

6 disabled · 0 unplaced



Unverified source fixture ETC Source Four LED Series2 Fresnel

Spot Light · Unverified · TBC ch · category symbol

14 physical · 14 plotted

14 disabled · 0 unplaced



Unverified source fixture ETC Source Four LED Series2 Profile

Profile Spot · Unverified · TBC ch · category symbol

18 physical · 18 plotted

18 disabled · 0 unplaced

HitLight

Agora · Agora

SYMBOL LEGEND · Agora

HitLight · Agora

Skäggetorps centrum 18, 58642, Linköping, Sweden

DWG HL · METRIC

Drawn HitLight

Generated from the saved show

SOURCE 0ed2e5803ac2

GENERAL NOTES

1. Source-based lighting plan. Confirm the current rig with the venue.
2. PARTIAL: included fixtures are not a full physical-unit census.
3. DMX PATCH WITHHELD: provisional or unchecked addresses are not published.
4. 2019 draft layout p2 with46individual coloured glyphs across rooms137/140, treated as one combined blackbox configuration, not two simultaneous venue copies.10x20m envelope schematic fit;4.5m support trim guessed. Current2...
5. 46 individually plotted source bodies; partial view, not a complete current installed census.

HitLight

STAGE ELEMENTS

NAME	TYPE	POSITION	TRIM / SIZE
lx566 · assumed trim4.5m	trussStraight	X -0.01 m · Z -9.98 m	4.50 m · 8.24 m W × 0.20 m D
lx663 · assumed trim4.5m	trussStraight	X -0.01 m · Z -7.87 m	4.50 m · 8.24 m W × 0.20 m D
lx759 · assumed trim4.5m	trussStraight	X -0.01 m · Z -5.78 m	4.50 m · 8.24 m W × 0.20 m D
lx905 · assumed trim4.5m	trussStraight	X -0.01 m · Z -2.61 m	4.50 m · 8.24 m W × 0.20 m D
lx1171 · assumed trim4.5m	trussStraight	X -0.01 m · Z 3.17 m	4.50 m · 8.24 m W × 0.20 m D
lx1350 · assumed trim4.5m	trussStraight	X -0.01 m · Z 7.07 m	4.50 m · 8.24 m W × 0.20 m D

HitLight

FIXTURE SCHEDULE

Fixture	Manufacturer / model	Position / mount	Mode / output
VISUAL PLANNING · DMX PATCH WITHHELD			
F001	Unverified source fixture / ETC Source Four LED Series2 Profile	lx663 · assumed trim4.5m	Unverified · Output excluded
F002	Clay Paky / Axcor Profile 400 HC	lx663 · assumed trim4.5m	Unverified · Output excluded
F003	Unverified source fixture / ETC Source Four LED Series2 Profile	lx566 · assumed trim4.5m	Unverified · Output excluded
F004	Unverified source fixture / ETC Source Four LED Series2 Profile	lx1171 · assumed trim4.5m	Unverified · Output excluded
F005	Clay Paky / Axcor Profile 400 HC	lx663 · assumed trim4.5m	Unverified · Output excluded
F006	Unverified source fixture / ETC Source Four LED Series2 Fresnel	lx759 · assumed trim4.5m	Unverified · Output excluded
F007	Unverified source fixture / ETC Source Four LED Series2 Profile	lx905 · assumed trim4.5m	Unverified · Output excluded
F008	Clay Paky / Axcor Profile 400 HC	lx905 · assumed trim4.5m	Unverified · Output excluded
F009	Unverified source fixture / Clay Paky K-Eye K10 HCR	lx663 · assumed trim4.5m	Unverified · Output excluded
F010	Unverified source fixture / ETC Source Four LED Series2 Profile	lx1171 · assumed trim4.5m	Unverified · Output excluded
F011	Unverified source fixture / Clay Paky K-Eye K10 HCR	lx566 · assumed trim4.5m	Unverified · Output excluded
F012	Unverified source fixture / Clay Paky K-Eye K10 HCR	lx566 · assumed trim4.5m	Unverified · Output excluded
F013	Unverified source fixture / ETC Source Four LED Series2 Fresnel	lx759 · assumed trim4.5m	Unverified · Output excluded
F014	Unverified source fixture / ETC Source Four LED Series2 Fresnel	lx1350 · assumed trim4.5m	Unverified · Output excluded
F015	Unverified source fixture / ETC Source Four LED Series2 Fresnel	lx1350 · assumed trim4.5m	Unverified · Output excluded
F016	Unverified source fixture / ETC Source Four LED Series2 Fresnel	lx1171 · assumed trim4.5m	Unverified · Output excluded
F017	Unverified source fixture / ETC Source Four LED Series2 Profile	lx1171 · assumed trim4.5m	Unverified · Output excluded
F018	Unverified source fixture / ETC Source Four LED Series2 Fresnel	lx1171 · assumed trim4.5m	Unverified · Output excluded
F019	Clay Paky / Axcor Profile 400 HC	lx566 · assumed trim4.5m	Unverified · Output excluded
F020	Unverified source fixture / ETC Source Four LED Series2 Fresnel	lx1171 · assumed trim4.5m	Unverified · Output excluded

Planning reference only. Confirm installed modes and patch with the venue.

Agora · Agora

FIXTURE SCHEDULE · Agora

HitLight · Agora

Skäggetorps centrum 18, 58642, Linköping, Sweden

DWG HL · METRIC

Drawn HitLight

Generated from the saved show

SOURCE 0ed2e5803ac2

FIXTURE SCHEDULE · CONTINUED

Fixture	Manufacturer / model	Position / mount	Mode / output
VISUAL PLANNING · DMX PATCH WITHHELD			
F021	Unverified source fixture / ETC Source Four LED Series2 Fresnel	lx1350 · assumed trim4.5m	Unverified · Output excluded
F022	Clay Paky / Axcor Profile 400 HC	lx905 · assumed trim4.5m	Unverified · Output excluded
F023	Clay Paky / Axcor Profile 400 HC	lx663 · assumed trim4.5m	Unverified · Output excluded
F024	Unverified source fixture / ETC Source Four LED Series2 Profile	lx905 · assumed trim4.5m	Unverified · Output excluded
F025	Unverified source fixture / ETC Source Four LED Series2 Profile	lx905 · assumed trim4.5m	Unverified · Output excluded
F026	Unverified source fixture / ETC Source Four LED Series2 Profile	lx905 · assumed trim4.5m	Unverified · Output excluded
F027	Clay Paky / Axcor Profile 400 HC	lx663 · assumed trim4.5m	Unverified · Output excluded
F028	Unverified source fixture / ETC Source Four LED Series2 Profile	lx663 · assumed trim4.5m	Unverified · Output excluded
F029	Unverified source fixture / ETC Source Four LED Series2 Fresnel	lx759 · assumed trim4.5m	Unverified · Output excluded
F030	Unverified source fixture / ETC Source Four LED Series2 Profile	lx905 · assumed trim4.5m	Unverified · Output excluded
F031	Unverified source fixture / ETC Source Four LED Series2 Fresnel	lx1350 · assumed trim4.5m	Unverified · Output excluded
F032	Unverified source fixture / ETC Source Four LED Series2 Fresnel	lx1171 · assumed trim4.5m	Unverified · Output excluded
F033	Unverified source fixture / Clay Paky K-Eye K10 HCR	lx663 · assumed trim4.5m	Unverified · Output excluded
F034	Unverified source fixture / Clay Paky K-Eye K10 HCR	lx566 · assumed trim4.5m	Unverified · Output excluded
F035	Unverified source fixture / ETC Source Four LED Series2 Profile	lx1350 · assumed trim4.5m	Unverified · Output excluded
F036	Unverified source fixture / ETC Source Four LED Series2 Fresnel	lx759 · assumed trim4.5m	Unverified · Output excluded
F037	Unverified source fixture / ETC Source Four LED Series2 Fresnel	lx759 · assumed trim4.5m	Unverified · Output excluded
F038	Unverified source fixture / ETC Source Four LED Series2 Profile	lx663 · assumed trim4.5m	Unverified · Output excluded
F039	Clay Paky / Axcor Profile 400 HC	lx566 · assumed trim4.5m	Unverified · Output excluded
F040	Unverified source fixture / Clay Paky K-Eye K10 HCR	lx566 · assumed trim4.5m	Unverified · Output excluded

Planning reference only. Confirm installed modes and patch with the venue.

Agora · Agora

FIXTURE SCHEDULE · Agora

HitLight · Agora

Skäggetorps centrum 18, 58642, Linköping, Sweden

DWG HL · METRIC

Drawn HitLight

Generated from the saved show

SOURCE 0ed2e5803ac2

FIXTURE SCHEDULE · CONTINUED

Fixture	Manufacturer / model	Position / mount	Mode / output
VISUAL PLANNING · DMX PATCH WITHHELD			
F041	Unverified source fixture / ETC Source Four LED Series2 Profile	lx566 · assumed trim4.5m	Unverified · Output excluded
F042	Unverified source fixture / ETC Source Four LED Series2 Profile	lx905 · assumed trim4.5m	Unverified · Output excluded
F043	Unverified source fixture / ETC Source Four LED Series2 Fresnel	lx759 · assumed trim4.5m	Unverified · Output excluded
F044	Unverified source fixture / ETC Source Four LED Series2 Profile	lx1350 · assumed trim4.5m	Unverified · Output excluded
F045	Unverified source fixture / ETC Source Four LED Series2 Profile	lx566 · assumed trim4.5m	Unverified · Output excluded
F046	Unverified source fixture / ETC Source Four LED Series2 Profile	lx1171 · assumed trim4.5m	Unverified · Output excluded

Planning reference only. Confirm installed modes and patch with the venue.

HitLight

VALIDATION APPENDIX

WARNING · PATCH_WITHHELD

DMX patch facts are withheld pending source verification. This planning document cannot be used for hardware output.

Objects: — · Remediation: review the source facts and regenerate.

ERROR · STAGE_DIMENSIONS_UNCONFIRMED

Confirm the stage dimensions before producing a final technical document.

Objects: Agora · Remediation: review the source facts and regenerate.

WARNING · MODE_UNVERIFIED

DMX modes are unverified; output remains excluded.

Objects: F001–F046 · Remediation: review the source facts and regenerate.

WARNING · FIXTURE_DISABLED

Fixtures are disabled for this visual planning reconstruction.

Objects: F001–F046 · Remediation: review the source facts and regenerate.

WARNING · TITLE_METADATA_INCOMPLETE

Some professional title-block metadata is missing; the document will show an em dash.

Objects: 56f146d8e6e36ffc05dc0ec1 · Remediation: review the source facts and regenerate.

HitLight

VENUE & DRAWING SOURCES

Agora

Agora · Published reference (rig unverified)

Skäggetorps centrum 18, 58642, Linköping, SE

Sources checked 2026-10-19

Generated by HitLight from the saved published venue rig. Source attribution and reconstruction limitations are retained below.

Symbols: HitLight-owned category artwork. No manufacturer model geometry or original source pages included.

2019 draft layout p2 with46individual coloured glyphs across rooms137/140, treated as one combined blackbox configuration, not two simultaneous venue copies.10x20m envelope schematic fit;4.5m support trim guessed. Current2024 inventory differs and does not refresh installed positions. Six green K-Eye glyphs versus inventory8;6Axcor,18profile,14Fresnel visible. No ceiling inferred from molton length.

46 individually plotted source bodies; partial view, not a complete current installed census.

See the current legend and fixture schedule for fixture coverage. Original manufacturer models/optical and motion fidelity are not certified.

All fixtures disabled/unpatched. Display modes do not establish installed personalities, circuits or DMX addresses; mounts/focus/currentness remain unverified.

See the current public 3D view for available display models and the fixture schedule for source identities. Editable copies retain labelled no-output catalogue bodies. No original drawing or manufacturer-model redistribution rights granted.

Exact available catalogue display bodies are restored through verified immutable references. Fixture identities, installed modes, patch and output verification are unchanged; original source qualifications remain authoritative.

2019 draft layout p2 with46individual coloured glyphs across rooms137/140, treated as one combined blackbox configuration, not two simultaneous venue copies.10x20m envelope schematic fit;4.5m support trim guessed. Current2024 inventory differs and does not refresh installed positions. Six green K-Eye glyphs versus inventory8;6Axcor,18profile,14Fresnel visible. No ceiling inferred from molton length.

46 individually plotted source bodies; partial view, not a complete current installed census.

See the current legend and fixture schedule for fixture coverage. Original manufacturer models/optical and motion fidelity are not certified.

All fixtures disabled/unpatched. Display modes do not establish installed personalities, circuits or DMX addresses; mounts/focus/currentness remain unverified.

See the current public 3D view for available display models and the fixture schedule for source identities. Editable copies retain labelled no-output catalogue bodies. No original drawing or manufacturer-model redistribution rights granted.

Generated from the saved published HitLight layout; fixture positions and room geometry are unchanged. Not an official venue drawing.

Output remains excluded for visual-only fixtures. Catalogue identity does not verify installed modes, addresses or the current installation.

Exact available catalogue display bodies are restored through verified immutable references. Fixture identities, installed modes, patch and output verification are unchanged; original source qualifications remain authoritative.

agora tech spec v1 2019-02-22.pdf: https://scenrum.se/application/handling/663b32b7-aea1-451a-ba77-b37c82908e60/laddaner · checked 2026-10-19

VENUE & DRAWING SOURCES

Published venue information:
https://scenrum.se/application/spelplats/cc7f2acd-666f-168a-cc27-3a033695eca4 · checked 2026-10-19

Public venue page: https://www.hitlight.app/venues/sweden/agora-56f146d8

HitLight