
UPSTAGE

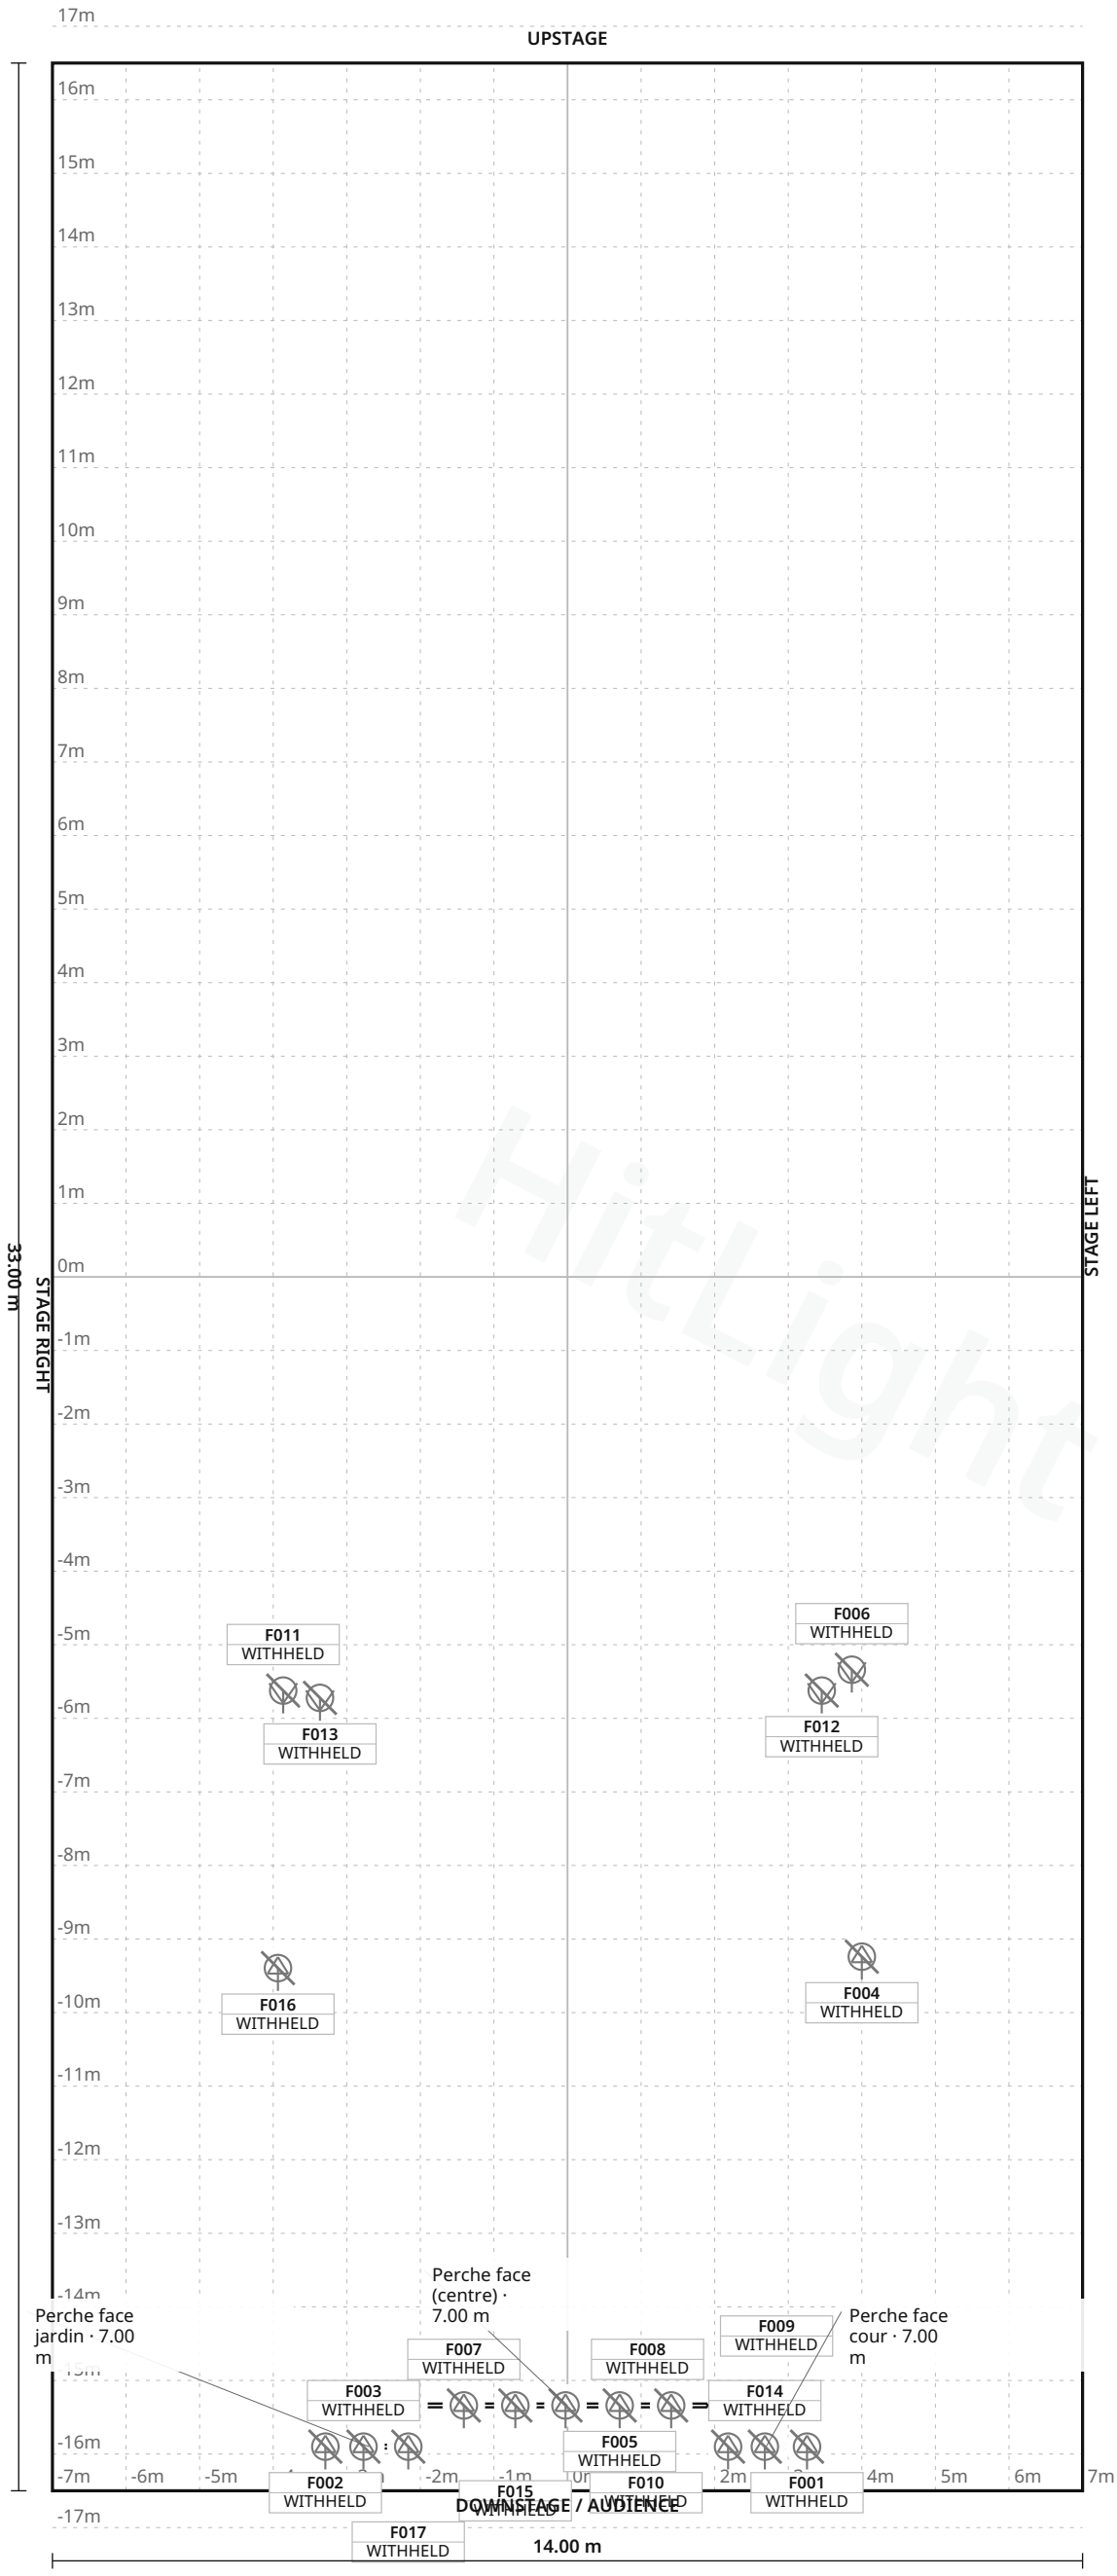

FIXTURE LEGEND

- **611SX** — Profile Spot · 2×
- **714SX** — Profile Spot · 9×
- **PC 2000W (Juliat HPC 329)** — Spot Light · 4×
- **Warp (ADB 800W profile)** — Profile Spot · 2×

Stage 14.00 m W × 33.00 m D · Grid 1 m

TMS - Théâtre municipal de Sens · Main room

LIGHT PLOT · PLAN · Main room

HitLight · TMS - Théâtre municipal de Sens

21 boulevard des Garibaldi, 89100 Sens, France, 89100, SENS, France

DWG HL · SCALE 1:100 · metric · PRINT AT 100%

Drawn HitLight

Generated from the saved show

SOURCE 132db2d7392c

SYMBOL LEGEND

4 TYPES · 17 FIXTURES · COLOUR BY TYPE



Unverified source fixture 611SX

Profile Spot · Unverified · TBC ch · category symbol

2 physical · 2 plotted

2 disabled · 0 unplaced



Unverified source fixture 714SX

Profile Spot · Unverified · TBC ch · category symbol

9 physical · 9 plotted

9 disabled · 0 unplaced



Unverified source fixture PC 2000W (Juliat HPC 329)

Spot Light · Unverified · TBC ch · category symbol

4 physical · 4 plotted

4 disabled · 0 unplaced



Unverified source fixture Warp (ADB 800W profile)

Profile Spot · Unverified · TBC ch · category symbol

2 physical · 2 plotted

2 disabled · 0 unplaced

HitLight

TMS - Théâtre municipal de Sens · Main room

SYMBOL LEGEND · Main room

HitLight · TMS - Théâtre municipal de Sens

21 boulevard des Garibaldi, 89100 Sens, France, 89100, SENS, France

DWG HL · METRIC

Drawn HitLight

Generated from the saved show

SOURCE 132db2d7392c

GENERAL NOTES

1. Source-based lighting plan. Confirm the current rig with the venue.
2. PARTIAL: included fixtures are not a full physical-unit census.
3. DMX PATCH WITHHELD: provisional or unchecked addresses are not published.
4. Approximate planning view; not official venue paperwork or output-ready. Original HitLight symbols only; no source pages, OEM meshes, photos or logos. Original files remain private; modes and patch unverified.

HitLight

STAGE ELEMENTS

NAME	TYPE	POSITION	TRIM / SIZE
Perche face cour	pipe	X 2.70 m · Z 15.90 m	7.00 m · 1.60 m W × 0.05 m D
Perche face (centre)	pipe	X 0.00 m · Z 15.34 m	7.00 m · 3.80 m W × 0.05 m D
Perche face jardin	pipe	X -2.70 m · Z 15.90 m	7.00 m · 1.60 m W × 0.05 m D

HitLight

TMS - Théâtre municipal de Sens · Main room

STAGE ELEMENTS · Main room

HitLight · TMS - Théâtre municipal de Sens

21 boulevard des Garibaldi, 89100 Sens, France, 89100, SENS, France

DWG HL · METRIC

Drawn HitLight

Generated from the saved show

SOURCE 132db2d7392c

FIXTURE SCHEDULE

Fixture	Manufacturer / model	Position / mount	Mode / output
VISUAL PLANNING · DMX PATCH WITHHELD			
F001	Unverified source fixture / 611SX	Perche face cour	Unverified · Output excluded
F002	Unverified source fixture / 611SX	Perche face jardin	Unverified · Output excluded
F003	Unverified source fixture / 714SX	Perche face jardin	Unverified · Output excluded
F004	Unverified source fixture / Warp (ADB 800W profile)	PLOTTED	Unverified · Output excluded
F005	Unverified source fixture / 714SX	Perche face (centre)	Unverified · Output excluded
F006	Unverified source fixture / PC 2000W (Juliat HPC 329)	PLOTTED	Unverified · Output excluded
F007	Unverified source fixture / 714SX	Perche face (centre)	Unverified · Output excluded
F008	Unverified source fixture / 714SX	Perche face (centre)	Unverified · Output excluded
F009	Unverified source fixture / 714SX	Perche face (centre)	Unverified · Output excluded
F010	Unverified source fixture / 714SX	Perche face cour	Unverified · Output excluded
F011	Unverified source fixture / PC 2000W (Juliat HPC 329)	PLOTTED	Unverified · Output excluded
F012	Unverified source fixture / PC 2000W (Juliat HPC 329)	PLOTTED	Unverified · Output excluded
F013	Unverified source fixture / PC 2000W (Juliat HPC 329)	PLOTTED	Unverified · Output excluded
F014	Unverified source fixture / 714SX	Perche face cour	Unverified · Output excluded
F015	Unverified source fixture / 714SX	Perche face (centre)	Unverified · Output excluded
F016	Unverified source fixture / Warp (ADB 800W profile)	PLOTTED	Unverified · Output excluded
F017	Unverified source fixture / 714SX	Perche face jardin	Unverified · Output excluded

Planning reference only. Confirm installed modes and patch with the venue.

VALIDATION APPENDIX

WARNING · PATCH_WITHHELD

DMX patch facts are withheld pending source verification. This planning document cannot be used for hardware output.

Objects: — · Remediation: review the source facts and regenerate.

WARNING · MODE_UNVERIFIED

DMX modes are unverified; output remains excluded.

Objects: F001–F017 · Remediation: review the source facts and regenerate.

WARNING · FIXTURE_DISABLED

Fixtures are disabled for this visual planning reconstruction.

Objects: F001–F017 · Remediation: review the source facts and regenerate.

WARNING · TITLE_METADATA_INCOMPLETE

Some professional title-block metadata is missing; the document will show an em dash.

Objects: 5740933913e9483caa5ab546 · Remediation: review the source facts and regenerate.

HitLight

VENUE & DRAWING SOURCES

TMS - Théâtre municipal de Sens

Main room · House rig

21 boulevard des Garibaldi, 89100 Sens, France, 89100, SENS, FR

https://www.theatre-sens.fr/

Sources checked 2026-10-19

Generated by HitLight from the reviewed partial TMS - Théâtre municipal de Sens reconstruction.
Venue sources are cited as facts; their original artwork remains private.

Symbols: HitLight-owned category artwork. No manufacturer model geometry or original source pages included.

Partial reconstruction from the venue’s lighting documentation; the currently installed rig and its complete fixture census are not verified.

ESTIMATED GEOMETRY: the documents give no complete scale or trim heights, so the stage size, fixture positions in metres and hanging heights are best-guess estimates, not measurements.

17 source-labelled fixture records retain unconfirmed exact catalogue identities or modes; their printed source names and labelled display substitutions remain unchanged.

Modes and DMX addresses are unverified best guesses; check them with the venue before driving real fixtures.

17 records display 17 approximate public catalogue housings or labelled donors and 0 visual fallbacks. 8 existing display references now use their available approved bodies. Source identities, labelled donors, modes, patch and output exclusions remain unchanged; current installation and optics are unverified.

17 source-based fixture records display 17 approximate public catalogue housings or labelled donors and 0 visual fallbacks. 9 original 714SX display references now use newly authored public housings. Printed source identities and donor labels, selected modes, patch, output exclusions and layout are unchanged. Original source, geometry and installed-equipment uncertainties remain; housing detail, optics and hardware are unverified.

Approximate planning view; not official venue paperwork or output-ready. Original HitLight symbols only; no source pages, OEM meshes, photos or logos. Original files remain private; modes and patch unverified.

Public original technical-document source: https://www.theatre-sens.fr/espace-professionnel/ · checked 2026-10-19

National/regional discovery source: https://www.data.gouv.fr/datasets/base-des-lieux-culturels-ouverts · checked 2026-10-19

National/regional discovery source: https://www.data.gouv.fr/datasets/base-des-lieux-et-equipements-culturels-basilic · checked 2026-10-19

Public venue page: https://www.hitlight.app/venues/france/tms-theatre-municipal-de-sens-57409339

HitLight | hitlight.app