
UPSTAGE

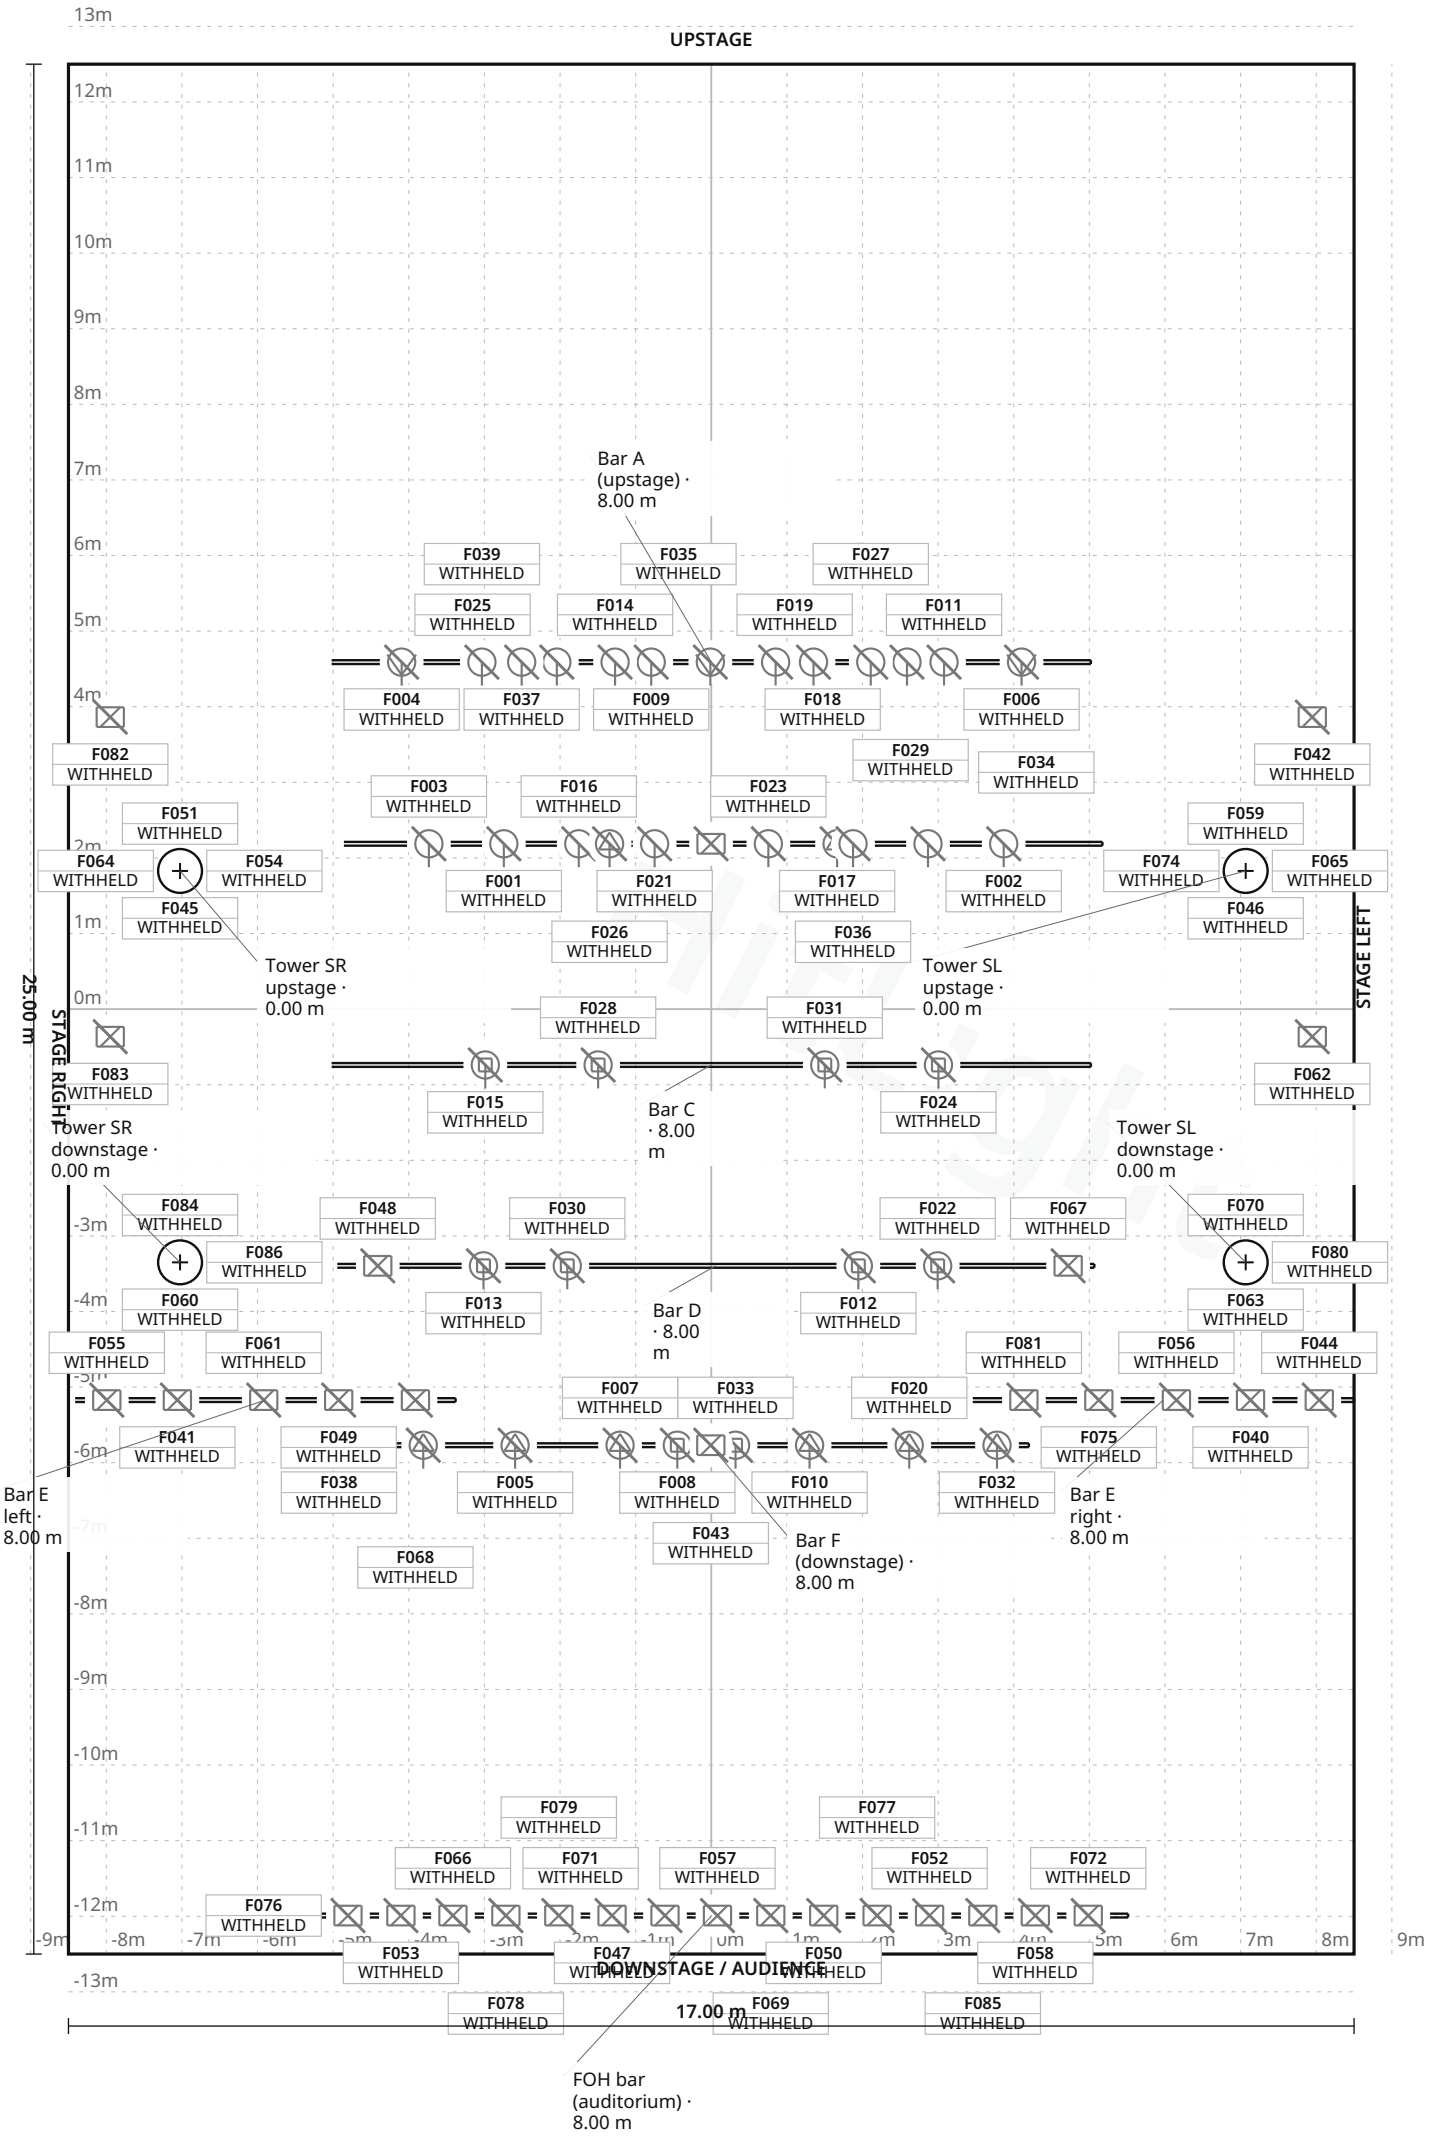

FIXTURE LEGEND

- **Explorer 575** — Spot — Profile Spot · 8×
- **LED Moving Head** — Light 25 deg — Moving Head · 6×
- **LED Profile** — Spotlight 19 deg — Other · 24×
- **LED Zoom Moving** — Head 5-60 deg — Moving Head · 2×
- **Par 64 CP60** — PAR Light · 10×
- **Pilot Wash 250** — Moving Head · 2×
- **S-100X Snow** — Machine / Silent Storm DMX Snow — Other · 2×
- **Scena 650/1000** — PC — Other · 19×
- **Scena 2000 PC** — Spot Light · 3×
- **Strobe** — Innovative — Other · 2×
- **Symmetric** — 500W-650W flood — PAR Light · 8×

Stage 17.00 m W × 25.00 m D · Grid 1 m

1 fixture labels omitted in this view due to crowding · see DMX patch

Гомельский областной драматический театр · Main stage

LIGHT PLOT · PLAN · Main stage

HitLight · Гомельский областной драматический театр

Гомель, Belarus

DWG HL · SCALE 1:100 · metric · PRINT AT 100%

Drawn HitLight

Generated from the saved show

SOURCE b8a75e3044ad

SYMBOL LEGEND

11 TYPES · 86 FIXTURES · COLOUR BY TYPE

	**Showtec Explorer 575 Spot** Profile Spot · Unverified · TBC ch · category symbol	**8 physical · 8 plotted** 8 disabled · 0 unplaced
	**Unverified source fixture LED Moving Head Light 25 deg** Moving Head · Unverified · TBC ch · category symbol	**6 physical · 6 plotted** 6 disabled · 0 unplaced
	**Unverified source fixture LED Profile Spotlight 19 deg** Other · Unverified · TBC ch · category symbol	**24 physical · 24 plotted** 24 disabled · 0 unplaced
	**Unverified source fixture LED Zoom Moving Head 5-60 deg** Moving Head · Unverified · TBC ch · category symbol	**2 physical · 2 plotted** 2 disabled · 0 unplaced
	**Unverified source fixture Par 64 CP60** PAR Light · Unverified · TBC ch · category symbol	**10 physical · 10 plotted** 10 disabled · 0 unplaced
	**Unverified source fixture Pilot Wash 250** Moving Head · Unverified · TBC ch · category symbol	**2 physical · 2 plotted** 2 disabled · 0 unplaced
	**Unverified source fixture S-100X Snow Machine / Silent Storm DMX Snow** Other · Unverified · TBC ch · category symbol	**2 physical · 2 plotted** 2 disabled · 0 unplaced
	**Unverified source fixture Scena 650/1000 PC** Other · Unverified · TBC ch · category symbol	**19 physical · 19 plotted** 19 disabled · 0 unplaced

Гомельский областной драматический театр · Main stage

SYMBOL LEGEND · Main stage

HitLight · Гомельский областной драматический театр

Гомель, Belarus

DWG HL · METRIC

Drawn HitLight

Generated from the saved show

SOURCE b8a75e3044ad



Unverified source fixture Scena 2000 PC

Spot Light · Unverified · TBC ch · category symbol

3 physical · 3 plotted

3 disabled · 0 unplaced



Unverified source fixture Strobe Innovative

Other · Unverified · TBC ch · category symbol

2 physical · 2 plotted

2 disabled · 0 unplaced



Unverified source fixture Symmetric 500W-650W flood

PAR Light · Unverified · TBC ch · category symbol

8 physical · 8 plotted

8 disabled · 0 unplaced

HitLight

GENERAL NOTES

1. Source-based lighting plan. Confirm the current rig with the venue.
2. PARTIAL: included fixtures are not a full physical-unit census.
3. DMX PATCH WITHHELD: provisional or unchecked addresses are not published.
4. Approximate planning view; not official venue paperwork or output-ready. Original HitLight symbols only; no source pages, OEM meshes, photos or logos. Original files remain private; modes and patch unverified.

HitLight

STAGE ELEMENTS

NAME	TYPE	POSITION	TRIM / SIZE
Bar D	pipe	X 0.06 m · Z 3.40 m	8.00 m · 10.01 m W × 0.05 m D
Tower SL upstage	boom	X 7.07 m · Z -1.83 m	0.00 m · 0.40 m W × 0.40 m D
Bar B	pipe	X 0.16 m · Z -2.19 m	8.00 m · 10.03 m W × 0.05 m D
Tower SR downstage	boom	X -7.03 m · Z 3.35 m	0.00 m · 0.40 m W × 0.40 m D
Bar F (downstage)	pipe	X -0.01 m · Z 5.77 m	8.00 m · 8.43 m W × 0.05 m D
Bar E left	pipe	X -5.90 m · Z 5.17 m	8.00 m · 5.03 m W × 0.05 m D
Tower SL downstage	boom	X 7.07 m · Z 3.35 m	0.00 m · 0.40 m W × 0.40 m D
Bar E right	pipe	X 5.98 m · Z 5.17 m	8.00 m · 5.04 m W × 0.05 m D
Tower SR upstage	boom	X -7.03 m · Z -1.83 m	0.00 m · 0.40 m W × 0.40 m D
FOH bar (auditorium)	pipe	X 0.01 m · Z 11.99 m	8.00 m · 11.01 m W × 0.05 m D
Bar A (upstage)	pipe	X 0.00 m · Z -4.59 m	8.00 m · 10.04 m W × 0.05 m D
Bar C	pipe	X 0.00 m · Z 0.74 m	8.00 m · 10.04 m W × 0.05 m D

Гомельский областной драматический театр · Main stage

STAGE ELEMENTS · Main stage

HitLight · Гомельский областной драматический театр

Гомель, Belarus

DWG HL · METRIC

Drawn HitLight

Generated from the saved show

SOURCE b8a75e3044ad

FIXTURE SCHEDULE

Fixture	Manufacturer / model	Position / mount	Mode / output
VISUAL PLANNING · DMX PATCH WITHHELD			
F001	Unverified source fixture / Symmetric 500W-650W flood	Bar B	Unverified · Output excluded
F002	Unverified source fixture / Symmetric 500W-650W flood	Bar B	Unverified · Output excluded
F003	Unverified source fixture / Symmetric 500W-650W flood	Bar B	Unverified · Output excluded
F004	Unverified source fixture / Scena 2000 PC	Bar A (upstage)	Unverified · Output excluded
F005	Showtec / Explorer 575 Spot	Bar F (downstage)	Unverified · Output excluded
F006	Unverified source fixture / Scena 2000 PC	Bar A (upstage)	Unverified · Output excluded
F007	Showtec / Explorer 575 Spot	Bar F (downstage)	Unverified · Output excluded
F008	Unverified source fixture / LED Moving Head Light 25 deg	Bar F (downstage)	Unverified · Output excluded
F009	Unverified source fixture / Par 64 CP60	Bar A (upstage)	Unverified · Output excluded
F010	Showtec / Explorer 575 Spot	Bar F (downstage)	Unverified · Output excluded
F011	Unverified source fixture / Par 64 CP60	Bar A (upstage)	Unverified · Output excluded
F012	Unverified source fixture / Pilot Wash 250	Bar D	Unverified · Output excluded
F013	Unverified source fixture / LED Zoom Moving Head 5-60 deg	Bar D	Unverified · Output excluded
F014	Unverified source fixture / Par 64 CP60	Bar A (upstage)	Unverified · Output excluded
F015	Unverified source fixture / LED Moving Head Light 25 deg	Bar C	Unverified · Output excluded
F016	Unverified source fixture / Symmetric 500W-650W flood	Bar B	Unverified · Output excluded
F017	Showtec / Explorer 575 Spot	Bar B	Unverified · Output excluded
F018	Unverified source fixture / Par 64 CP60	Bar A (upstage)	Unverified · Output excluded
F019	Unverified source fixture / Scena 2000 PC	Bar A (upstage)	Unverified · Output excluded
F020	Showtec / Explorer 575 Spot	Bar F (downstage)	Unverified · Output excluded

Planning reference only. Confirm installed modes and patch with the venue.

Гомельский областной драматический театр · Main stage

FIXTURE SCHEDULE · Main stage

HitLight · Гомельский областной драматический театр

Гомель, Belarus

DWG HL · METRIC

Drawn HitLight

Generated from the saved show

SOURCE b8a75e3044ad

FIXTURE SCHEDULE · CONTINUED

Fixture	Manufacturer / model	Position / mount	Mode / output
VISUAL PLANNING · DMX PATCH WITHHELD			
F021	Unverified source fixture / Symmetric 500W-650W flood	Bar B	Unverified · Output excluded
F022	Unverified source fixture / LED Zoom Moving Head 5-60 deg	Bar D	Unverified · Output excluded
F023	Unverified source fixture / Symmetric 500W-650W flood	Bar B	Unverified · Output excluded
F024	Unverified source fixture / LED Moving Head Light 25 deg	Bar C	Unverified · Output excluded
F025	Unverified source fixture / Par 64 CP60	Bar A (upstage)	Unverified · Output excluded
F026	Showtec / Explorer 575 Spot	Bar B	Unverified · Output excluded
F027	Unverified source fixture / Par 64 CP60	Bar A (upstage)	Unverified · Output excluded
F028	Unverified source fixture / LED Moving Head Light 25 deg	Bar C	Unverified · Output excluded
F029	Unverified source fixture / Par 64 CP60	Bar A (upstage)	Unverified · Output excluded
F030	Unverified source fixture / Pilot Wash 250	Bar D	Unverified · Output excluded
F031	Unverified source fixture / LED Moving Head Light 25 deg	Bar C	Unverified · Output excluded
F032	Showtec / Explorer 575 Spot	Bar F (downstage)	Unverified · Output excluded
F033	Unverified source fixture / LED Moving Head Light 25 deg	Bar F (downstage)	Unverified · Output excluded
F034	Unverified source fixture / Symmetric 500W-650W flood	Bar B	Unverified · Output excluded
F035	Unverified source fixture / Par 64 CP60	Bar A (upstage)	Unverified · Output excluded
F036	Unverified source fixture / Symmetric 500W-650W flood	Bar B	Unverified · Output excluded
F037	Unverified source fixture / Par 64 CP60	Bar A (upstage)	Unverified · Output excluded
F038	Showtec / Explorer 575 Spot	Bar F (downstage)	Unverified · Output excluded
F039	Unverified source fixture / Par 64 CP60	Bar A (upstage)	Unverified · Output excluded
F040	Unverified source fixture / LED Profile Spotlight 19 deg	Bar E right	Unverified · Output excluded

Planning reference only. Confirm installed modes and patch with the venue.

Fixture	Manufacturer / model	Position / mount	Mode / output
VISUAL PLANNING · DMX PATCH WITHHELD			
F041	Unverified source fixture / LED Profile Spotlight 19 deg	Bar E left	Unverified · Output excluded
F042	Unverified source fixture / Scena 650/1000 PC	PLOTTED	Unverified · Output excluded
F043	Unverified source fixture / Strobe Innovative	Bar F (downstage)	Unverified · Output excluded
F044	Unverified source fixture / LED Profile Spotlight 19 deg	Bar E right	Unverified · Output excluded
F045	Unverified source fixture / LED Profile Spotlight 19 deg	PLOTTED	Unverified · Output excluded
F046	Unverified source fixture / LED Profile Spotlight 19 deg	PLOTTED	Unverified · Output excluded
F047	Unverified source fixture / Scena 650/1000 PC	FOH bar (auditorium)	Unverified · Output excluded
F048	Unverified source fixture / S-100X Snow Machine / Silent Storm DMX Snow	Bar D	Unverified · Output excluded
F049	Unverified source fixture / LED Profile Spotlight 19 deg	Bar E left	Unverified · Output excluded
F050	Unverified source fixture / Scena 650/1000 PC	FOH bar (auditorium)	Unverified · Output excluded
F051	Unverified source fixture / LED Profile Spotlight 19 deg	PLOTTED	Unverified · Output excluded
F052	Unverified source fixture / Scena 650/1000 PC	FOH bar (auditorium)	Unverified · Output excluded
F053	Unverified source fixture / Scena 650/1000 PC	FOH bar (auditorium)	Unverified · Output excluded
F054	Unverified source fixture / LED Profile Spotlight 19 deg	PLOTTED	Unverified · Output excluded
F055	Unverified source fixture / LED Profile Spotlight 19 deg	Bar E left	Unverified · Output excluded
F056	Unverified source fixture / LED Profile Spotlight 19 deg	Bar E right	Unverified · Output excluded
F057	Unverified source fixture / Scena 650/1000 PC	FOH bar (auditorium)	Unverified · Output excluded
F058	Unverified source fixture / Scena 650/1000 PC	FOH bar (auditorium)	Unverified · Output excluded
F059	Unverified source fixture / LED Profile Spotlight 19 deg	PLOTTED	Unverified · Output excluded
F060	Unverified source fixture / LED Profile Spotlight 19 deg	PLOTTED	Unverified · Output excluded

Planning reference only. Confirm installed modes and patch with the venue.

Fixture	Manufacturer / model	Position / mount	Mode / output
VISUAL PLANNING · DMX PATCH WITHHELD			
F061	Unverified source fixture / LED Profile Spotlight 19 deg	Bar E left	Unverified · Output excluded
F062	Unverified source fixture / Scena 650/1000 PC	PLOTTED	Unverified · Output excluded
F063	Unverified source fixture / LED Profile Spotlight 19 deg	PLOTTED	Unverified · Output excluded
F064	Unverified source fixture / LED Profile Spotlight 19 deg	PLOTTED	Unverified · Output excluded
F065	Unverified source fixture / LED Profile Spotlight 19 deg	PLOTTED	Unverified · Output excluded
F066	Unverified source fixture / Scena 650/1000 PC	FOH bar (auditorium)	Unverified · Output excluded
F067	Unverified source fixture / S-100X Snow Machine / Silent Storm DMX Snow	Bar D	Unverified · Output excluded
F068	Unverified source fixture / LED Profile Spotlight 19 deg	Bar E left	Unverified · Output excluded
F069	Unverified source fixture / Scena 650/1000 PC	FOH bar (auditorium)	Unverified · Output excluded
F070	Unverified source fixture / LED Profile Spotlight 19 deg	PLOTTED	Unverified · Output excluded
F071	Unverified source fixture / Scena 650/1000 PC	FOH bar (auditorium)	Unverified · Output excluded
F072	Unverified source fixture / Scena 650/1000 PC	FOH bar (auditorium)	Unverified · Output excluded
F073	Unverified source fixture / Strobe Innovative	Bar B	Unverified · Output excluded
F074	Unverified source fixture / LED Profile Spotlight 19 deg	PLOTTED	Unverified · Output excluded
F075	Unverified source fixture / LED Profile Spotlight 19 deg	Bar E right	Unverified · Output excluded
F076	Unverified source fixture / Scena 650/1000 PC	FOH bar (auditorium)	Unverified · Output excluded
F077	Unverified source fixture / Scena 650/1000 PC	FOH bar (auditorium)	Unverified · Output excluded
F078	Unverified source fixture / Scena 650/1000 PC	FOH bar (auditorium)	Unverified · Output excluded
F079	Unverified source fixture / Scena 650/1000 PC	FOH bar (auditorium)	Unverified · Output excluded
F080	Unverified source fixture / LED Profile Spotlight 19 deg	PLOTTED	Unverified · Output excluded

Planning reference only. Confirm installed modes and patch with the venue.

Fixture	Manufacturer / model	Position / mount	Mode / output
VISUAL PLANNING · DMX PATCH WITHHELD			
F081	Unverified source fixture / LED Profile Spotlight 19 deg	Bar E right	Unverified · Output excluded
F082	Unverified source fixture / Scena 650/1000 PC	PLOTTED	Unverified · Output excluded
F083	Unverified source fixture / Scena 650/1000 PC	PLOTTED	Unverified · Output excluded
F084	Unverified source fixture / LED Profile Spotlight 19 deg	PLOTTED	Unverified · Output excluded
F085	Unverified source fixture / Scena 650/1000 PC	FOH bar (auditorium)	Unverified · Output excluded
F086	Unverified source fixture / LED Profile Spotlight 19 deg	PLOTTED	Unverified · Output excluded

Planning reference only. Confirm installed modes and patch with the venue.

HitLight

VALIDATION APPENDIX

WARNING · PATCH_WITHHELD

DMX patch facts are withheld pending source verification. This planning document cannot be used for hardware output.

Objects: — · Remediation: review the source facts and regenerate.

WARNING · MODE_UNVERIFIED

DMX modes are unverified; output remains excluded.

Objects: F001–F086 · Remediation: review the source facts and regenerate.

WARNING · FIXTURE_DISABLED

Fixtures are disabled for this visual planning reconstruction.

Objects: F001–F086 · Remediation: review the source facts and regenerate.

WARNING · TITLE_METADATA_INCOMPLETE

Some professional title-block metadata is missing; the document will show an em dash.

Objects: 5a393cf4cac18ed293eb0608 · Remediation: review the source facts and regenerate.

HitLight

VENUE & DRAWING SOURCES

Гомельский областной драматический театр

Main stage · Published house technical configuration

Гомель, BY

http://gomeldrama.by/

Sources checked 2026-10-19

Generated by HitLight from the reviewed partial Гомельский областной драматический театр reconstruction. Venue sources are cited as facts; their original artwork remains private.

Symbols: HitLight-owned category artwork. No manufacturer model geometry or original source pages included.

Partial reconstruction from the venue’s lighting documentation; the currently installed rig and its complete fixture census are not verified.

ESTIMATED GEOMETRY: the documents give no complete scale or trim heights, so the stage size, fixture positions in metres and hanging heights are best-guess estimates, not measurements.

78 of 86 source-labelled fixture records retain unconfirmed exact installed identities or modes; original printed names and display substitutions remain qualified.

Modes and DMX addresses are unverified best guesses; check them with the venue before driving real fixtures.

2 documented units are not shown because their positions are not drawn to scale or not located in the documents.

86 records display 26 approximate public catalogue housings or labelled donors and 60 visual fallbacks. 8 display references use newly authored generic flood/PAR class housings. These do not identify installed products or verify wattage, optics, native DMX, dimming, rigging or hardware. Original source, geometry, mode, patch and output-exclusion qualifications remain.

Approximate planning view; not official venue paperwork or output-ready. Original HitLight symbols only; no source pages, OEM meshes, photos or logos. Original files remain private; modes and patch unverified.

Развес-светового-оборудования-3-scaled.jpg: https://gomeldrama.by/wp-content/uploads/2026/04/%D0%A0%D0%B0%D0%B7%D0%B2%D0%B5%D1%81-%D1%81%D0%B2%D0%B5%D1%82%D0%BE%D0%B2%D0%BE%D0%B3%D0%BE-%D0%BE%D0%B1%D0%BE%D1%80%D1%83%D0%B4%D0%BE%D0%B2%D0%B0%D0%BD%D0%B8%D1%8F-3-scaled.jpg · checked 2026-10-19

объёмная-схема-свет-3-scaled.jpg: https://gomeldrama.by/wp-content/uploads/2026/04/%D0%BE%D0%B1%D1%8A%D1%91%D0%BC%D0%BD%D0%B0%D1%8F-%D1%81%D1%85%D0%B5%D0%BC%D0%B0-%D1%81%D0%B2%D0%B5%D1%82-3-scaled.jpg · checked 2026-10-19

Монтировочный-лист-ГОДТ-А2.jpg: https://gomeldrama.by/wp-content/uploads/2026/02/%D0%9C%D0%BE%D0%BD%D1%82%D0%B8%D1%80%D0%BE%D0%B2%D0%BE%D1%87%D0%BD%D1%8B%D0%B9-%D0%BB%D0%B8%D1%81%D1%82-%D0%93%D0%9E%D0%94%D0%A2-%D0%902.jpg · checked 2026-10-19

Official house homepage linked by national ministry directory: http://gomeldrama.by/ · checked 2026-10-19

Official Belarus Ministry of Culture full national state theatre directory: https://kultura.gov.by/organizatsii/teatry/ · checked 2026-10-19

Official venue/operator page: http://gomeldrama.by/?page_id=70 · checked 2026-10-19

Public venue page: https://www.hitlight.app/venues/belarus/гомельскии-областнои-драматическии-театр-5a393cf4

HitLight | hitlight.app