
UPSTAGE

FIXTURE LEGEND

Source Four Zoom
15-30
Spot Light · 10×

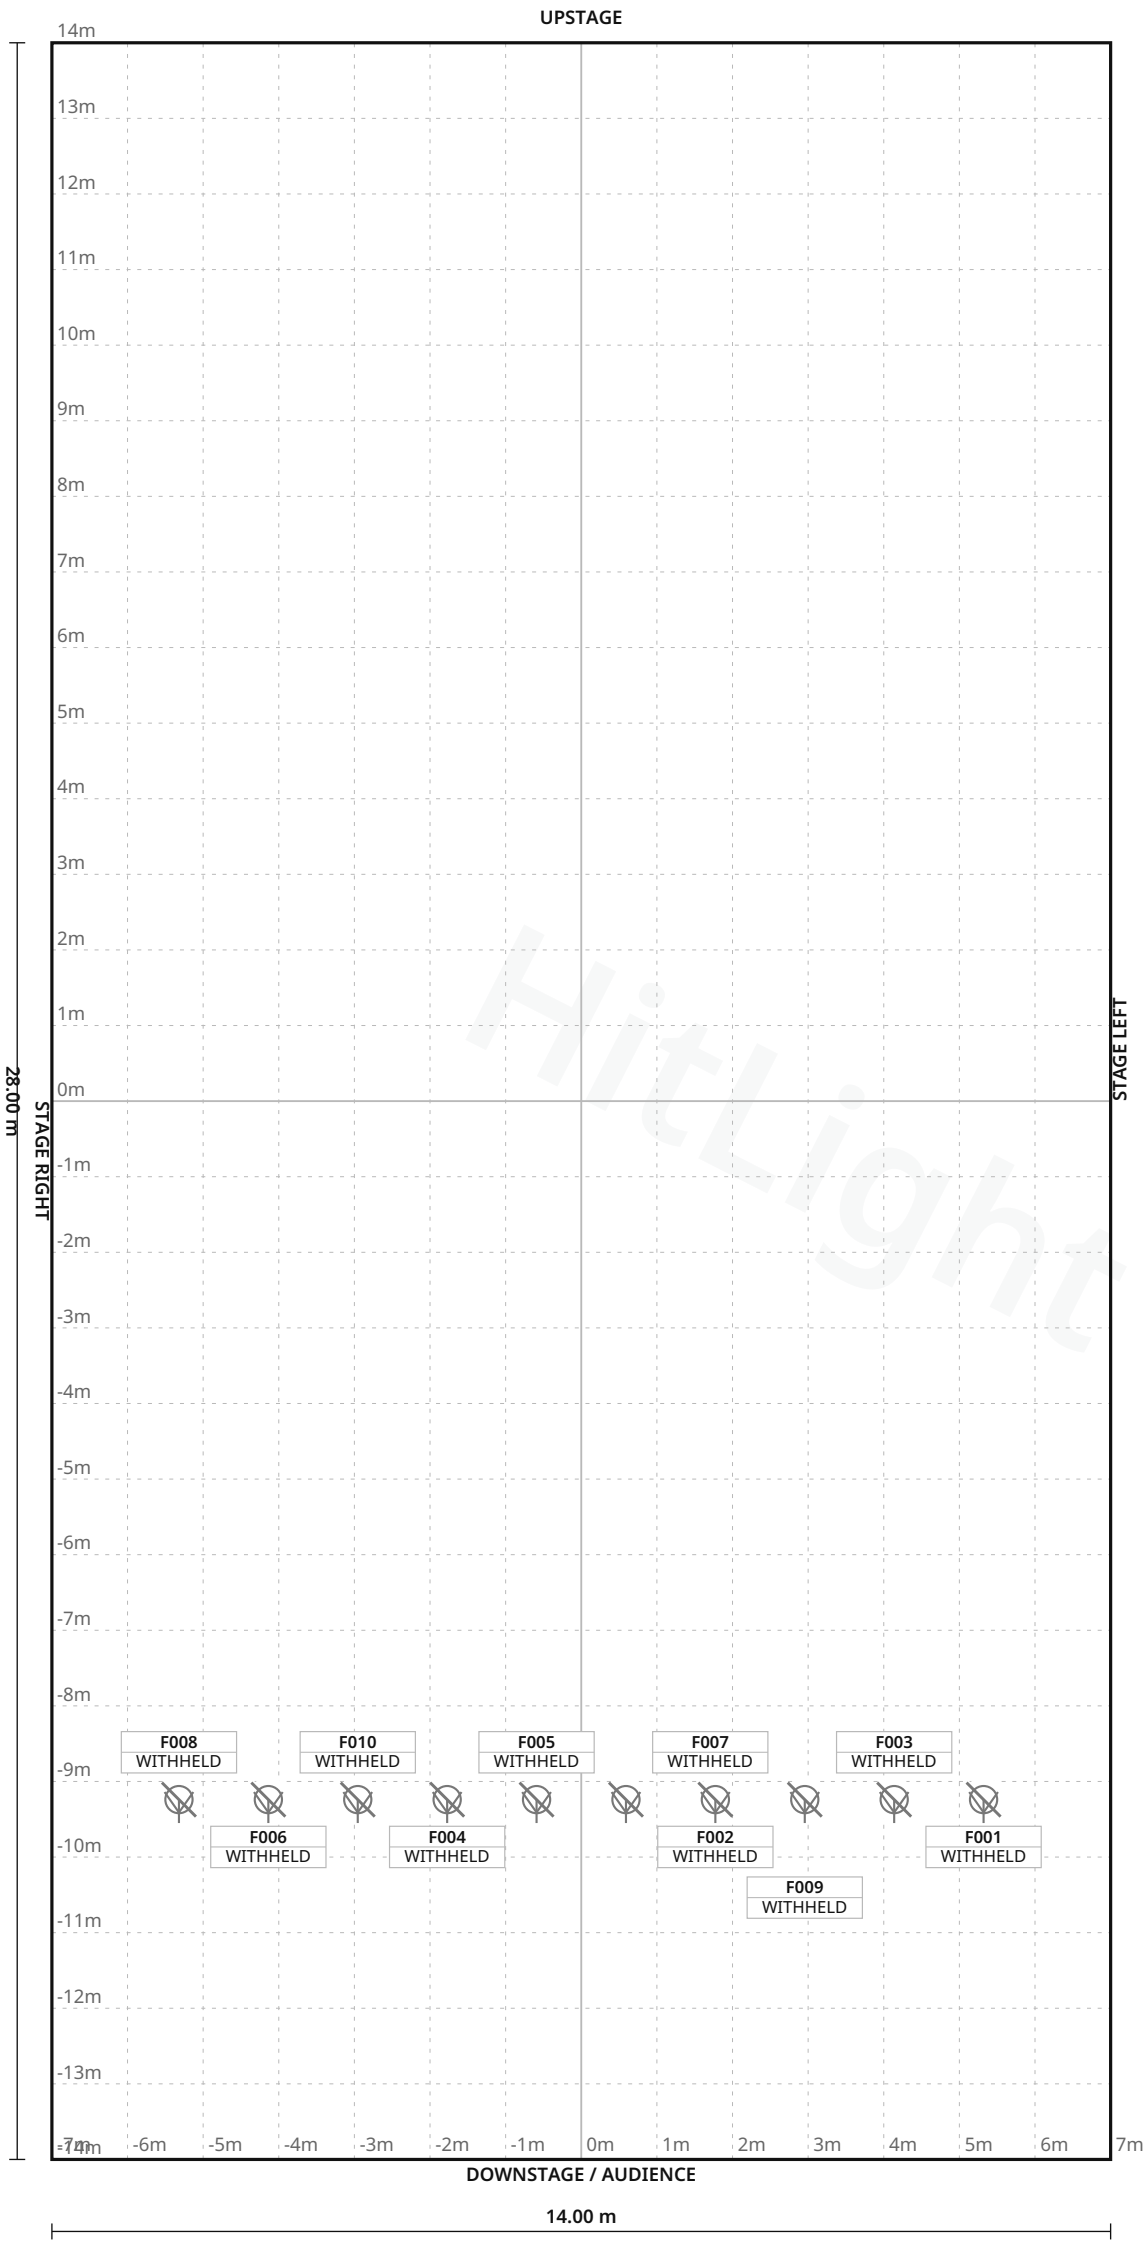

HitLight

Stage 14.00 m W × 28.00 m D · Grid 1 m

Hawk’s Well · Main room

LIGHT PLOT · PLAN · Main room

HitLight · Hawk’s Well
Temple Street, Sligo, Co. Sligo, Sligo, Ireland

DWG HL · SCALE 1:100 · metric · PRINT AT 100%
Drawn HitLight
Generated from the saved show
SOURCE 885ea593cef2

SYMBOL LEGEND

1 TYPES · 10 FIXTURES · COLOUR BY TYPE



ETC Source Four Zoom 15-30

Spot Light · Unverified · TBC ch · category symbol

10 physical · 10 plotted

10 disabled · 0 unplaced

HitLight

Hawk’s Well · Main room

SYMBOL LEGEND · Main room

HitLight · Hawk’s Well

Temple Street, Sligo, Co. Sligo, Sligo, Ireland

DWG HL · METRIC

Drawn HitLight

Generated from the saved show

SOURCE 885ea593cef2

GENERAL NOTES

1. Source-based lighting plan. Confirm the current rig with the venue.
2. PARTIAL: included fixtures are not a full physical-unit census.
3. DMX PATCH WITHHELD: provisional or unchecked addresses are not published.
4. The reconstruction retains its documented coverage and geometry assumptions; confirm the current setup with the venue.
5. Source-based reconstruction. Confirm the current installation and equipment availability with the venue.

HitLight

FIXTURE SCHEDULE

Fixture	Manufacturer / model	Position / mount	Mode / output
VISUAL PLANNING · DMX PATCH WITHHELD			
F001	ETC / Source Four Zoom 15-30	PLOTTED	Unverified · Output excluded
F002	ETC / Source Four Zoom 15-30	PLOTTED	Unverified · Output excluded
F003	ETC / Source Four Zoom 15-30	PLOTTED	Unverified · Output excluded
F004	ETC / Source Four Zoom 15-30	PLOTTED	Unverified · Output excluded
F005	ETC / Source Four Zoom 15-30	PLOTTED	Unverified · Output excluded
F006	ETC / Source Four Zoom 15-30	PLOTTED	Unverified · Output excluded
F007	ETC / Source Four Zoom 15-30	PLOTTED	Unverified · Output excluded
F008	ETC / Source Four Zoom 15-30	PLOTTED	Unverified · Output excluded
F009	ETC / Source Four Zoom 15-30	PLOTTED	Unverified · Output excluded
F010	ETC / Source Four Zoom 15-30	PLOTTED	Unverified · Output excluded

Planning reference only. Confirm installed modes and patch with the venue.

VALIDATION APPENDIX

WARNING · PATCH_WITHHELD

DMX patch facts are withheld pending source verification. This planning document cannot be used for hardware output.

Objects: — · Remediation: review the source facts and regenerate.

ERROR · STAGE_DIMENSIONS_UNCONFIRMED

Confirm the stage dimensions before producing a final technical document.

Objects: Main room · Remediation: review the source facts and regenerate.

WARNING · MODE_UNVERIFIED

DMX modes are unverified; output remains excluded.

Objects: F001–F010 · Remediation: review the source facts and regenerate.

WARNING · FIXTURE_DISABLED

Fixtures are disabled for this visual planning reconstruction.

Objects: F001–F010 · Remediation: review the source facts and regenerate.

WARNING · TITLE_METADATA_INCOMPLETE

Some professional title-block metadata is missing; the document will show an em dash.

Objects: 5a934cc9fb952a5551393c1d · Remediation: review the source facts and regenerate.

HitLight

VENUE & DRAWING SOURCES

Hawk’s Well

Main room · House rig

Temple Street, Sligo, Co. Sligo, Sligo, IE

https://www.hawkswell.com/

Sources checked 2026-10-19

Symbols: HitLight-owned category artwork. No manufacturer model geometry or original source pages included.

Source-based reconstruction. Confirm the current installation and equipment availability with the venue.

Scale, fixture positions, mounting heights and aiming may include estimates; this is not a rigging specification.

Provisional fixture matches are labelled as placeholders. The recorded subset is not a complete physical inventory.

DMX addresses are withheld from public plans until their exact source patch is reconciled.

Partial source-based planning reconstruction; the current installation and complete fixture census are unverified.

Source-matched catalogue bodies are shown where available. Unresolved source identities remain labelled visual markers. Installed modes and DMX patch require verification; visual-only fixtures remain excluded from output.

The reconstruction retains its documented coverage and geometry assumptions; confirm the current setup with the venue.

Source-based reconstruction. Confirm the current installation and equipment availability with the venue.

Scale, fixture positions, mounting heights and aiming may include estimates; this is not a rigging specification.

Provisional fixture matches are labelled as placeholders. The recorded subset is not a complete physical inventory.

DMX addresses are withheld from public plans until their exact source patch is reconciled.

Partial source-based planning reconstruction; the current installation and complete fixture census are unverified.

Source-matched catalogue bodies are shown where available. Unresolved source identities remain labelled visual markers. Installed modes and DMX patch require verification; visual-only fixtures remain excluded from output.

Output remains excluded for visual-only fixtures. Catalogue identity does not verify installed modes, addresses or the current installation.

Official venue information: https://www.hawkswell.com/ · checked 2026-10-19

Hawks_Well_tech_spec_2021.pdf: https://www.hawkswell.com/content/files/Hawks_Well_tech_spec_2021.pdf?v=1655373296 · checked 2026-10-19

Hawks_Well_Theatre_Lighting_1to50_A3.pdf: https://www.hawkswell.com/content/files/Hawks_Well_Theatre_Lighting_1to50_A3.pdf?v=1656073991 · checked 2026-10-19

Public venue page: https://www.hitlight.app/venues/ireland/hawk-s-well-5a934cc9