
UPSTAGE

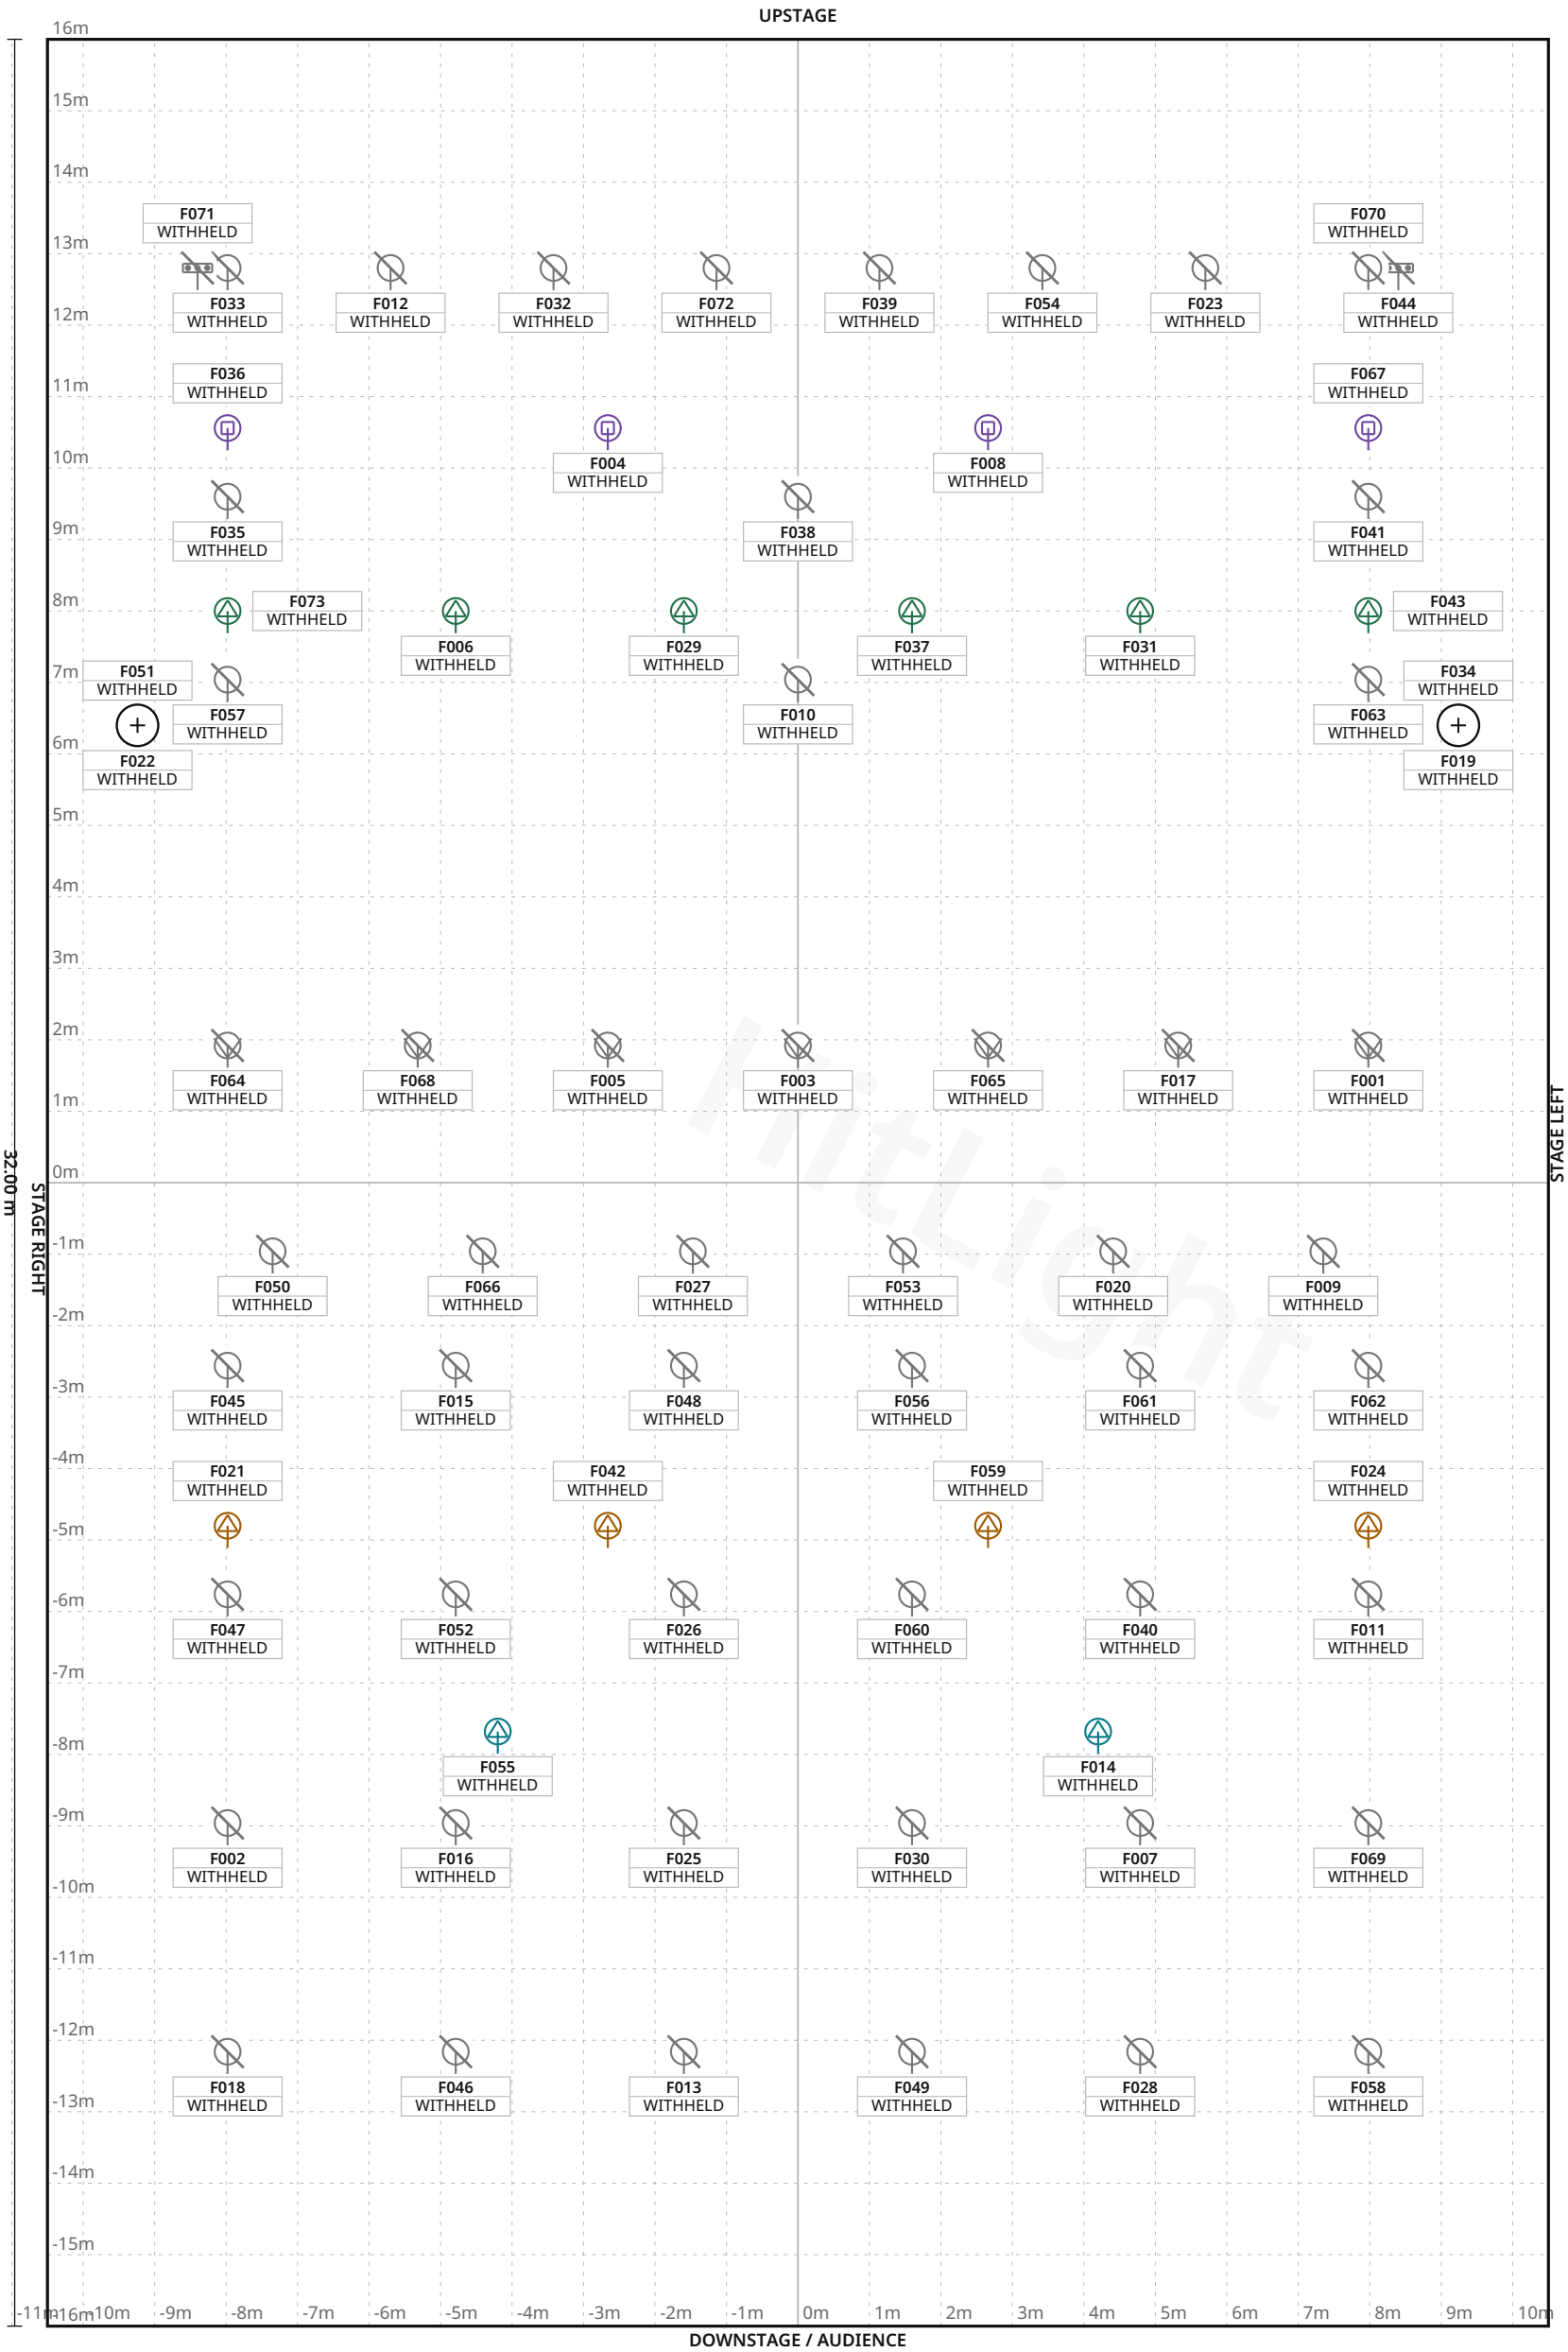

HitLight

FIXTURE LEGEND

- **Fresnel V MAX** — Spot Light · 7×
- **P9 Beamspot HP** — Profile Spot · 6×
- **P12 Profile HC** — Profile Spot · 4×
- **Robin 600** LEDWash — Moving Head · 4×
- **Robin DLX Spot** — Profile Spot · 2×
- **ETC** SourceFourZoom unspecified optic — PAR Light · 6×
- **Flood500W** unspecified — PAR Light · 6×
- **Four-colour** flood assembly — LED Bar · 2×
- **Gasse dimmer** lighting point — PAR Light · 4×
- **PARC-100-RGB** hall — PAR Light · 24×
- **PARC-100-RGB** stage — PAR Light · 8×

Stage 21.00 m W × 32.00 m D · Grid 1 m

AEGERIHALLE · Main room

LIGHT PLOT · PLAN · Main room

HitLight · AEGERIHALLE

Alte Landstrasse 113, 6314, Unterägeri, Switzerland

DWG HL · SCALE 1:100 · metric · PRINT AT 100%

Drawn HitLight

Generated from the saved show

SOURCE 0d53d556225a

SYMBOL LEGEND

11 TYPES · 73 FIXTURES · COLOUR BY TYPE



ETC Fresnel V MAX

Spot Light · Unverified · TBC ch · category symbol

7 physical · 7 plotted

7 disabled · 0 unplaced



JB-Lighting P9 Beamspot HP

Profile Spot · Mode 2 (39 ch) · 39 ch · category symbol

6 physical · 6 plotted

0 disabled · 0 unplaced



JB-Lighting P12 Profile HC

Profile Spot · Profile Mode 2 (63 ch) Frame Mode AB · 63 ch · category symbol

4 physical · 4 plotted

0 disabled · 0 unplaced



Robe Lighting Robin 600 LEDWash

Moving Head · Mode 1 Extended with all zones 16bit · 37 ch · category symbol

4 physical · 4 plotted

0 disabled · 0 unplaced



Robe Lighting Robin DLX Spot

Profile Spot · Mode 1 RGBW · 35 ch · category symbol

2 physical · 2 plotted

0 disabled · 0 unplaced



Unverified source fixture ETC SourceFourZoom unspecified optic

PAR Light · Unverified · TBC ch · category symbol

6 physical · 6 plotted

6 disabled · 0 unplaced



Unverified source fixture Flood500W unspecified

PAR Light · Unverified · TBC ch · category symbol

6 physical · 6 plotted

6 disabled · 0 unplaced



Unverified source fixture Four-colour flood assembly

LED Bar · Unverified · TBC ch · category symbol

2 physical · 2 plotted

2 disabled · 0 unplaced

AEGERIHALLE · Main room

SYMBOL LEGEND · Main room

HitLight · AEGERIHALLE

Alte Landstrasse 113, 6314, Unterägeri, Switzerland

DWG HL · METRIC

Drawn HitLight

Generated from the saved show

SOURCE 0d53d556225a

Unverified source fixture Gasse dimmer lighting point

PAR Light · Unverified · TBC ch · category symbol

4 physical · 4 plotted

4 disabled · 0 unplaced

Unverified source fixture PARC-100-RGB hall

PAR Light · Unverified · TBC ch · category symbol

24 physical · 24 plotted

24 disabled · 0 unplaced

Unverified source fixture PARC-100-RGB stage

PAR Light · Unverified · TBC ch · category symbol

8 physical · 8 plotted

8 disabled · 0 unplaced

HitLight

GENERAL NOTES

1. Source-based lighting plan. Confirm the current rig with the venue.
2. PARTIAL: included fixtures are not a full physical-unit census.
3. DMX PATCH WITHHELD: provisional or unchecked addresses are not published.
4. The reconstruction retains its documented coverage and geometry assumptions; confirm the current setup with the venue.
5. Output remains excluded for visual-only fixtures. Catalogue identity does not verify installed modes, addresses or the current installation.

HitLight

AEGERIHALLE · Main room

GENERAL NOTES · Main room

HitLight · AEGERIHALLE

Alte Landstrasse 113, 6314, Unterägeri, Switzerland

DWG HL · METRIC

Drawn HitLight

Generated from the saved show

SOURCE 0d53d556225a

FIXTURE SCHEDULE

Fixture	Manufacturer / model	Position / mount	Mode / output
VISUAL PLANNING · DMX PATCH WITHHELD			
F001	ETC / Fresnel V MAX	UNPLACED	Unverified · Output excluded
F002	Unverified source fixture / PARC-100-RGB hall	UNPLACED	Unverified · Output excluded
F003	ETC / Fresnel V MAX	UNPLACED	Unverified · Output excluded
F004	Robe Lighting / Robin 600 LEDWash	UNPLACED	Unverified · Output excluded
F005	ETC / Fresnel V MAX	UNPLACED	Unverified · Output excluded
F006	JB-Lighting / P9 Beamspot HP	UNPLACED	Unverified · Output excluded
F007	Unverified source fixture / PARC-100-RGB hall	UNPLACED	Unverified · Output excluded
F008	Robe Lighting / Robin 600 LEDWash	UNPLACED	Unverified · Output excluded
F009	Unverified source fixture / ETC SourceFourZoom unspecified optic	UNPLACED	Unverified · Output excluded
F010	Unverified source fixture / Flood500W unspecified	UNPLACED	Unverified · Output excluded
F011	Unverified source fixture / PARC-100-RGB hall	UNPLACED	Unverified · Output excluded
F012	Unverified source fixture / PARC-100-RGB stage	UNPLACED	Unverified · Output excluded
F013	Unverified source fixture / PARC-100-RGB hall	UNPLACED	Unverified · Output excluded
F014	Robe Lighting / Robin DLX Spot	UNPLACED	Unverified · Output excluded
F015	Unverified source fixture / PARC-100-RGB hall	UNPLACED	Unverified · Output excluded
F016	Unverified source fixture / PARC-100-RGB hall	UNPLACED	Unverified · Output excluded
F017	ETC / Fresnel V MAX	UNPLACED	Unverified · Output excluded
F018	Unverified source fixture / PARC-100-RGB hall	UNPLACED	Unverified · Output excluded
F019	Unverified source fixture / Gasse dimmer lighting point	UNPLACED	Unverified · Output excluded
F020	Unverified source fixture / ETC SourceFourZoom unspecified optic	UNPLACED	Unverified · Output excluded

Planning reference only. Confirm installed modes and patch with the venue.

AEGERIHALLE · Main room

FIXTURE SCHEDULE · Main room

HitLight · AEGERIHALLE

Alte Landstrasse 113, 6314, Unterägeri, Switzerland

DWG HL · METRIC

Drawn HitLight

Generated from the saved show

SOURCE 0d53d556225a

FIXTURE SCHEDULE · CONTINUED

Fixture	Manufacturer / model	Position / mount	Mode / output
VISUAL PLANNING · DMX PATCH WITHHELD			
F021	JB-Lighting / P12 Profile HC	UNPLACED	Unverified · Output excluded
F022	Unverified source fixture / Gasse dimmer lighting point	UNPLACED	Unverified · Output excluded
F023	Unverified source fixture / PARC-100-RGB stage	UNPLACED	Unverified · Output excluded
F024	JB-Lighting / P12 Profile HC	UNPLACED	Unverified · Output excluded
F025	Unverified source fixture / PARC-100-RGB hall	UNPLACED	Unverified · Output excluded
F026	Unverified source fixture / PARC-100-RGB hall	UNPLACED	Unverified · Output excluded
F027	Unverified source fixture / ETC SourceFourZoom unspecified optic	UNPLACED	Unverified · Output excluded
F028	Unverified source fixture / PARC-100-RGB hall	UNPLACED	Unverified · Output excluded
F029	JB-Lighting / P9 Beamspot HP	UNPLACED	Unverified · Output excluded
F030	Unverified source fixture / PARC-100-RGB hall	UNPLACED	Unverified · Output excluded
F031	JB-Lighting / P9 Beamspot HP	UNPLACED	Unverified · Output excluded
F032	Unverified source fixture / PARC-100-RGB stage	UNPLACED	Unverified · Output excluded
F033	Unverified source fixture / PARC-100-RGB stage	UNPLACED	Unverified · Output excluded
F034	Unverified source fixture / Gasse dimmer lighting point	UNPLACED	Unverified · Output excluded
F035	Unverified source fixture / Flood500W unspecified	UNPLACED	Unverified · Output excluded
F036	Robe Lighting / Robin 600 LEDWash	UNPLACED	Unverified · Output excluded
F037	JB-Lighting / P9 Beamspot HP	UNPLACED	Unverified · Output excluded
F038	Unverified source fixture / Flood500W unspecified	UNPLACED	Unverified · Output excluded
F039	Unverified source fixture / PARC-100-RGB stage	UNPLACED	Unverified · Output excluded
F040	Unverified source fixture / PARC-100-RGB hall	UNPLACED	Unverified · Output excluded

Planning reference only. Confirm installed modes and patch with the venue.

AEGERIHALLE · Main room

FIXTURE SCHEDULE · Main room

HitLight · AEGERIHALLE

Alte Landstrasse 113, 6314, Unterägeri, Switzerland

DWG HL · METRIC

Drawn HitLight

Generated from the saved show

SOURCE 0d53d556225a

FIXTURE SCHEDULE · CONTINUED

Fixture	Manufacturer / model	Position / mount	Mode / output
VISUAL PLANNING · DMX PATCH WITHHELD			
F041	Unverified source fixture / Flood500W unspecified	UNPLACED	Unverified · Output excluded
F042	JB-Lighting / P12 Profile HC	UNPLACED	Unverified · Output excluded
F043	JB-Lighting / P9 Beamspot HP	UNPLACED	Unverified · Output excluded
F044	Unverified source fixture / Four-colour flood assembly	UNPLACED	Unverified · Output excluded
F045	Unverified source fixture / PARC-100-RGB hall	UNPLACED	Unverified · Output excluded
F046	Unverified source fixture / PARC-100-RGB hall	UNPLACED	Unverified · Output excluded
F047	Unverified source fixture / PARC-100-RGB hall	UNPLACED	Unverified · Output excluded
F048	Unverified source fixture / PARC-100-RGB hall	UNPLACED	Unverified · Output excluded
F049	Unverified source fixture / PARC-100-RGB hall	UNPLACED	Unverified · Output excluded
F050	Unverified source fixture / ETC SourceFourZoom unspecified optic	UNPLACED	Unverified · Output excluded
F051	Unverified source fixture / Gasse dimmer lighting point	UNPLACED	Unverified · Output excluded
F052	Unverified source fixture / PARC-100-RGB hall	UNPLACED	Unverified · Output excluded
F053	Unverified source fixture / ETC SourceFourZoom unspecified optic	UNPLACED	Unverified · Output excluded
F054	Unverified source fixture / PARC-100-RGB stage	UNPLACED	Unverified · Output excluded
F055	Robe Lighting / Robin DLX Spot	UNPLACED	Unverified · Output excluded
F056	Unverified source fixture / PARC-100-RGB hall	UNPLACED	Unverified · Output excluded
F057	Unverified source fixture / Flood500W unspecified	UNPLACED	Unverified · Output excluded
F058	Unverified source fixture / PARC-100-RGB hall	UNPLACED	Unverified · Output excluded
F059	JB-Lighting / P12 Profile HC	UNPLACED	Unverified · Output excluded
F060	Unverified source fixture / PARC-100-RGB hall	UNPLACED	Unverified · Output excluded

Planning reference only. Confirm installed modes and patch with the venue.

AEGERIHALLE · Main room

FIXTURE SCHEDULE · Main room

HitLight · AEGERIHALLE

Alte Landstrasse 113, 6314, Unterägeri, Switzerland

DWG HL · METRIC

Drawn HitLight

Generated from the saved show

SOURCE 0d53d556225a

Fixture	Manufacturer / model	Position / mount	Mode / output
VISUAL PLANNING · DMX PATCH WITHHELD			
F061	Unverified source fixture / PARC-100-RGB hall	UNPLACED	Unverified · Output excluded
F062	Unverified source fixture / PARC-100-RGB hall	UNPLACED	Unverified · Output excluded
F063	Unverified source fixture / Flood500W unspecified	UNPLACED	Unverified · Output excluded
F064	ETC / Fresnel V MAX	UNPLACED	Unverified · Output excluded
F065	ETC / Fresnel V MAX	UNPLACED	Unverified · Output excluded
F066	Unverified source fixture / ETC SourceFourZoom unspecified optic	UNPLACED	Unverified · Output excluded
F067	Robe Lighting / Robin 600 LEDWash	UNPLACED	Unverified · Output excluded
F068	ETC / Fresnel V MAX	UNPLACED	Unverified · Output excluded
F069	Unverified source fixture / PARC-100-RGB hall	UNPLACED	Unverified · Output excluded
F070	Unverified source fixture / PARC-100-RGB stage	UNPLACED	Unverified · Output excluded
F071	Unverified source fixture / Four-colour flood assembly	UNPLACED	Unverified · Output excluded
F072	Unverified source fixture / PARC-100-RGB stage	UNPLACED	Unverified · Output excluded
F073	JB-Lighting / P9 Beamspot HP	UNPLACED	Unverified · Output excluded

Planning reference only. Confirm installed modes and patch with the venue.

VALIDATION APPENDIX

WARNING · PATCH_WITHHELD

DMX patch facts are withheld pending source verification. This planning document cannot be used for hardware output.

Objects: — · Remediation: review the source facts and regenerate.

ERROR · STAGE_DIMENSIONS_UNCONFIRMED

Confirm the stage dimensions before producing a final technical document.

Objects: Main room · Remediation: review the source facts and regenerate.

WARNING · MODE_UNVERIFIED

DMX modes are unverified; output remains excluded.

Objects: F001–F003, F005, F007, F009–F013, F015–F020, F022, F023, F025–F028, F030, F032–F035, F038–F041, F044–F054, F056–F058, F060–F066, F068–F072 · Remediation: review the source facts and regenerate.

WARNING · FIXTURE_DISABLED

Fixtures are disabled for this visual planning reconstruction.

Objects: F001–F003, F005, F007, F009–F013, F015–F020, F022, F023, F025–F028, F030, F032–F035, F038–F041, F044–F054, F056–F058, F060–F066, F068–F072 · Remediation: review the source facts and regenerate.

WARNING · TITLE_METADATA_INCOMPLETE

Some professional title-block metadata is missing; the document will show an em dash.

Objects: 5ab346a2a4b3840995028cae · Remediation: review the source facts and regenerate.

HitLight

VENUE & DRAWING SOURCES

AEGERIHALLE

Main room · House rig

Alte Landstrasse 113, 6314, Unterägeri, CH

https://www.aegerihalle.ch/

Sources checked 2026-10-20

Symbols: HitLight-owned category artwork. No manufacturer model geometry or original source pages included.

Source-based reconstruction. Confirm the current installation and equipment availability with the venue.

Scale, fixture positions, mounting heights and aiming may include estimates; this is not a rigging specification.

Provisional fixture matches are labelled as placeholders. The recorded subset is not a complete physical inventory.

DMX addresses are withheld from public plans until their exact source patch is reconciled.

Catalogue identities corrected in place; installed modes, patch, geometry and source currency remain unverified.

The reconstruction retains its documented coverage and geometry assumptions; confirm the current setup with the venue.

Output remains excluded for visual-only fixtures. Catalogue identity does not verify installed modes, addresses or the current installation.

Official venue information: https://www.aegerihalle.ch/ · checked 2026-10-20

Physical venue location: https://www.aegerihalle.ch/downloads-und-faq/ · checked 2026-10-20

Public venue page: https://www.hitlight.app/venues/switzerland/aegerihalle-5ab346a2

HitLight