
UPSTAGE ↑

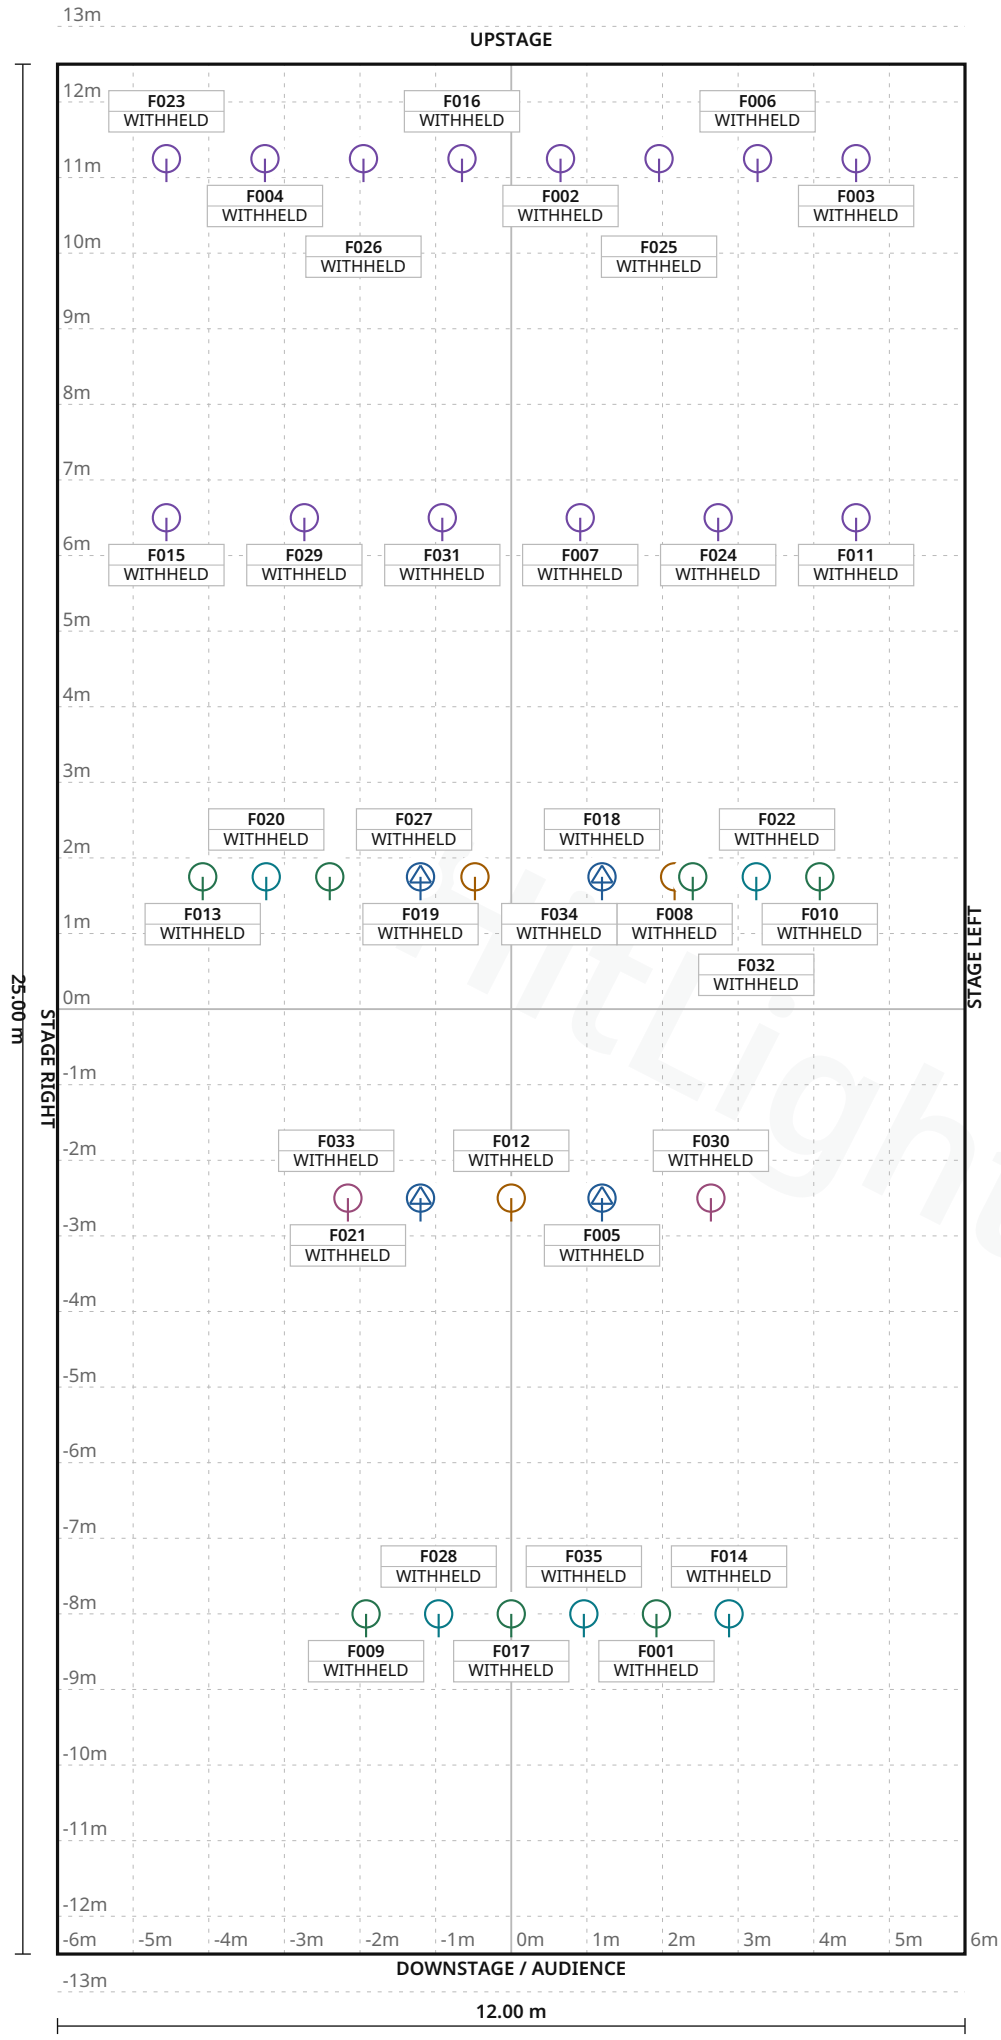

FIXTURE LEGEND

- **BT-PROFILE HD** — Profile Spot · 4×
- **Q-Spot 40 RGBW** (original body) — PAR Light · 3×
- **Fresnel1kW** — PAR Light · 7×
- **PAR64halogen1kW** — PAR Light · 14×
- **Profilehalogen1kW** — PAR Light · 5×
- **VarytecLEDTheaterSpot250MZ3200K** — PAR Light · 2×

Stage 12.00 m W × 25.00 m D · Grid 1 m

Zeughaus Lindau · Main room

LIGHT PLOT · PLAN · Main room

HitLight · Zeughaus Lindau

Unterer Schrannenplatz 10, 88131, Lindau/Bodensee, Germany

DWG HL · SCALE 1:100 · metric · PRINT AT 100%

Drawn HitLight

Generated from the saved show

SOURCE 665597d4ea05

SYMBOL LEGEND

6 TYPES · 35 FIXTURES · COLOUR BY TYPE

Briteq BT-PROFILE HD Profile Spot · TOUR · 12 ch · category symbol	**4 physical · 4 plotted** 0 disabled · 0 unplaced
Cameo Q-Spot 40 RGBW (original body) PAR Light · 9ch Mode · 9 ch · category symbol	**3 physical · 3 plotted** 0 disabled · 0 unplaced
Unverified source fixture Fresnel1kW PAR Light · Unverified · TBC ch · category symbol	**7 physical · 7 plotted** 0 disabled · 0 unplaced
Unverified source fixture PAR64halogen1kW PAR Light · Unverified · TBC ch · category symbol	**14 physical · 14 plotted** 0 disabled · 0 unplaced
Unverified source fixture Profilehalogen1kW PAR Light · Unverified · TBC ch · category symbol	**5 physical · 5 plotted** 0 disabled · 0 unplaced
Unverified source fixture VarytecLEDTheaterSpot250MZ3200K PAR Light · Unverified · TBC ch · category symbol	**2 physical · 2 plotted** 0 disabled · 0 unplaced

Zeughaus Lindau · Main room

SYMBOL LEGEND · Main room

HitLight · Zeughaus Lindau

Unterer Schrannenplatz 10, 88131, Lindau/Bodensee, Germany

DWG HL · METRIC

Drawn HitLight

Generated from the saved show

SOURCE 665597d4ea05

GENERAL NOTES

1. Source-based lighting plan. Confirm the current rig with the venue.
2. PARTIAL: included fixtures are not a full physical-unit census.
3. DMX PATCH WITHHELD: provisional or unchecked addresses are not published.
4. Approximate planning view; not official venue paperwork or output-ready. Original HitLight symbols only; no source pages, OEM meshes, photos or logos. Original files remain private; modes and patch unverified.

HitLight

Zeughaus Lindau · Main room

GENERAL NOTES · Main room

HitLight · Zeughaus Lindau

Unterer Schrannenplatz 10, 88131, Lindau/Bodensee, Germany

DWG HL · METRIC

Drawn HitLight

Generated from the saved show

SOURCE 665597d4ea05

FIXTURE SCHEDULE

Fixture	Manufacturer / model	Position / mount	Mode / output
VISUAL PLANNING · DMX PATCH WITHHELD			
F001	Unverified source fixture / Fresnel1kW	PLOTTED	Unverified · Output excluded
F002	Unverified source fixture / PAR64halogen1kW	PLOTTED	Unverified · Output excluded
F003	Unverified source fixture / PAR64halogen1kW	PLOTTED	Unverified · Output excluded
F004	Unverified source fixture / PAR64halogen1kW	PLOTTED	Unverified · Output excluded
F005	Briteq / BT-PROFILE HD	PLOTTED	Unverified · Output excluded
F006	Unverified source fixture / PAR64halogen1kW	PLOTTED	Unverified · Output excluded
F007	Unverified source fixture / PAR64halogen1kW	PLOTTED	Unverified · Output excluded
F008	Cameo / Q-Spot 40 RGBW (original body)	PLOTTED	Unverified · Output excluded
F009	Unverified source fixture / Fresnel1kW	PLOTTED	Unverified · Output excluded
F010	Unverified source fixture / Fresnel1kW	PLOTTED	Unverified · Output excluded
F011	Unverified source fixture / PAR64halogen1kW	PLOTTED	Unverified · Output excluded
F012	Cameo / Q-Spot 40 RGBW (original body)	PLOTTED	Unverified · Output excluded
F013	Unverified source fixture / Fresnel1kW	PLOTTED	Unverified · Output excluded
F014	Unverified source fixture / Profilehalogen1kW	PLOTTED	Unverified · Output excluded
F015	Unverified source fixture / PAR64halogen1kW	PLOTTED	Unverified · Output excluded
F016	Unverified source fixture / PAR64halogen1kW	PLOTTED	Unverified · Output excluded
F017	Unverified source fixture / Fresnel1kW	PLOTTED	Unverified · Output excluded
F018	Briteq / BT-PROFILE HD	PLOTTED	Unverified · Output excluded
F019	Briteq / BT-PROFILE HD	PLOTTED	Unverified · Output excluded
F020	Unverified source fixture / Profilehalogen1kW	PLOTTED	Unverified · Output excluded

Planning reference only. Confirm installed modes and patch with the venue.

Zeughaus Lindau · Main room

FIXTURE SCHEDULE · Main room

HitLight · Zeughaus Lindau

Unterer Schrannenplatz 10, 88131, Lindau/Bodensee, Germany

DWG HL · METRIC

Drawn HitLight

Generated from the saved show

SOURCE 665597d4ea05

FIXTURE SCHEDULE · CONTINUED

Fixture	Manufacturer / model	Position / mount	Mode / output
VISUAL PLANNING · DMX PATCH WITHHELD			
F021	Unverified source fixture / VarytecLEDTheaterSpot250MZ3200K	PLOTTED	Unverified · Output excluded
F022	Unverified source fixture / Fresnel1kW	PLOTTED	Unverified · Output excluded
F023	Unverified source fixture / PAR64halogen1kW	PLOTTED	Unverified · Output excluded
F024	Unverified source fixture / PAR64halogen1kW	PLOTTED	Unverified · Output excluded
F025	Unverified source fixture / PAR64halogen1kW	PLOTTED	Unverified · Output excluded
F026	Unverified source fixture / PAR64halogen1kW	PLOTTED	Unverified · Output excluded
F027	Unverified source fixture / Fresnel1kW	PLOTTED	Unverified · Output excluded
F028	Unverified source fixture / Profilehalogen1kW	PLOTTED	Unverified · Output excluded
F029	Unverified source fixture / PAR64halogen1kW	PLOTTED	Unverified · Output excluded
F030	Unverified source fixture / VarytecLEDTheaterSpot250MZ3200K	PLOTTED	Unverified · Output excluded
F031	Unverified source fixture / PAR64halogen1kW	PLOTTED	Unverified · Output excluded
F032	Unverified source fixture / Profilehalogen1kW	PLOTTED	Unverified · Output excluded
F033	Briteq / BT-PROFILE HD	PLOTTED	Unverified · Output excluded
F034	Cameo / Q-Spot 40 RGBW (original body)	PLOTTED	Unverified · Output excluded
F035	Unverified source fixture / Profilehalogen1kW	PLOTTED	Unverified · Output excluded

Planning reference only. Confirm installed modes and patch with the venue.

Zeughaus Lindau · Main room

FIXTURE SCHEDULE · Main room

HitLight · Zeughaus Lindau

Unterer Schrannenplatz 10, 88131, Lindau/Bodensee, Germany

DWG HL · METRIC

Drawn HitLight

Generated from the saved show

SOURCE 665597d4ea05

VALIDATION APPENDIX

WARNING · PATCH_WITHHELD

DMX patch facts are withheld pending source verification. This planning document cannot be used for hardware output.

Objects: — · Remediation: review the source facts and regenerate.

ERROR · STAGE_DIMENSIONS_UNCONFIRMED

Confirm the stage dimensions before producing a final technical document.

Objects: Main room · Remediation: review the source facts and regenerate.

WARNING · MODE_UNVERIFIED

DMX modes are unverified; output remains excluded.

Objects: F001–F004, F006, F007, F009–F011, F013–F017, F020–F032, F035 · Remediation: review the source facts and regenerate.

WARNING · TITLE_METADATA_INCOMPLETE

Some professional title-block metadata is missing; the document will show an em dash.

Objects: 5c1750d1baeb8a76909f19d3 · Remediation: review the source facts and regenerate.

HitLight

VENUE & DRAWING SOURCES

Zeughaus Lindau

Main room · House rig

Unterer Schrannenplatz 10, 88131, Lindau/Bodensee, DE

https://www.zeughaus-lindau.de/

Sources checked 2026-10-19

Generated by HitLight from the reviewed partial Zeughaus Lindau reconstruction. Venue sources are cited as facts; their original artwork remains private.

Symbols: HitLight-owned category artwork. No manufacturer model geometry or original source pages included.

Source-based reconstruction. Confirm the current installation and equipment availability with the venue.

Scale, fixture positions, mounting heights and aiming may include estimates; this is not a rigging specification.

Provisional fixture matches are labelled as placeholders. The recorded subset is not a complete physical inventory.

DMX addresses are withheld from public plans until their exact source patch is reconciled.

35 records display 35 approximate catalogue housings or labelled donors and 0 visual fallbacks. 3 Q-Spot40RGBW references use the public original body. Exact selected native modes, patch/output, IDs, source/donor labels and stored layout retained. Body/aperture metadata and derived clearance changed; donor identities, geometry, optics and source currency remain unverified.

Approximate planning view; not official venue paperwork or output-ready. Original HitLight symbols only; no source pages, OEM meshes, photos or logos. Original files remain private; modes and patch unverified.

Official venue information: https://www.zeughaus-lindau.de/ · checked 2026-10-19

Physical venue location: https://www.zeughaus-lindau.de/kontakt · checked 2026-10-19

ZeughausLichtplan.pdf: https://www.zeughaus-lindau.de/zeughaus-lindau/technik · checked 2026-10-19

Public venue page: https://www.hitlight.app/venues/germany/zeughaus-lindau-5c1750d1

HitLight