
UPSTAGE

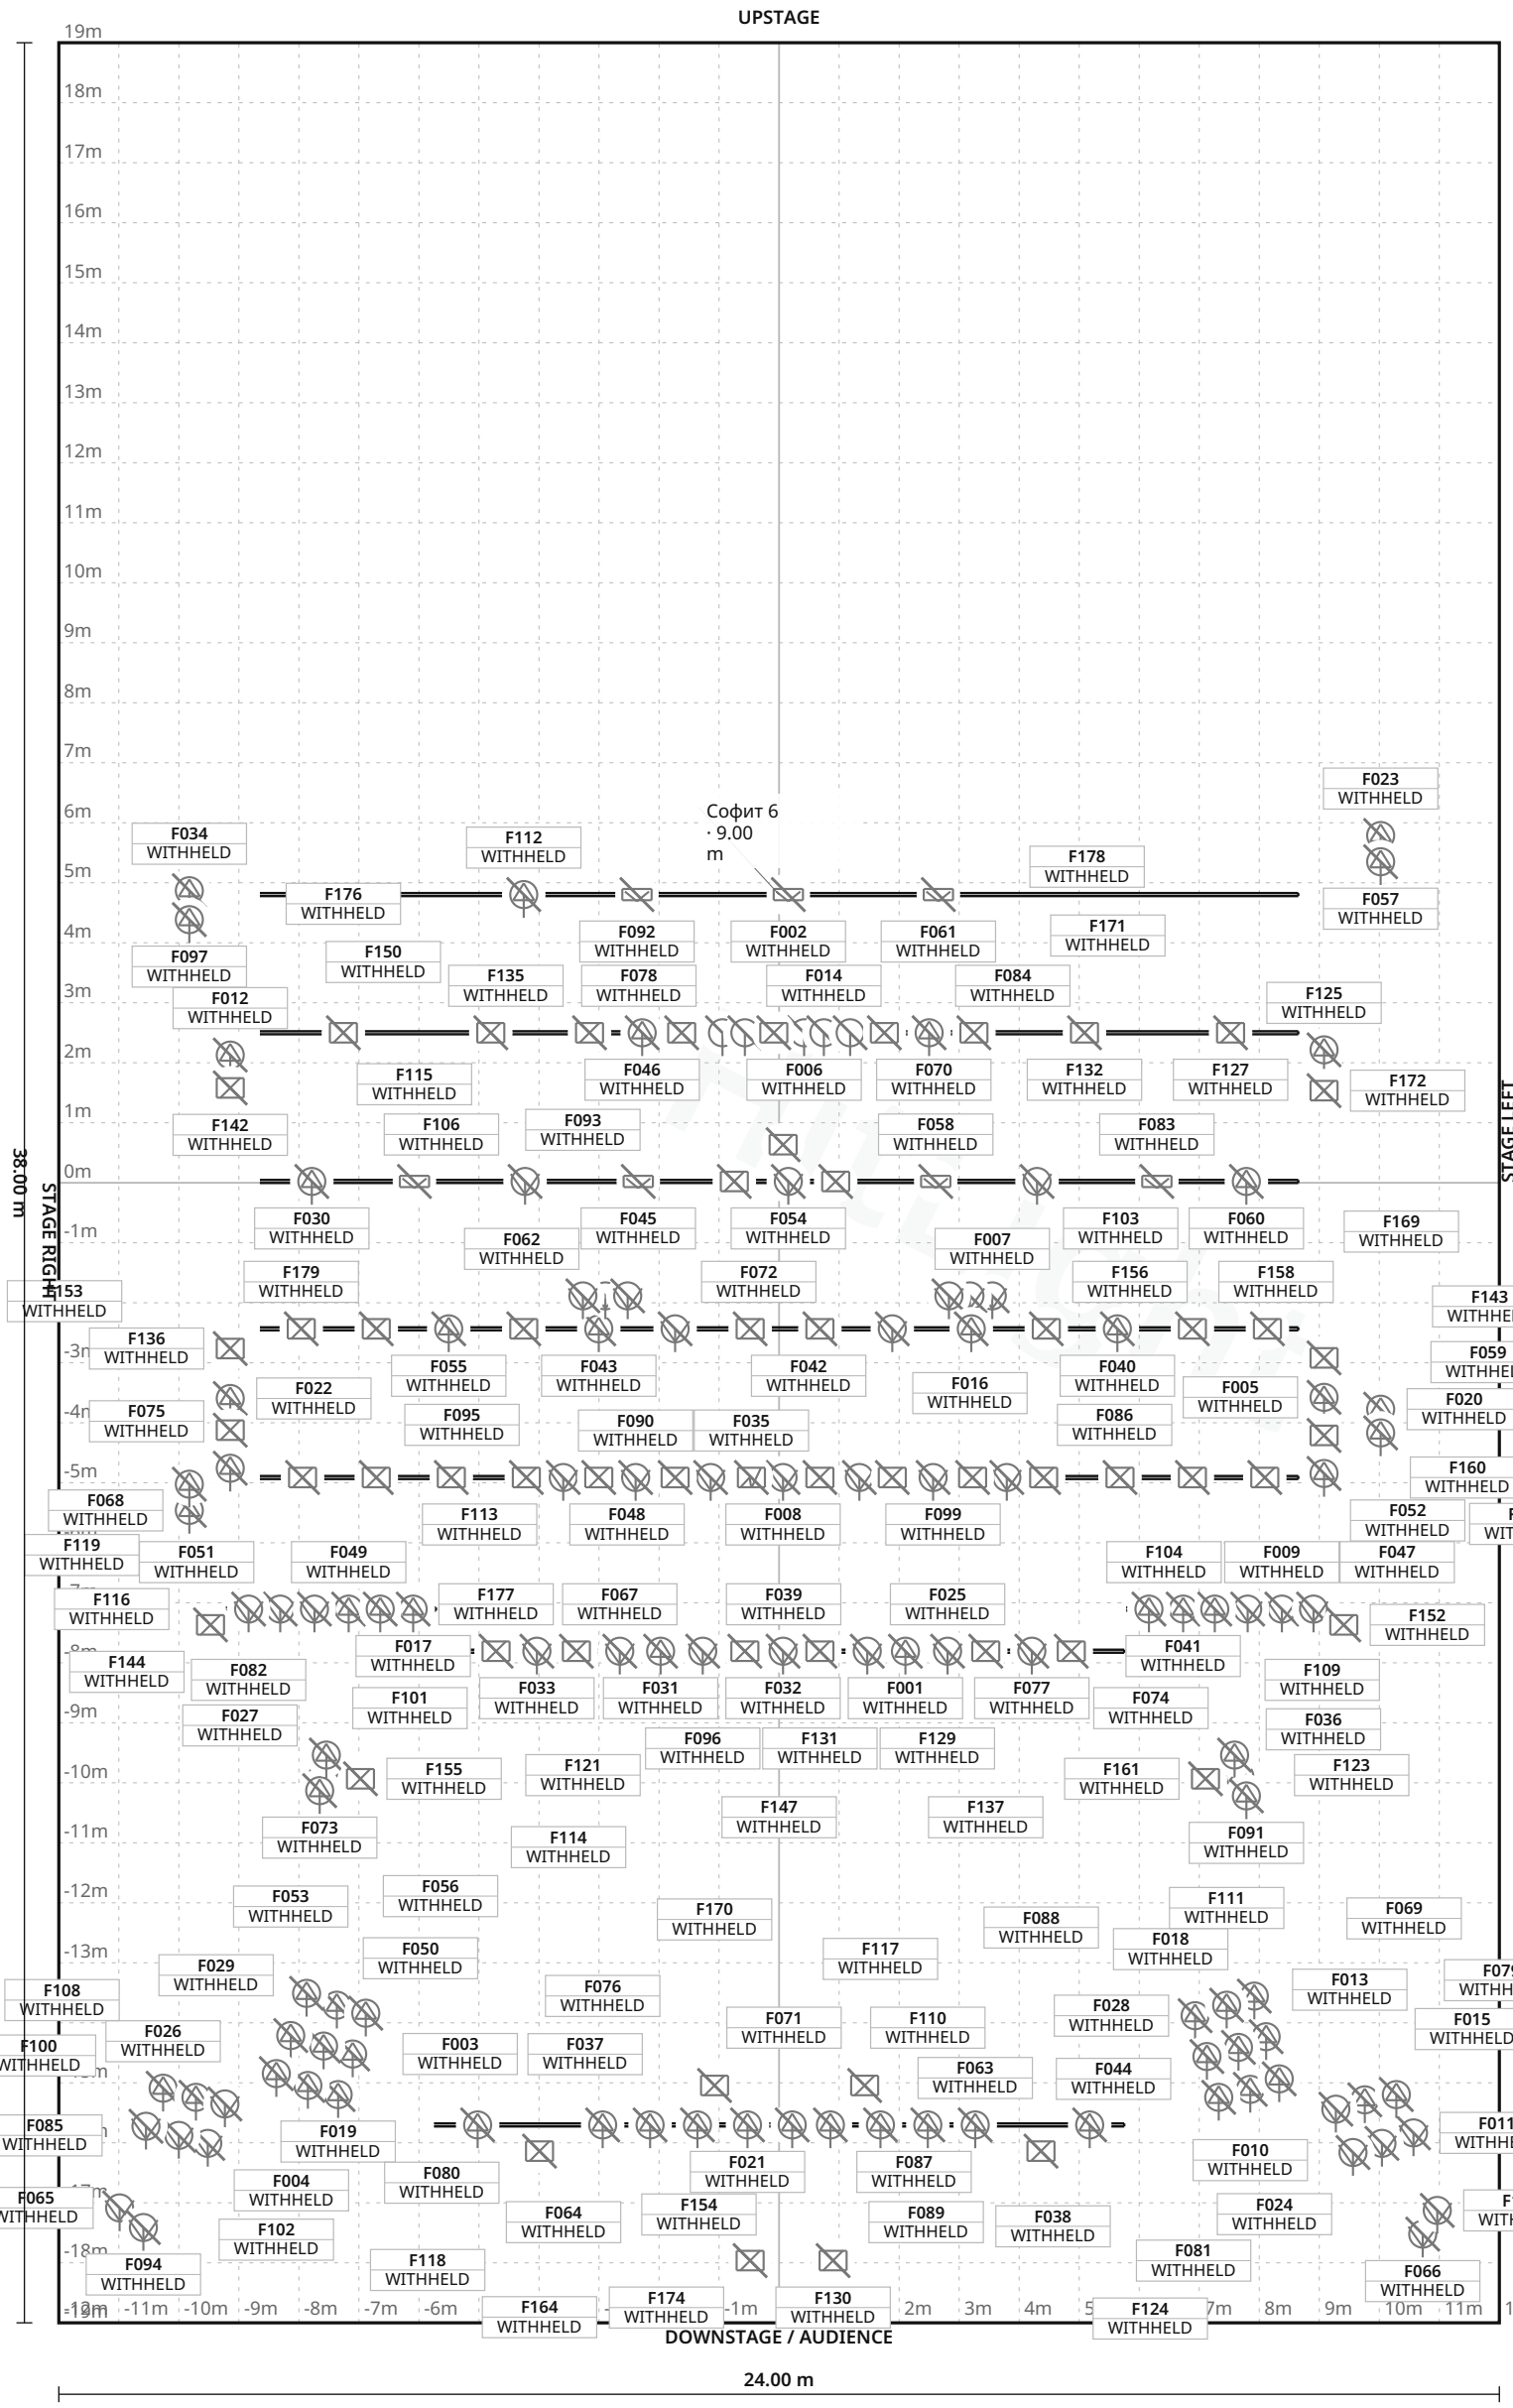

FIXTURE LEGEND

- **Source Four 19** — Profile Spot · 39×
- **Source Four 26** — Profile Spot · 2×
- **Source Four Zoom** 25-50 — Profile Spot · 2×
- **PAR 64 NSP** (CP61) — PAR Light · 5×
- **MAC TW1** — Profile Spot · 7×
- **Clay Paky Alfa** Spot 575W — Other · 2×
- **Clay Paky CP** Color MH400 — Other · 2×
- **Clay Paky CP** Color SH400 — Other · 4×
- **Dragon Effect** Led Pixel Beam — Other · 4×
- **DTS Spot 1200W** — Other · 6×
- **ETC PARNEL 750W** — Spot Light · 20×
- **FAL 1000W** Fresnel — Spot Light · 2×
- **FAL 2000 PC** — Spot Light · 16×
- **FAL 2000W** Fresnel — Spot Light · 5×
- **FAL Daylight** 1200W — Other · 1×
- **Golden Scan** 1200W — Other · 4×
- **Martin Atomic** 3000 — Strobe · 1×
- **Martin Mac** Profile 700 — Profile Spot · 2×
- **Martin Mac Wash** 700 — Profile Spot · 4×
- **Stage Yoke 2000W** — Other · 20×
- **Studio Due CS4** — Cyc Light · 7×
- **Unidentified** fixture — Other · 12×
- **Unidentified** profile spot — Profile Spot · 14×

Stage 24.00 m W × 38.00 m D · Grid 1 m

28 fixture labels omitted in this view due to crowding · see DMX patch

Пермский академический Театр-Театр · Большая сцена

LIGHT PLOT · PLAN · Большая сцена

HitLight · Пермский академический Театр-Театр

улица Ленина, 53, Пермь, Russia

DWG HL · SCALE 1:125 · metric · PRINT AT 100%

Drawn HitLight

Generated from the saved show

SOURCE 9f7b289597fe

SYMBOL LEGEND

23 TYPES · 181 FIXTURES · COLOUR BY TYPE

	**ETC Source Four 19** Profile Spot · Unverified · TBC ch · category symbol	**39 physical · 39 plotted** 39 disabled · 0 unplaced
	**ETC Source Four 26** Profile Spot · Unverified · TBC ch · category symbol	**2 physical · 2 plotted** 2 disabled · 0 unplaced
	**ETC Source Four Zoom 25-50** Profile Spot · Unverified · TBC ch · category symbol	**2 physical · 2 plotted** 2 disabled · 0 unplaced
	**Generic PAR 64 NSP (CP61)** PAR Light · Unverified · TBC ch · category symbol	**5 physical · 5 plotted** 5 disabled · 0 unplaced
	**Martin Professional MAC TW1** Profile Spot · Unverified · TBC ch · category symbol	**7 physical · 7 plotted** 7 disabled · 0 unplaced
	**Unverified source fixture Clay Paky Alfa Spot 575W** Other · Unverified · TBC ch · category symbol	**2 physical · 2 plotted** 2 disabled · 0 unplaced
	**Unverified source fixture Clay Paky CP Color MH400** Other · Unverified · TBC ch · category symbol	**2 physical · 2 plotted** 2 disabled · 0 unplaced
	**Unverified source fixture Clay Paky CP Color SH400** Other · Unverified · TBC ch · category symbol	**4 physical · 4 plotted** 4 disabled · 0 unplaced

Пермский академический Театр-Театр · Большая сцена

SYMBOL LEGEND · Большая сцена

HitLight · Пермский академический Театр-Театр

улица Ленина, 53, Пермь, Russia

DWG HL · METRIC

Drawn HitLight

Generated from the saved show

SOURCE 9f7b289597fe



Unverified source fixture Dragon Effect Led Pixel Beam

Other · Unverified · TBC ch · category symbol

4 physical · 4 plotted

4 disabled · 0 unplaced



Unverified source fixture DTS Spot 1200W

Other · Unverified · TBC ch · category symbol

6 physical · 6 plotted

6 disabled · 0 unplaced



Unverified source fixture ETC PARNEL 750W

Spot Light · Unverified · TBC ch · category symbol

20 physical · 20 plotted

20 disabled · 0 unplaced



Unverified source fixture FAL 1000W Fresnel

Spot Light · Unverified · TBC ch · category symbol

2 physical · 2 plotted

2 disabled · 0 unplaced



Unverified source fixture FAL 2000 PC

Spot Light · Unverified · TBC ch · category symbol

16 physical · 16 plotted

16 disabled · 0 unplaced



Unverified source fixture FAL 2000W Fresnel

Spot Light · Unverified · TBC ch · category symbol

5 physical · 5 plotted

5 disabled · 0 unplaced



Unverified source fixture FAL Daylight 1200W

Other · Unverified · TBC ch · category symbol

1 physical · 1 plotted

1 disabled · 0 unplaced



Unverified source fixture Golden Scan 1200W

Other · Unverified · TBC ch · category symbol

4 physical · 4 plotted

4 disabled · 0 unplaced

Пермский академический Театр-Театр · Большая сцена

SYMBOL LEGEND · Большая сцена

HitLight · Пермский академический Театр-Театр

улица Ленина, 53, Пермь, Russia

DWG HL · METRIC

Drawn HitLight

Generated from the saved show

SOURCE 9f7b289597fe

SYMBOL LEGEND · CONTINUED

23 TYPES · 181 FIXTURES · COLOUR BY TYPE

Unverified source fixture Martin Atomic 3000 Strobe · Unverified · TBC ch · category symbol	**1 physical · 1 plotted** 1 disabled · 0 unplaced
Unverified source fixture Martin Mac Profile 700 Profile Spot · Unverified · TBC ch · category symbol	**2 physical · 2 plotted** 2 disabled · 0 unplaced
Unverified source fixture Martin Mac Wash 700 Profile Spot · Unverified · TBC ch · category symbol	**4 physical · 4 plotted** 4 disabled · 0 unplaced
Unverified source fixture Stage Yoke 2000W Other · Unverified · TBC ch · category symbol	**20 physical · 20 plotted** 20 disabled · 0 unplaced
Unverified source fixture Studio Due CS4 Cyc Light · Unverified · TBC ch · category symbol	**7 physical · 7 plotted** 7 disabled · 0 unplaced
Unverified source fixture Unidentified fixture Other · Unverified · TBC ch · category symbol	**12 physical · 12 plotted** 12 disabled · 0 unplaced
Unverified source fixture Unidentified profile spot Profile Spot · Unverified · TBC ch · category symbol	**14 physical · 14 plotted** 14 disabled · 0 unplaced

Пермский академический Театр-Театр · Большая сцена

SYMBOL LEGEND · Большая сцена

HitLight · Пермский академический Театр-Театр

улица Ленина, 53, Пермь, Russia

DWG HL · METRIC

Drawn HitLight

Generated from the saved show

SOURCE 9f7b289597fe

GENERAL NOTES

1. Source-based lighting plan. Confirm the current rig with the venue.
2. PARTIAL: included fixtures are not a full physical-unit census.
3. DMX PATCH WITHHELD: provisional or unchecked addresses are not published.
4. Approximate planning view; not official venue paperwork or output-ready. Original HitLight symbols only; no source pages, OEM meshes, photos or logos. Original files remain private; modes and patch unverified.

HitLight

STAGE ELEMENTS

NAME	TYPE	POSITION	TRIM / SIZE
Левый раздвижной портал	pipe	X -7.47 m · Z 7.11 m	4.00 m · 3.50 m W × 0.05 m D
Софит 5	pipe	X 0.00 m · Z -2.50 m	9.00 m · 17.30 m W × 0.05 m D
Выносной софит (FOH)	pipe	X 0.00 m · Z 15.70 m	9.00 m · 11.50 m W × 0.05 m D
Софит 6	pipe	X 0.00 m · Z -4.80 m	9.00 m · 17.30 m W × 0.05 m D
Софит 3	pipe	X 0.00 m · Z 2.43 m	9.00 m · 17.30 m W × 0.05 m D
Правый раздвижной портал	pipe	X 7.53 m · Z 7.11 m	4.00 m · 3.50 m W × 0.05 m D
Софит 4	pipe	X 0.00 m · Z -0.02 m	9.00 m · 17.30 m W × 0.05 m D
Софит 2	pipe	X 0.00 m · Z 4.91 m	9.00 m · 17.30 m W × 0.05 m D
Софит 1	pipe	X 0.00 m · Z 7.81 m	9.00 m · 11.50 m W × 0.05 m D

Пермский академический Театр-Театр · Большая сцена

STAGE ELEMENTS · Большая сцена

HitLight · Пермский академический Театр-Театр

улица Ленина, 53, Пермь, Russia

DWG HL · METRIC

Drawn HitLight

Generated from the saved show

SOURCE 9f7b289597fe

FIXTURE SCHEDULE

Fixture	Manufacturer / model	Position / mount	Mode / output
VISUAL PLANNING · DMX PATCH WITHHELD			
F001	Martin Professional / MAC TW1	Софит 1	Unverified · Output excluded
F002	Unverified source fixture / Studio Due CS4	Софит 6	Unverified · Output excluded
F003	ETC / Source Four 19	PLOTTED	Unverified · Output excluded
F004	Unverified source fixture / FAL 2000 PC	PLOTTED	Unverified · Output excluded
F005	Unverified source fixture / Unidentified profile spot	PLOTTED	Unverified · Output excluded
F006	Generic / PAR 64 NSP (CP61)	Софит 5	Unverified · Output excluded
F007	Unverified source fixture / ETC PARNEL 750W	PLOTTED	Unverified · Output excluded
F008	Unverified source fixture / ETC PARNEL 750W	Софит 2	Unverified · Output excluded
F009	Unverified source fixture / FAL 2000 PC	Правый раздвижной портал	Unverified · Output excluded
F010	ETC / Source Four 19	PLOTTED	Unverified · Output excluded
F011	Unverified source fixture / FAL 2000 PC	PLOTTED	Unverified · Output excluded
F012	Unverified source fixture / Unidentified profile spot	PLOTTED	Unverified · Output excluded
F013	ETC / Source Four 19	PLOTTED	Unverified · Output excluded
F014	Generic / PAR 64 NSP (CP61)	Софит 5	Unverified · Output excluded
F015	ETC / Source Four 19	PLOTTED	Unverified · Output excluded
F016	Unverified source fixture / ETC PARNEL 750W	PLOTTED	Unverified · Output excluded
F017	ETC / Source Four Zoom 25-50	Левый раздвижной портал	Unverified · Output excluded
F018	ETC / Source Four 19	PLOTTED	Unverified · Output excluded
F019	ETC / Source Four 19	PLOTTED	Unverified · Output excluded
F020	Unverified source fixture / Unidentified profile spot	PLOTTED	Unverified · Output excluded

Planning reference only. Confirm installed modes and patch with the venue.

Пермский академический Театр-Театр · Большая сцена

FIXTURE SCHEDULE · Большая сцена

HitLight · Пермский академический Театр-Театр

улица Ленина, 53, Пермь, Russia

DWG HL · METRIC

Drawn HitLight

Generated from the saved show

SOURCE 9f7b289597fe

FIXTURE SCHEDULE · CONTINUED

Fixture	Manufacturer / model	Position / mount	Mode / output
VISUAL PLANNING · DMX PATCH WITHHELD			
F021	ETC / Source Four 19	Выносной софит (FOH)	Unverified · Output excluded
F022	Unverified source fixture / Unidentified profile spot	PLOTTED	Unverified · Output excluded
F023	Unverified source fixture / Unidentified profile spot	PLOTTED	Unverified · Output excluded
F024	Unverified source fixture / FAL 2000 PC	PLOTTED	Unverified · Output excluded
F025	Unverified source fixture / ETC PARNEL 750W	Софит 1	Unverified · Output excluded
F026	Unverified source fixture / Martin Mac Profile 700	PLOTTED	Unverified · Output excluded
F027	ETC / Source Four 19	PLOTTED	Unverified · Output excluded
F028	ETC / Source Four 19	PLOTTED	Unverified · Output excluded
F029	ETC / Source Four 19	PLOTTED	Unverified · Output excluded
F030	Unverified source fixture / Martin Mac Wash 700	Софит 4	Unverified · Output excluded
F031	Martin Professional / MAC TW1	Софит 1	Unverified · Output excluded
F032	Unverified source fixture / ETC PARNEL 750W	Софит 1	Unverified · Output excluded
F033	Unverified source fixture / ETC PARNEL 750W	Софит 1	Unverified · Output excluded
F034	Unverified source fixture / Unidentified profile spot	PLOTTED	Unverified · Output excluded
F035	Unverified source fixture / Martin Atomic 3000	Софит 2	Unverified · Output excluded
F036	ETC / Source Four 19	PLOTTED	Unverified · Output excluded
F037	ETC / Source Four 19	Выносной софит (FOH)	Unverified · Output excluded
F038	ETC / Source Four 19	PLOTTED	Unverified · Output excluded
F039	Unverified source fixture / ETC PARNEL 750W	Софит 1	Unverified · Output excluded
F040	Unverified source fixture / Martin Mac Wash 700	Софит 3	Unverified · Output excluded

Planning reference only. Confirm installed modes and patch with the venue.

Пермский академический Театр-Театр · Большая сцена

FIXTURE SCHEDULE · Большая сцена

HitLight · Пермский академический Театр-Театр

улица Ленина, 53, Пермь, Russia

DWG HL · METRIC

Drawn HitLight

Generated from the saved show

SOURCE 9f7b289597fe

FIXTURE SCHEDULE · CONTINUED

Fixture	Manufacturer / model	Position / mount	Mode / output
VISUAL PLANNING · DMX PATCH WITHHELD			
F041	ETC / Source Four 26	Правый раздвижной портал	Unverified · Output excluded
F042	Unverified source fixture / FAL 2000W Fresnel	Софит 3	Unverified · Output excluded
F043	Martin Professional / MAC TW1	Софит 3	Unverified · Output excluded
F044	ETC / Source Four 19	PLOTTED	Unverified · Output excluded
F045	Unverified source fixture / Studio Due CS4	Софит 4	Unverified · Output excluded
F046	Martin Professional / MAC TW1	Софит 5	Unverified · Output excluded
F047	Unverified source fixture / FAL 2000 PC	Правый раздвижной портал	Unverified · Output excluded
F048	Unverified source fixture / ETC PARNEL 750W	Софит 2	Unverified · Output excluded
F049	ETC / Source Four 19	Левый раздвижной портал	Unverified · Output excluded
F050	ETC / Source Four 19	PLOTTED	Unverified · Output excluded
F051	Unverified source fixture / FAL 2000 PC	Левый раздвижной портал	Unverified · Output excluded
F052	Unverified source fixture / Unidentified profile spot	PLOTTED	Unverified · Output excluded
F053	ETC / Source Four 19	PLOTTED	Unverified · Output excluded
F054	Unverified source fixture / FAL 2000W Fresnel	Софит 4	Unverified · Output excluded
F055	Unverified source fixture / Martin Mac Wash 700	Софит 3	Unverified · Output excluded
F056	ETC / Source Four 19	PLOTTED	Unverified · Output excluded
F057	Unverified source fixture / Unidentified profile spot	PLOTTED	Unverified · Output excluded
F058	Unverified source fixture / Studio Due CS4	Софит 4	Unverified · Output excluded
F059	Unverified source fixture / Unidentified profile spot	PLOTTED	Unverified · Output excluded
F060	Unverified source fixture / Martin Mac Wash 700	Софит 4	Unverified · Output excluded

Planning reference only. Confirm installed modes and patch with the venue.

Пермский академический Театр-Театр · Большая сцена

FIXTURE SCHEDULE · Большая сцена

HitLight · Пермский академический Театр-Театр

улица Ленина, 53, Пермь, Russia

DWG HL · METRIC

Drawn HitLight

Generated from the saved show

SOURCE 9f7b289597fe

Fixture	Manufacturer / model	Position / mount	Mode / output
VISUAL PLANNING · DMX PATCH WITHHELD			
F061	Unverified source fixture / Studio Due CS4	Софит 6	Unverified · Output excluded
F062	Unverified source fixture / ETC PARNEL 750W	PLOTTED	Unverified · Output excluded
F063	ETC / Source Four 19	Выносной софит (FOH)	Unverified · Output excluded
F064	ETC / Source Four 19	Выносной софит (FOH)	Unverified · Output excluded
F065	Unverified source fixture / FAL 2000 PC	PLOTTED	Unverified · Output excluded
F066	Unverified source fixture / FAL 2000 PC	PLOTTED	Unverified · Output excluded
F067	Unverified source fixture / ETC PARNEL 750W	Софит 1	Unverified · Output excluded
F068	Unverified source fixture / Unidentified profile spot	PLOTTED	Unverified · Output excluded
F069	ETC / Source Four 19	PLOTTED	Unverified · Output excluded
F070	Generic / PAR 64 NSP (CP61)	Софит 5	Unverified · Output excluded
F071	ETC / Source Four 19	Выносной софит (FOH)	Unverified · Output excluded
F072	Unverified source fixture / FAL 2000W Fresnel	Софит 3	Unverified · Output excluded
F073	ETC / Source Four 19	PLOTTED	Unverified · Output excluded
F074	ETC / Source Four 19	PLOTTED	Unverified · Output excluded
F075	Unverified source fixture / Unidentified profile spot	PLOTTED	Unverified · Output excluded
F076	ETC / Source Four 19	Выносной софит (FOH)	Unverified · Output excluded
F077	Unverified source fixture / ETC PARNEL 750W	Софит 1	Unverified · Output excluded
F078	Generic / PAR 64 NSP (CP61)	Софит 5	Unverified · Output excluded
F079	Unverified source fixture / FAL 2000 PC	PLOTTED	Unverified · Output excluded
F080	ETC / Source Four 19	PLOTTED	Unverified · Output excluded

Planning reference only. Confirm installed modes and patch with the venue.

Fixture	Manufacturer / model	Position / mount	Mode / output
VISUAL PLANNING · DMX PATCH WITHHELD			
F081	Unverified source fixture / Martin Mac Profile 700	PLOTTED	Unverified · Output excluded
F082	Unverified source fixture / FAL 2000 PC	Левый раздвижной портал	Unverified · Output excluded
F083	Unverified source fixture / Studio Due CS4	Софит 4	Unverified · Output excluded
F084	Martin Professional / MAC TW1	Софит 5	Unverified · Output excluded
F085	Unverified source fixture / FAL 2000 PC	PLOTTED	Unverified · Output excluded
F086	Unverified source fixture / ETC PARNEL 750W	PLOTTED	Unverified · Output excluded
F087	ETC / Source Four 19	Выносной софит (FOH)	Unverified · Output excluded
F088	ETC / Source Four 19	PLOTTED	Unverified · Output excluded
F089	ETC / Source Four 19	Выносной софит (FOH)	Unverified · Output excluded
F090	Unverified source fixture / ETC PARNEL 750W	Софит 2	Unverified · Output excluded
F091	ETC / Source Four 19	PLOTTED	Unverified · Output excluded
F092	Unverified source fixture / Studio Due CS4	Софит 6	Unverified · Output excluded
F093	Unverified source fixture / ETC PARNEL 750W	PLOTTED	Unverified · Output excluded
F094	Unverified source fixture / FAL 2000 PC	PLOTTED	Unverified · Output excluded
F095	Unverified source fixture / ETC PARNEL 750W	PLOTTED	Unverified · Output excluded
F096	Unverified source fixture / ETC PARNEL 750W	Софит 1	Unverified · Output excluded
F097	Unverified source fixture / Unidentified profile spot	PLOTTED	Unverified · Output excluded
F098	Martin Professional / MAC TW1	Софит 3	Unverified · Output excluded
F099	Unverified source fixture / ETC PARNEL 750W	Софит 2	Unverified · Output excluded
F100	Unverified source fixture / FAL 2000 PC	PLOTTED	Unverified · Output excluded

Planning reference only. Confirm installed modes and patch with the venue.

Fixture	Manufacturer / model	Position / mount	Mode / output
VISUAL PLANNING · DMX PATCH WITHHELD			
F101	ETC / Source Four 19	PLOTTED	Unverified · Output excluded
F102	ETC / Source Four 19	PLOTTED	Unverified · Output excluded
F103	Unverified source fixture / FAL 2000W Fresnel	Софит 4	Unverified · Output excluded
F104	Unverified source fixture / FAL 1000W Fresnel	Правый раздвижной портал	Unverified · Output excluded
F105	Unverified source fixture / FAL 2000 PC	PLOTTED	Unverified · Output excluded
F106	Unverified source fixture / FAL 2000W Fresnel	Софит 4	Unverified · Output excluded
F107	Unverified source fixture / ETC PARNEL 750W	Софит 2	Unverified · Output excluded
F108	ETC / Source Four 19	PLOTTED	Unverified · Output excluded
F109	ETC / Source Four 19	Правый раздвижной портал	Unverified · Output excluded
F110	ETC / Source Four 19	Выносной софит (FOH)	Unverified · Output excluded
F111	ETC / Source Four 19	PLOTTED	Unverified · Output excluded
F112	Martin Professional / MAC TW1	Софит 6	Unverified · Output excluded
F113	Unverified source fixture / ETC PARNEL 750W	Софит 2	Unverified · Output excluded
F114	ETC / Source Four 19	PLOTTED	Unverified · Output excluded
F115	Unverified source fixture / Studio Due CS4	Софит 4	Unverified · Output excluded
F116	Unverified source fixture / FAL 1000W Fresnel	Левый раздвижной портал	Unverified · Output excluded
F117	ETC / Source Four 19	Выносной софит (FOH)	Unverified · Output excluded
F118	Unverified source fixture / FAL 2000 PC	PLOTTED	Unverified · Output excluded
F119	Unverified source fixture / Unidentified profile spot	PLOTTED	Unverified · Output excluded
F120	ETC / Source Four 19	Выносной софит (FOH)	Unverified · Output excluded

Planning reference only. Confirm installed modes and patch with the venue.

Fixture	Manufacturer / model	Position / mount	Mode / output
VISUAL PLANNING · DMX PATCH WITHHELD			
F121	ETC / Source Four 26	Левый раздвижной портал	Unverified · Output excluded
F122	Generic / PAR 64 NSP (CP61)	Софит 5	Unverified · Output excluded
F123	ETC / Source Four Zoom 25-50	Правый раздвижной портал	Unverified · Output excluded
F124	Unverified source fixture / FAL 2000 PC	PLOTTED	Unverified · Output excluded
F125	Unverified source fixture / Unidentified profile spot	PLOTTED	Unverified · Output excluded
F126	Unverified source fixture / ETC PARNEL 750W	Софит 2	Unverified · Output excluded
F127	Unverified source fixture / Golden Scan 1200W	Софит 5	Unverified · Output excluded
F128	Unverified source fixture / Stage Yoke 2000W	Софит 2	Unverified · Output excluded
F129	Unverified source fixture / Stage Yoke 2000W	Софит 1	Unverified · Output excluded
F130	Unverified source fixture / Unidentified fixture	PLOTTED	Unverified · Output excluded
F131	Unverified source fixture / Stage Yoke 2000W	Софит 1	Unverified · Output excluded
F132	Unverified source fixture / Golden Scan 1200W	Софит 5	Unverified · Output excluded
F133	Unverified source fixture / FAL Daylight 1200W	PLOTTED	Unverified · Output excluded
F134	Unverified source fixture / Clay Paky CP Color MH400	Софит 2	Unverified · Output excluded
F135	Unverified source fixture / Clay Paky CP Color SH400	Софит 5	Unverified · Output excluded
F136	Unverified source fixture / Unidentified fixture	PLOTTED	Unverified · Output excluded
F137	Unverified source fixture / Stage Yoke 2000W	Софит 1	Unverified · Output excluded
F138	Unverified source fixture / Stage Yoke 2000W	Софит 2	Unverified · Output excluded
F139	Unverified source fixture / Stage Yoke 2000W	Софит 3	Unverified · Output excluded
F140	Unverified source fixture / Clay Paky CP Color MH400	Софит 2	Unverified · Output excluded

Planning reference only. Confirm installed modes and patch with the venue.

FIXTURE SCHEDULE · CONTINUED

Fixture	Manufacturer / model	Position / mount	Mode / output
VISUAL PLANNING · DMX PATCH WITHHELD			
F141	Unverified source fixture / Clay Paky CP Color SH400	Софит 2	Unverified · Output excluded
F142	Unverified source fixture / Unidentified fixture	PLOTTED	Unverified · Output excluded
F143	Unverified source fixture / Unidentified fixture	PLOTTED	Unverified · Output excluded
F144	Unverified source fixture / Unidentified fixture	PLOTTED	Unverified · Output excluded
F145	Unverified source fixture / DTS Spot 1200W	Софит 2	Unverified · Output excluded
F146	Unverified source fixture / Stage Yoke 2000W	Софит 2	Unverified · Output excluded
F147	Unverified source fixture / Stage Yoke 2000W	Софит 1	Unverified · Output excluded
F148	Unverified source fixture / Clay Paky CP Color SH400	Софит 5	Unverified · Output excluded
F149	Unverified source fixture / Stage Yoke 2000W	Софит 2	Unverified · Output excluded
F150	Unverified source fixture / Golden Scan 1200W	Софит 5	Unverified · Output excluded
F151	Unverified source fixture / DTS Spot 1200W	Софит 4	Unverified · Output excluded
F152	Unverified source fixture / Unidentified fixture	PLOTTED	Unverified · Output excluded
F153	Unverified source fixture / Unidentified fixture	PLOTTED	Unverified · Output excluded
F154	Unverified source fixture / Dragon Effect Led Pixel Beam	PLOTTED	Unverified · Output excluded
F155	Unverified source fixture / Unidentified fixture	PLOTTED	Unverified · Output excluded
F156	Unverified source fixture / Stage Yoke 2000W	Софит 3	Unverified · Output excluded
F157	Unverified source fixture / Stage Yoke 2000W	Софит 2	Unverified · Output excluded
F158	Unverified source fixture / Stage Yoke 2000W	Софит 3	Unverified · Output excluded
F159	Unverified source fixture / Clay Paky Alfa Spot 575W	Софит 5	Unverified · Output excluded
F160	Unverified source fixture / Stage Yoke 2000W	Софит 2	Unverified · Output excluded

Planning reference only. Confirm installed modes and patch with the venue.

Пермский академический Театр-Театр · Большая сцена

FIXTURE SCHEDULE · Большая сцена

HitLight · Пермский академический Театр-Театр

улица Ленина, 53, Пермь, Russia

DWG HL · METRIC

Drawn HitLight

Generated from the saved show

SOURCE 9f7b289597fe

FIXTURE SCHEDULE · CONTINUED

Fixture	Manufacturer / model	Position / mount	Mode / output
VISUAL PLANNING · DMX PATCH WITHHELD			
F161	Unverified source fixture / Unidentified fixture	PLOTTED	Unverified · Output excluded
F162	Unverified source fixture / Stage Yoke 2000W	Софит 1	Unverified · Output excluded
F163	Unverified source fixture / Stage Yoke 2000W	Софит 2	Unverified · Output excluded
F164	Unverified source fixture / Dragon Effect Led Pixel Beam	PLOTTED	Unverified · Output excluded
F165	Unverified source fixture / DTS Spot 1200W	Софит 2	Unverified · Output excluded
F166	Unverified source fixture / Stage Yoke 2000W	Софит 3	Unverified · Output excluded
F167	Unverified source fixture / DTS Spot 1200W	Софит 4	Unverified · Output excluded
F168	Unverified source fixture / Stage Yoke 2000W	Софит 3	Unverified · Output excluded
F169	Unverified source fixture / DTS Spot 1200W	Софит 3	Unverified · Output excluded
F170	Unverified source fixture / Dragon Effect Led Pixel Beam	PLOTTED	Unverified · Output excluded
F171	Unverified source fixture / Clay Paky CP Color SH400	Софит 5	Unverified · Output excluded
F172	Unverified source fixture / Unidentified fixture	PLOTTED	Unverified · Output excluded
F173	Unverified source fixture / Stage Yoke 2000W	Софит 2	Unverified · Output excluded
F174	Unverified source fixture / Unidentified fixture	PLOTTED	Unverified · Output excluded
F175	Unverified source fixture / Unidentified fixture	PLOTTED	Unverified · Output excluded
F176	Unverified source fixture / Golden Scan 1200W	Софит 5	Unverified · Output excluded
F177	Unverified source fixture / Stage Yoke 2000W	Софит 1	Unverified · Output excluded
F178	Unverified source fixture / Clay Paky Alfa Spot 575W	Софит 5	Unverified · Output excluded
F179	Unverified source fixture / DTS Spot 1200W	Софит 3	Unverified · Output excluded
F180	Unverified source fixture / Dragon Effect Led Pixel Beam	PLOTTED	Unverified · Output excluded

Planning reference only. Confirm installed modes and patch with the venue.

FIXTURE SCHEDULE · CONTINUED

Fixture	Manufacturer / model	Position / mount	Mode / output
VISUAL PLANNING · DMX PATCH WITHHELD			
F181	Unverified source fixture / Stage Yoke 2000W	Софит 3	Unverified · Output excluded

Planning reference only. Confirm installed modes and patch with the venue.

HitLight

Пермский академический Театр-Театр · Большая сцена

FIXTURE SCHEDULE · Большая сцена

HitLight · Пермский академический Театр-Театр

улица Ленина, 53, Пермь, Russia

DWG HL · METRIC

Drawn HitLight

Generated from the saved show

SOURCE 9f7b289597fe

VALIDATION APPENDIX

WARNING · PATCH_WITHHELD

DMX patch facts are withheld pending source verification. This planning document cannot be used for hardware output.

Objects: — · Remediation: review the source facts and regenerate.

WARNING · MODE_UNVERIFIED

DMX modes are unverified; output remains excluded.

Objects: F001–F181 · Remediation: review the source facts and regenerate.

WARNING · FIXTURE_DISABLED

Fixtures are disabled for this visual planning reconstruction.

Objects: F001–F181 · Remediation: review the source facts and regenerate.

WARNING · TITLE_METADATA_INCOMPLETE

Some professional title-block metadata is missing; the document will show an em dash.

Objects: 5d31ad52585d38bc4dd8cdd8 · Remediation: review the source facts and regenerate.

HitLight

VENUE & DRAWING SOURCES

Пермский академический Театр-Театр

Большая сцена · Published house configuration; actual current setup unverified

улица Ленина, 53, Пермь, RU

https://teatr-teatr.com/

Sources checked 2026-10-20

Generated by HitLight from the reviewed partial Пермский академический Театр-Театр reconstruction. Venue sources are cited as facts; their original artwork remains private.

Symbols: HitLight-owned category artwork. No manufacturer model geometry or original source pages included.

Partial reconstruction from the venue’s lighting documentation; the currently installed rig and its complete fixture census are not verified.

ESTIMATED GEOMETRY: the documents give no complete scale or trim heights, so the stage size, fixture positions in metres and hanging heights are best-guess estimates, not measurements.

174 of 181 source-labelled fixture records retain unconfirmed exact installed identities or modes; original printed names and display substitutions remain qualified.

Modes and DMX addresses are unverified best guesses; check them with the venue before driving real fixtures.

10 documented units are not shown because their positions are not drawn to scale or not located in the documents.

181 records display 126 approximate public catalogue housings or labelled donors and 55 visual fallbacks. 7 display references use newly authored approximate generic four-cell cyc housings. These preserve one aggregate virtual intensity/aperture; no exact installed identity, independent cells, calibrated optics or hardware acceptance is claimed. Original source, geometry, mode, patch and output-exclusion qualifications remain.

4 existing fixture references now show approved public catalogue housings. Native profile/control bytes, source or donor labels, modes, enabled/patch state and exact layouts/mounts are unchanged. Original identity, optics, source and geometry qualifications remain; no hardware, photometric or rigging acceptance.

Approximate planning view; not official venue paperwork or output-ready. Original HitLight symbols only; no source pages, OEM meshes, photos or logos. Original files remain private; modes and patch unverified.

Technical information:
https://teatr-teatr.com/upload/iblock/67d/ykhuli540p9w85djsu1yq35zsvh3evam/c88f43ab6d9c5630d93df79e24a5b2d9.pdf · checked 2026-10-20

Source page: https://teatr-teatr.com/ · checked 2026-10-20

Source page: https://teatr-teatr.com/contacts/ · checked 2026-10-20

Technical information: https://teatr-teatr.com/docs/?tab=technical · checked 2026-10-20

Technical information:
https://teatr-teatr.com/upload/iblock/00b/tong1fyuonq9o0gb5o3y00yvrs7h37p5/ee4b172ff7fe77733bba6f957ad5e406.pdf · checked 2026-10-20

Technical information:
https://teatr-teatr.com/upload/iblock/1b5/on3bu1vscz4ulniuo4r2zempi2zael32/0e5c8cf5cbbfdcb32d73732105bfd2f7.pdf · checked 2026-10-20

Technical information:
https://teatr-teatr.com/upload/iblock/59b/1mgfmj33omi3hrjr3b3kodtbre64zjat/365d9dc3f4fe91070299e86ae30c0e4e.pdf · checked 2026-10-20

HitLight | hitlight.app

VENUE & DRAWING SOURCES

Technical information:
https://teatr-teatr.com/upload/iblock/94e/r6gt2oem2dqn4lcodhhemkxuepr723zx/ad9812d0a3a51bff0c6a48b5db5111c7.pdf · checked 2026-10-20

Technical information:
https://teatr-teatr.com/upload/iblock/411/zggmcw6gab85qtimuwsy5tpsvdupp964/d0c15a22a5e79123290895cd3785e38c.pdf · checked 2026-10-20

Technical information:
https://teatr-teatr.com/upload/iblock/e22/2i7gzj3j1ndjc7or18qos52ei841m3nl/e27ad588b126774268c5b5dcd4cbd948.pdf · checked 2026-10-20

Technical information:
https://teatr-teatr.com/upload/iblock/c28/31ck9iajzn1wi3kqhvk708lqu01p4dlj/484fe1315d039d963278d03f5caabd53.pdf · checked 2026-10-20

Technical information:
https://teatr-teatr.com/upload/iblock/a46/a8snm3jv00td5mb6vya111mhofprw16n/81b62c92514cf73da2bd0b090f3aaa18.pdf · checked 2026-10-20

Technical information:
https://teatr-teatr.com/upload/iblock/0fd/qxsti01qtb2z6t9nh1sfkumyylix1m85/9579e14c4d0e50841474e17307f7a1b6.pdf · checked 2026-10-20

Technical information:
https://teatr-teatr.com/upload/iblock/a5e/srrff6nl3j3v7fchtepu77ryqkqd6b8h/2cf68afc7f9df39e232cbbb38cb7d023.pdf · checked 2026-10-20

Technical information:
https://teatr-teatr.com/upload/iblock/b72/1s31kjgqgst97tkw7zqaxo5lismql58c/ae550c5b3c341e76b77369524b0632de.pdf · checked 2026-10-20

Public venue page:
https://www.hitlight.app/venues/russia/пермскии-академическии-театр-театр-5d31ad52

HitLight