
UPSTAGE

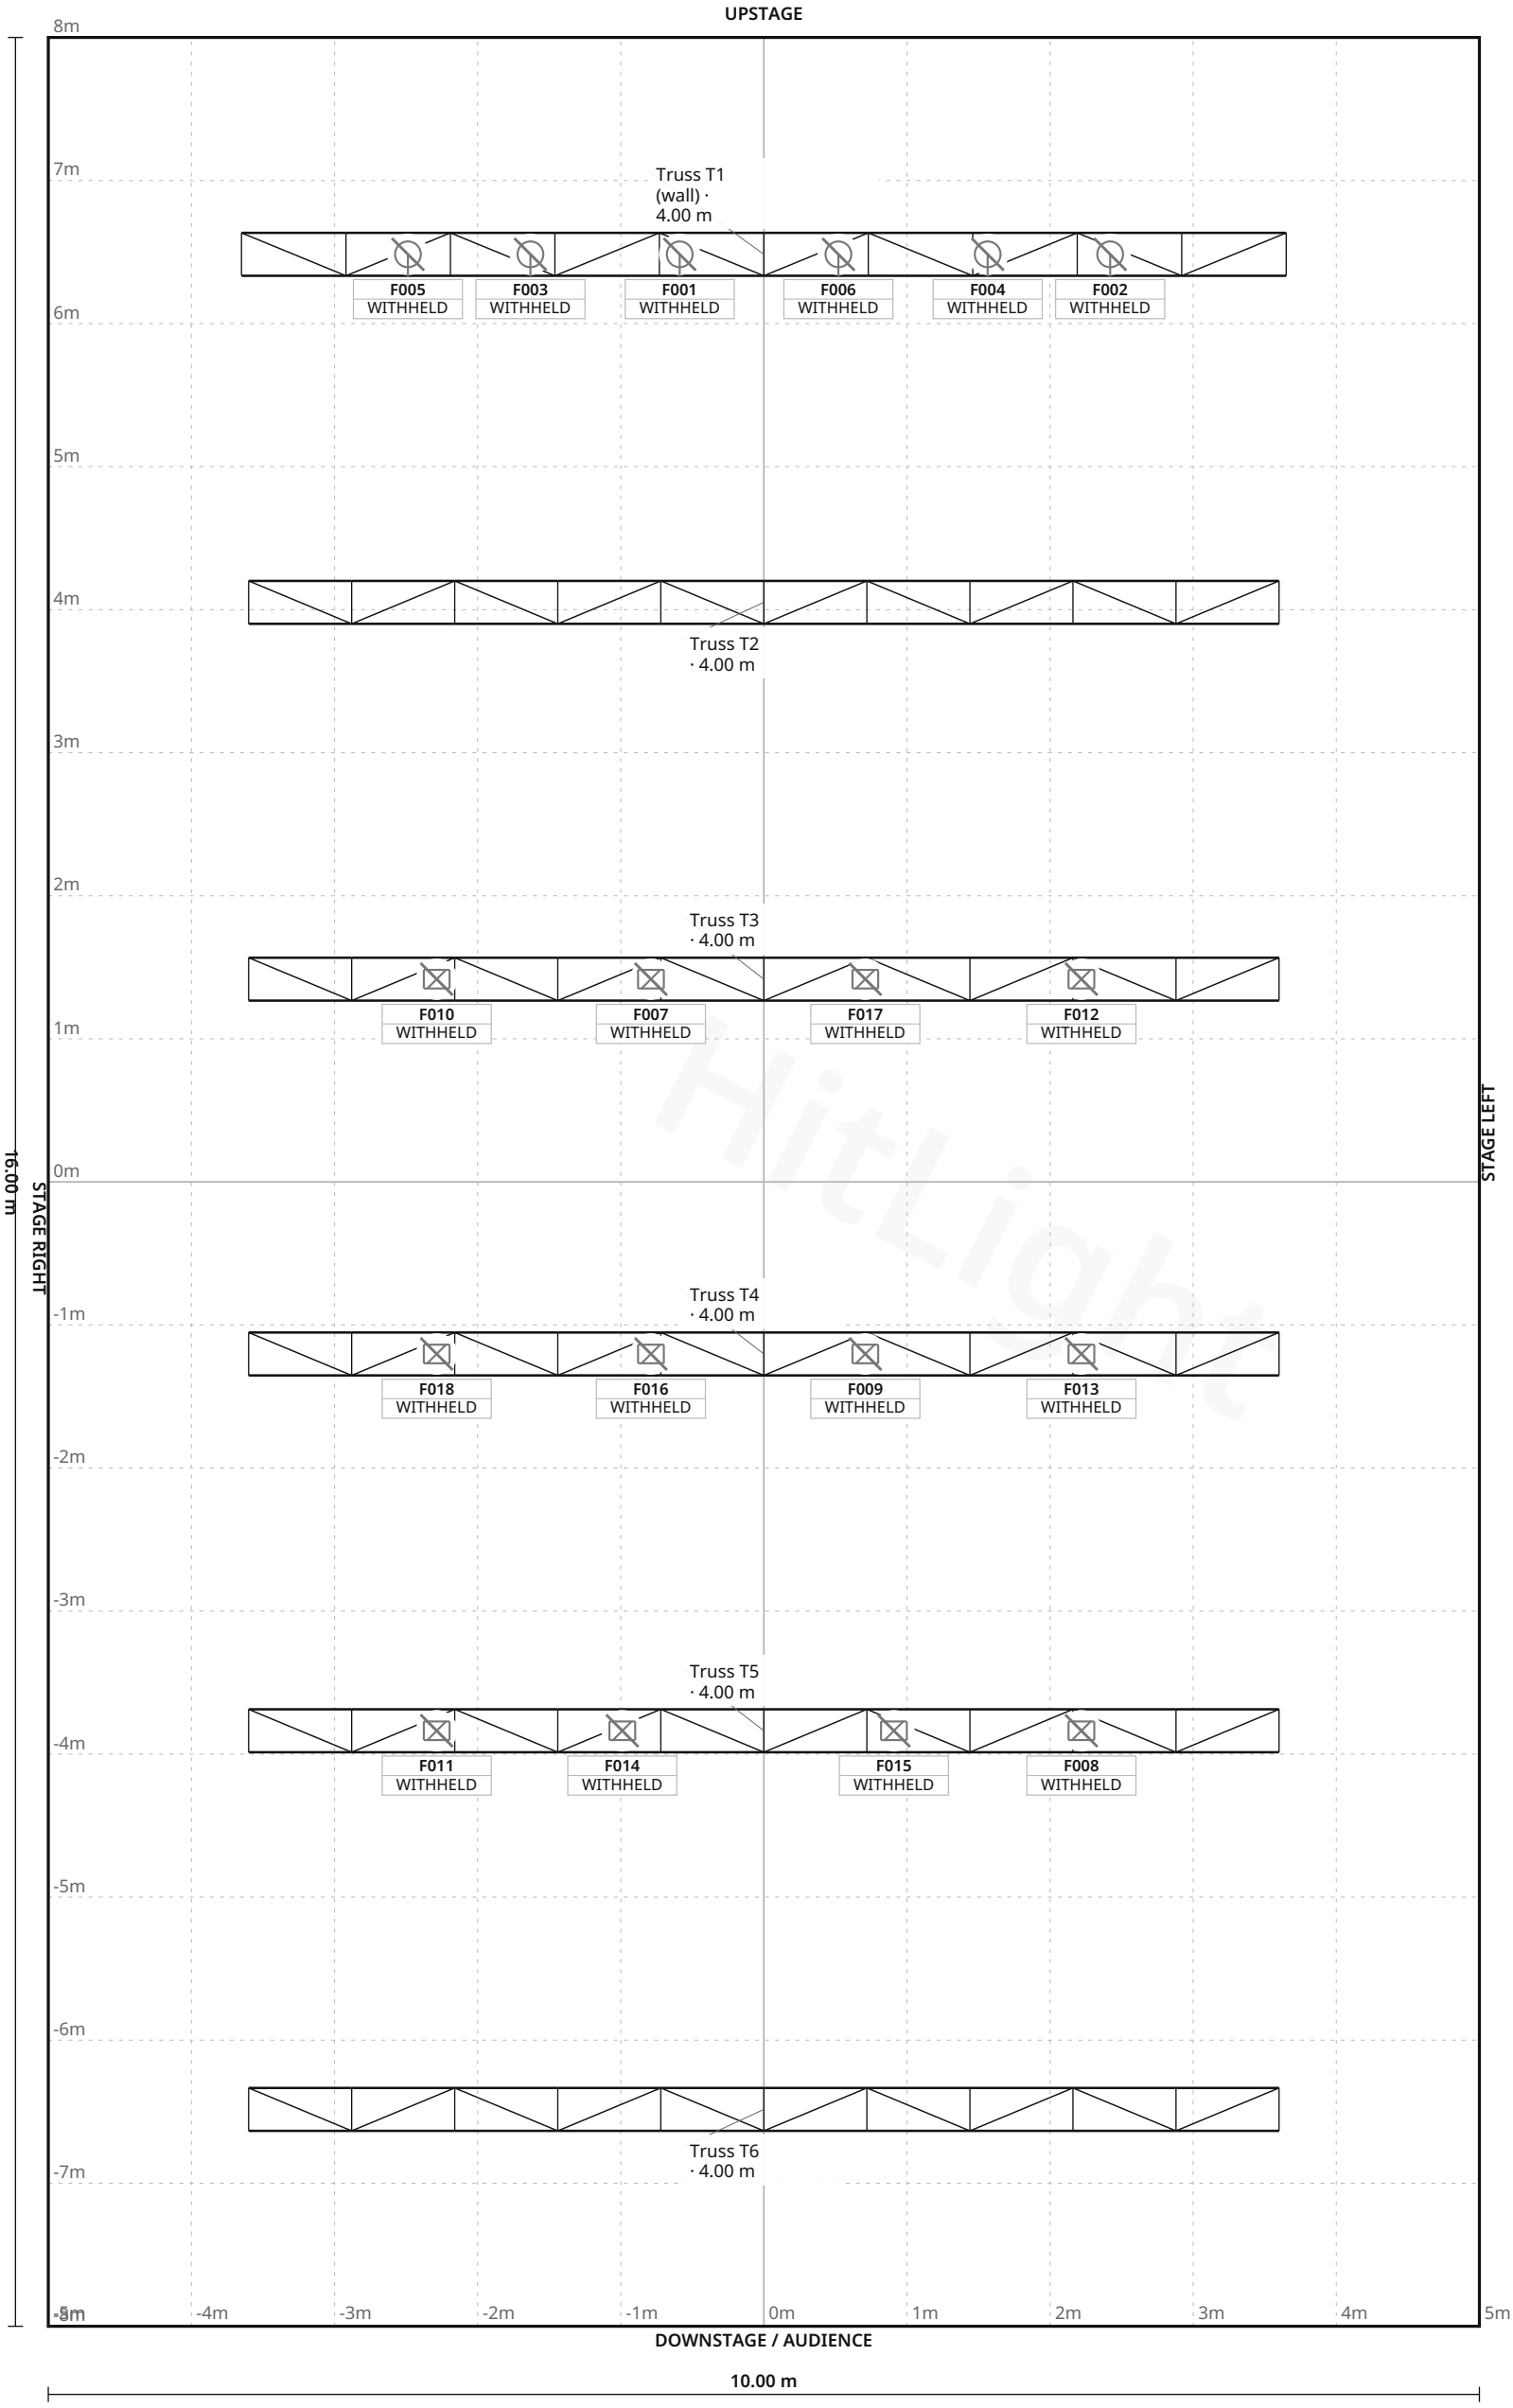

FIXTURE LEGEND

- **D40 Lustr+** — PAR Light · 6×
- **ARRI L7-C V2 or** Rank Strand PC Cantata 1.2kW — Other · 8×
- **Robert Juliat** ZEP2 663SX2 — Other · 4×

Stage 10.00 m W × 16.00 m D · Grid 1 m

FFT Düsseldorf — KAP1 · Foyer

LIGHT PLOT · PLAN · Foyer

HitLight · FFT Düsseldorf — KAP1

Konrad-Adenauer-Platz 1, 40210 Düsseldorf, Düsseldorf, Germany

DWG HL · SCALE 1:50 · metric · PRINT AT 100%

Drawn HitLight

Generated from the saved show

SOURCE 3067b19b0682

SYMBOL LEGEND

3 TYPES · 18 FIXTURES · COLOUR BY TYPE

ETC D40 Lustr+ PAR Light · Unverified · TBC ch · category symbol	**6 physical · 6 plotted** 6 disabled · 0 unplaced
Unverified source fixture ARRI L7-C V2 or Rank Strand PC Cantata 1.2kW Other · Unverified · TBC ch · category symbol	**8 physical · 8 plotted** 8 disabled · 0 unplaced
Unverified source fixture Robert Juliat ZEP2 663SX2 Other · Unverified · TBC ch · category symbol	**4 physical · 4 plotted** 4 disabled · 0 unplaced

HitLight

FFT Düsseldorf — KAP1 · Foyer

SYMBOL LEGEND · Foyer

HitLight · FFT Düsseldorf — KAP1

Konrad-Adenauer-Platz 1, 40210 Düsseldorf, Düsseldorf, Germany

DWG HL · METRIC

Drawn HitLight

Generated from the saved show

SOURCE 3067b19b0682

GENERAL NOTES

1. Source-based lighting plan. Confirm the current rig with the venue.
2. PARTIAL: included fixtures are not a full physical-unit census.
3. DMX PATCH WITHHELD: provisional or unchecked addresses are not published.
4. Approximate planning view; not official venue paperwork or output-ready. Original HitLight symbols only; no source pages, OEM meshes, photos or logos. Original files remain private; modes and patch unverified.

HitLight

FFT Düsseldorf — KAP1 · Foyer

GENERAL NOTES · Foyer

HitLight · FFT Düsseldorf — KAP1

Konrad-Adenauer-Platz 1, 40210 Düsseldorf, Düsseldorf, Germany

DWG HL · METRIC

Drawn HitLight

Generated from the saved show

SOURCE 3067b19b0682

STAGE ELEMENTS

NAME	TYPE	POSITION	TRIM / SIZE
Truss T1 (wall)	trussStraight	X 0.00 m · Z -6.48 m	4.00 m · 7.30 m W × 0.30 m D
Truss T6	trussStraight	X 0.00 m · Z 6.48 m	4.00 m · 7.20 m W × 0.30 m D
Truss T4	trussStraight	X 0.00 m · Z 1.20 m	4.00 m · 7.20 m W × 0.30 m D
Truss T5	trussStraight	X 0.00 m · Z 3.84 m	4.00 m · 7.20 m W × 0.30 m D
Truss T2	trussStraight	X 0.00 m · Z -4.05 m	4.00 m · 7.20 m W × 0.30 m D
Truss T3	trussStraight	X 0.00 m · Z -1.42 m	4.00 m · 7.20 m W × 0.30 m D

HitLight

FFT Düsseldorf — KAP1 · Foyer

STAGE ELEMENTS · Foyer

HitLight · FFT Düsseldorf — KAP1

Konrad-Adenauer-Platz 1, 40210 Düsseldorf, Düsseldorf, Germany

DWG HL · METRIC

Drawn HitLight

Generated from the saved show

SOURCE 3067b19b0682

FIXTURE SCHEDULE

Fixture	Manufacturer / model	Position / mount	Mode / output
VISUAL PLANNING · DMX PATCH WITHHELD			
F001	ETC / D40 Lustr+	Truss T1 (wall)	Unverified · Output excluded
F002	ETC / D40 Lustr+	Truss T1 (wall)	Unverified · Output excluded
F003	ETC / D40 Lustr+	Truss T1 (wall)	Unverified · Output excluded
F004	ETC / D40 Lustr+	Truss T1 (wall)	Unverified · Output excluded
F005	ETC / D40 Lustr+	Truss T1 (wall)	Unverified · Output excluded
F006	ETC / D40 Lustr+	Truss T1 (wall)	Unverified · Output excluded
F007	Unverified source fixture / ARRI L7-C V2 or Rank Strand PC Cantata 1.2kW	Truss T3	Unverified · Output excluded
F008	Unverified source fixture / Robert Juliat ZEP2 663SX2	Truss T5	Unverified · Output excluded
F009	Unverified source fixture / ARRI L7-C V2 or Rank Strand PC Cantata 1.2kW	Truss T4	Unverified · Output excluded
F010	Unverified source fixture / ARRI L7-C V2 or Rank Strand PC Cantata 1.2kW	Truss T3	Unverified · Output excluded
F011	Unverified source fixture / Robert Juliat ZEP2 663SX2	Truss T5	Unverified · Output excluded
F012	Unverified source fixture / ARRI L7-C V2 or Rank Strand PC Cantata 1.2kW	Truss T3	Unverified · Output excluded
F013	Unverified source fixture / ARRI L7-C V2 or Rank Strand PC Cantata 1.2kW	Truss T4	Unverified · Output excluded
F014	Unverified source fixture / Robert Juliat ZEP2 663SX2	Truss T5	Unverified · Output excluded
F015	Unverified source fixture / Robert Juliat ZEP2 663SX2	Truss T5	Unverified · Output excluded
F016	Unverified source fixture / ARRI L7-C V2 or Rank Strand PC Cantata 1.2kW	Truss T4	Unverified · Output excluded
F017	Unverified source fixture / ARRI L7-C V2 or Rank Strand PC Cantata 1.2kW	Truss T3	Unverified · Output excluded
F018	Unverified source fixture / ARRI L7-C V2 or Rank Strand PC Cantata 1.2kW	Truss T4	Unverified · Output excluded

Planning reference only. Confirm installed modes and patch with the venue.

FFT Düsseldorf — KAP1 · Foyer

FIXTURE SCHEDULE · Foyer

HitLight · FFT Düsseldorf — KAP1

Konrad-Adenauer-Platz 1, 40210 Düsseldorf, Düsseldorf, Germany

DWG HL · METRIC

Drawn HitLight

Generated from the saved show

SOURCE 3067b19b0682

VALIDATION APPENDIX

WARNING · PATCH_WITHHELD

DMX patch facts are withheld pending source verification. This planning document cannot be used for hardware output.

Objects: — · Remediation: review the source facts and regenerate.

WARNING · MODE_UNVERIFIED

DMX modes are unverified; output remains excluded.

Objects: F001–F018 · Remediation: review the source facts and regenerate.

WARNING · FIXTURE_DISABLED

Fixtures are disabled for this visual planning reconstruction.

Objects: F001–F018 · Remediation: review the source facts and regenerate.

WARNING · TITLE_METADATA_INCOMPLETE

Some professional title-block metadata is missing; the document will show an em dash.

Objects: 5e8f2e73d02100aadc5b0af4 · Remediation: review the source facts and regenerate.

HitLight

VENUE & DRAWING SOURCES

FFT Düsseldorf — KAP1

Foyer · Published house plot

Konrad-Adenauer-Platz 1, 40210 Düsseldorf, Düsseldorf, DE

https://www.fft-duesseldorf.de/technical-data/

Sources checked 2026-11-03

Generated by HitLight from the reviewed partial FFT Düsseldorf — KAP1 reconstruction. Venue sources are cited as facts; their original artwork remains private.

Symbols: HitLight-owned category artwork. No manufacturer model geometry or original source pages included.

Partial reconstruction from the venue’s lighting documentation; the currently installed rig and its complete fixture census are not verified.

ESTIMATED GEOMETRY: the documents give no complete scale or trim heights, so the stage size, fixture positions in metres and hanging heights are best-guess estimates, not measurements.

12 of 18 source-labelled fixture records retain unconfirmed exact installed identities or modes; original printed names and display substitutions remain qualified.

Modes and DMX addresses are unverified best guesses; check them with the venue before driving real fixtures.

18 records display 6 approximate public catalogue housings or labelled donors and 12 visual fallbacks. 6 ETC D40 Lustr+ bodies now have verified original-work public permission; geometry and native profiles are unchanged. Yoke pose, clamp clearance, optical assumptions and accessory details remain approximate. Existing source/donor identities, geometry, mode/patch and output exclusions remain qualified.

Approximate planning view; not official venue paperwork or output-ready. Original HitLight symbols only; no source pages, OEM meshes, photos or logos. Original files remain private; modes and patch unverified.

Fixture plot original: https://www.fft-duesseldorf.de/files/Bu%CC%88hne_1.zip · checked 2026-11-03

Fixture plot original: https://www.fft-duesseldorf.de/files/Foyer_Teil_1.zip · checked 2026-11-03

Official venue/technical source page: https://www.fft-duesseldorf.de/technical-data/ · checked 2026-11-03

Published capacity 235 for Bühne I: https://www.fft-duesseldorf.de/files/Pressemappe_FFT_NEU_IM_KAP1.pdf · checked 2026-11-03

Published capacity 281 for Foyer: https://www.fft-duesseldorf.de/files/FFT_Bestuhlungsplaene_Foyer.pdf · checked 2026-11-03

Public venue page: https://www.hitlight.app/venues/germany/fft-dusseldorf-kap1-5e8f2e73

HitLight | hitlight.app