
UPSTAGE

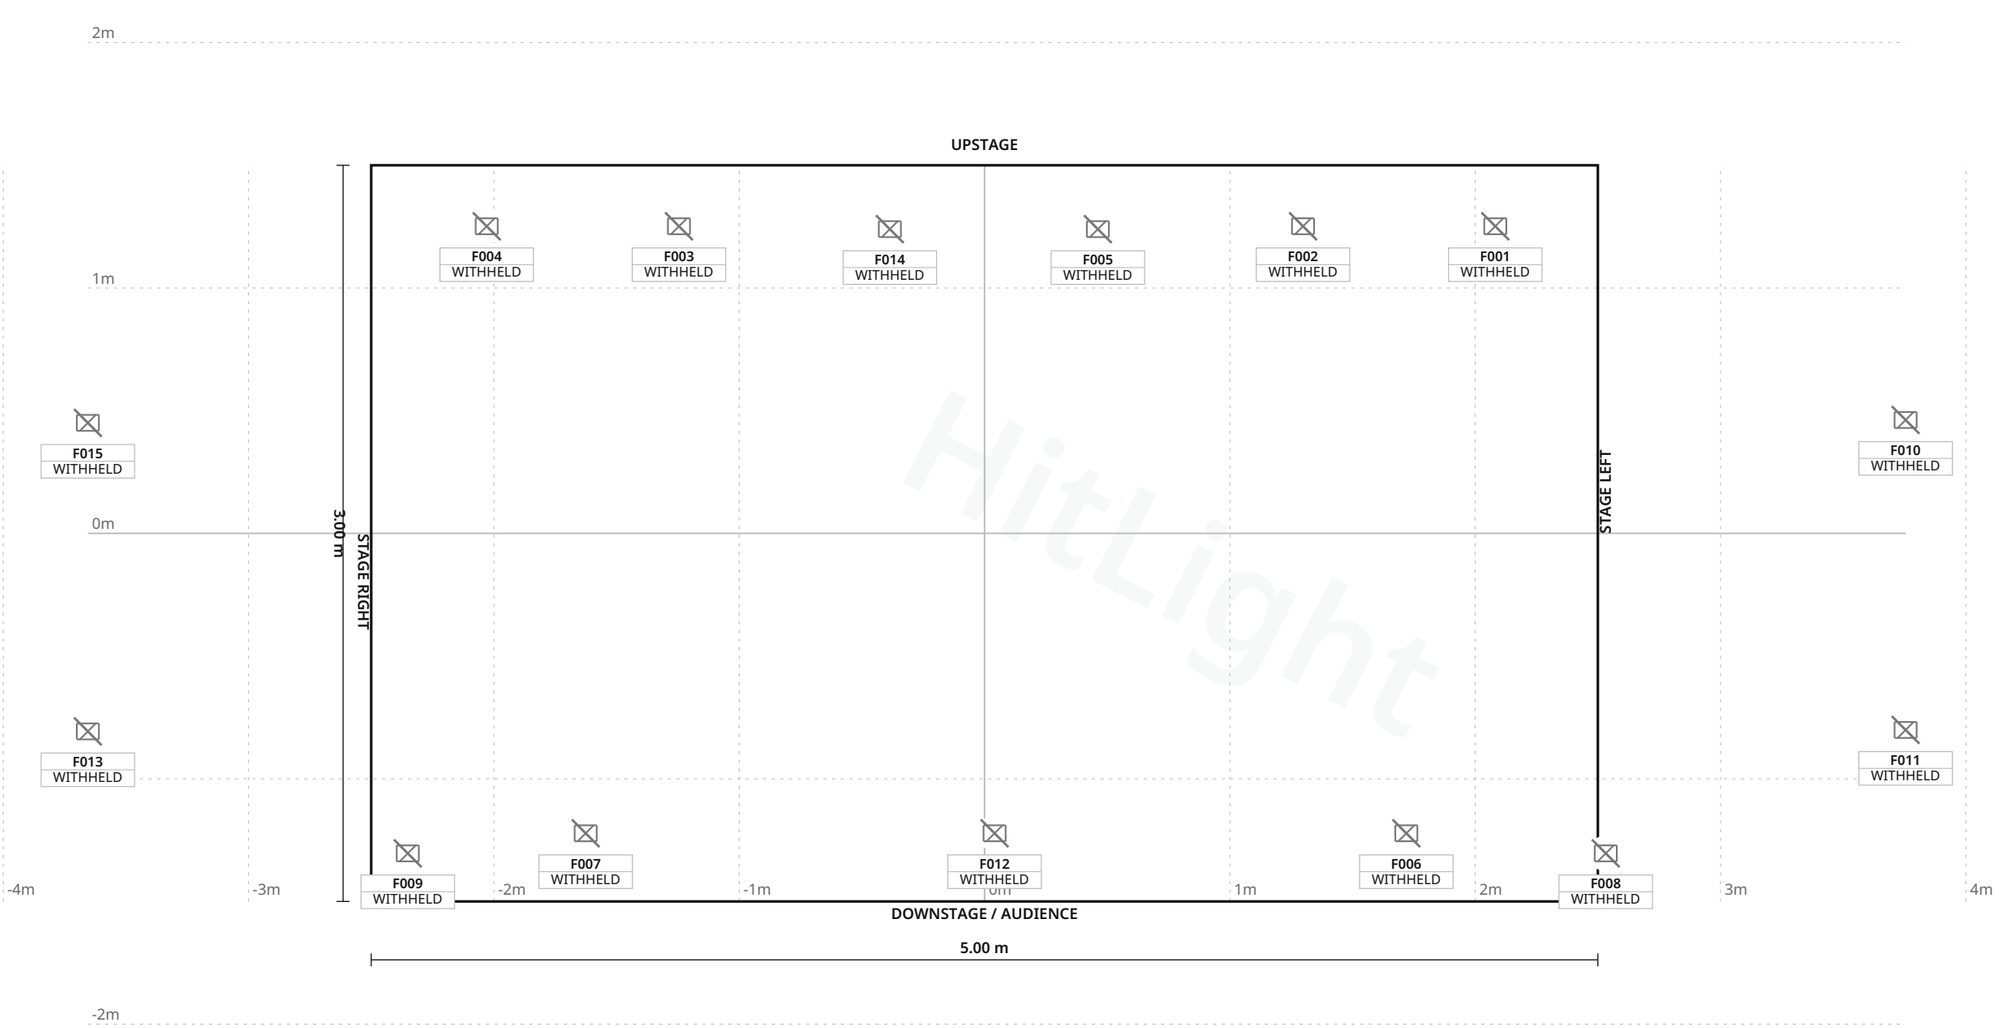


**FIXTURE LEGEND**

- **Bright XLED HD** — 10ch (printed "XLED HD") — Other · 10×
- **Sunstrip** — (printed; likely Showtec Sunstrip Active) — Other · 3×
- **XLBaby 5ch** — (printed; likely Bright XBaby) — Other · 2×

Stage 5.00 m W × 3.00 m D · Grid 1 m



# Ole Bull Scene · Lille Ole Bull

LIGHT PLOT · PLAN · Lille Ole Bull

HitLight · Ole Bull Scene

Bergen, Norway

DWG HL · SCALE 1:25 · metric · PRINT AT 100%

Drawn HitLight

Generated from the saved show

SOURCE 7caf97fda945

# SYMBOL LEGEND

3 TYPES · 15 FIXTURES · COLOUR BY TYPE



**Unverified source fixture Bright XLED HD 10ch (printed "XLED HD")**

Other · Unverified · TBC ch · category symbol

**10 physical · 10 plotted**

10 disabled · 0 unplaced



**Unverified source fixture Sunstrip (printed; likely Showtec Sunstrip Active)**

Other · Unverified · TBC ch · category symbol

**3 physical · 3 plotted**

3 disabled · 0 unplaced



**Unverified source fixture XLBaby 5ch (printed; likely Bright XBaby)**

Other · Unverified · TBC ch · category symbol

**2 physical · 2 plotted**

2 disabled · 0 unplaced

HitLight



## Ole Bull Scene · Lille Ole Bull

SYMBOL LEGEND · Lille Ole Bull

HitLight · Ole Bull Scene

Bergen, Norway

DWG HL · METRIC

Drawn HitLight

Generated from the saved show

SOURCE 7caf97fda945

# GENERAL NOTES

1. Source-based lighting plan. Confirm the current rig with the venue.
2. PARTIAL: included fixtures are not a full physical-unit census.
3. DMX PATCH WITHHELD: provisional or unchecked addresses are not published.
4. Fixture positions follow the venue’s published lighting plot; the currently installed rig is not verified.
5. The plot gives no full scale or trim heights, so scale and heights are estimated.

HitLight

# FIXTURE SCHEDULE



| Fixture | Manufacturer / model | Position / mount | Mode / output |
|---|---|---|---|
| VISUAL PLANNING · DMX PATCH WITHHELD | | | |
| F001 | Unverified source fixture / Bright XLED HD 10ch (printed "XLED HD") | PLOTTED | Unverified · Output excluded |
| F002 | Unverified source fixture / Bright XLED HD 10ch (printed "XLED HD") | PLOTTED | Unverified · Output excluded |
| F003 | Unverified source fixture / Bright XLED HD 10ch (printed "XLED HD") | PLOTTED | Unverified · Output excluded |
| F004 | Unverified source fixture / Bright XLED HD 10ch (printed "XLED HD") | PLOTTED | Unverified · Output excluded |
| F005 | Unverified source fixture / Bright XLED HD 10ch (printed "XLED HD") | PLOTTED | Unverified · Output excluded |
| F006 | Unverified source fixture / Sunstrip (printed; likely Showtec Sunstrip Ac... | PLOTTED | Unverified · Output excluded |
| F007 | Unverified source fixture / Sunstrip (printed; likely Showtec Sunstrip Ac... | PLOTTED | Unverified · Output excluded |
| F008 | Unverified source fixture / XLBaby 5ch (printed; likely Bright XBaby) | PLOTTED | Unverified · Output excluded |
| F009 | Unverified source fixture / XLBaby 5ch (printed; likely Bright XBaby) | PLOTTED | Unverified · Output excluded |
| F010 | Unverified source fixture / Bright XLED HD 10ch (printed "XLED HD") | PLOTTED | Unverified · Output excluded |
| F011 | Unverified source fixture / Bright XLED HD 10ch (printed "XLED HD") | PLOTTED | Unverified · Output excluded |
| F012 | Unverified source fixture / Sunstrip (printed; likely Showtec Sunstrip Ac... | PLOTTED | Unverified · Output excluded |
| F013 | Unverified source fixture / Bright XLED HD 10ch (printed "XLED HD") | PLOTTED | Unverified · Output excluded |
| F014 | Unverified source fixture / Bright XLED HD 10ch (printed "XLED HD") | PLOTTED | Unverified · Output excluded |
| F015 | Unverified source fixture / Bright XLED HD 10ch (printed "XLED HD") | PLOTTED | Unverified · Output excluded |

**Planning reference only. Confirm installed modes and patch with the venue.**

# VALIDATION APPENDIX

**WARNING · PATCH_WITHHELD**

DMX patch facts are withheld pending source verification. This planning document cannot be used for hardware output.

Objects: — · Remediation: review the source facts and regenerate.

**WARNING · MODE_UNVERIFIED**

DMX modes are unverified; output remains excluded.

Objects: F001–F015 · Remediation: review the source facts and regenerate.

**WARNING · FIXTURE_DISABLED**

Fixtures are disabled for this visual planning reconstruction.

Objects: F001–F015 · Remediation: review the source facts and regenerate.

**WARNING · TITLE_METADATA_INCOMPLETE**

Some professional title-block metadata is missing; the document will show an em dash.

Objects: 5effb6924815ed7b8c970592 · Remediation: review the source facts and regenerate.

HitLight

# VENUE & DRAWING SOURCES

Ole Bull Scene

Lille Ole Bull · Published house rig (unverified)

Bergen, NO

https://olebullhuset.no/lobscene

Sources checked 2026-10-28

Generated by HitLight from the saved published venue rig. Source attribution and reconstruction limitations are retained below.

Symbols: HitLight-owned category artwork. No manufacturer model geometry or original source pages included.

Fixture positions follow the venue’s published lighting plot; the currently installed rig is not verified.

Fixture labels retain the printed source model names; exact profiles, modes and the DMX patch are not included.

The plot gives no full scale or trim heights, so scale and heights are estimated.

Fixture positions follow the venue’s published lighting plot; the currently installed rig is not verified.

The plot gives no full scale or trim heights, so scale and heights are estimated.

Generated from the saved published HitLight layout; fixture positions and room geometry are unchanged. Not an official venue drawing.

Output remains excluded for visual-only fixtures. Catalogue identity does not verify installed modes, addresses or the current installation.

Venue identity and directory metadata. The directory may contain outdated addresses; no claim of current rig verification. Checked 2026-10-19.: https://olebullhuset.no/lobscene · checked 2026-10-19

Public technical document linked by the venue/operator. Retrieved 2026-10-19. Document date (filename or document evidence): 2025. Rig currency and reuse permis: https://olebullhuset.no/images/tech-spec/lille-ole-bull-2025-tech-spec.pdf · checked 2026-10-19

Public technical document linked by the venue/operator. Retrieved 2026-10-19. Document date (filename or document evidence): unknown. Rig currency and reuse per: https://olebullhuset.no/images/tech-spec/standard-lys-lille-ole-bull-mars23.pdf · checked 2026-10-19



HitLight | hitlight.app

# VENUE & DRAWING SOURCES

Original public file linked from official Ole Bull Scene technical page https://olebullhuset.no/obscene; named main room, separate from Lille Ole Bull. Rights u: https://olebullhuset.no/images/tech-spec/ole-bull-scene-2025-tech-spec.pdf · checked 2026-10-28

Original public file linked from official Ole Bull Scene technical page https://olebullhuset.no/obscene; named main room, separate from Lille Ole Bull. Rights u: https://olebullhuset.no/images/tech-spec/ole-bull-scene-standard-rigg-26.pdf · checked 2026-10-28

Original public file linked from official Ole Bull Scene technical page https://olebullhuset.no/obscene; named main room, separate from Lille Ole Bull. Rights u: https://olebullhuset.no/images/tech-spec/lys---grunnrigg-2023---ole-bull-scene-2.pdf · checked 2026-10-28

Original public file linked from official Ole Bull Scene technical page https://olebullhuset.no/obscene; named main room, separate from Lille Ole Bull. Rights u: https://olebullhuset.no/images/tech-spec/tegning.pdf · checked 2026-10-28

Public venue page: https://www.hitlight.app/venues/norway/ole-bull-scene-5effb692

HitLight