
UPSTAGE

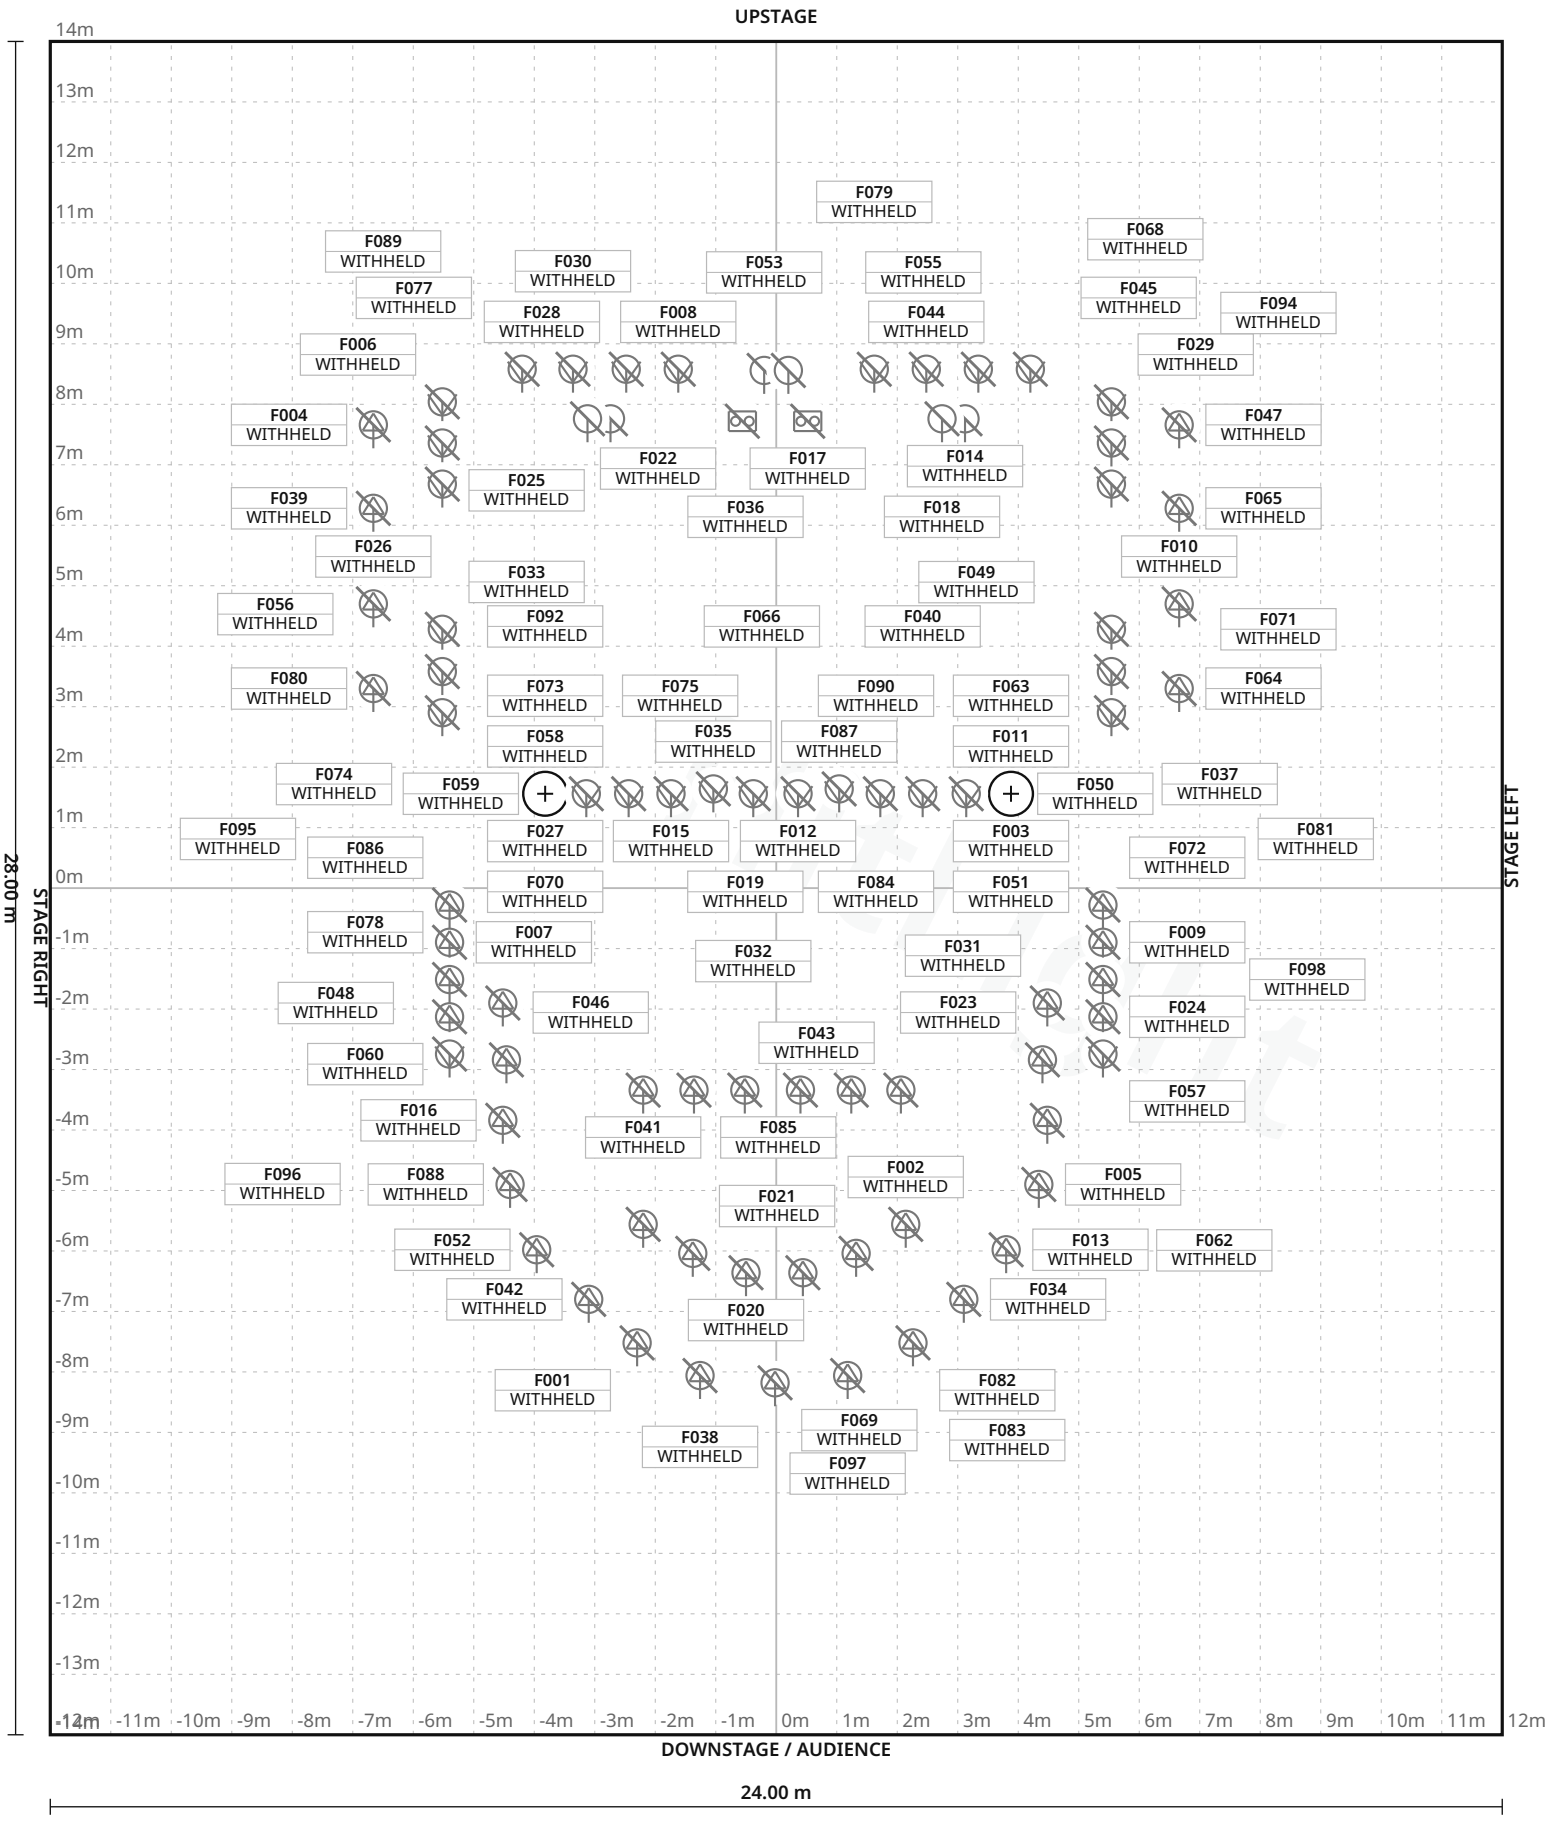

FIXTURE LEGEND

- **Asymmetric**
  CYC1kW
  PAR Light · 6×
- **PC1kW**
  Spot Light · 34×
- **PC2kW**
  Spot Light · 10×
- **Svoboda9x250W**
  assembly — exact model missing
  Blinder · 2×
- **Zoom profile1kW**
  Profile Spot · 31×
- **Zoom profile2kW**
  Profile Spot · 16×

Stage 24.00 m W × 28.00 m D · Grid 1 m

7 fixture labels omitted in this view due to crowding · see DMX patch

Atelje 212 · Mira Trailović / main stage

LIGHT PLOT · PLAN · Mira Trailović / main stage

HitLight · Atelje 212

Beograd, Serbia

DWG HL · SCALE 1:125 · metric · PRINT AT 100%

Drawn HitLight

Generated from the saved show

SOURCE 4dea17523a16

SYMBOL LEGEND

6 TYPES · 99 FIXTURES · COLOUR BY TYPE

	**Unverified source fixture Asymmetric CYC1kW** PAR Light · Unverified · TBC ch · category symbol	**6 physical · 6 plotted** 6 disabled · 0 unplaced
	**Unverified source fixture PC1kW** Spot Light · Unverified · TBC ch · category symbol	**34 physical · 34 plotted** 34 disabled · 0 unplaced
	**Unverified source fixture PC2kW** Spot Light · Unverified · TBC ch · category symbol	**10 physical · 10 plotted** 10 disabled · 0 unplaced
	**Unverified source fixture Svoboda9x250W assembly — exact model missing** Blinder · Unverified · TBC ch · category symbol	**2 physical · 2 plotted** 2 disabled · 0 unplaced
	**Unverified source fixture Zoom profile1kW** Profile Spot · Unverified · TBC ch · category symbol	**31 physical · 31 plotted** 31 disabled · 0 unplaced
	**Unverified source fixture Zoom profile2kW** Profile Spot · Unverified · TBC ch · category symbol	**16 physical · 16 plotted** 16 disabled · 0 unplaced

Atelje 212 · Mira Trailović / main stage

SYMBOL LEGEND · Mira Trailović / main stage

HitLight · Atelje 212

Beograd, Serbia

DWG HL · METRIC

Drawn HitLight

Generated from the saved show

SOURCE 4dea17523a16

GENERAL NOTES

1. Source-based lighting plan. Confirm the current rig with the venue.
2. PARTIAL: included fixtures are not a full physical-unit census.
3. DMX PATCH WITHHELD: provisional or unchecked addresses are not published.
4. Approximate planning view; not official venue paperwork or output-ready. Original HitLight symbols only; no source pages, OEM meshes, photos or logos. Original files remain private; modes and patch unverified.

HitLight

FIXTURE SCHEDULE

Fixture	Manufacturer / model	Position / mount	Mode / output
VISUAL PLANNING · DMX PATCH WITHHELD			
F001	Unverified source fixture / Zoom profile1kW	PLOTTED	Unverified · Output excluded
F002	Unverified source fixture / Zoom profile2kW	PLOTTED	Unverified · Output excluded
F003	Unverified source fixture / PC1kW	PLOTTED	Unverified · Output excluded
F004	Unverified source fixture / Zoom profile2kW	PLOTTED	Unverified · Output excluded
F005	Unverified source fixture / Zoom profile1kW	PLOTTED	Unverified · Output excluded
F006	Unverified source fixture / PC1kW	PLOTTED	Unverified · Output excluded
F007	Unverified source fixture / Zoom profile1kW	PLOTTED	Unverified · Output excluded
F008	Unverified source fixture / PC1kW	PLOTTED	Unverified · Output excluded
F009	Unverified source fixture / Zoom profile1kW	PLOTTED	Unverified · Output excluded
F010	Unverified source fixture / Zoom profile2kW	PLOTTED	Unverified · Output excluded
F011	Unverified source fixture / PC1kW	PLOTTED	Unverified · Output excluded
F012	Unverified source fixture / PC2kW	PLOTTED	Unverified · Output excluded
F013	Unverified source fixture / Zoom profile1kW	PLOTTED	Unverified · Output excluded
F014	Unverified source fixture / Asymmetric CYC1kW	PLOTTED	Unverified · Output excluded
F015	Unverified source fixture / PC2kW	PLOTTED	Unverified · Output excluded
F016	Unverified source fixture / Zoom profile1kW	PLOTTED	Unverified · Output excluded
F017	Unverified source fixture / Svoboda9x250W assembly — exact model missing	PLOTTED	Unverified · Output excluded
F018	Unverified source fixture / Asymmetric CYC1kW	PLOTTED	Unverified · Output excluded
F019	Unverified source fixture / PC2kW	PLOTTED	Unverified · Output excluded
F020	Unverified source fixture / Zoom profile2kW	PLOTTED	Unverified · Output excluded

Planning reference only. Confirm installed modes and patch with the venue.

Atelje 212 · Mira Trailović / main stage

FIXTURE SCHEDULE · Mira Trailović / main stage

HitLight · Atelje 212

Beograd, Serbia

DWG HL · METRIC

Drawn HitLight

Generated from the saved show

SOURCE 4dea17523a16

Fixture	Manufacturer / model	Position / mount	Mode / output
VISUAL PLANNING · DMX PATCH WITHHELD			
F021	Unverified source fixture / Zoom profile2kW	PLOTTED	Unverified · Output excluded
F022	Unverified source fixture / Svoboda9x250W assembly — exact model missing	PLOTTED	Unverified · Output excluded
F023	Unverified source fixture / Zoom profile2kW	PLOTTED	Unverified · Output excluded
F024	Unverified source fixture / Zoom profile1kW	PLOTTED	Unverified · Output excluded
F025	Unverified source fixture / PC1kW	PLOTTED	Unverified · Output excluded
F026	Unverified source fixture / Zoom profile2kW	PLOTTED	Unverified · Output excluded
F027	Unverified source fixture / PC1kW	PLOTTED	Unverified · Output excluded
F028	Unverified source fixture / PC1kW	PLOTTED	Unverified · Output excluded
F029	Unverified source fixture / PC1kW	PLOTTED	Unverified · Output excluded
F030	Unverified source fixture / PC1kW	PLOTTED	Unverified · Output excluded
F031	Unverified source fixture / Zoom profile1kW	PLOTTED	Unverified · Output excluded
F032	Unverified source fixture / PC2kW	PLOTTED	Unverified · Output excluded
F033	Unverified source fixture / PC1kW	PLOTTED	Unverified · Output excluded
F034	Unverified source fixture / Zoom profile1kW	PLOTTED	Unverified · Output excluded
F035	Unverified source fixture / PC1kW	PLOTTED	Unverified · Output excluded
F036	Unverified source fixture / Asymmetric CYC1kW	PLOTTED	Unverified · Output excluded
F037	Unverified source fixture / PC1kW	PLOTTED	Unverified · Output excluded
F038	Unverified source fixture / Zoom profile1kW	PLOTTED	Unverified · Output excluded
F039	Unverified source fixture / Zoom profile2kW	PLOTTED	Unverified · Output excluded
F040	Unverified source fixture / PC2kW	PLOTTED	Unverified · Output excluded

Planning reference only. Confirm installed modes and patch with the venue.

Fixture	Manufacturer / model	Position / mount	Mode / output
VISUAL PLANNING · DMX PATCH WITHHELD			
F041	Unverified source fixture / Zoom profile1kW	PLOTTED	Unverified · Output excluded
F042	Unverified source fixture / Zoom profile1kW	PLOTTED	Unverified · Output excluded
F043	Unverified source fixture / Zoom profile1kW	PLOTTED	Unverified · Output excluded
F044	Unverified source fixture / PC1kW	PLOTTED	Unverified · Output excluded
F045	Unverified source fixture / PC1kW	PLOTTED	Unverified · Output excluded
F046	Unverified source fixture / Zoom profile2kW	PLOTTED	Unverified · Output excluded
F047	Unverified source fixture / Zoom profile2kW	PLOTTED	Unverified · Output excluded
F048	Unverified source fixture / Zoom profile1kW	PLOTTED	Unverified · Output excluded
F049	Unverified source fixture / PC1kW	PLOTTED	Unverified · Output excluded
F050	Unverified source fixture / PC1kW	PLOTTED	Unverified · Output excluded
F051	Unverified source fixture / PC1kW	PLOTTED	Unverified · Output excluded
F052	Unverified source fixture / Zoom profile1kW	PLOTTED	Unverified · Output excluded
F053	Unverified source fixture / Asymmetric CYC1kW	PLOTTED	Unverified · Output excluded
F054	Unverified source fixture / Zoom profile1kW	PLOTTED	Unverified · Output excluded
F055	Unverified source fixture / Asymmetric CYC1kW	PLOTTED	Unverified · Output excluded
F056	Unverified source fixture / PC1kW	PLOTTED	Unverified · Output excluded
F057	Unverified source fixture / PC2kW	PLOTTED	Unverified · Output excluded
F058	Unverified source fixture / PC1kW	PLOTTED	Unverified · Output excluded
F059	Unverified source fixture / PC1kW	PLOTTED	Unverified · Output excluded
F060	Unverified source fixture / Zoom profile1kW	PLOTTED	Unverified · Output excluded

Planning reference only. Confirm installed modes and patch with the venue.

FIXTURE SCHEDULE · CONTINUED

Fixture	Manufacturer / model	Position / mount	Mode / output
VISUAL PLANNING · DMX PATCH WITHHELD			
F061	Unverified source fixture / Zoom profile2kW	PLOTTED	Unverified · Output excluded
F062	Unverified source fixture / Zoom profile1kW	PLOTTED	Unverified · Output excluded
F063	Unverified source fixture / Zoom profile1kW	PLOTTED	Unverified · Output excluded
F064	Unverified source fixture / Zoom profile2kW	PLOTTED	Unverified · Output excluded
F065	Unverified source fixture / Zoom profile2kW	PLOTTED	Unverified · Output excluded
F066	Unverified source fixture / PC2kW	PLOTTED	Unverified · Output excluded
F067	Unverified source fixture / Zoom profile1kW	PLOTTED	Unverified · Output excluded
F068	Unverified source fixture / PC1kW	PLOTTED	Unverified · Output excluded
F069	Unverified source fixture / Zoom profile1kW	PLOTTED	Unverified · Output excluded
F070	Unverified source fixture / PC1kW	PLOTTED	Unverified · Output excluded
F071	Unverified source fixture / PC1kW	PLOTTED	Unverified · Output excluded
F072	Unverified source fixture / Zoom profile1kW	PLOTTED	Unverified · Output excluded
F073	Unverified source fixture / PC1kW	PLOTTED	Unverified · Output excluded
F074	Unverified source fixture / PC1kW	PLOTTED	Unverified · Output excluded
F075	Unverified source fixture / PC1kW	PLOTTED	Unverified · Output excluded
F076	Unverified source fixture / PC2kW	PLOTTED	Unverified · Output excluded
F077	Unverified source fixture / PC1kW	PLOTTED	Unverified · Output excluded
F078	Unverified source fixture / Zoom profile1kW	PLOTTED	Unverified · Output excluded
F079	Unverified source fixture / PC1kW	PLOTTED	Unverified · Output excluded
F080	Unverified source fixture / Zoom profile2kW	PLOTTED	Unverified · Output excluded

Planning reference only. Confirm installed modes and patch with the venue.

Fixture	Manufacturer / model	Position / mount	Mode / output
VISUAL PLANNING · DMX PATCH WITHHELD			
F081	Unverified source fixture / PC1kW	PLOTTED	Unverified · Output excluded
F082	Unverified source fixture / Zoom profile1kW	PLOTTED	Unverified · Output excluded
F083	Unverified source fixture / Zoom profile2kW	PLOTTED	Unverified · Output excluded
F084	Unverified source fixture / PC1kW	PLOTTED	Unverified · Output excluded
F085	Unverified source fixture / Zoom profile1kW	PLOTTED	Unverified · Output excluded
F086	Unverified source fixture / Zoom profile1kW	PLOTTED	Unverified · Output excluded
F087	Unverified source fixture / PC1kW	PLOTTED	Unverified · Output excluded
F088	Unverified source fixture / Zoom profile1kW	PLOTTED	Unverified · Output excluded
F089	Unverified source fixture / Asymmetric CYC1kW	PLOTTED	Unverified · Output excluded
F090	Unverified source fixture / PC1kW	PLOTTED	Unverified · Output excluded
F091	Unverified source fixture / Zoom profile2kW	PLOTTED	Unverified · Output excluded
F092	Unverified source fixture / Zoom profile1kW	PLOTTED	Unverified · Output excluded
F093	Unverified source fixture / Zoom profile1kW	PLOTTED	Unverified · Output excluded
F094	Unverified source fixture / PC1kW	PLOTTED	Unverified · Output excluded
F095	Unverified source fixture / PC1kW	PLOTTED	Unverified · Output excluded
F096	Unverified source fixture / PC2kW	PLOTTED	Unverified · Output excluded
F097	Unverified source fixture / Zoom profile1kW	PLOTTED	Unverified · Output excluded
F098	Unverified source fixture / Zoom profile1kW	PLOTTED	Unverified · Output excluded
F099	Unverified source fixture / PC2kW	PLOTTED	Unverified · Output excluded

Planning reference only. Confirm installed modes and patch with the venue.

VALIDATION APPENDIX

WARNING · PATCH_WITHHELD

DMX patch facts are withheld pending source verification. This planning document cannot be used for hardware output.

Objects: — · Remediation: review the source facts and regenerate.

ERROR · STAGE_DIMENSIONS_UNCONFIRMED

Confirm the stage dimensions before producing a final technical document.

Objects: Mira Trailović / main stage · Remediation: review the source facts and regenerate.

WARNING · MODE_UNVERIFIED

DMX modes are unverified; output remains excluded.

Objects: F001–F099 · Remediation: review the source facts and regenerate.

WARNING · FIXTURE_DISABLED

Fixtures are disabled for this visual planning reconstruction.

Objects: F001–F099 · Remediation: review the source facts and regenerate.

WARNING · TITLE_METADATA_INCOMPLETE

Some professional title-block metadata is missing; the document will show an em dash.

Objects: 6016dd94a8c594ced366c9ef · Remediation: review the source facts and regenerate.

HitLight

VENUE & DRAWING SOURCES

Atelje 212

Mira Trailović / main stage · Published house plot

Beograd, RS

https://www.atelje212.rs/

Sources checked 2026-11-03

Generated by HitLight from the reviewed partial Atelje 212 reconstruction. Venue sources are cited as facts; their original artwork remains private.

Symbols: HitLight-owned category artwork. No manufacturer model geometry or original source pages included.

Fixture positions follow the venue’s published lighting plot; the currently installed rig is not verified.

The plot gives no full scale or trim heights, so scale and heights are estimated.

99 records display 97 approximate public catalogue housings or labelled donors and 2 visual fallbacks. 6 display references use newly authored generic flood/PAR class housings. These do not identify installed products or verify wattage, optics, native DMX, dimming, rigging or hardware. Original source, geometry, mode, patch and output-exclusion qualifications remain.

99 source-based fixture records display 97 approximate public catalogue housings or labelled donors and 2 visual fallbacks. 16 original 714SX display references now use newly authored public housings. Printed source identities and donor labels, selected modes, patch, output exclusions and layout are unchanged. Original source, geometry and installed-equipment uncertainties remain; housing detail, optics and hardware are unverified.

Approximate planning view; not official venue paperwork or output-ready. Original HitLight symbols only; no source pages, OEM meshes, photos or logos. Original files remain private; modes and patch unverified.

University of Novi Sad SCEN primary architectural research profile; historical source, present operation and rig require verification: https://scen.uns.ac.rs/projects/atelje-212/ · checked 2026-10-19

Current official house, contact or technical page; separate administrative and stage addresses require care: https://www.atelje212.rs/ · checked 2026-10-19

Current official house, contact or technical page; separate administrative and stage addresses require care: https://atelje212.rs/kontakt/ · checked 2026-10-19

Current official house, contact or technical page; separate administrative and stage addresses require care: https://atelje212.rs/pozoriste/tehnika/ · checked 2026-10-19

Unchanged primary university architectural research; historical data, current physical state unverified: https://scen.uns.ac.rs/h-content/uploads/2024/04/Opsti-podaci-Atelje-212-scen.pdf · checked 2026-10-19

Unchanged primary university architectural research; historical data, current physical state unverified: https://scen.uns.ac.rs/h-content/uploads/2024/04/Podaci-o-instituciji-Atelje-212-scen.pdf · checked 2026-10-19

Unchanged primary university architectural research; historical data, current physical state unverified: https://scen.uns.ac.rs/h-content/uploads/2024/04/Podaci-o-objektu-Atelje-212-scen.pdf · checked 2026-10-19

Unchanged primary university architectural research; historical data, current physical state unverified: https://scen.uns.ac.rs/h-content/uploads/2024/04/1-situacija-Atelje-212-scen.pdf · checked 2026-10-19

Unchanged primary university architectural research; historical data, current physical state unverified:

HitLight

VENUE & DRAWING SOURCES

https://scen.uns.ac.rs/h-content/uploads/2024/04/2-osnova-i-presek-kroz-salu-Atelje-212-scen.pdf · checked 2026-10-19

Unchanged primary university architectural research; historical data, current physical state unverified: https://scen.uns.ac.rs/h-content/uploads/2024/04/1-Bibliografski-podaci-Atelje-212-scen.pdf · checked 2026-10-19

Unchanged primary university architectural research; historical data, current physical state unverified: https://scen.uns.ac.rs/h-content/uploads/2024/04/2-Istorijat-Atelje-212-scen.pdf · checked 2026-10-19

Unchanged primary university architectural research; historical data, current physical state unverified: https://scen.uns.ac.rs/h-content/uploads/2024/04/3-Plan-rasvete-i-raspored-zvucnih-tela-Atelje-212-scen.pdf · checked 2026-10-19

Unchanged primary university architectural research; historical data, current physical state unverified: https://scen.uns.ac.rs/h-content/uploads/2024/04/4-Ostali-graf.prilozi-Atelje-212-scen.pdf · checked 2026-10-19

Gzip-compressed unchanged original ZIP technical file/package; original retained locally: https://atelje212.rs/wp-content/uploads/2021/10/mala-scena.zip · checked 2026-10-19

Gzip-compressed unchanged original ZIP technical file/package; original retained locally: https://atelje212.rs/wp-content/uploads/2021/10/velika-scena.zip · checked 2026-10-19

Gzip-compressed unchanged original ZIP technical file/package; original retained locally: https://atelje212.rs/wp-content/uploads/2021/10/plan.zip · checked 2026-10-19

Gzip-compressed unchanged original ZIP technical file/package; original retained locally: https://atelje212.rs/wp-content/uploads/2021/10/3D-model-teatar-u-podrumu.zip · checked 2026-10-19

Gzip-compressed unchanged original ZIP technical file/package; original retained locally: https://atelje212.rs/wp-content/uploads/2021/10/3DmodelVelikaScena.zip · checked 2026-10-19

Official venue/technical source page.: https://atelje212.rs/pozoriste/tehnika/?pismo=lat · checked 2026-11-03

Public venue page: https://www.hitlight.app/venues/serbia/atelje-212-6016dd94

HitLight