
UPSTAGE

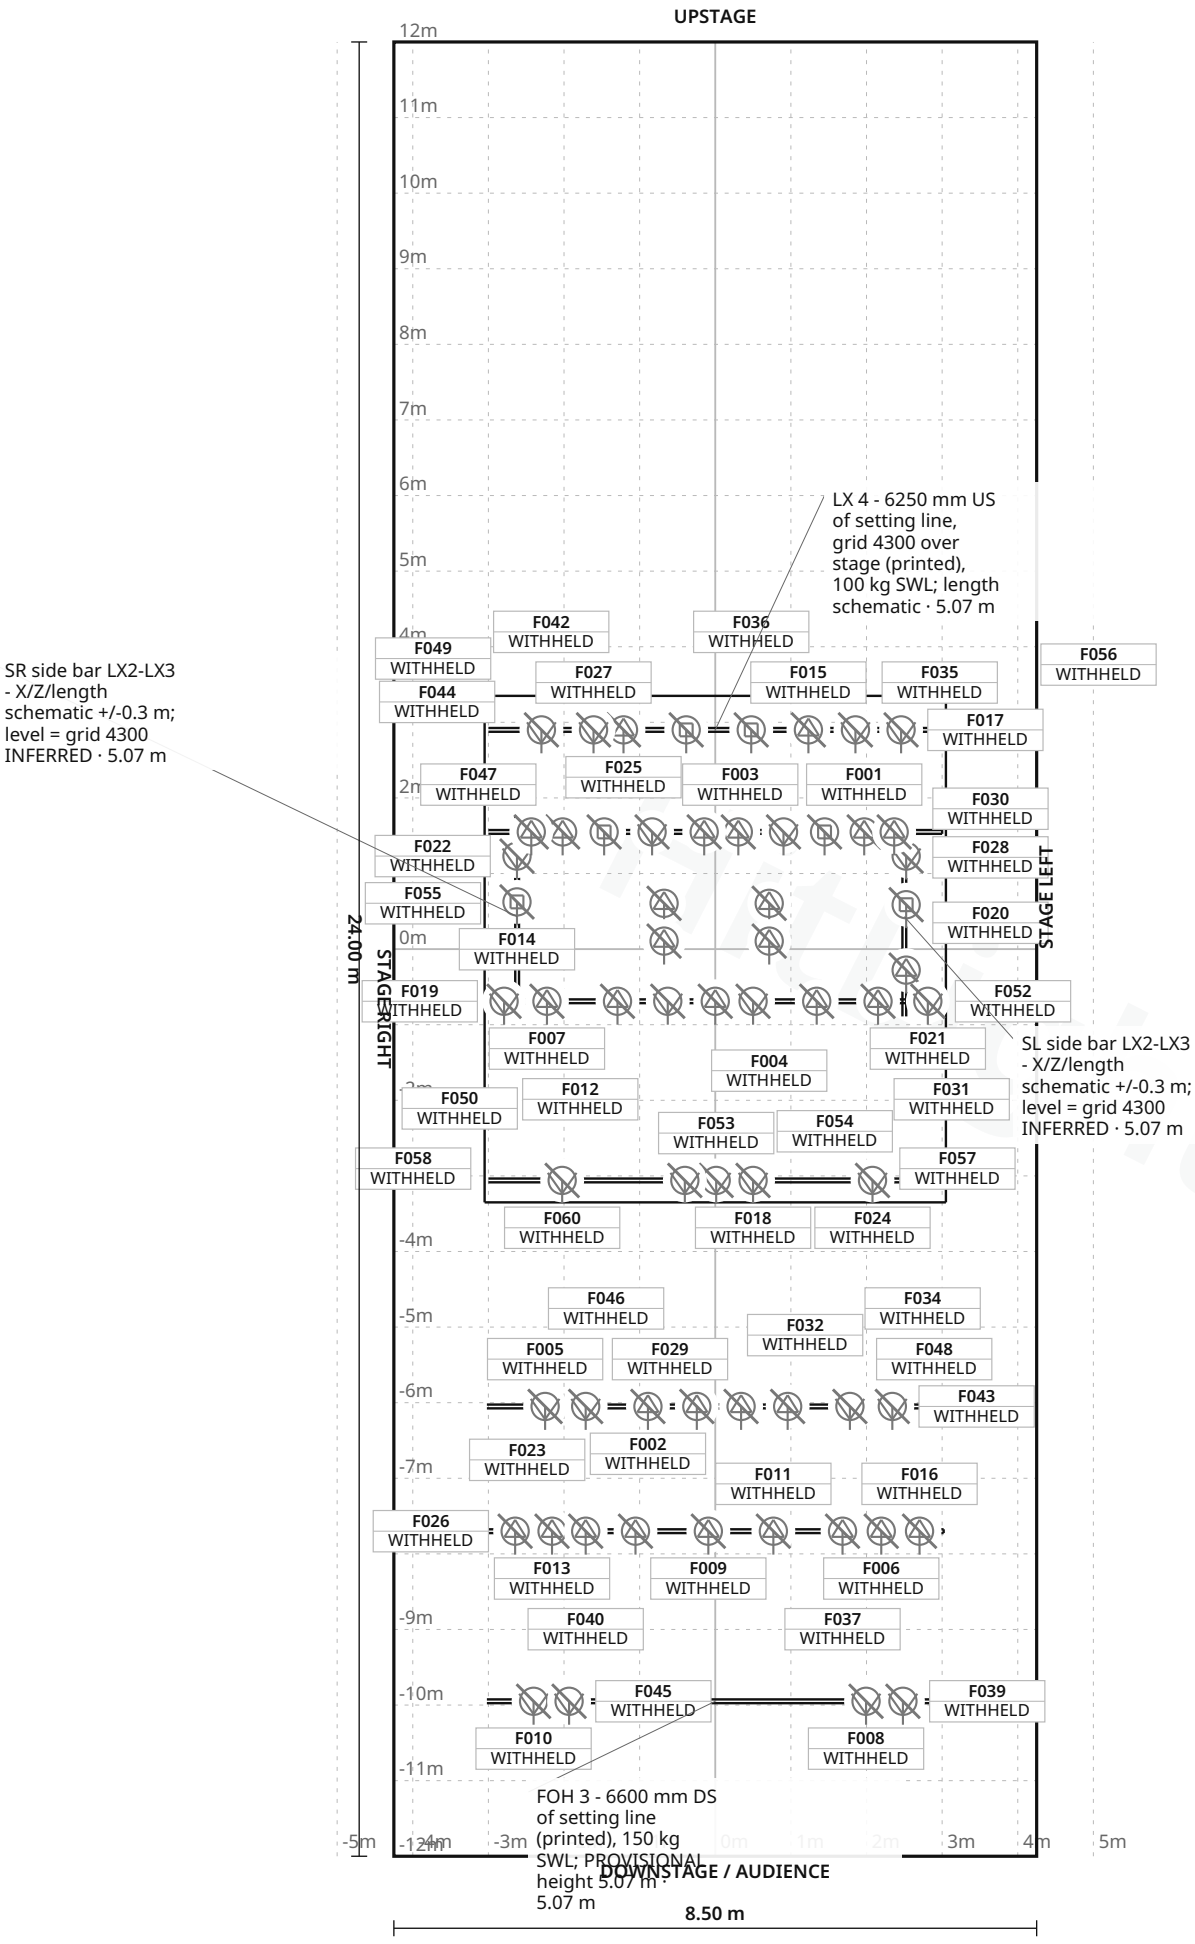

FIXTURE LEGEND

- **Mega TriPar** — Profile Plus — Profile Spot · 20×
- **Behringer MH710** — wash — Moving Head · 2×
- **Minuette** — Fresnel500W — Spot Light · 4×
- **Quartet** — Profile650W — Profile Spot · 1×
- **Selecon** — Pacific1000W ·23 — Spot Light · 4×
- **Stairville** — MH-X60 — Moving Head · 4×
- **Strand** — CantataFresnel1000W — Spot Light · 4×
- **Strand** — CantataZoom1000W ·11 — Profile Spot · 6×
- **Strand** — CantataZoom1000W ·18 — Profile Spot · 4×
- **Strand Patt743** — 1000W — Spot Light · 4×
- **Strand** — QuartetFresnel500W — Spot Light · 7×
- **Teatro** — Fresnel650W — Spot Light · 2×

Stage 8.50 m W × 24.00 m D · Grid 1 m

7 fixture labels omitted in this view due to crowding · see DMX patch

The Quay Theatre — Sudbury main performance property · Main auditorium

LIGHT PLOT · PLAN · Main auditorium

HitLight · The Quay Theatre — Sudbury main performance property

Quay Lane, CO10 2AN, Sudbury, United Kingdom

DWG HL · SCALE 1:100 · metric · PRINT AT 100%

Drawn HitLight

Generated from the saved show

SOURCE 92c9edf9c239

SYMBOL LEGEND

12 TYPES · 62 FIXTURES · COLOUR BY TYPE



ADJ Mega TriPar Profile Plus

Profile Spot · Unverified · TBC ch · category symbol

20 physical · 20 plotted

20 disabled · 0 unplaced



Unverified source fixture Behringer MH710 wash

Moving Head · Unverified · TBC ch · category symbol

2 physical · 2 plotted

2 disabled · 0 unplaced



Unverified source fixture Minuette Fresnel500W

Spot Light · Unverified · TBC ch · category symbol

4 physical · 4 plotted

4 disabled · 0 unplaced



Unverified source fixture Quartet Profile650W

Profile Spot · Unverified · TBC ch · category symbol

1 physical · 1 plotted

1 disabled · 0 unplaced



Unverified source fixture Selecon Pacific1000W ·23

Spot Light · Unverified · TBC ch · category symbol

4 physical · 4 plotted

4 disabled · 0 unplaced



Unverified source fixture Stairville MH-X60

Moving Head · Unverified · TBC ch · category symbol

4 physical · 4 plotted

4 disabled · 0 unplaced



Unverified source fixture Strand CantataFresnel1000W

Spot Light · Unverified · TBC ch · category symbol

4 physical · 4 plotted

4 disabled · 0 unplaced



Unverified source fixture Strand CantataZoom1000W ·11

Profile Spot · Unverified · TBC ch · category symbol

6 physical · 6 plotted

6 disabled · 0 unplaced

SYMBOL LEGEND · CONTINUED



Unverified source fixture Strand CantataZoom1000W ·18

Profile Spot · Unverified · TBC ch · category symbol

4 physical · 4 plotted

4 disabled · 0 unplaced



Unverified source fixture Strand Patt743 1000W

Spot Light · Unverified · TBC ch · category symbol

4 physical · 4 plotted

4 disabled · 0 unplaced



Unverified source fixture Strand QuartetFresnel500W

Spot Light · Unverified · TBC ch · category symbol

7 physical · 7 plotted

7 disabled · 0 unplaced



Unverified source fixture Teatro Fresnel650W

Spot Light · Unverified · TBC ch · category symbol

2 physical · 2 plotted

2 disabled · 0 unplaced

HitLight

GENERAL NOTES

1. Source-based lighting plan. Confirm the current rig with the venue.
2. PARTIAL: included fixtures are not a full physical-unit census.
3. DMX PATCH WITHHELD: provisional or unchecked addresses are not published.
4. Approximate planning view; not official venue paperwork or output-ready. Original HitLight symbols only; no source pages, OEM meshes, photos or logos. Original files remain private; modes and patch unverified.

HitLight

STAGE ELEMENTS

NAME	TYPE	POSITION	TRIM / SIZE
SL side bar LX2-LX3 - X/Z/length schematic +/-0.3 m; level = grid 4300 INFERRED	pipe	X 2.50 m · Z -0.43 m	5.07 m · 2.64 m W × 0.05 m D
SR side bar LX2-LX3 - X/Z/length schematic +/-0.3 m; level = grid 4300 INFERRED	pipe	X -2.62 m · Z -0.43 m	5.07 m · 2.64 m W × 0.05 m D
LX 4 - 6250 mm US of setting line, grid 4300 over stage (printed), 100 kg SWL; length schematic	pipe	X 0.00 m · Z -2.90 m	5.07 m · 6.00 m W × 0.05 m D
LX 3 - 4900 mm US of setting line, grid 4300 over stage (printed), 150 kg SWL; length schematic	pipe	X 0.00 m · Z -1.55 m	5.07 m · 6.00 m W × 0.05 m D
FOH 1 - 2700 mm DS of setting line (printed), 150 kg SWL; PROVISIONAL height 5.07 m	pipe	X 0.00 m · Z 6.05 m	5.07 m · 6.04 m W × 0.05 m D
LX 1 - 290 mm US of setting line, grid 4300 over stage (printed), 75 kg SWL; length schematic	pipe	X 0.00 m · Z 3.06 m	5.07 m · 6.00 m W × 0.05 m D
Stage deck 6.1x6.7 m to crossover incl. pit modules, +0.77 m (pack/QT001)	riser	X 0.00 m · Z 0.00 m	0.39 m · 6.10 m W × 6.70 m D
LX 2 - 2660 mm US of setting line, grid 4300 over stage (printed), 150 kg SWL; length schematic	pipe	X 0.00 m · Z 0.69 m	5.07 m · 6.00 m W × 0.05 m D
FOH 3 - 6600 mm DS of setting line (printed), 150 kg SWL; PROVISIONAL height 5.07 m	pipe	X 0.00 m · Z 9.95 m	5.07 m · 6.04 m W × 0.05 m D
FOH 2 - 4350 mm DS of setting line (printed), 150 kg SWL; PROVISIONAL height 5.07 m	pipe	X 0.00 m · Z 7.70 m	5.07 m · 6.04 m W × 0.05 m D

The Quay Theatre — Sudbury main performance property · Main auditorium

STAGE ELEMENTS · Main auditorium

HitLight · The Quay Theatre — Sudbury main performance property

Quay Lane, CO10 2AN, Sudbury, United Kingdom

DWG HL · METRIC

Drawn HitLight

Generated from the saved show

SOURCE 92c9edf9c239

FIXTURE SCHEDULE

Fixture	Manufacturer / model	Position / mount	Mode / output
VISUAL PLANNING · DMX PATCH WITHHELD			
F001	ADJ / Mega TriPar Profile Plus	PLOTTED	Unverified · Output excluded
F002	Unverified source fixture / Strand CantataZoom1000W ·18	PLOTTED	Unverified · Output excluded
F003	Unverified source fixture / Stairville MH-X60	PLOTTED	Unverified · Output excluded
F004	ADJ / Mega TriPar Profile Plus	PLOTTED	Unverified · Output excluded
F005	Unverified source fixture / Strand Patt743 1000W	PLOTTED	Unverified · Output excluded
F006	ADJ / Mega TriPar Profile Plus	PLOTTED	Unverified · Output excluded
F007	ADJ / Mega TriPar Profile Plus	PLOTTED	Unverified · Output excluded
F008	Unverified source fixture / Selecon Pacific1000W ·23	PLOTTED	Unverified · Output excluded
F009	Unverified source fixture / Strand CantataZoom1000W ·11	PLOTTED	Unverified · Output excluded
F010	Unverified source fixture / Selecon Pacific1000W ·23	PLOTTED	Unverified · Output excluded
F011	Unverified source fixture / Strand CantataZoom1000W ·11	PLOTTED	Unverified · Output excluded
F012	Unverified source fixture / Strand CantataZoom1000W ·18	PLOTTED	Unverified · Output excluded
F013	ADJ / Mega TriPar Profile Plus	PLOTTED	Unverified · Output excluded
F014	Unverified source fixture / Stairville MH-X60	PLOTTED	Unverified · Output excluded
F015	ADJ / Mega TriPar Profile Plus	PLOTTED	Unverified · Output excluded
F016	Unverified source fixture / Strand CantataZoom1000W ·11	PLOTTED	Unverified · Output excluded
F017	Unverified source fixture / Strand CantataFresnel1000W	PLOTTED	Unverified · Output excluded
F018	Unverified source fixture / Strand QuartetFresnel500W	PLOTTED	Unverified · Output excluded
F019	Unverified source fixture / Strand CantataFresnel1000W	PLOTTED	Unverified · Output excluded
F020	Unverified source fixture / Quartet Profile650W	PLOTTED	Unverified · Output excluded

Planning reference only. Confirm installed modes and patch with the venue.

The Quay Theatre — Sudbury main performance property · Main auditorium

FIXTURE SCHEDULE · Main auditorium

HitLight · The Quay Theatre — Sudbury main performance property

Quay Lane, CO10 2AN, Sudbury, United Kingdom

DWG HL · METRIC

Drawn HitLight

Generated from the saved show

SOURCE 92c9edf9c239

FIXTURE SCHEDULE · CONTINUED

Fixture	Manufacturer / model	Position / mount	Mode / output
VISUAL PLANNING · DMX PATCH WITHHELD			
F021	Unverified source fixture / Strand CantataFresnel1000W	PLOTTED	Unverified · Output excluded
F022	Unverified source fixture / Minuette Fresnel500W	PLOTTED	Unverified · Output excluded
F023	Unverified source fixture / Strand CantataZoom1000W ·11	PLOTTED	Unverified · Output excluded
F024	Unverified source fixture / Minuette Fresnel500W	PLOTTED	Unverified · Output excluded
F025	ADJ / Mega TriPar Profile Plus	PLOTTED	Unverified · Output excluded
F026	Unverified source fixture / Strand CantataZoom1000W ·11	PLOTTED	Unverified · Output excluded
F027	Unverified source fixture / Strand QuartetFresnel500W	PLOTTED	Unverified · Output excluded
F028	Unverified source fixture / Stairville MH-X60	PLOTTED	Unverified · Output excluded
F029	Unverified source fixture / Strand Patt743 1000W	PLOTTED	Unverified · Output excluded
F030	Unverified source fixture / Minuette Fresnel500W	PLOTTED	Unverified · Output excluded
F031	ADJ / Mega TriPar Profile Plus	PLOTTED	Unverified · Output excluded
F032	Unverified source fixture / Strand CantataZoom1000W ·11	PLOTTED	Unverified · Output excluded
F033	ADJ / Mega TriPar Profile Plus	PLOTTED	Unverified · Output excluded
F034	Unverified source fixture / Strand CantataZoom1000W ·18	PLOTTED	Unverified · Output excluded
F035	Unverified source fixture / Strand QuartetFresnel500W	PLOTTED	Unverified · Output excluded
F036	Unverified source fixture / Behringer MH710 wash	PLOTTED	Unverified · Output excluded
F037	ADJ / Mega TriPar Profile Plus	PLOTTED	Unverified · Output excluded
F038	ADJ / Mega TriPar Profile Plus	PLOTTED	Unverified · Output excluded
F039	Unverified source fixture / Selecon Pacific1000W ·23	PLOTTED	Unverified · Output excluded
F040	ADJ / Mega TriPar Profile Plus	PLOTTED	Unverified · Output excluded

Planning reference only. Confirm installed modes and patch with the venue.

The Quay Theatre — Sudbury main performance property · Main auditorium

FIXTURE SCHEDULE · Main auditorium

HitLight · The Quay Theatre — Sudbury main performance property

Quay Lane, CO10 2AN, Sudbury, United Kingdom

DWG HL · METRIC

Drawn HitLight

Generated from the saved show

SOURCE 92c9edf9c239

FIXTURE SCHEDULE · CONTINUED

Fixture	Manufacturer / model	Position / mount	Mode / output
VISUAL PLANNING · DMX PATCH WITHHELD			
F041	Unverified source fixture / Teatro Fresnel650W	PLOTTED	Unverified · Output excluded
F042	Unverified source fixture / Behringer MH710 wash	PLOTTED	Unverified · Output excluded
F043	Unverified source fixture / Strand Patt743 1000W	PLOTTED	Unverified · Output excluded
F044	Unverified source fixture / Stairville MH-X60	PLOTTED	Unverified · Output excluded
F045	Unverified source fixture / Selecon Pacific1000W ·23	PLOTTED	Unverified · Output excluded
F046	Unverified source fixture / Strand CantataZoom1000W ·18	PLOTTED	Unverified · Output excluded
F047	ADJ / Mega TriPar Profile Plus	PLOTTED	Unverified · Output excluded
F048	Unverified source fixture / Strand Patt743 1000W	PLOTTED	Unverified · Output excluded
F049	Unverified source fixture / Strand CantataFresnel1000W	PLOTTED	Unverified · Output excluded
F050	ADJ / Mega TriPar Profile Plus	PLOTTED	Unverified · Output excluded
F051	Unverified source fixture / Teatro Fresnel650W	PLOTTED	Unverified · Output excluded
F052	ADJ / Mega TriPar Profile Plus	PLOTTED	Unverified · Output excluded
F053	Unverified source fixture / Strand QuartetFresnel500W	PLOTTED	Unverified · Output excluded
F054	Unverified source fixture / Strand QuartetFresnel500W	PLOTTED	Unverified · Output excluded
F055	ADJ / Mega TriPar Profile Plus	PLOTTED	Unverified · Output excluded
F056	ADJ / Mega TriPar Profile Plus	PLOTTED	Unverified · Output excluded
F057	Unverified source fixture / Strand QuartetFresnel500W	PLOTTED	Unverified · Output excluded
F058	ADJ / Mega TriPar Profile Plus	PLOTTED	Unverified · Output excluded
F059	ADJ / Mega TriPar Profile Plus	PLOTTED	Unverified · Output excluded
F060	Unverified source fixture / Minuette Fresnel500W	PLOTTED	Unverified · Output excluded

Planning reference only. Confirm installed modes and patch with the venue.

The Quay Theatre — Sudbury main performance property · Main auditorium

FIXTURE SCHEDULE · Main auditorium

HitLight · The Quay Theatre — Sudbury main performance property

Quay Lane, CO10 2AN, Sudbury, United Kingdom

DWG HL · METRIC

Drawn HitLight

Generated from the saved show

SOURCE 92c9edf9c239

FIXTURE SCHEDULE · CONTINUED

Fixture	Manufacturer / model	Position / mount	Mode / output
VISUAL PLANNING · DMX PATCH WITHHELD			
F061	ADJ / Mega TriPar Profile Plus	PLOTTED	Unverified · Output excluded
F062	Unverified source fixture / Strand QuartetFresnel500W	PLOTTED	Unverified · Output excluded

Planning reference only. Confirm installed modes and patch with the venue.

HitLight

VALIDATION APPENDIX

WARNING · PATCH_WITHHELD

DMX patch facts are withheld pending source verification. This planning document cannot be used for hardware output.

Objects: — · Remediation: review the source facts and regenerate.

ERROR · STAGE_DIMENSIONS_UNCONFIRMED

Confirm the stage dimensions before producing a final technical document.

Objects: Main auditorium · Remediation: review the source facts and regenerate.

WARNING · MODE_UNVERIFIED

DMX modes are unverified; output remains excluded.

Objects: F001–F062 · Remediation: review the source facts and regenerate.

WARNING · FIXTURE_DISABLED

Fixtures are disabled for this visual planning reconstruction.

Objects: F001–F062 · Remediation: review the source facts and regenerate.

WARNING · TITLE_METADATA_INCOMPLETE

Some professional title-block metadata is missing; the document will show an em dash.

Objects: 60253444819bb6e2b7053be6 · Remediation: review the source facts and regenerate.

HitLight

VENUE & DRAWING SOURCES

The Quay Theatre — Sudbury main performance property

Main auditorium · Historical printed Standard Rig 2023; not to scale

Quay Lane, CO10 2AN, Sudbury, GB

https://quaysudbury.com/

Sources checked 2026-10-21

Generated by HitLight from the reviewed partial The Quay Theatre — Sudbury main performance property reconstruction. Venue sources are cited as facts; their original artwork remains private.

Symbols: HitLight-owned category artwork. No manufacturer model geometry or original source pages included.

Fixture positions follow the venue’s published lighting plot; the currently installed rig is not verified.

Fixture heights are approximate; trim heights may differ from the drawing.

62 records display 58 approximate public catalogue housings or labelled donors and 4 visual fallbacks. 4 existing catalogue references now use the current public bodies. All fixture IDs and records, names/source/donor labels, selected modes, patch/enabled state, saved layouts/mounts and room geometry are unchanged. CCT Z0642 lens binding and original public rights corrected; geometry and programming unchanged. Source identity, optics, trim and patch remain unverified.

CCT Z0642 flat-lens binding and original public model rights corrected. Mesh geometry, profile, modes and programming unchanged. Source/donor labels retained; provisional external dimmer is not built-in DMX. No hardware or installed-variant verification.

7 existing fixture references now show approved public catalogue housings. Native profile/control bytes, source or donor labels, modes, enabled/patch state and exact layouts/mounts are unchanged. Original identity, optics, source and geometry qualifications remain; no hardware, photometric or rigging acceptance.

Approximate planning view; not official venue paperwork or output-ready. Original HitLight symbols only; no source pages, OEM meshes, photos or logos. Original files remain private; modes and patch unverified.

Official house southeast venue member discovery profile.: https://housetheatre.org.uk/members/the-quay · checked 2026-10-21

Complete unchanged18p2025Edition technical pack; allpages reviewed including broader p4map.: https://quaysudbury.com/wp-content/uploads/2024/12/Quay-Technical-Information-2025.pdf · checked 2026-10-21

Complete unchanged1p StandardRig2023 historical lighting plot; fulllegend/annotations reviewed, NOTTOSCALE.: https://quaysudbury.com/wp-content/uploads/2023/07/Quay-Standard-Rig-2023.pdf · checked 2026-10-21

Complete unchanged1pQT001Auditorium dimensionedplan; whole reviewed, printedrevision unknown.: https://quaysudbury.com/wp-content/uploads/2024/09/Quay-Stage-Dimensions-mm.pdf · checked 2026-10-21

Complete own current technical portal with3publicoriginals and2plaintechnicalpersoncontacts.: https://quaysudbury.com/lets-get-technical/ · checked 2026-10-21

Complete own current QuayLaneSudburyCO102AN contactlocation source.: https://quaysudbury.com/contact/ · checked 2026-10-21

Complete own seating125live/91screening source; conflicts retained, notoccupancycertificate.: https://quaysudbury.com/seating-plan/ · checked 2026-10-21

Complete own whole-theatre room grouping/hire source; adjacentJettyStudio connection not asserted.: https://quaysudbury.com/venue-and-meeting-room-hire/ · checked 2026-10-21

Whole own1200x1000seatingplanPNG; entireimage visuallyreviewed.: https://quaysudbury.com/wp-content/uploads/2022/03/quay_theatre_seating.png · checked 2026-10-21

HitLight | hitlight.app

VENUE & DRAWING SOURCES

Ownprivacydatapolicy checked, not copying licence.: https://quaysudbury.com/privacy-policy/ · checked 2026-10-21

Own Terms&Conditions ticketingpolicy/sale/performance-recording scope reviewed; no broader technical-source reproduction ban observed.: https://quaysudbury.com/terms-and-conditions/ · checked 2026-10-21

Public venue page: https://www.hitlight.app/venues/united-kingdom/the-quay-theatre-sudbury-main-performance-property-60253444

HitLight