
UPSTAGE

FIXTURE LEGEND

- **AstraWash7PIX** — Moving Head · 2×
- **AstraWash19PIX** — Moving Head · 4×
- **Robin 600ESpot** — Profile Spot · 4×
- **FresnelLTW · exact maker/model unknown** — Spot Light · 18×
- **Prolights** EclProfileCTPlus · opticalvariant unknown — Profile Spot · 6×

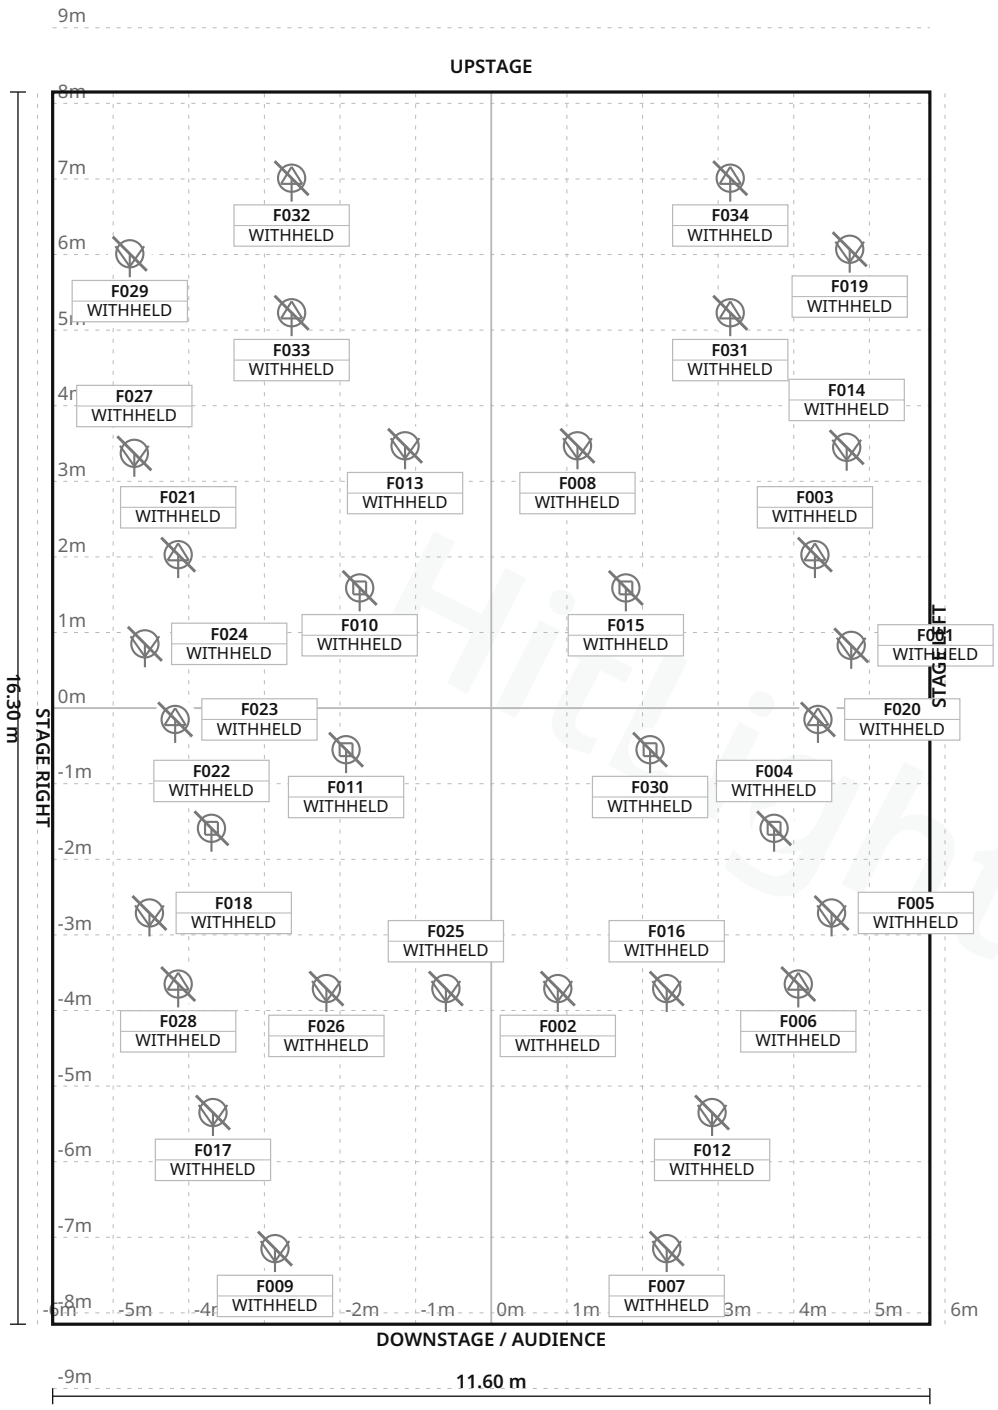

Stage 11.60 m W × 16.30 m D · Grid 1 m

Městské divadlo Kladno · Main theatre

LIGHT PLOT · PLAN · Main theatre

HitLight · Městské divadlo Kladno

Divadelní1702,27201Kladno, Kladno, Czechia

DWG HL · SCALE 1:100 · metric · PRINT AT 100%

Drawn HitLight

Generated from the saved show

SOURCE 28904e8c2def

SYMBOL LEGEND

5 TYPES · 34 FIXTURES · COLOUR BY TYPE



Prolights AstraWash7PIX

Moving Head · Unverified · TBC ch · category symbol

2 physical · 2 plotted

2 disabled · 0 unplaced



Prolights AstraWash19PIX

Moving Head · Unverified · TBC ch · category symbol

4 physical · 4 plotted

4 disabled · 0 unplaced



Robe Lighting Robin 600ESpot

Profile Spot · Unverified · TBC ch · category symbol

4 physical · 4 plotted

4 disabled · 0 unplaced



Unverified source fixture FresnelLTW · exact maker/model unknown

Spot Light · Unverified · TBC ch · category symbol

18 physical · 18 plotted

18 disabled · 0 unplaced



Unverified source fixture Prolights EclProfileCTPlus · opticalvariant unknown

Profile Spot · Unverified · TBC ch · category symbol

6 physical · 6 plotted

6 disabled · 0 unplaced

Městské divadlo Kladno · Main theatre

SYMBOL LEGEND · Main theatre

HitLight · Městské divadlo Kladno

Divadelní1702,27201Kladno, Kladno, Czechia

DWG HL · METRIC

Drawn HitLight

Generated from the saved show

SOURCE 28904e8c2def

GENERAL NOTES

1. Source-based lighting plan. Confirm the current rig with the venue.
2. PARTIAL: included fixtures are not a full physical-unit census.
3. DMX PATCH WITHHELD: provisional or unchecked addresses are not published.
4. Geometry and mounting are approximate. Display dimensions and hanging heights include labelled estimates; this is not a measured or control-ready rig.
5. Exact fixture variants, body accuracy, modes and DMX patch remain unverified. Neutral visual placeholders preserve the plotted positions pending review.

HitLight

FIXTURE SCHEDULE

Fixture	Manufacturer / model	Position / mount	Mode / output
VISUAL PLANNING · DMX PATCH WITHHELD			
F001	Unverified source fixture / FresnelLTW · exact maker/model unknown	PLOTTED	Unverified · Output excluded
F002	Unverified source fixture / FresnelLTW · exact maker/model unknown	PLOTTED	Unverified · Output excluded
F003	Unverified source fixture / Prolights EclProfileCTPlus · opticalvariant u...	PLOTTED	Unverified · Output excluded
F004	Prolights / AstraWash7PIX	PLOTTED	Unverified · Output excluded
F005	Unverified source fixture / FresnelLTW · exact maker/model unknown	PLOTTED	Unverified · Output excluded
F006	Unverified source fixture / Prolights EclProfileCTPlus · opticalvariant u...	PLOTTED	Unverified · Output excluded
F007	Unverified source fixture / FresnelLTW · exact maker/model unknown	PLOTTED	Unverified · Output excluded
F008	Unverified source fixture / FresnelLTW · exact maker/model unknown	PLOTTED	Unverified · Output excluded
F009	Unverified source fixture / FresnelLTW · exact maker/model unknown	PLOTTED	Unverified · Output excluded
F010	Prolights / AstraWash19PIX	PLOTTED	Unverified · Output excluded
F011	Prolights / AstraWash19PIX	PLOTTED	Unverified · Output excluded
F012	Unverified source fixture / FresnelLTW · exact maker/model unknown	PLOTTED	Unverified · Output excluded
F013	Unverified source fixture / FresnelLTW · exact maker/model unknown	PLOTTED	Unverified · Output excluded
F014	Unverified source fixture / FresnelLTW · exact maker/model unknown	PLOTTED	Unverified · Output excluded
F015	Prolights / AstraWash19PIX	PLOTTED	Unverified · Output excluded
F016	Unverified source fixture / FresnelLTW · exact maker/model unknown	PLOTTED	Unverified · Output excluded
F017	Unverified source fixture / FresnelLTW · exact maker/model unknown	PLOTTED	Unverified · Output excluded
F018	Unverified source fixture / FresnelLTW · exact maker/model unknown	PLOTTED	Unverified · Output excluded
F019	Unverified source fixture / FresnelLTW · exact maker/model unknown	PLOTTED	Unverified · Output excluded
F020	Unverified source fixture / Prolights EclProfileCTPlus · opticalvariant u...	PLOTTED	Unverified · Output excluded

Planning reference only. Confirm installed modes and patch with the venue.

Městské divadlo Kladno · Main theatre

FIXTURE SCHEDULE · Main theatre

HitLight · Městské divadlo Kladno

Divadelní1702,27201Kladno, Kladno, Czechia

DWG HL · METRIC

Drawn HitLight

Generated from the saved show

SOURCE 28904e8c2def

Fixture	Manufacturer / model	Position / mount	Mode / output
VISUAL PLANNING · DMX PATCH WITHHELD			
F021	Unverified source fixture / Prolights EclProfileCTPlus · opticalvariant u…	PLOTTED	Unverified · Output excluded
F022	Prolights / AstraWash7PIX	PLOTTED	Unverified · Output excluded
F023	Unverified source fixture / Prolights EclProfileCTPlus · opticalvariant u…	PLOTTED	Unverified · Output excluded
F024	Unverified source fixture / FresnelLTW · exact maker/model unknown	PLOTTED	Unverified · Output excluded
F025	Unverified source fixture / FresnelLTW · exact maker/model unknown	PLOTTED	Unverified · Output excluded
F026	Unverified source fixture / FresnelLTW · exact maker/model unknown	PLOTTED	Unverified · Output excluded
F027	Unverified source fixture / FresnelLTW · exact maker/model unknown	PLOTTED	Unverified · Output excluded
F028	Unverified source fixture / Prolights EclProfileCTPlus · opticalvariant u…	PLOTTED	Unverified · Output excluded
F029	Unverified source fixture / FresnelLTW · exact maker/model unknown	PLOTTED	Unverified · Output excluded
F030	Prolights / AstraWash19PIX	PLOTTED	Unverified · Output excluded
F031	Robe Lighting / Robin 600ESpot	PLOTTED	Unverified · Output excluded
F032	Robe Lighting / Robin 600ESpot	PLOTTED	Unverified · Output excluded
F033	Robe Lighting / Robin 600ESpot	PLOTTED	Unverified · Output excluded
F034	Robe Lighting / Robin 600ESpot	PLOTTED	Unverified · Output excluded

Planning reference only. Confirm installed modes and patch with the venue.

VALIDATION APPENDIX

WARNING · PATCH_WITHHELD

DMX patch facts are withheld pending source verification. This planning document cannot be used for hardware output.

Objects: — · Remediation: review the source facts and regenerate.

ERROR · STAGE_DIMENSIONS_UNCONFIRMED

Confirm the stage dimensions before producing a final technical document.

Objects: Main theatre · Remediation: review the source facts and regenerate.

WARNING · MODE_UNVERIFIED

DMX modes are unverified; output remains excluded.

Objects: F001–F034 · Remediation: review the source facts and regenerate.

WARNING · FIXTURE_DISABLED

Fixtures are disabled for this visual planning reconstruction.

Objects: F001–F034 · Remediation: review the source facts and regenerate.

WARNING · TITLE_METADATA_INCOMPLETE

Some professional title-block metadata is missing; the document will show an em dash.

Objects: 60d61c257a1a4324af52d4d4 · Remediation: review the source facts and regenerate.

HitLight

VENUE & DRAWING SOURCES

Městské divadlo Kladno

Main theatre · Published house plot

Divadelní1702,27201Kladno, Kladno, CZ

https://divadlokladno.cz/o-divadle/plany-jeviste/

Sources checked 2026-11-03

Generated by HitLight from the saved published venue rig. Source attribution and reconstruction limitations are retained below.

Symbols: HitLight-owned category artwork. No manufacturer model geometry or original source pages included.

Fixture classes/models and modes include clearly labelled visual estimates. Generic bodies represent unknown source products; manufacturer identity, wattage and optics are not asserted by those selections.

Stage dimensions, hanging heights, mounts and focus are approximate; the patch remains unverified. This is a partial visual reconstruction, not a control-ready installation.

Original source dates do not establish current physical presence or a complete venue census.

Partial source-based planning reconstruction; the current installation and complete fixture census are unverified.

Source-matched catalogue bodies are shown where available. Unresolved source identities remain labelled visual markers. Installed modes and DMX patch require verification; visual-only fixtures remain excluded from output.

Exact available catalogue display bodies are restored through verified immutable references. Fixture identities, installed modes, patch and output verification are unchanged; original source qualifications remain authoritative.

Geometry and mounting are approximate. Display dimensions and hanging heights include labelled estimates; this is not a measured or control-ready rig.

Exact fixture variants, body accuracy, modes and DMX patch remain unverified. Neutral visual placeholders preserve the plotted positions pending review.

The dated source does not establish the current installed rig or a complete fixture census.

Generated from the saved published HitLight layout; fixture positions and room geometry are unchanged. Not an official venue drawing.

Output remains excluded for visual-only fixtures. Catalogue identity does not verify installed modes, addresses or the current installation.

Fixture classes/models and modes include clearly labelled visual estimates. Generic bodies represent unknown source products; manufacturer identity, wattage and optics are not asserted by those selections.

Stage dimensions, hanging heights, mounts and focus are approximate; the patch remains unverified. This is a partial visual reconstruction, not a control-ready installation.

Original source dates do not establish current physical presence or a complete venue census.

Partial source-based planning reconstruction; the current installation and complete fixture census are unverified.

Source-matched catalogue bodies are shown where available. Unresolved source identities remain labelled visual markers. Installed modes and DMX patch require verification; visual-only fixtures remain excluded from output.

Exact available catalogue display bodies are restored through verified immutable references. Fixture identities, installed modes, patch and output verification are unchanged; original source

HitLight | hitlight.app

VENUE & DRAWING SOURCES

qualifications remain authoritative.

Městské divadlo Kladno — Main theatre · lighting plot:
https://divadlokladno.cz/o-divadle/plany-jeviste/ · checked 2026-11-03

Public venue page: https://www.hitlight.app/venues/czechia/mestske-divadlo-kladno-60d61c25

HitLight