
UPSTAGE

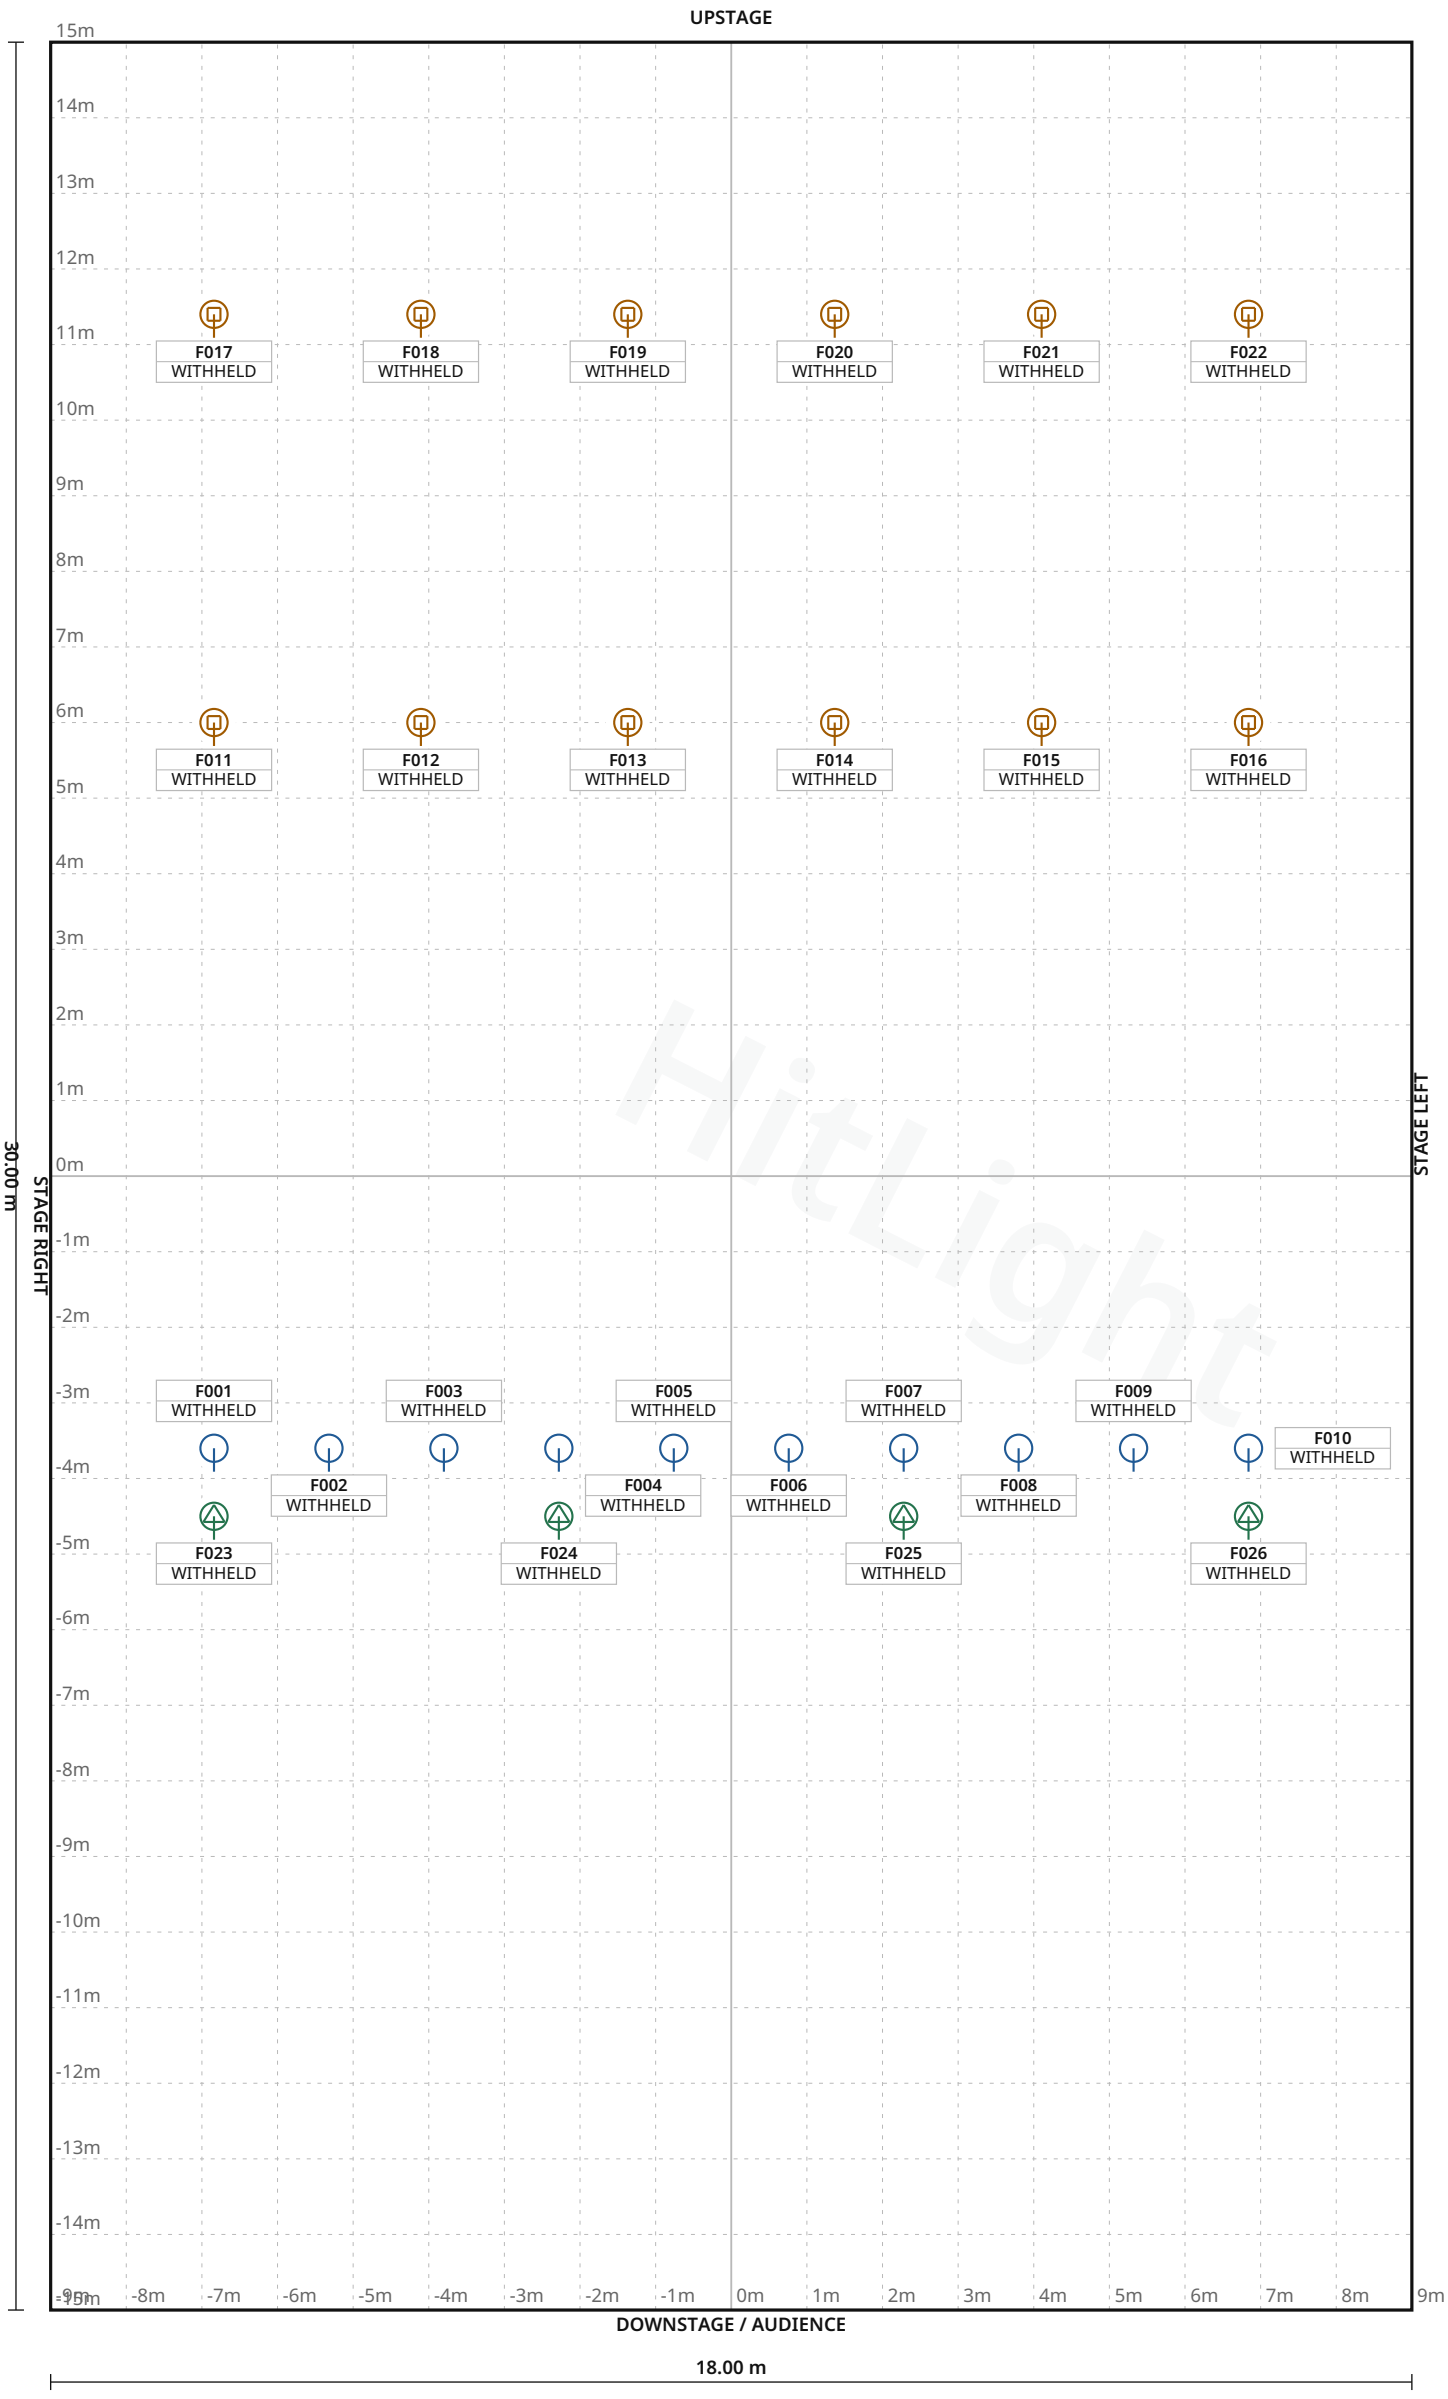

FIXTURE LEGEND

- **S4 Series 2**
  Lustr
  PAR Light · 10×
- **Robin LEDBeam**
  350
  Moving Head · 12×
- **Robin T1 Profile**
  Profile Spot · 4×

Stage 18.00 m W × 30.00 m D · Grid 1 m

Podium het Garnizoen · Main room

LIGHT PLOT · PLAN · Main room

HitLight · Podium het Garnizoen
Ceintuurbaan 2, 3847 LG, Harderwijk, Netherlands

DWG HL · SCALE 1:100 · metric · PRINT AT 100%
Drawn HitLight
Generated from the saved show
SOURCE 0443dbe188a2

SYMBOL LEGEND

3 TYPES · 26 FIXTURES · COLOUR BY TYPE



ETC S4 Series 2 Lustr

PAR Light · Direct - Strobe On - Fan DMX · 10 ch · category symbol

10 physical · 10 plotted

0 disabled · 0 unplaced



Robe Lighting Robin LEDBeam 350

Moving Head · Mode 1 - Standard 16 - bit · 22 ch · category symbol

12 physical · 12 plotted

0 disabled · 0 unplaced



Robe Lighting Robin T1 Profile

Profile Spot · Mode 1 - RGB · 49 ch · category symbol

4 physical · 4 plotted

0 disabled · 0 unplaced

HitLight

Podium het Garnizoen · Main room

SYMBOL LEGEND · Main room

HitLight · Podium het Garnizoen

Ceintuurbaan 2, 3847 LG, Harderwijk, Netherlands

DWG HL · METRIC

Drawn HitLight

Generated from the saved show

SOURCE 0443dbe188a2

GENERAL NOTES

1. Source-based lighting plan. Confirm the current rig with the venue.
2. PARTIAL: included fixtures are not a full physical-unit census.
3. DMX PATCH WITHHELD: provisional or unchecked addresses are not published.
4. The reconstruction retains its documented coverage and geometry assumptions; confirm the current setup with the venue.

HitLight

DMX PATCH

26 FIXTURES · 0 UNIVERSES

Fixture / name	Manufacturer / model	Mode	Ch	DMX	Range	Position / mount	Status / notes
UNPATCHED / INVALID							
F001 · ETCSourceFourSeries2Lustr ...	ETC / S4 Series 2 Lustr	Direct - Strobe On - F...	10	WITHHELD	TBC	UNPLACED	Enabled
F002 · ETCSourceFourSeries2Lustr ...	ETC / S4 Series 2 Lustr	Direct - Strobe On - F...	10	WITHHELD	TBC	UNPLACED	Enabled
F003 · ETCSourceFourSeries2Lustr ...	ETC / S4 Series 2 Lustr	Direct - Strobe On - F...	10	WITHHELD	TBC	UNPLACED	Enabled
F004 · ETCSourceFourSeries2Lustr ...	ETC / S4 Series 2 Lustr	Direct - Strobe On - F...	10	WITHHELD	TBC	UNPLACED	Enabled
F005 · ETCSourceFourSeries2Lustr ...	ETC / S4 Series 2 Lustr	Direct - Strobe On - F...	10	WITHHELD	TBC	UNPLACED	Enabled
F006 · ETCSourceFourSeries2Lustr ...	ETC / S4 Series 2 Lustr	Direct - Strobe On - F...	10	WITHHELD	TBC	UNPLACED	Enabled
F007 · ETCSourceFourSeries2Lustr ...	ETC / S4 Series 2 Lustr	Direct - Strobe On - F...	10	WITHHELD	TBC	UNPLACED	Enabled
F008 · ETCSourceFourSeries2Lustr ...	ETC / S4 Series 2 Lustr	Direct - Strobe On - F...	10	WITHHELD	TBC	UNPLACED	Enabled
F009 · ETCSourceFourSeries2Lustr ...	ETC / S4 Series 2 Lustr	Direct - Strobe On - F...	10	WITHHELD	TBC	UNPLACED	Enabled
F010 · ETCSourceFourSeries2Lustr ...	ETC / S4 Series 2 Lustr	Direct - Strobe On - F...	10	WITHHELD	TBC	UNPLACED	Enabled
F011 · RobeLEDBeam350RGBW · 11	Robe Lighting / Robin LEDBeam 350	Mode 1 - Standard 16 -...	22	WITHHELD	TBC	UNPLACED	Enabled
F012 · RobeLEDBeam350RGBW · 12	Robe Lighting / Robin LEDBeam 350	Mode 1 - Standard 16 -...	22	WITHHELD	TBC	UNPLACED	Enabled
F013 · RobeLEDBeam350RGBW · 13	Robe Lighting / Robin LEDBeam 350	Mode 1 - Standard 16 -...	22	WITHHELD	TBC	UNPLACED	Enabled
F014 · RobeLEDBeam350RGBW · 14	Robe Lighting / Robin LEDBeam 350	Mode 1 - Standard 16 -...	22	WITHHELD	TBC	UNPLACED	Enabled
F015 · RobeLEDBeam350RGBW · 15	Robe Lighting / Robin LEDBeam 350	Mode 1 - Standard 16 -...	22	WITHHELD	TBC	UNPLACED	Enabled
F016 · RobeLEDBeam350RGBW · 16	Robe Lighting / Robin LEDBeam 350	Mode 1 - Standard 16 -...	22	WITHHELD	TBC	UNPLACED	Enabled
F017 · RobeLEDBeam350RGBW · 17	Robe Lighting / Robin LEDBeam 350	Mode 1 - Standard 16 -...	22	WITHHELD	TBC	UNPLACED	Enabled
F018 · RobeLEDBeam350RGBW · 18	Robe Lighting / Robin LEDBeam 350	Mode 1 - Standard 16 -...	22	WITHHELD	TBC	UNPLACED	Enabled
F019 · RobeLEDBeam350RGBW · 19	Robe Lighting / Robin LEDBeam 350	Mode 1 - Standard 16 -...	22	WITHHELD	TBC	UNPLACED	Enabled
F020 · RobeLEDBeam350RGBW · 20	Robe Lighting / Robin LEDBeam 350	Mode 1 - Standard 16 -...	22	WITHHELD	TBC	UNPLACED	Enabled

No patched universes

Podium het Garnizoen · Main room

DMX PATCH · Main room

HitLight · Podium het Garnizoen

Ceintuurbaan 2, 3847 LG, Harderwijk, Netherlands

DWG HL · METRIC

Drawn HitLight

Generated from the saved show

SOURCE 0443dbe188a2

DMX PATCH · CONTINUED

Fixture / name	Manufacturer / model	Mode	Ch	DMX	Range	Position / mount	Status / notes
UNPATCHED / INVALID							
F021 · RobeLEDBeam350RGBW · 21	Robe Lighting / Robin LEDBeam 350	Mode 1 - Standard 16 -...	22	WITHHELD	TBC	UNPLACED	Enabled
F022 · RobeLEDBeam350RGBW · 22	Robe Lighting / Robin LEDBeam 350	Mode 1 - Standard 16 -...	22	WITHHELD	TBC	UNPLACED	Enabled
F023 · RobeT1Profile · 1	Robe Lighting / Robin T1 Profile	Mode 1 - RGB	49	WITHHELD	TBC	UNPLACED	Enabled
F024 · RobeT1Profile · 2	Robe Lighting / Robin T1 Profile	Mode 1 - RGB	49	WITHHELD	TBC	UNPLACED	Enabled
F025 · RobeT1Profile · 3	Robe Lighting / Robin T1 Profile	Mode 1 - RGB	49	WITHHELD	TBC	UNPLACED	Enabled
F026 · RobeT1Profile · 4	Robe Lighting / Robin T1 Profile	Mode 1 - RGB	49	WITHHELD	TBC	UNPLACED	Enabled

No patched universes

HitLight

VALIDATION APPENDIX

WARNING · PATCH_WITHHELD

DMX patch facts are withheld pending source verification. This planning document cannot be used for hardware output.

Objects: — · Remediation: correct the saved show data and regenerate.

ERROR · STAGE_DIMENSIONS_UNCONFIRMED

Confirm the stage dimensions before producing a final technical document.

Objects: 2F0ADF46-7BF0-4F49-80F4-0D2500C93CD9 · Remediation: correct the saved show data and regenerate.

WARNING · TITLE_METADATA_INCOMPLETE

Some professional title-block metadata is missing; the document will show an em dash.

Objects: 6129c685b218065b010b2889 · Remediation: correct the saved show data and regenerate.

HitLight

VENUE & DRAWING SOURCES

Podium het Garnizoen

Main room · House rig

Ceintuurbaan 2, 3847 LG, Harderwijk, NL

https://podiumhetgarnizoen.nl/over-podium-het-garnizoen/technische-lijsten/

Sources checked 2026-10-23

Symbols: HitLight-owned category artwork. No manufacturer model geometry or original source pages included.

Source-based reconstruction. Confirm the current installation and equipment availability with the venue.

Scale, fixture positions, mounting heights and aiming may include estimates; this is not a rigging specification.

Provisional fixture matches are labelled as placeholders. The recorded subset is not a complete physical inventory.

DMX addresses are withheld from public plans until their exact source patch is reconciled.

The reconstruction retains its documented coverage and geometry assumptions; confirm the current setup with the venue.

Official venue information:
https://podiumhetgarnizoen.nl/over-podium-het-garnizoen/technische-lijsten/ · checked 2026-10-19

Physical venue location: https://podiumhetgarnizoen.nl/over-podium-het-garnizoen/contact/ · checked 2026-10-23

Lichtplan-Garnizoen-2025.pdf:
https://podiumhetgarnizoen.nl/wp-content/uploads/2025/05/Lichtplan-Garnizoen-2025.pdf · checked 2026-10-19

Technische-gegevens-Podium-Het-Garnizoen-Bouw-Infra-Park.pdf:
https://podiumhetgarnizoen.nl/wp-content/uploads/2025/01/Technische-gegevens-Podium-Het-Garnizoen-Bouw-Infra-Park.pdf · checked 2026-10-19

Public venue page: https://www.hitlight.app/venues/netherlands/podium-het-garnizoen-6129c685

HitLight