
UPSTAGE

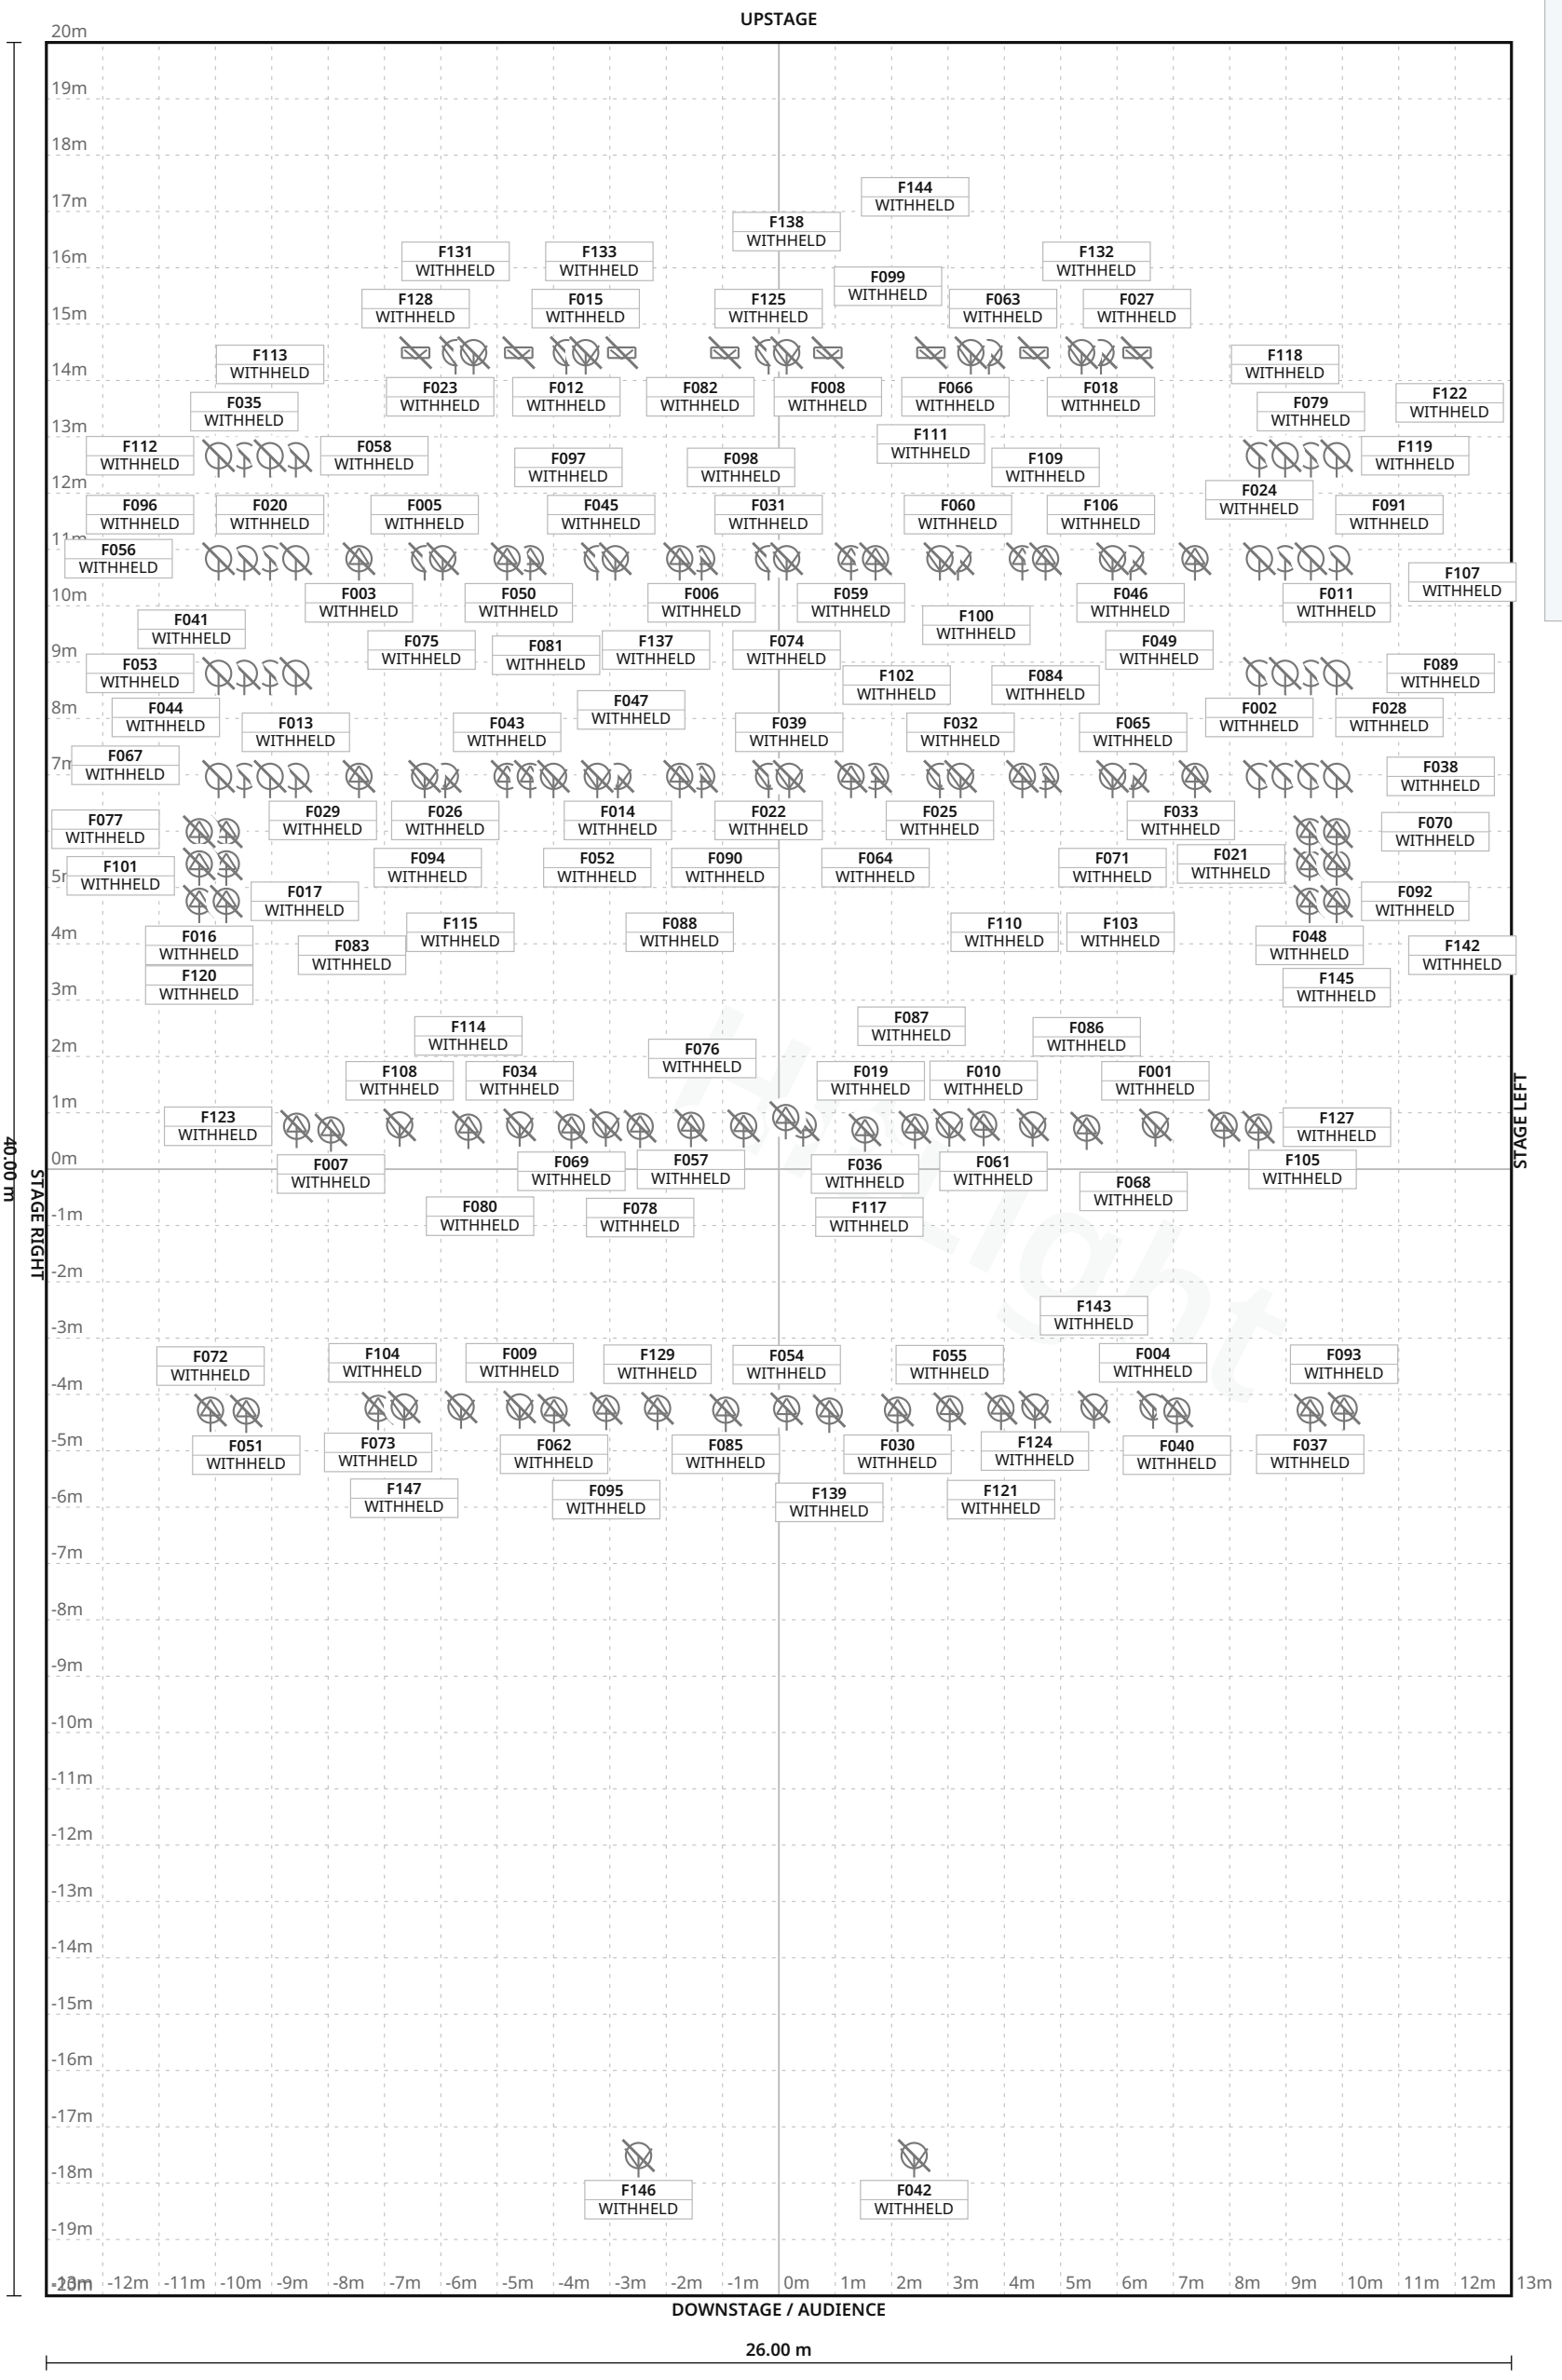

FIXTURE LEGEND

- **Source Four 19** — Profile Spot · 10×
- **Source Four 36** — Profile Spot · 52×
- **Source Four** — PARNel, Spot Light · 20×
- **1209 Midget HP** — Spot Light · 2×
- **Altman 3 Window** — Focusing Cyc, Cyc Light · 8×
- **ETC Source Four** — PAR, PAR Light · 32×
- **Strand 3-inch** — Fresnel 750W, Spot Light · 12×
- **Strand 8-inch** — Fresnel 1kW, Spot Light · 11×

Stage 26.00 m W × 40.00 m D · Grid 1 m

8 fixture labels omitted in this view due to crowding · see DMX patch

McAfee Center · Main room

LIGHT PLOT · PLAN · Main room

HitLight · McAfee Center

20300 Herriman Avenue, Saratoga, United States

DWG HL · SCALE 1:125 · metric · PRINT AT 100%

Drawn HitLight

Generated from the saved show

SOURCE 1f0a47afaf45

SYMBOL LEGEND

8 TYPES · 147 FIXTURES · COLOUR BY TYPE



ETC Source Four 19

Profile Spot · Unverified · TBC ch · category symbol

10 physical · 10 plotted

10 disabled · 0 unplaced



ETC Source Four 36

Profile Spot · Unverified · TBC ch · category symbol

52 physical · 52 plotted

52 disabled · 0 unplaced



ETC Source Four PARNel

Spot Light · Unverified · TBC ch · category symbol

20 physical · 20 plotted

20 disabled · 0 unplaced



Lycian 1209 Midget HP

Spot Light · Unverified · TBC ch · category symbol

2 physical · 2 plotted

2 disabled · 0 unplaced



Unverified source fixture Altman 3 Window Focusing Cyc

Cyc Light · Unverified · TBC ch · category symbol

8 physical · 8 plotted

8 disabled · 0 unplaced



Unverified source fixture ETC Source Four PAR

PAR Light · Unverified · TBC ch · category symbol

32 physical · 32 plotted

32 disabled · 0 unplaced



Unverified source fixture Strand 3-inch Fresnel 750W

Spot Light · Unverified · TBC ch · category symbol

12 physical · 12 plotted

12 disabled · 0 unplaced



Unverified source fixture Strand 8-inch Fresnel 1kW

Spot Light · Unverified · TBC ch · category symbol

11 physical · 11 plotted

11 disabled · 0 unplaced

McAfee Center · Main room

SYMBOL LEGEND · Main room

HitLight · McAfee Center

20300 Herriman Avenue, Saratoga, United States

DWG HL · METRIC

Drawn HitLight

Generated from the saved show

SOURCE 1f0a47afaf45

GENERAL NOTES

1. Source-based lighting plan. Confirm the current rig with the venue.
2. PARTIAL: included fixtures are not a full physical-unit census.
3. DMX PATCH WITHHELD: provisional or unchecked addresses are not published.
4. Approximate planning view; not official venue paperwork or output-ready. Original HitLight symbols only; no source pages, OEM meshes, photos or logos. Original files remain private; modes and patch unverified.

HitLight

McAfee Center · Main room

GENERAL NOTES · Main room

HitLight · McAfee Center

20300 Herriman Avenue, Saratoga, United States

DWG HL · METRIC

Drawn HitLight

Generated from the saved show

SOURCE 1f0a47afaf45

FIXTURE SCHEDULE

Fixture	Manufacturer / model	Position / mount	Mode / output
VISUAL PLANNING · DMX PATCH WITHHELD			
F001	Unverified source fixture / Strand 3-inch Fresnel 750W	PLOTTED	Unverified · Output excluded
F002	Unverified source fixture / ETC Source Four PAR	PLOTTED	Unverified · Output excluded
F003	ETC / Source Four 36	PLOTTED	Unverified · Output excluded
F004	Unverified source fixture / Strand 3-inch Fresnel 750W	PLOTTED	Unverified · Output excluded
F005	ETC / Source Four PARNel	PLOTTED	Unverified · Output excluded
F006	ETC / Source Four 36	PLOTTED	Unverified · Output excluded
F007	ETC / Source Four 19	PLOTTED	Unverified · Output excluded
F008	Unverified source fixture / Altman 3 Window Focusing Cyc	PLOTTED	Unverified · Output excluded
F009	Unverified source fixture / Strand 3-inch Fresnel 750W	PLOTTED	Unverified · Output excluded
F010	ETC / Source Four 36	PLOTTED	Unverified · Output excluded
F011	Unverified source fixture / ETC Source Four PAR	PLOTTED	Unverified · Output excluded
F012	ETC / Source Four PARNel	PLOTTED	Unverified · Output excluded
F013	Unverified source fixture / ETC Source Four PAR	PLOTTED	Unverified · Output excluded
F014	Unverified source fixture / Strand 8-inch Fresnel 1kW	PLOTTED	Unverified · Output excluded
F015	ETC / Source Four PARNel	PLOTTED	Unverified · Output excluded
F016	ETC / Source Four 36	PLOTTED	Unverified · Output excluded
F017	ETC / Source Four 36	PLOTTED	Unverified · Output excluded
F018	ETC / Source Four PARNel	PLOTTED	Unverified · Output excluded
F019	Unverified source fixture / Strand 3-inch Fresnel 750W	PLOTTED	Unverified · Output excluded
F020	Unverified source fixture / ETC Source Four PAR	PLOTTED	Unverified · Output excluded

Planning reference only. Confirm installed modes and patch with the venue.

McAfee Center · Main room

FIXTURE SCHEDULE · Main room

HitLight · McAfee Center

20300 Herriman Avenue, Saratoga, United States

DWG HL · METRIC

Drawn HitLight

Generated from the saved show

SOURCE 1f0a47afaf45

FIXTURE SCHEDULE · CONTINUED

Fixture	Manufacturer / model	Position / mount	Mode / output
VISUAL PLANNING · DMX PATCH WITHHELD			
F021	ETC / Source Four 36	PLOTTED	Unverified · Output excluded
F022	Unverified source fixture / Strand 8-inch Fresnel 1kW	PLOTTED	Unverified · Output excluded
F023	Unverified source fixture / Altman 3 Window Focusing Cyc	PLOTTED	Unverified · Output excluded
F024	Unverified source fixture / ETC Source Four PAR	PLOTTED	Unverified · Output excluded
F025	Unverified source fixture / Strand 8-inch Fresnel 1kW	PLOTTED	Unverified · Output excluded
F026	Unverified source fixture / Strand 8-inch Fresnel 1kW	PLOTTED	Unverified · Output excluded
F027	Unverified source fixture / Altman 3 Window Focusing Cyc	PLOTTED	Unverified · Output excluded
F028	Unverified source fixture / ETC Source Four PAR	PLOTTED	Unverified · Output excluded
F029	Unverified source fixture / ETC Source Four PAR	PLOTTED	Unverified · Output excluded
F030	ETC / Source Four 36	PLOTTED	Unverified · Output excluded
F031	ETC / Source Four PARNel	PLOTTED	Unverified · Output excluded
F032	Unverified source fixture / Strand 8-inch Fresnel 1kW	PLOTTED	Unverified · Output excluded
F033	Unverified source fixture / ETC Source Four PAR	PLOTTED	Unverified · Output excluded
F034	Unverified source fixture / Strand 3-inch Fresnel 750W	PLOTTED	Unverified · Output excluded
F035	Unverified source fixture / ETC Source Four PAR	PLOTTED	Unverified · Output excluded
F036	ETC / Source Four 19	PLOTTED	Unverified · Output excluded
F037	ETC / Source Four 19	PLOTTED	Unverified · Output excluded
F038	Unverified source fixture / ETC Source Four PAR	PLOTTED	Unverified · Output excluded
F039	Unverified source fixture / Strand 8-inch Fresnel 1kW	PLOTTED	Unverified · Output excluded
F040	ETC / Source Four 36	PLOTTED	Unverified · Output excluded

Planning reference only. Confirm installed modes and patch with the venue.

Fixture	Manufacturer / model	Position / mount	Mode / output
VISUAL PLANNING · DMX PATCH WITHHELD			
F041	Unverified source fixture / ETC Source Four PAR	PLOTTED	Unverified · Output excluded
F042	Lycian / 1209 Midget HP	PLOTTED	Unverified · Output excluded
F043	ETC / Source Four 36	PLOTTED	Unverified · Output excluded
F044	Unverified source fixture / ETC Source Four PAR	PLOTTED	Unverified · Output excluded
F045	ETC / Source Four 36	PLOTTED	Unverified · Output excluded
F046	ETC / Source Four PARNel	PLOTTED	Unverified · Output excluded
F047	ETC / Source Four 36	PLOTTED	Unverified · Output excluded
F048	ETC / Source Four 36	PLOTTED	Unverified · Output excluded
F049	Unverified source fixture / ETC Source Four PAR	PLOTTED	Unverified · Output excluded
F050	ETC / Source Four PARNel	PLOTTED	Unverified · Output excluded
F051	ETC / Source Four 19	PLOTTED	Unverified · Output excluded
F052	Unverified source fixture / Strand 8-inch Fresnel 1kW	PLOTTED	Unverified · Output excluded
F053	Unverified source fixture / ETC Source Four PAR	PLOTTED	Unverified · Output excluded
F054	ETC / Source Four 19	PLOTTED	Unverified · Output excluded
F055	ETC / Source Four 19	PLOTTED	Unverified · Output excluded
F056	Unverified source fixture / ETC Source Four PAR	PLOTTED	Unverified · Output excluded
F057	ETC / Source Four 19	PLOTTED	Unverified · Output excluded
F058	Unverified source fixture / ETC Source Four PAR	PLOTTED	Unverified · Output excluded
F059	ETC / Source Four 36	PLOTTED	Unverified · Output excluded
F060	ETC / Source Four PARNel	PLOTTED	Unverified · Output excluded

Planning reference only. Confirm installed modes and patch with the venue.

FIXTURE SCHEDULE · CONTINUED

Fixture	Manufacturer / model	Position / mount	Mode / output
VISUAL PLANNING · DMX PATCH WITHHELD			
F061	ETC / Source Four 36	PLOTTED	Unverified · Output excluded
F062	ETC / Source Four 36	PLOTTED	Unverified · Output excluded
F063	ETC / Source Four PARNel	PLOTTED	Unverified · Output excluded
F064	ETC / Source Four 36	PLOTTED	Unverified · Output excluded
F065	Unverified source fixture / Strand 8-inch Fresnel 1kW	PLOTTED	Unverified · Output excluded
F066	Unverified source fixture / Altman 3 Window Focusing Cyc	PLOTTED	Unverified · Output excluded
F067	ETC / Source Four 36	PLOTTED	Unverified · Output excluded
F068	Unverified source fixture / Strand 3-inch Fresnel 750W	PLOTTED	Unverified · Output excluded
F069	ETC / Source Four 36	PLOTTED	Unverified · Output excluded
F070	ETC / Source Four 36	PLOTTED	Unverified · Output excluded
F071	Unverified source fixture / Strand 8-inch Fresnel 1kW	PLOTTED	Unverified · Output excluded
F072	ETC / Source Four 36	PLOTTED	Unverified · Output excluded
F073	ETC / Source Four 36	PLOTTED	Unverified · Output excluded
F074	ETC / Source Four PARNel	PLOTTED	Unverified · Output excluded
F075	Unverified source fixture / ETC Source Four PAR	PLOTTED	Unverified · Output excluded
F076	ETC / Source Four 36	PLOTTED	Unverified · Output excluded
F077	Unverified source fixture / ETC Source Four PAR	PLOTTED	Unverified · Output excluded
F078	ETC / Source Four 36	PLOTTED	Unverified · Output excluded
F079	Unverified source fixture / ETC Source Four PAR	PLOTTED	Unverified · Output excluded
F080	Unverified source fixture / Strand 3-inch Fresnel 750W	PLOTTED	Unverified · Output excluded

Planning reference only. Confirm installed modes and patch with the venue.

FIXTURE SCHEDULE · CONTINUED

Fixture	Manufacturer / model	Position / mount	Mode / output
VISUAL PLANNING · DMX PATCH WITHHELD			
F081	ETC / Source Four 36	PLOTTED	Unverified · Output excluded
F082	Unverified source fixture / Altman 3 Window Focusing Cyc	PLOTTED	Unverified · Output excluded
F083	ETC / Source Four 36	PLOTTED	Unverified · Output excluded
F084	ETC / Source Four 36	PLOTTED	Unverified · Output excluded
F085	ETC / Source Four 36	PLOTTED	Unverified · Output excluded
F086	ETC / Source Four 36	PLOTTED	Unverified · Output excluded
F087	ETC / Source Four 19	PLOTTED	Unverified · Output excluded
F088	ETC / Source Four 36	PLOTTED	Unverified · Output excluded
F089	Unverified source fixture / ETC Source Four PAR	PLOTTED	Unverified · Output excluded
F090	ETC / Source Four 36	PLOTTED	Unverified · Output excluded
F091	Unverified source fixture / ETC Source Four PAR	PLOTTED	Unverified · Output excluded
F092	ETC / Source Four 36	PLOTTED	Unverified · Output excluded
F093	ETC / Source Four 36	PLOTTED	Unverified · Output excluded
F094	Unverified source fixture / Strand 8-inch Fresnel 1kW	PLOTTED	Unverified · Output excluded
F095	ETC / Source Four 19	PLOTTED	Unverified · Output excluded
F096	Unverified source fixture / ETC Source Four PAR	PLOTTED	Unverified · Output excluded
F097	ETC / Source Four PARNel	PLOTTED	Unverified · Output excluded
F098	ETC / Source Four PARNel	PLOTTED	Unverified · Output excluded
F099	ETC / Source Four PARNel	PLOTTED	Unverified · Output excluded
F100	ETC / Source Four 36	PLOTTED	Unverified · Output excluded

Planning reference only. Confirm installed modes and patch with the venue.

McAfee Center · Main room

FIXTURE SCHEDULE · Main room

HitLight · McAfee Center

20300 Herriman Avenue, Saratoga, United States

DWG HL · METRIC

Drawn HitLight

Generated from the saved show

SOURCE 1f0a47afaf45

FIXTURE SCHEDULE · CONTINUED

Fixture	Manufacturer / model	Position / mount	Mode / output
VISUAL PLANNING · DMX PATCH WITHHELD			
F101	ETC / Source Four 36	PLOTTED	Unverified · Output excluded
F102	ETC / Source Four 36	PLOTTED	Unverified · Output excluded
F103	Unverified source fixture / ETC Source Four PAR	PLOTTED	Unverified · Output excluded
F104	Unverified source fixture / Strand 3-inch Fresnel 750W	PLOTTED	Unverified · Output excluded
F105	ETC / Source Four 19	PLOTTED	Unverified · Output excluded
F106	ETC / Source Four 36	PLOTTED	Unverified · Output excluded
F107	Unverified source fixture / ETC Source Four PAR	PLOTTED	Unverified · Output excluded
F108	Unverified source fixture / Strand 3-inch Fresnel 750W	PLOTTED	Unverified · Output excluded
F109	ETC / Source Four 36	PLOTTED	Unverified · Output excluded
F110	ETC / Source Four 36	PLOTTED	Unverified · Output excluded
F111	Unverified source fixture / Altman 3 Window Focusing Cyc	PLOTTED	Unverified · Output excluded
F112	Unverified source fixture / ETC Source Four PAR	PLOTTED	Unverified · Output excluded
F113	Unverified source fixture / ETC Source Four PAR	PLOTTED	Unverified · Output excluded
F114	ETC / Source Four 36	PLOTTED	Unverified · Output excluded
F115	Unverified source fixture / ETC Source Four PAR	PLOTTED	Unverified · Output excluded
F116	ETC / Source Four PARNel	PLOTTED	Unverified · Output excluded
F117	ETC / Source Four 36	PLOTTED	Unverified · Output excluded
F118	Unverified source fixture / ETC Source Four PAR	PLOTTED	Unverified · Output excluded
F119	Unverified source fixture / ETC Source Four PAR	PLOTTED	Unverified · Output excluded
F120	ETC / Source Four 36	PLOTTED	Unverified · Output excluded

Planning reference only. Confirm installed modes and patch with the venue.

McAfee Center · Main room

FIXTURE SCHEDULE · Main room

HitLight · McAfee Center

20300 Herriman Avenue, Saratoga, United States

DWG HL · METRIC

Drawn HitLight

Generated from the saved show

SOURCE 1f0a47afaf45

FIXTURE SCHEDULE · CONTINUED

Fixture	Manufacturer / model	Position / mount	Mode / output
VISUAL PLANNING · DMX PATCH WITHHELD			
F121	ETC / Source Four 36	PLOTTED	Unverified · Output excluded
F122	Unverified source fixture / ETC Source Four PAR	PLOTTED	Unverified · Output excluded
F123	ETC / Source Four 36	PLOTTED	Unverified · Output excluded
F124	Unverified source fixture / Strand 3-inch Fresnel 750W	PLOTTED	Unverified · Output excluded
F125	ETC / Source Four PARNel	PLOTTED	Unverified · Output excluded
F126	Unverified source fixture / Strand 8-inch Fresnel 1kW	PLOTTED	Unverified · Output excluded
F127	ETC / Source Four 36	PLOTTED	Unverified · Output excluded
F128	Unverified source fixture / Altman 3 Window Focusing Cyc	PLOTTED	Unverified · Output excluded
F129	ETC / Source Four 36	PLOTTED	Unverified · Output excluded
F130	ETC / Source Four 36	PLOTTED	Unverified · Output excluded
F131	ETC / Source Four PARNel	PLOTTED	Unverified · Output excluded
F132	ETC / Source Four PARNel	PLOTTED	Unverified · Output excluded
F133	ETC / Source Four PARNel	PLOTTED	Unverified · Output excluded
F134	ETC / Source Four PARNel	PLOTTED	Unverified · Output excluded
F135	Unverified source fixture / ETC Source Four PAR	PLOTTED	Unverified · Output excluded
F136	ETC / Source Four 36	PLOTTED	Unverified · Output excluded
F137	ETC / Source Four 36	PLOTTED	Unverified · Output excluded
F138	ETC / Source Four PARNel	PLOTTED	Unverified · Output excluded
F139	ETC / Source Four 36	PLOTTED	Unverified · Output excluded
F140	ETC / Source Four 36	PLOTTED	Unverified · Output excluded

Planning reference only. Confirm installed modes and patch with the venue.

McAfee Center · Main room

FIXTURE SCHEDULE · Main room

HitLight · McAfee Center

20300 Herriman Avenue, Saratoga, United States

DWG HL · METRIC

Drawn HitLight

Generated from the saved show

SOURCE 1f0a47afaf45

FIXTURE SCHEDULE · CONTINUED

Fixture	Manufacturer / model	Position / mount	Mode / output
VISUAL PLANNING · DMX PATCH WITHHELD			
F141	Unverified source fixture / ETC Source Four PAR	PLOTTED	Unverified · Output excluded
F142	ETC / Source Four 36	PLOTTED	Unverified · Output excluded
F143	Unverified source fixture / Strand 3-inch Fresnel 750W	PLOTTED	Unverified · Output excluded
F144	Unverified source fixture / Altman 3 Window Focusing Cyc	PLOTTED	Unverified · Output excluded
F145	ETC / Source Four 36	PLOTTED	Unverified · Output excluded
F146	Lycian / 1209 Midget HP	PLOTTED	Unverified · Output excluded
F147	Unverified source fixture / Strand 3-inch Fresnel 750W	PLOTTED	Unverified · Output excluded

Planning reference only. Confirm installed modes and patch with the venue.

HitLight

VALIDATION APPENDIX

WARNING · PATCH_WITHHELD

DMX patch facts are withheld pending source verification. This planning document cannot be used for hardware output.

Objects: — · Remediation: review the source facts and regenerate.

ERROR · STAGE_DIMENSIONS_UNCONFIRMED

Confirm the stage dimensions before producing a final technical document.

Objects: Main room · Remediation: review the source facts and regenerate.

WARNING · MODE_UNVERIFIED

DMX modes are unverified; output remains excluded.

Objects: F001–F147 · Remediation: review the source facts and regenerate.

WARNING · FIXTURE_DISABLED

Fixtures are disabled for this visual planning reconstruction.

Objects: F001–F147 · Remediation: review the source facts and regenerate.

WARNING · TITLE_METADATA_INCOMPLETE

Some professional title-block metadata is missing; the document will show an em dash.

Objects: 62c3736137487dd78ef4bf15 · Remediation: review the source facts and regenerate.

HitLight

VENUE & DRAWING SOURCES

McAfee Center

Main room · House rig

20300 Herriman Avenue, Saratoga, CA, US

https://www.saratogahigh.org/community/mcafee-center/technical-information

Sources checked 2026-11-03

Generated by HitLight from the reviewed partial McAfee Center reconstruction. Venue sources are cited as facts; their original artwork remains private.

Symbols: HitLight-owned category artwork. No manufacturer model geometry or original source pages included.

Fixture positions follow the venue’s published lighting plot; the currently installed rig is not verified.

Fixture heights are approximate; trim heights may differ from the drawing.

Partial source-based planning reconstruction; the current installation and complete fixture census are unverified.

Source-matched catalogue bodies are shown where available. Unresolved source identities remain labelled visual markers. Installed modes and DMX patch require verification; visual-only fixtures remain excluded from output.

147 source-based fixture records currently display 135 public catalogue housings and 12 visual fallbacks. Original printed identities, installed-mode qualifications, patch and output exclusions are retained.

Existing Source Four PAR / Colortran Fresnel profile references now display newly authored approximate public housings. Existing source identities and any other-maker mechanical substitutes remain labelled; installed optics, modes and patch are not verified.

Two source-listed Lycian 1209 Midget HP followspots now display original approximate public source-family housings instead of 1275 donors. Old donor virtual mode selections cleared; no installed personality selected. IDs, original names, saved layouts, mounts and output exclusions preserved. Manufacturer dimension conflicts/variants remain qualified. Only a virtual intensity display: no native DMX, mains/ballast dimming, calibrated optics, rigging or hardware acceptance.

147 records display 135 approximate public catalogue housings or labelled donors and 12 visual fallbacks. 8 display references use newly authored approximate generic four-cell cyc housings. These preserve one aggregate virtual intensity/aperture; no exact installed identity, independent cells, calibrated optics or hardware acceptance is claimed. Original source, geometry, mode, patch and output-exclusion qualifications remain.

147 source-based records display 147 approximate public catalogue housings or labelled donors and 0 visual fallbacks. 12 existing catalogue references now use the current public bodies. All fixture IDs and records, names/source/donor labels, selected modes, patch/enabled state, saved layouts/mounts and room geometry are unchanged. CCT Z0642 lens binding and original public rights corrected; geometry and programming unchanged. Source identity, optics, trim and patch remain unverified.

CCT Z0642 flat-lens binding and original public model rights corrected. Mesh geometry, profile, modes and programming unchanged. Source/donor labels retained; provisional external dimmer is not built-in DMX. No hardware or installed-variant verification.

Approximate planning view; not official venue paperwork or output-ready. Original HitLight symbols only; no source pages, OEM meshes, photos or logos. Original files remain private; modes and patch unverified.

Fixture plot original; visually inspected page(s) 1. Freshness and reuse rights unconfirmed.: https://www.saratogahigh.org/fs/resource-manager/view/1f1b286f-d4ef-47b4-93a1-4aeec3c4774e · checked 2026-11-03

Published capacity 569 for Main theatre.:

HitLight | hitlight.app

VENUE & DRAWING SOURCES

https://www.saratogahigh.org/community/mcafee-center/tickets-information · checked 2026-11-03

Official venue/technical source page.:
https://www.saratogahigh.org/community/mcafee-center/technical-information · checked 2026-11-03

Public venue page: https://www.hitlight.app/venues/united-states/mcafee-center-62c37361

HitLight