
UPSTAGE

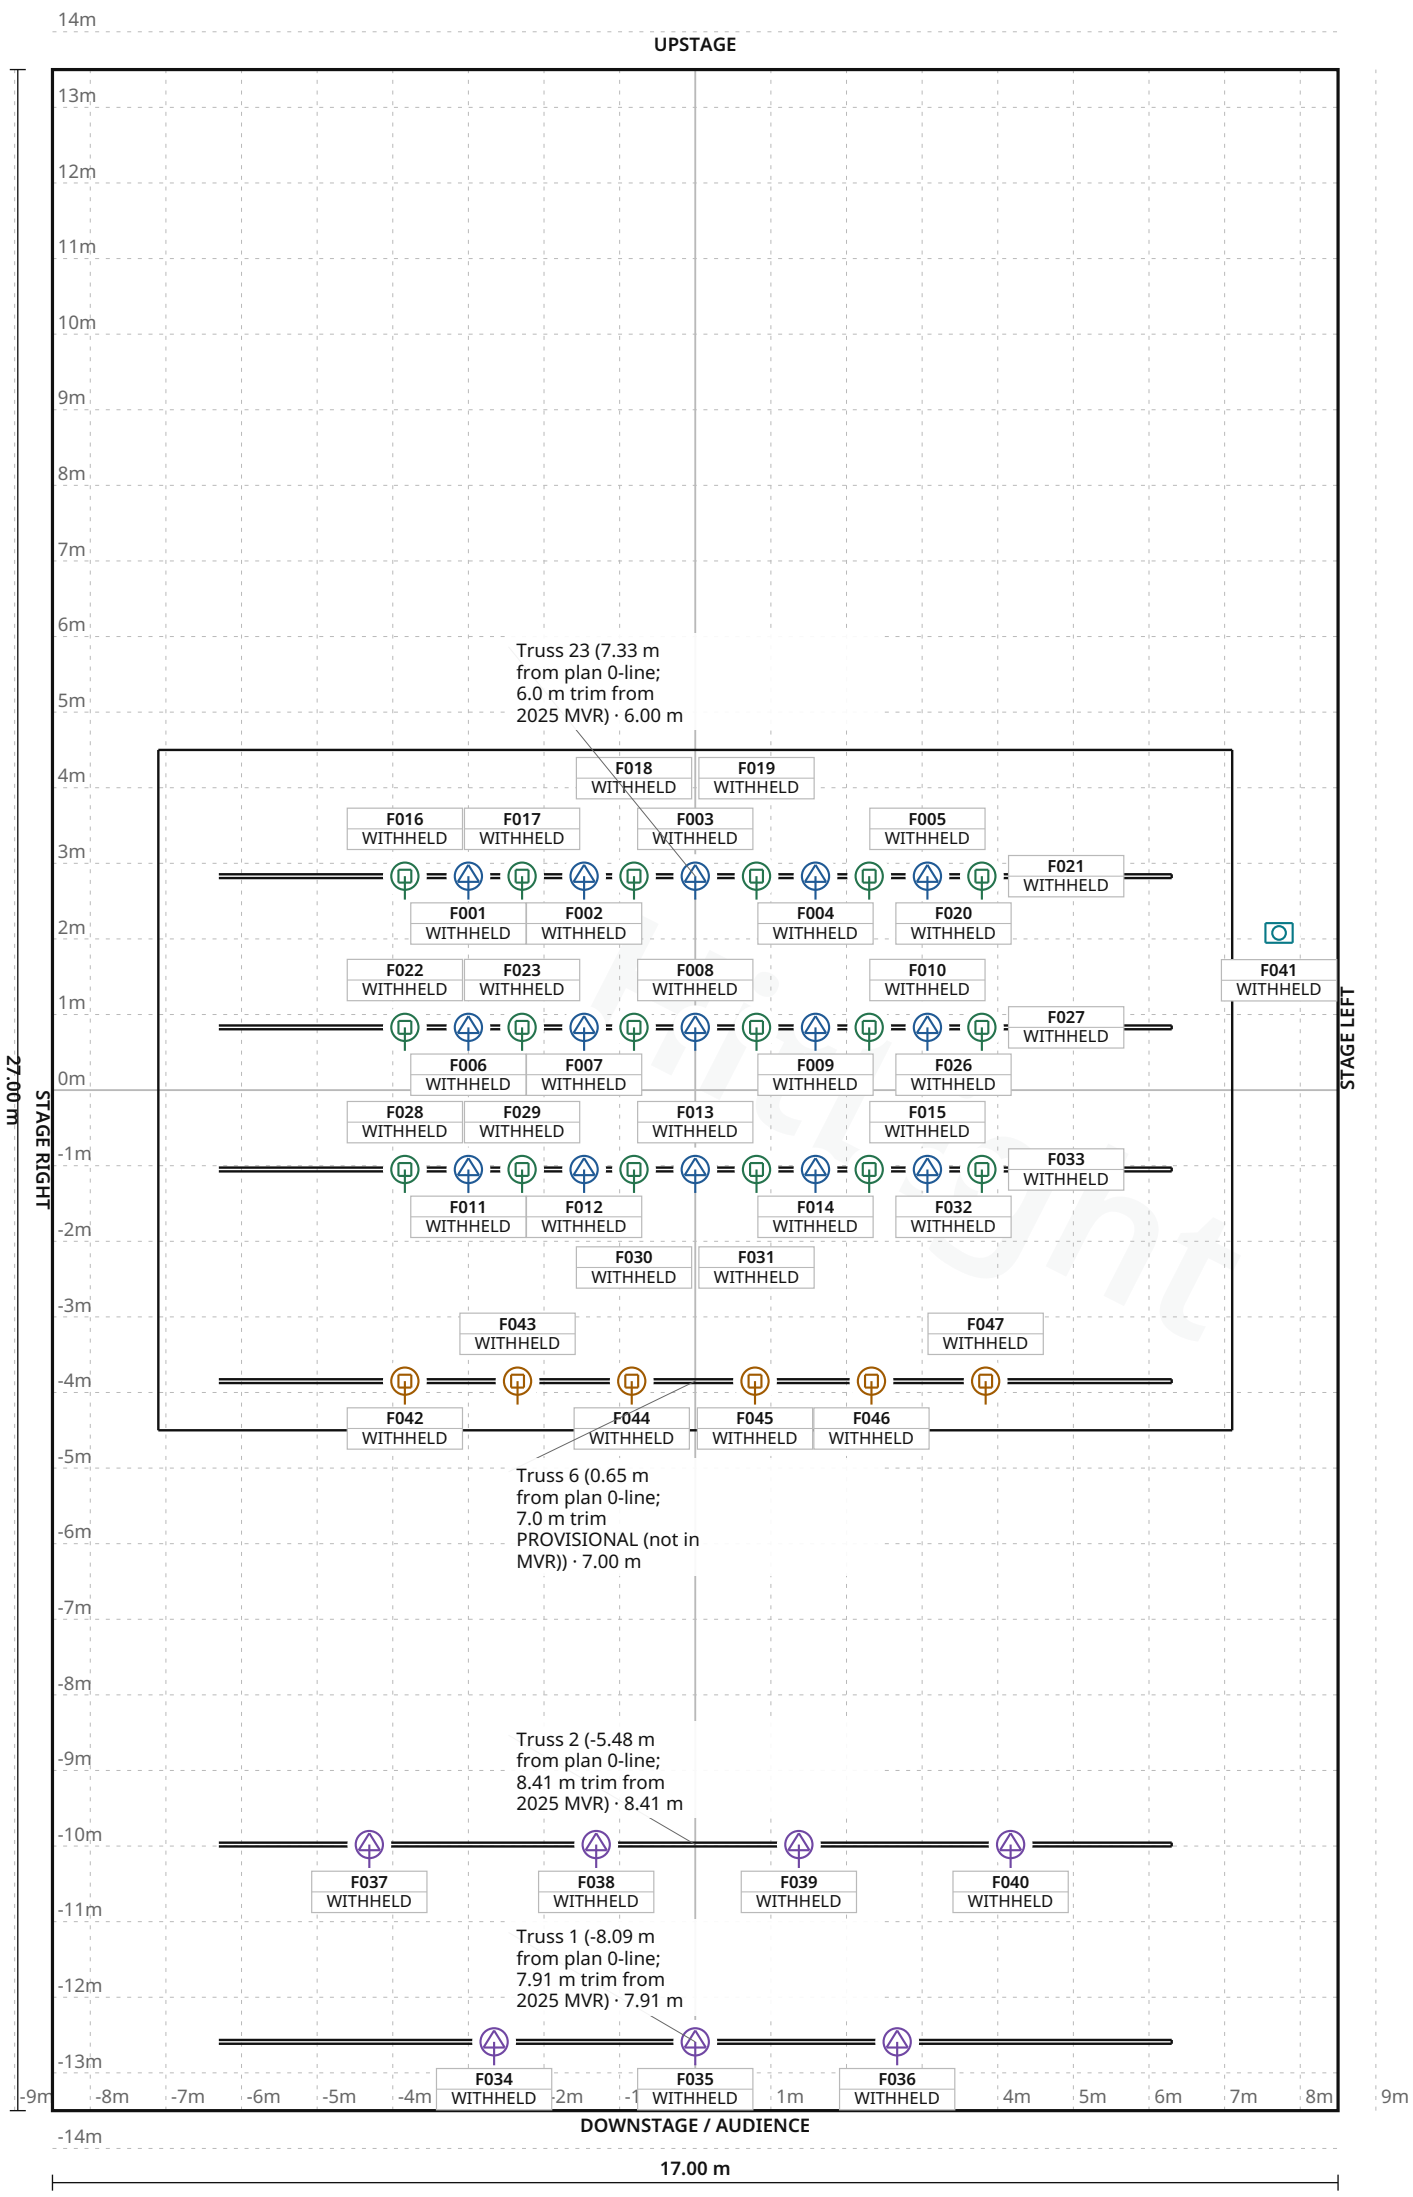

FIXTURE LEGEND

- **Axcor Spot 400** — Profile Spot · 15×
- **MAC Aura** — Moving Head · 6×
- **MAC Aura XIP** — Moving Head · 18×
- **MAC Encore** — Performance WRM, Profile Spot · 7×
- **ATMe** — Haze Machine · 1×

Stage 17.00 m W × 27.00 m D · Grid 1 m

2 fixture labels omitted in this view due to crowding · see DMX patch

Ælvespeilet · Hovedscenen / Main stage

LIGHT PLOT · PLAN · Hovedscenen / Main stage

HitLight · Ælvespeilet

Storgata 164, 3915 Porsgrunn, Norge, 3915, Porsgrunn, Norway

DWG HL · SCALE 1:100 · metric · PRINT AT 100%

Drawn HitLight

Generated from the saved show

SOURCE f049461fd6f0

SYMBOL LEGEND

5 TYPES · 47 FIXTURES · COLOUR BY TYPE

Clay Paky Axcor Spot 400

Profile Spot · Standard · 28 ch · category symbol

15 physical · 15 plotted

0 disabled · 0 unplaced

Martin Professional MAC Aura

Moving Head · Standard · 14 ch · category symbol

6 physical · 6 plotted

0 disabled · 0 unplaced

Martin Professional MAC Aura XIP

Moving Head · Basic · 36 ch · category symbol

18 physical · 18 plotted

0 disabled · 0 unplaced

Martin Professional MAC Encore Performance WRM

Profile Spot · Basic · 38 ch · category symbol

7 physical · 7 plotted

0 disabled · 0 unplaced

MDG ATMe

Haze Machine · Mode 0 · 3 ch · category symbol

1 physical · 1 plotted

0 disabled · 0 unplaced

Ælvespeilet · Hovedscenen / Main stage

SYMBOL LEGEND · Hovedscenen / Main stage

HitLight · Ælvespeilet

Storgata 164, 3915 Porsgrunn, Norge, 3915, Porsgrunn, Norway

DWG HL · METRIC

Drawn HitLight

Generated from the saved show

SOURCE f049461fd6f0

GENERAL NOTES

1. Source-based lighting plan. Confirm the current rig with the venue.
2. PARTIAL: included fixtures are not a full physical-unit census.
3. DMX PATCH WITHHELD: provisional or unchecked addresses are not published.
4. The reconstruction retains its documented coverage and geometry assumptions; confirm the current setup with the venue.

HitLight

STAGE ELEMENTS

NAME	TYPE	POSITION	TRIM / SIZE
Truss 13 (3.45 m from plan 0-line; 7.0 m trim from 2025 MVR)	pipe	X 0.00 m · Z 1.05 m	7.00 m · 12.60 m W × 0.05 m D
Truss 18 (5.33 m from plan 0-line; 6.5 m trim from 2025 MVR)	pipe	X 0.00 m · Z -0.83 m	6.50 m · 12.60 m W × 0.05 m D
Truss 2 (-5.48 m from plan 0-line; 8.41 m trim from 2025 MVR)	pipe	X 0.00 m · Z 9.98 m	8.41 m · 12.60 m W × 0.05 m D
Truss 6 (0.65 m from plan 0-line; 7.0 m trim PROVISIONAL (not in MVR))	pipe	X 0.00 m · Z 3.85 m	7.00 m · 12.60 m W × 0.05 m D
Truss 23 (7.33 m from plan 0-line; 6.0 m trim from 2025 MVR)	pipe	X 0.00 m · Z -2.83 m	6.00 m · 12.60 m W × 0.05 m D
Stage area per plan masking outline 14.2 x 9.0 m (deck height unknown, modelled flat)	floorSection	X 0.00 m · Z 0.00 m	0.03 m · 14.20 m W × 9.00 m D
Truss 1 (-8.09 m from plan 0-line; 7.91 m trim from 2025 MVR)	pipe	X 0.00 m · Z 12.59 m	7.91 m · 12.60 m W × 0.05 m D

Ælvespeilet · Hovedscenen / Main stage

STAGE ELEMENTS · Hovedscenen / Main stage

HitLight · Ælvespeilet

Storgata 164, 3915 Porsgrunn, Norge, 3915, Porsgrunn, Norway

DWG HL · METRIC

Drawn HitLight

Generated from the saved show

SOURCE f049461fd6f0

DMX PATCH

47 FIXTURES · 0 UNIVERSES

Fixture / name	Manufacturer / model	Mode	Ch	DMX	Range	Position / mount	Status / notes
UNPATCHED / INVALID							
F001 · 401 Axcor Spot 400 (Truss ...	Clay Paky / Axcor Spot 400	Standard	28	WITHHELD	TBC	Truss 23 (7.33 m from plan 0-line...	Enabled
F002 · 402 Axcor Spot 400 (Truss ...	Clay Paky / Axcor Spot 400	Standard	28	WITHHELD	TBC	Truss 23 (7.33 m from plan 0-line...	Enabled
F003 · 403 Axcor Spot 400 (Truss ...	Clay Paky / Axcor Spot 400	Standard	28	WITHHELD	TBC	Truss 23 (7.33 m from plan 0-line...	Enabled
F004 · 404 Axcor Spot 400 (Truss ...	Clay Paky / Axcor Spot 400	Standard	28	WITHHELD	TBC	Truss 23 (7.33 m from plan 0-line...	Enabled
F005 · 405 Axcor Spot 400 (Truss ...	Clay Paky / Axcor Spot 400	Standard	28	WITHHELD	TBC	Truss 23 (7.33 m from plan 0-line...	Enabled
F006 · 406 Axcor Spot 400 (Truss ...	Clay Paky / Axcor Spot 400	Standard	28	WITHHELD	TBC	Truss 18 (5.33 m from plan 0-line...	Enabled
F007 · 407 Axcor Spot 400 (Truss ...	Clay Paky / Axcor Spot 400	Standard	28	WITHHELD	TBC	Truss 18 (5.33 m from plan 0-line...	Enabled
F008 · 408 Axcor Spot 400 (Truss ...	Clay Paky / Axcor Spot 400	Standard	28	WITHHELD	TBC	Truss 18 (5.33 m from plan 0-line...	Enabled
F009 · 409 Axcor Spot 400 (Truss ...	Clay Paky / Axcor Spot 400	Standard	28	WITHHELD	TBC	Truss 18 (5.33 m from plan 0-line...	Enabled
F010 · 410 Axcor Spot 400 (Truss ...	Clay Paky / Axcor Spot 400	Standard	28	WITHHELD	TBC	Truss 18 (5.33 m from plan 0-line...	Enabled
F011 · 411 Axcor Spot 400 (Truss ...	Clay Paky / Axcor Spot 400	Standard	28	WITHHELD	TBC	Truss 13 (3.45 m from plan 0-line...	Enabled
F012 · 412 Axcor Spot 400 (Truss ...	Clay Paky / Axcor Spot 400	Standard	28	WITHHELD	TBC	Truss 13 (3.45 m from plan 0-line...	Enabled
F013 · 413 Axcor Spot 400 (Truss ...	Clay Paky / Axcor Spot 400	Standard	28	WITHHELD	TBC	Truss 13 (3.45 m from plan 0-line...	Enabled
F014 · 414 Axcor Spot 400 (Truss ...	Clay Paky / Axcor Spot 400	Standard	28	WITHHELD	TBC	Truss 13 (3.45 m from plan 0-line...	Enabled
F015 · 415 Axcor Spot 400 (Truss ...	Clay Paky / Axcor Spot 400	Standard	28	WITHHELD	TBC	Truss 13 (3.45 m from plan 0-line...	Enabled
F016 · 601 MAC Aura XIP (Truss 23)	Martin Professional / MAC Aura XIP	Basic	36	WITHHELD	TBC	Truss 23 (7.33 m from plan 0-line...	Enabled
F017 · 602 MAC Aura XIP (Truss 23)	Martin Professional / MAC Aura XIP	Basic	36	WITHHELD	TBC	Truss 23 (7.33 m from plan 0-line...	Enabled
F018 · 603 MAC Aura XIP (Truss 23)	Martin Professional / MAC Aura XIP	Basic	36	WITHHELD	TBC	Truss 23 (7.33 m from plan 0-line...	Enabled
F019 · 604 MAC Aura XIP (Truss 23)	Martin Professional / MAC Aura XIP	Basic	36	WITHHELD	TBC	Truss 23 (7.33 m from plan 0-line...	Enabled
F020 · 605 MAC Aura XIP (Truss 23)	Martin Professional / MAC Aura XIP	Basic	36	WITHHELD	TBC	Truss 23 (7.33 m from plan 0-line...	Enabled

No patched universes

Ælvespeilet · Hovedscenen / Main stage

DMX PATCH · Hovedscenen / Main stage

HitLight · Ælvespeilet

Storgata 164, 3915 Porsgrunn, Norge, 3915, Porsgrunn, Norway

DWG HL · METRIC

Drawn HitLight

Generated from the saved show

SOURCE f049461fd6f0

DMX PATCH · CONTINUED

47 FIXTURES · 0 UNIVERSES

Fixture / name	Manufacturer / model	Mode	Ch	DMX	Range	Position / mount	Status / notes
UNPATCHED / INVALID							
F021 · 606 MAC Aura XIP (Truss 23)	Martin Professional / MAC Aura XIP	Basic	36	WITHHELD	TBC	Truss 23 (7.33 m from plan 0-line...	Enabled
F022 · 607 MAC Aura XIP (Truss 18)	Martin Professional / MAC Aura XIP	Basic	36	WITHHELD	TBC	Truss 18 (5.33 m from plan 0-line...	Enabled
F023 · 608 MAC Aura XIP (Truss 18)	Martin Professional / MAC Aura XIP	Basic	36	WITHHELD	TBC	Truss 18 (5.33 m from plan 0-line...	Enabled
F024 · 609 MAC Aura XIP (Truss 18)	Martin Professional / MAC Aura XIP	Basic	36	WITHHELD	TBC	Truss 18 (5.33 m from plan 0-line...	Enabled
F025 · 610 MAC Aura XIP (Truss 18)	Martin Professional / MAC Aura XIP	Basic	36	WITHHELD	TBC	Truss 18 (5.33 m from plan 0-line...	Enabled
F026 · 611 MAC Aura XIP (Truss 18)	Martin Professional / MAC Aura XIP	Basic	36	WITHHELD	TBC	Truss 18 (5.33 m from plan 0-line...	Enabled
F027 · 612 MAC Aura XIP (Truss 18)	Martin Professional / MAC Aura XIP	Basic	36	WITHHELD	TBC	Truss 18 (5.33 m from plan 0-line...	Enabled
F028 · 613 MAC Aura XIP (Truss 13)	Martin Professional / MAC Aura XIP	Basic	36	WITHHELD	TBC	Truss 13 (3.45 m from plan 0-line...	Enabled
F029 · 614 MAC Aura XIP (Truss 13)	Martin Professional / MAC Aura XIP	Basic	36	WITHHELD	TBC	Truss 13 (3.45 m from plan 0-line...	Enabled
F030 · 615 MAC Aura XIP (Truss 13)	Martin Professional / MAC Aura XIP	Basic	36	WITHHELD	TBC	Truss 13 (3.45 m from plan 0-line...	Enabled
F031 · 616 MAC Aura XIP (Truss 13)	Martin Professional / MAC Aura XIP	Basic	36	WITHHELD	TBC	Truss 13 (3.45 m from plan 0-line...	Enabled
F032 · 617 MAC Aura XIP (Truss 13)	Martin Professional / MAC Aura XIP	Basic	36	WITHHELD	TBC	Truss 13 (3.45 m from plan 0-line...	Enabled
F033 · 618 MAC Aura XIP (Truss 13)	Martin Professional / MAC Aura XIP	Basic	36	WITHHELD	TBC	Truss 13 (3.45 m from plan 0-line...	Enabled
F034 · 701 MAC Encore Perf WRM (T...	Martin Professional / MAC Encore Performa...	Basic	38	WITHHELD	TBC	Truss 1 (-8.09 m from plan 0-line...	Enabled
F035 · 702 MAC Encore Perf WRM (T...	Martin Professional / MAC Encore Performa...	Basic	38	WITHHELD	TBC	Truss 1 (-8.09 m from plan 0-line...	Enabled
F036 · 703 MAC Encore Perf WRM (T...	Martin Professional / MAC Encore Performa...	Basic	38	WITHHELD	TBC	Truss 1 (-8.09 m from plan 0-line...	Enabled
F037 · 704 MAC Encore Perf WRM (T...	Martin Professional / MAC Encore Performa...	Basic	38	WITHHELD	TBC	Truss 2 (-5.48 m from plan 0-line...	Enabled
F038 · 705 MAC Encore Perf WRM (T...	Martin Professional / MAC Encore Performa...	Basic	38	WITHHELD	TBC	Truss 2 (-5.48 m from plan 0-line...	Enabled
F039 · 706 MAC Encore Perf WRM (T...	Martin Professional / MAC Encore Performa...	Basic	38	WITHHELD	TBC	Truss 2 (-5.48 m from plan 0-line...	Enabled
F040 · 707 MAC Encore Perf WRM (T...	Martin Professional / MAC Encore Performa...	Basic	38	WITHHELD	TBC	Truss 2 (-5.48 m from plan 0-line...	Enabled

No patched universes

Ælvespeilet · Hovedscenen / Main stage

DMX PATCH · Hovedscenen / Main stage

HitLight · Ælvespeilet

Storgata 164, 3915 Porsgrunn, Norge, 3915, Porsgrunn, Norway

DWG HL · METRIC

Drawn HitLight

Generated from the saved show

SOURCE f049461fd6f0

DMX PATCH · CONTINUED

Fixture / name	Manufacturer / model	Mode	Ch	DMX	Range	Position / mount	Status / notes
UNPATCHED / INVALID							
F041 · ATMe hazer 1.510 (house ri…	MDG / ATMe	Mode 0	3	WITHHELD	TBC	UNPLACED	Enabled
F042 · Aura 5.1 MAC Aura (Truss 6)	Martin Professional / MAC Aura	Standard	14	WITHHELD	TBC	Truss 6 (0.65 m from plan 0-line;…	Enabled
F043 · Aura 5.15 MAC Aura (Truss …	Martin Professional / MAC Aura	Standard	14	WITHHELD	TBC	Truss 6 (0.65 m from plan 0-line;…	Enabled
F044 · Aura 5.29 MAC Aura (Truss …	Martin Professional / MAC Aura	Standard	14	WITHHELD	TBC	Truss 6 (0.65 m from plan 0-line;…	Enabled
F045 · Aura 5.43 MAC Aura (Truss …	Martin Professional / MAC Aura	Standard	14	WITHHELD	TBC	Truss 6 (0.65 m from plan 0-line;…	Enabled
F046 · Aura 5.57 MAC Aura (Truss …	Martin Professional / MAC Aura	Standard	14	WITHHELD	TBC	Truss 6 (0.65 m from plan 0-line;…	Enabled
F047 · Aura 5.71 MAC Aura (Truss …	Martin Professional / MAC Aura	Standard	14	WITHHELD	TBC	Truss 6 (0.65 m from plan 0-line;…	Enabled

No patched universes

HitLight

Ælvespeilet · Hovedscenen / Main stage

DMX PATCH · Hovedscenen / Main stage

HitLight · Ælvespeilet

Storgata 164, 3915 Porsgrunn, Norge, 3915, Porsgrunn, Norway

DWG HL · METRIC

Drawn HitLight

Generated from the saved show

SOURCE f049461fd6f0

VALIDATION APPENDIX

WARNING · PATCH_WITHHELD

DMX patch facts are withheld pending source verification. This planning document cannot be used for hardware output.

Objects: — · Remediation: correct the saved show data and regenerate.

WARNING · TITLE_METADATA_INCOMPLETE

Some professional title-block metadata is missing; the document will show an em dash.

Objects: 6300be22307a18611351cf99 · Remediation: correct the saved show data and regenerate.

HitLight

VENUE & DRAWING SOURCES

Ælvespeilet

Hovedscenen / Main stage · Published room reference; current setup unconfirmed

Storgata 164, 3915 Porsgrunn, Norge, 3915, Porsgrunn, NO

https://www.elvespeilet.no/

Sources checked 2026-10-21

Symbols: HitLight-owned category artwork. No manufacturer model geometry or original source pages included.

Source-based reconstruction. Confirm the current installation and equipment availability with the venue.

Scale, fixture positions, mounting heights and aiming may include estimates; this is not a rigging specification.

Provisional fixture matches are labelled as placeholders. The recorded subset is not a complete physical inventory.

DMX addresses are withheld from public plans until their exact source patch is reconciled.

The reconstruction retains its documented coverage and geometry assumptions; confirm the current setup with the venue.

Official venue information: https://www.elvespeilet.no/ · checked 2026-10-19

Physical venue location: https://www.kulturhus.no/medlemsliste/ · checked 2026-10-19

Ælvespeilet PLAN 2026.pdf:
https://www.dropbox.com/scl/fo/n3hdorddfhigg1fhvyhxy/ACYDNdEFux2RQ4JbbVEuAQY?dl=1&rlkey=e5ehquxes1qblgdp0eanrded6 · checked 2026-10-21

Public venue page: https://www.hitlight.app/venues/norway/ælvespeilet-6300be22

HitLight