
UPSTAGE ↑

FIXTURE LEGEND

- **XLED HD** — PAR Light · 8×
- **Alpha Spot HPE 300** — Profile Spot · 8×

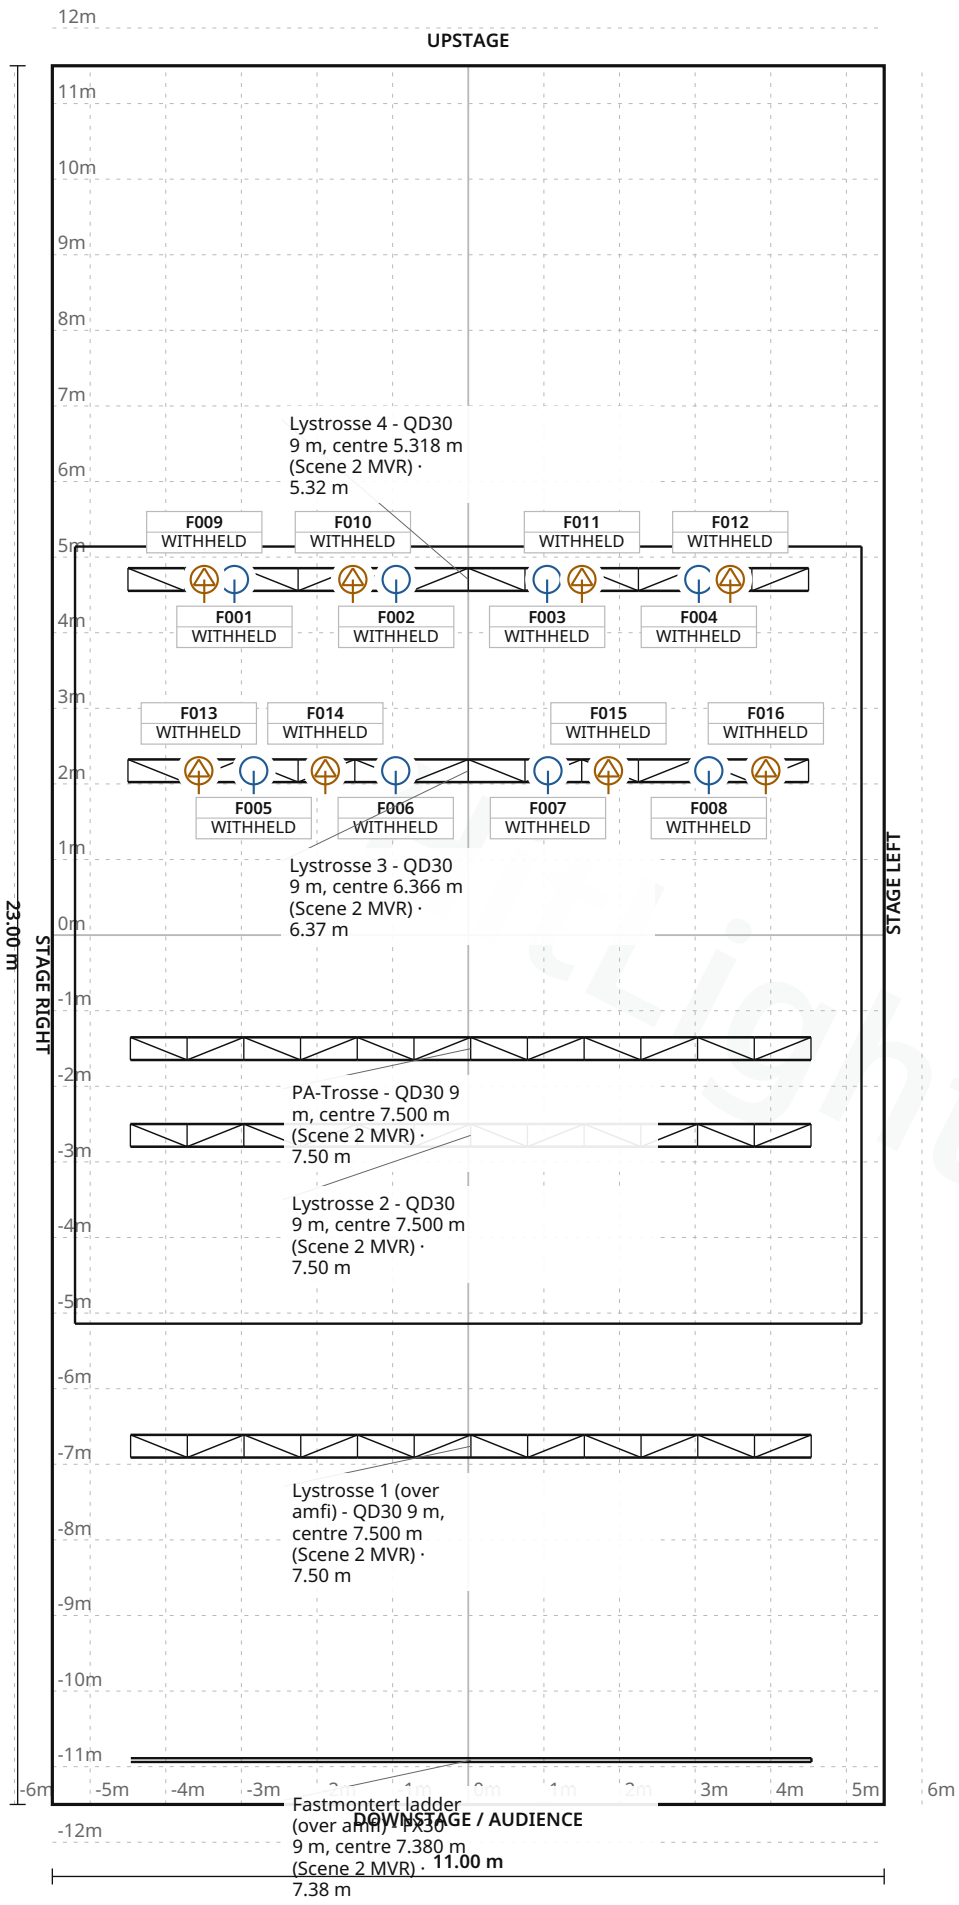

Stage 11.00 m W × 23.00 m D · Grid 1 m

Ælvespeilet · Scene 2

LIGHT PLOT · PLAN · Scene 2

HitLight · Ælvespeilet

Storgata 164, 3915 Porsgrunn, Norge, 3915, Porsgrunn, Norway

DWG HL · SCALE 1:100 · metric · PRINT AT 100%

Drawn HitLight

Generated from the saved show

SOURCE c8b9fdb9b8fe

SYMBOL LEGEND

2 TYPES · 16 FIXTURES · COLOUR BY TYPE



Bright XLED HD

PAR Light · 10 channel · 10 ch · category symbol

8 physical · 8 plotted

0 disabled · 0 unplaced



Clay Paky Alpha Spot HPE 300

Profile Spot · Standart · 23 ch · category symbol

8 physical · 8 plotted

0 disabled · 0 unplaced

HitLight

Ælvespeilet · Scene 2

SYMBOL LEGEND · Scene 2

HitLight · Ælvespeilet

Storgata 164, 3915 Porsgrunn, Norge, 3915, Porsgrunn, Norway

DWG HL · METRIC

Drawn HitLight

Generated from the saved show

SOURCE c8b9fdb9b8fe

GENERAL NOTES

1. Source-based lighting plan. Confirm the current rig with the venue.
2. PARTIAL: included fixtures are not a full physical-unit census.
3. DMX PATCH WITHHELD: provisional or unchecked addresses are not published.
4. The reconstruction retains its documented coverage and geometry assumptions; confirm the current setup with the venue.

HitLight

STAGE ELEMENTS

NAME	TYPE	POSITION	TRIM / SIZE
PA-Trosse - QD30 9 m, centre 7.500 m (Scene 2 MVR)	trussStraight	X 0.03 m · Z 1.50 m	7.50 m · 9.00 m W × 0.30 m D
Lystrosse 4 - QD30 9 m, centre 5.318 m (Scene 2 MVR)	trussStraight	X 0.00 m · Z -4.70 m	5.32 m · 9.00 m W × 0.30 m D
Lystrosse 3 - QD30 9 m, centre 6.366 m (Scene 2 MVR)	trussStraight	X 0.00 m · Z -2.17 m	6.37 m · 9.00 m W × 0.30 m D
Fastmontert ladder (over amfi) - FX30 9 m, centre 7.380 m (Scene 2 MVR)	pipe	X 0.04 m · Z 10.91 m	7.38 m · 9.00 m W × 0.05 m D
Lystrosse 2 - QD30 9 m, centre 7.500 m (Scene 2 MVR)	trussStraight	X 0.03 m · Z 2.65 m	7.50 m · 9.00 m W × 0.30 m D
Scene 2 flat floor playing area 10.4 x 10.28 m (back wall to amfi front; floor level, no raised deck)	floorSection	X 0.00 m · Z 0.00 m	0.03 m · 10.40 m W × 10.28 m D
Lystrosse 1 (over amfi) - QD30 9 m, centre 7.500 m (Scene 2 MVR)	trussStraight	X 0.04 m · Z 6.76 m	7.50 m · 9.00 m W × 0.30 m D

Ælvespeilet · Scene 2

STAGE ELEMENTS · Scene 2

HitLight · Ælvespeilet

Storgata 164, 3915 Porsgrunn, Norge, 3915, Porsgrunn, Norway

DWG HL · METRIC

Drawn HitLight

Generated from the saved show

SOURCE c8b9fdb9b8fe

DMX PATCH

16 FIXTURES · 0 UNIVERSES

Fixture / name	Manufacturer / model	Mode	Ch	DMX	Range	Position / mount	Status / notes
UNPATCHED / INVALID							
F001 · 1.31 XLED HD RGBWAUV (Lyst...	Bright / XLED HD	10 channel	10	WITHHELD	TBC	Lystrosse 4 - QD30 9 m, centre 5....	Enabled
F002 · 1.41 XLED HD RGBWAUV (Lyst...	Bright / XLED HD	10 channel	10	WITHHELD	TBC	Lystrosse 4 - QD30 9 m, centre 5....	Enabled
F003 · 1.51 XLED HD RGBWAUV (Lyst...	Bright / XLED HD	10 channel	10	WITHHELD	TBC	Lystrosse 4 - QD30 9 m, centre 5....	Enabled
F004 · 1.61 XLED HD RGBWAUV (Lyst...	Bright / XLED HD	10 channel	10	WITHHELD	TBC	Lystrosse 4 - QD30 9 m, centre 5....	Enabled
F005 · 1.71 XLED HD RGBWAUV (Lyst...	Bright / XLED HD	10 channel	10	WITHHELD	TBC	Lystrosse 3 - QD30 9 m, centre 6....	Enabled
F006 · 1.81 XLED HD RGBWAUV (Lyst...	Bright / XLED HD	10 channel	10	WITHHELD	TBC	Lystrosse 3 - QD30 9 m, centre 6....	Enabled
F007 · 1.91 XLED HD RGBWAUV (Lyst...	Bright / XLED HD	10 channel	10	WITHHELD	TBC	Lystrosse 3 - QD30 9 m, centre 6....	Enabled
F008 · 1.101 XLED HD RGBWAUV (Lys...	Bright / XLED HD	10 channel	10	WITHHELD	TBC	Lystrosse 3 - QD30 9 m, centre 6....	Enabled
F009 · 1.111 Alpha Spot HPE 300 (...	Clay Paky / Alpha Spot HPE 300	Standart	23	WITHHELD	TBC	Lystrosse 4 - QD30 9 m, centre 5....	Enabled
F010 · 1.134 Alpha Spot HPE 300 (...	Clay Paky / Alpha Spot HPE 300	Standart	23	WITHHELD	TBC	Lystrosse 4 - QD30 9 m, centre 5....	Enabled
F011 · 1.157 Alpha Spot HPE 300 (...	Clay Paky / Alpha Spot HPE 300	Standart	23	WITHHELD	TBC	Lystrosse 4 - QD30 9 m, centre 5....	Enabled
F012 · 1.180 Alpha Spot HPE 300 (...	Clay Paky / Alpha Spot HPE 300	Standart	23	WITHHELD	TBC	Lystrosse 4 - QD30 9 m, centre 5....	Enabled
F013 · 1.203 Alpha Spot HPE 300 (...	Clay Paky / Alpha Spot HPE 300	Standart	23	WITHHELD	TBC	Lystrosse 3 - QD30 9 m, centre 6....	Enabled
F014 · 1.226 Alpha Spot HPE 300 (...	Clay Paky / Alpha Spot HPE 300	Standart	23	WITHHELD	TBC	Lystrosse 3 - QD30 9 m, centre 6....	Enabled
F015 · 1.249 Alpha Spot HPE 300 (...	Clay Paky / Alpha Spot HPE 300	Standart	23	WITHHELD	TBC	Lystrosse 3 - QD30 9 m, centre 6....	Enabled
F016 · 1.272 Alpha Spot HPE 300 (...	Clay Paky / Alpha Spot HPE 300	Standart	23	WITHHELD	TBC	Lystrosse 3 - QD30 9 m, centre 6....	Enabled

No patched universes

Ælvespeilet · Scene 2

DMX PATCH · Scene 2

HitLight · Ælvespeilet

Storgata 164, 3915 Porsgrunn, Norge, 3915, Porsgrunn, Norway

DWG HL · METRIC

Drawn HitLight

Generated from the saved show

SOURCE c8b9fdb9b8fe

VALIDATION APPENDIX

WARNING · PATCH_WITHHELD

DMX patch facts are withheld pending source verification. This planning document cannot be used for hardware output.

Objects: — · Remediation: correct the saved show data and regenerate.

WARNING · TITLE_METADATA_INCOMPLETE

Some professional title-block metadata is missing; the document will show an em dash.

Objects: 6300be22307a18611351cf99 · Remediation: correct the saved show data and regenerate.

HitLight

VENUE & DRAWING SOURCES

Ælvespeilet

Scene 2 · Published room reference; current setup unconfirmed

Storgata 164, 3915 Porsgrunn, Norge, 3915, Porsgrunn, NO

https://www.elvespeilet.no/

Sources checked 2026-10-21

Symbols: HitLight-owned category artwork. No manufacturer model geometry or original source pages included.

Source-based reconstruction. Confirm the current installation and equipment availability with the venue.

Scale, fixture positions, mounting heights and aiming may include estimates; this is not a rigging specification.

Provisional fixture matches are labelled as placeholders. The recorded subset is not a complete physical inventory.

DMX addresses are withheld from public plans until their exact source patch is reconciled.

The reconstruction retains its documented coverage and geometry assumptions; confirm the current setup with the venue.

Official venue information: https://www.elvespeilet.no/ · checked 2026-10-19

Physical venue location: https://www.kulturhus.no/medlemsliste/ · checked 2026-10-19

Ælvespeilet PLAN 2026.pdf: https://www.dropbox.com/scl/fo/n3hdorddfhigg1fhvyhxy/ACYDNdEFux2RQ4JbbVEuAQY?dl=1&rlkey=e5ehquxes1qblgdp0eanrded6 · checked 2026-10-21

Public venue page: https://www.hitlight.app/venues/norway/ælvespeilet-6300be22

HitLight