
UPSTAGE

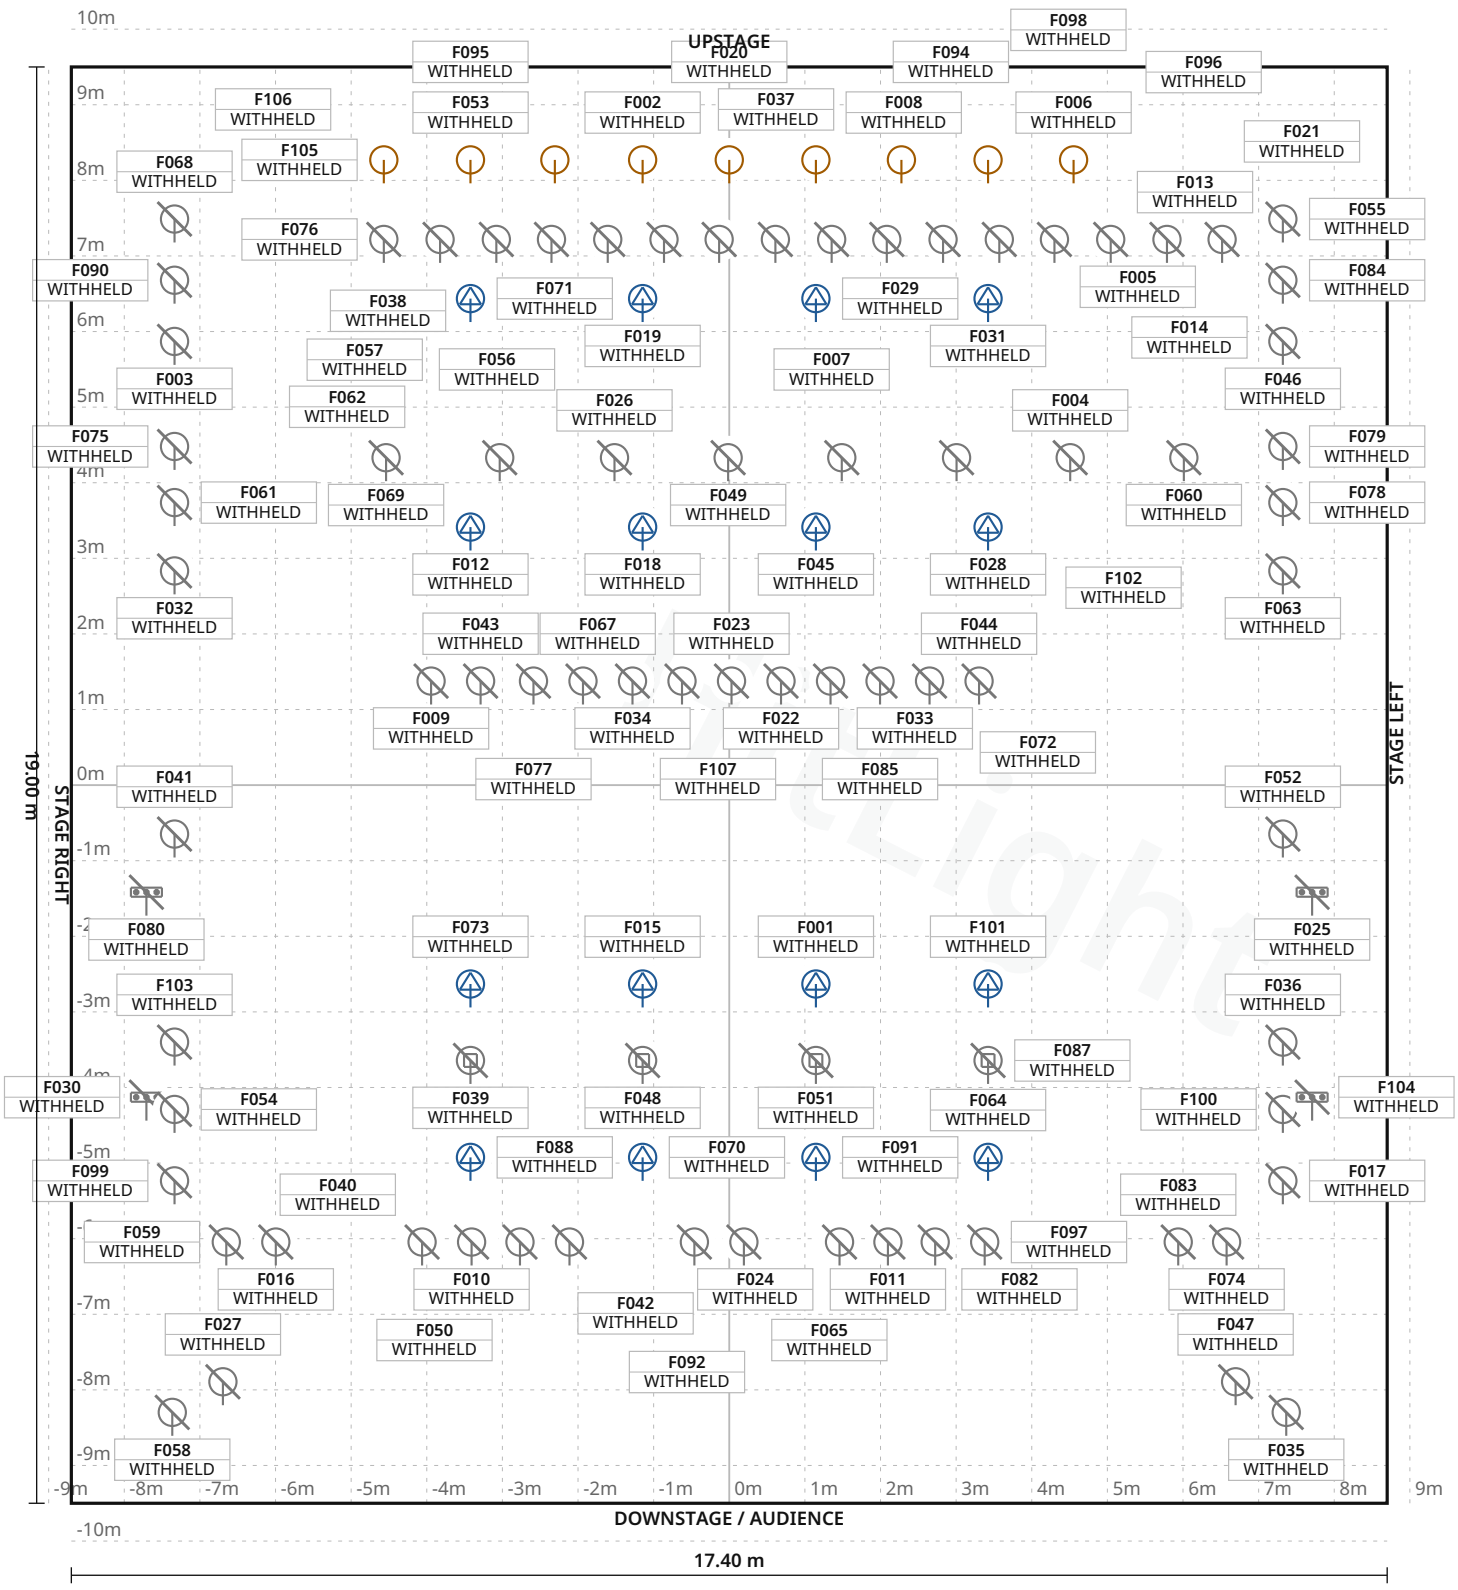

FIXTURE LEGEND

- **Fuze Profile**
  Profile Spot · 16×
- **Colorsource CYC**
  PAR Light · 9×
- **ColorSource Par**
  PAR Light · 24×
- **Elation Fuze**
  Wash
  Moving Head · 4×
- **Expolite TourLED**
  Pro28 Zoom
  PAR Light · 4×
- **Expolite**
  TourStick P4
  RGBW
  LED Bar · 4×
- **Plotted**
  conventional
  PAR Light · 46×

Stage 17.40 m W × 19.00 m D · Grid 1 m

5 fixture labels omitted in this view due to crowding · see DMX patch

Cultuurcentrum Griffioen · Main room

LIGHT PLOT · PLAN · Main room

HitLight · Cultuurcentrum Griffioen

De Boelelaan 1111, 1081 HV, Amsterdam, Netherlands

DWG HL · SCALE 1:100 · metric · PRINT AT 100%

Drawn HitLight

Generated from the saved show

SOURCE 233af1a7b026

SYMBOL LEGEND

7 TYPES · 107 FIXTURES · COLOUR BY TYPE



Elation Fuze Profile

Profile Spot · CMY Pan540 · 36 ch · category symbol

16 physical · 16 plotted

0 disabled · 0 unplaced



ETC Colorsource CYC

PAR Light · Direct · 7 ch · category symbol

9 physical · 9 plotted

0 disabled · 0 unplaced



ETC ColorSource Par

PAR Light · Unverified · TBC ch · category symbol

24 physical · 24 plotted

24 disabled · 0 unplaced



Unverified source fixture Elation Fuze Wash

Moving Head · Unverified · TBC ch · category symbol

4 physical · 4 plotted

4 disabled · 0 unplaced



Unverified source fixture Expolite TourLED Pro28 Zoom

PAR Light · Unverified · TBC ch · category symbol

4 physical · 4 plotted

4 disabled · 0 unplaced



Unverified source fixture Expolite TourStick P4 RGBW

LED Bar · Unverified · TBC ch · category symbol

4 physical · 4 plotted

4 disabled · 0 unplaced



Unverified source fixture Plotted conventional

PAR Light · Unverified · TBC ch · category symbol

46 physical · 46 plotted

46 disabled · 0 unplaced

Cultuurcentrum Griffioen · Main room

SYMBOL LEGEND · Main room

HitLight · Cultuurcentrum Griffioen

De Boelelaan 1111, 1081 HV, Amsterdam, Netherlands

DWG HL · METRIC

Drawn HitLight

Generated from the saved show

SOURCE 233af1a7b026

GENERAL NOTES

1. Source-based lighting plan. Confirm the current rig with the venue.
2. PARTIAL: included fixtures are not a full physical-unit census.
3. DMX PATCH WITHHELD: provisional or unchecked addresses are not published.
4. Approximate planning view; not official venue paperwork or output-ready. Original HitLight symbols only; no source pages, OEM meshes, photos or logos. Original files remain private; modes and patch unverified.

HitLight

FIXTURE SCHEDULE

Fixture	Manufacturer / model	Position / mount	Mode / output
VISUAL PLANNING · DMX PATCH WITHHELD			
F001	Elation / Fuze Profile	PLOTTED	Unverified · Output excluded
F002	ETC / Colorsource CYC	PLOTTED	Unverified · Output excluded
F003	Unverified source fixture / Plotted conventional	PLOTTED	Unverified · Output excluded
F004	ETC / ColorSource Par	PLOTTED	Unverified · Output excluded
F005	ETC / ColorSource Par	PLOTTED	Unverified · Output excluded
F006	ETC / Colorsource CYC	PLOTTED	Unverified · Output excluded
F007	ETC / ColorSource Par	PLOTTED	Unverified · Output excluded
F008	ETC / Colorsource CYC	PLOTTED	Unverified · Output excluded
F009	Unverified source fixture / Plotted conventional	PLOTTED	Unverified · Output excluded
F010	Unverified source fixture / Plotted conventional	PLOTTED	Unverified · Output excluded
F011	Unverified source fixture / Plotted conventional	PLOTTED	Unverified · Output excluded
F012	Elation / Fuze Profile	PLOTTED	Unverified · Output excluded
F013	ETC / ColorSource Par	PLOTTED	Unverified · Output excluded
F014	ETC / ColorSource Par	PLOTTED	Unverified · Output excluded
F015	Elation / Fuze Profile	PLOTTED	Unverified · Output excluded
F016	Unverified source fixture / Plotted conventional	PLOTTED	Unverified · Output excluded
F017	Unverified source fixture / Plotted conventional	PLOTTED	Unverified · Output excluded
F018	Elation / Fuze Profile	PLOTTED	Unverified · Output excluded
F019	Elation / Fuze Profile	PLOTTED	Unverified · Output excluded
F020	ETC / Colorsource CYC	PLOTTED	Unverified · Output excluded

Planning reference only. Confirm installed modes and patch with the venue.

Cultuurcentrum Griffioen · Main room

FIXTURE SCHEDULE · Main room

HitLight · Cultuurcentrum Griffioen

De Boelelaan 1111, 1081 HV, Amsterdam, Netherlands

DWG HL · METRIC

Drawn HitLight

Generated from the saved show

SOURCE 233af1a7b026

Fixture	Manufacturer / model	Position / mount	Mode / output
VISUAL PLANNING · DMX PATCH WITHHELD			
F021	ETC / ColorSource Par	PLOTTED	Unverified · Output excluded
F022	Unverified source fixture / Plotted conventional	PLOTTED	Unverified · Output excluded
F023	Unverified source fixture / Plotted conventional	PLOTTED	Unverified · Output excluded
F024	Unverified source fixture / Plotted conventional	PLOTTED	Unverified · Output excluded
F025	Unverified source fixture / Expolite TourStick P4 RGBW	PLOTTED	Unverified · Output excluded
F026	ETC / ColorSource Par	PLOTTED	Unverified · Output excluded
F027	Unverified source fixture / Expolite TourLED Pro28 Zoom	PLOTTED	Unverified · Output excluded
F028	Elation / Fuze Profile	PLOTTED	Unverified · Output excluded
F029	Elation / Fuze Profile	PLOTTED	Unverified · Output excluded
F030	Unverified source fixture / Expolite TourStick P4 RGBW	PLOTTED	Unverified · Output excluded
F031	Elation / Fuze Profile	PLOTTED	Unverified · Output excluded
F032	Unverified source fixture / Plotted conventional	PLOTTED	Unverified · Output excluded
F033	Unverified source fixture / Plotted conventional	PLOTTED	Unverified · Output excluded
F034	Unverified source fixture / Plotted conventional	PLOTTED	Unverified · Output excluded
F035	Unverified source fixture / Expolite TourLED Pro28 Zoom	PLOTTED	Unverified · Output excluded
F036	Unverified source fixture / Plotted conventional	PLOTTED	Unverified · Output excluded
F037	ETC / ColorSource Par	PLOTTED	Unverified · Output excluded
F038	ETC / ColorSource Par	PLOTTED	Unverified · Output excluded
F039	Unverified source fixture / Elation Fuze Wash	PLOTTED	Unverified · Output excluded
F040	Unverified source fixture / Plotted conventional	PLOTTED	Unverified · Output excluded

Planning reference only. Confirm installed modes and patch with the venue.

Fixture	Manufacturer / model	Position / mount	Mode / output
VISUAL PLANNING · DMX PATCH WITHHELD			
F041	Unverified source fixture / Plotted conventional	PLOTTED	Unverified · Output excluded
F042	Unverified source fixture / Plotted conventional	PLOTTED	Unverified · Output excluded
F043	Unverified source fixture / Plotted conventional	PLOTTED	Unverified · Output excluded
F044	Unverified source fixture / Plotted conventional	PLOTTED	Unverified · Output excluded
F045	Elation / Fuze Profile	PLOTTED	Unverified · Output excluded
F046	Unverified source fixture / Plotted conventional	PLOTTED	Unverified · Output excluded
F047	Unverified source fixture / Expolite TourLED Pro28 Zoom	PLOTTED	Unverified · Output excluded
F048	Unverified source fixture / Elation Fuze Wash	PLOTTED	Unverified · Output excluded
F049	ETC / ColorSource Par	PLOTTED	Unverified · Output excluded
F050	Unverified source fixture / Plotted conventional	PLOTTED	Unverified · Output excluded
F051	Unverified source fixture / Elation Fuze Wash	PLOTTED	Unverified · Output excluded
F052	Unverified source fixture / Plotted conventional	PLOTTED	Unverified · Output excluded
F053	ETC / Colorsource CYC	PLOTTED	Unverified · Output excluded
F054	Unverified source fixture / Plotted conventional	PLOTTED	Unverified · Output excluded
F055	Unverified source fixture / Plotted conventional	PLOTTED	Unverified · Output excluded
F056	ETC / ColorSource Par	PLOTTED	Unverified · Output excluded
F057	ETC / ColorSource Par	PLOTTED	Unverified · Output excluded
F058	Unverified source fixture / Expolite TourLED Pro28 Zoom	PLOTTED	Unverified · Output excluded
F059	Unverified source fixture / Plotted conventional	PLOTTED	Unverified · Output excluded
F060	ETC / ColorSource Par	PLOTTED	Unverified · Output excluded

Planning reference only. Confirm installed modes and patch with the venue.

Fixture	Manufacturer / model	Position / mount	Mode / output
VISUAL PLANNING · DMX PATCH WITHHELD			
F061	Unverified source fixture / Plotted conventional	PLOTTED	Unverified · Output excluded
F062	ETC / ColorSource Par	PLOTTED	Unverified · Output excluded
F063	Unverified source fixture / Plotted conventional	PLOTTED	Unverified · Output excluded
F064	Elation / Fuze Profile	PLOTTED	Unverified · Output excluded
F065	Unverified source fixture / Plotted conventional	PLOTTED	Unverified · Output excluded
F066	ETC / ColorSource Par	PLOTTED	Unverified · Output excluded
F067	Unverified source fixture / Plotted conventional	PLOTTED	Unverified · Output excluded
F068	Unverified source fixture / Plotted conventional	PLOTTED	Unverified · Output excluded
F069	ETC / ColorSource Par	PLOTTED	Unverified · Output excluded
F070	Elation / Fuze Profile	PLOTTED	Unverified · Output excluded
F071	Elation / Fuze Profile	PLOTTED	Unverified · Output excluded
F072	Unverified source fixture / Plotted conventional	PLOTTED	Unverified · Output excluded
F073	Elation / Fuze Profile	PLOTTED	Unverified · Output excluded
F074	Unverified source fixture / Plotted conventional	PLOTTED	Unverified · Output excluded
F075	Unverified source fixture / Plotted conventional	PLOTTED	Unverified · Output excluded
F076	ETC / ColorSource Par	PLOTTED	Unverified · Output excluded
F077	Unverified source fixture / Plotted conventional	PLOTTED	Unverified · Output excluded
F078	Unverified source fixture / Plotted conventional	PLOTTED	Unverified · Output excluded
F079	Unverified source fixture / Plotted conventional	PLOTTED	Unverified · Output excluded
F080	Unverified source fixture / Expolite TourStick P4 RGBW	PLOTTED	Unverified · Output excluded

Planning reference only. Confirm installed modes and patch with the venue.

Fixture	Manufacturer / model	Position / mount	Mode / output
VISUAL PLANNING · DMX PATCH WITHHELD			
F081	ETC / ColorSource Par	PLOTTED	Unverified · Output excluded
F082	Unverified source fixture / Plotted conventional	PLOTTED	Unverified · Output excluded
F083	Unverified source fixture / Plotted conventional	PLOTTED	Unverified · Output excluded
F084	Unverified source fixture / Plotted conventional	PLOTTED	Unverified · Output excluded
F085	Unverified source fixture / Plotted conventional	PLOTTED	Unverified · Output excluded
F086	ETC / ColorSource Par	PLOTTED	Unverified · Output excluded
F087	Unverified source fixture / Elation Fuze Wash	PLOTTED	Unverified · Output excluded
F088	Elation / Fuze Profile	PLOTTED	Unverified · Output excluded
F089	ETC / ColorSource Par	PLOTTED	Unverified · Output excluded
F090	Unverified source fixture / Plotted conventional	PLOTTED	Unverified · Output excluded
F091	Elation / Fuze Profile	PLOTTED	Unverified · Output excluded
F092	Unverified source fixture / Plotted conventional	PLOTTED	Unverified · Output excluded
F093	ETC / ColorSource Par	PLOTTED	Unverified · Output excluded
F094	ETC / Colorsource CYC	PLOTTED	Unverified · Output excluded
F095	ETC / Colorsource CYC	PLOTTED	Unverified · Output excluded
F096	ETC / ColorSource Par	PLOTTED	Unverified · Output excluded
F097	Unverified source fixture / Plotted conventional	PLOTTED	Unverified · Output excluded
F098	ETC / Colorsource CYC	PLOTTED	Unverified · Output excluded
F099	Unverified source fixture / Plotted conventional	PLOTTED	Unverified · Output excluded
F100	Unverified source fixture / Plotted conventional	PLOTTED	Unverified · Output excluded

Planning reference only. Confirm installed modes and patch with the venue.

Fixture	Manufacturer / model	Position / mount	Mode / output
VISUAL PLANNING · DMX PATCH WITHHELD			
F101	Elation / Fuze Profile	PLOTTED	Unverified · Output excluded
F102	ETC / ColorSource Par	PLOTTED	Unverified · Output excluded
F103	Unverified source fixture / Plotted conventional	PLOTTED	Unverified · Output excluded
F104	Unverified source fixture / Expolite TourStick P4 RGBW	PLOTTED	Unverified · Output excluded
F105	ETC / Colorsource CYC	PLOTTED	Unverified · Output excluded
F106	ETC / ColorSource Par	PLOTTED	Unverified · Output excluded
F107	Unverified source fixture / Plotted conventional	PLOTTED	Unverified · Output excluded

Planning reference only. Confirm installed modes and patch with the venue.

HitLight

VALIDATION APPENDIX

WARNING · PATCH_WITHHELD

DMX patch facts are withheld pending source verification. This planning document cannot be used for hardware output.

Objects: — · Remediation: review the source facts and regenerate.

ERROR · STAGE_DIMENSIONS_UNCONFIRMED

Confirm the stage dimensions before producing a final technical document.

Objects: Main room · Remediation: review the source facts and regenerate.

WARNING · MODE_UNVERIFIED

DMX modes are unverified; output remains excluded.

Objects: F003–F005, F007, F009–F011, F013, F014, F016, F017, F021–F027, F030, F032–F044, F046–F052, F054–F063, F065–F069, F072, F074–F087, F089, F090, F092, F093, F096, F097, F099, F100, F102–F104, F106, F107 · Remediation: revie…

WARNING · FIXTURE_DISABLED

Fixtures are disabled for this visual planning reconstruction.

Objects: F003–F005, F007, F009–F011, F013, F014, F016, F017, F021–F027, F030, F032–F044, F046–F052, F054–F063, F065–F069, F072, F074–F087, F089, F090, F092, F093, F096, F097, F099, F100, F102–F104, F106, F107 · Remediation: revie…

WARNING · TITLE_METADATA_INCOMPLETE

Some professional title-block metadata is missing; the document will show an em dash.

Objects: 6485eec6ee87d917d73cd76a · Remediation: review the source facts and regenerate.

HitLight

VENUE & DRAWING SOURCES

Cultuurcentrum Griffioen

Main room · House rig

De Boelelaan 1111, 1081 HV, Amsterdam, NL

https://griffioen.vu.nl/theatertechniek

Sources checked 2026-10-23

Generated by HitLight from the reviewed partial Cultuurcentrum Griffioen reconstruction. Venue sources are cited as facts; their original artwork remains private.

Symbols: HitLight-owned category artwork. No manufacturer model geometry or original source pages included.

Source-based reconstruction. Confirm the current installation and equipment availability with the venue.

Scale, fixture positions, mounting heights and aiming may include estimates; this is not a rigging specification.

Provisional fixture matches are labelled as placeholders. The recorded subset is not a complete physical inventory.

DMX addresses are withheld from public plans until their exact source patch is reconciled.

Catalogue identities corrected in place; installed modes, patch, geometry and source currency remain unverified.

Exact available catalogue display bodies are restored through verified immutable references. Fixture identities, installed modes, patch and output verification are unchanged; original source qualifications remain authoritative.

16 existing fixture references now show approved public catalogue housings. Native profile/control bytes, source or donor labels, modes, enabled/patch state and exact layouts/mounts are unchanged. Original identity, optics, source and geometry qualifications remain; no hardware, photometric or rigging acceptance.

Approximate planning view; not official venue paperwork or output-ready. Original HitLight symbols only; no source pages, OEM meshes, photos or logos. Original files remain private; modes and patch unverified.

Official venue information: https://griffioen.vu.nl/theatertechniek · checked 2026-10-19

Physical venue location: https://griffioen.vu.nl/info-en-contact · checked 2026-10-23

lichtplan_grote_zaal.pdf: https://griffioen.vu.nl/site/assets/files/5815/lichtplan_grote_zaal.pdf · checked 2026-10-19

patchlijst_grote_zaal.pdf: https://griffioen.vu.nl/site/assets/files/5815/patchlijst_grote_zaal.pdf · checked 2026-10-19

technischelijst_algemeen_grote_zaal.pdf: https://griffioen.vu.nl/site/assets/files/5815/technischelijst_algemeen_grote_zaal.pdf · checked 2026-10-19

technischelijst_licht_grote_zaal.pdf: https://griffioen.vu.nl/site/assets/files/5815/technischelijst_licht_grote_zaal.pdf · checked 2026-10-19

Public venue page: https://www.hitlight.app/venues/netherlands/cultuurcentrum-griffioen-6485eec6

HitLight