
UPSTAGE ↑

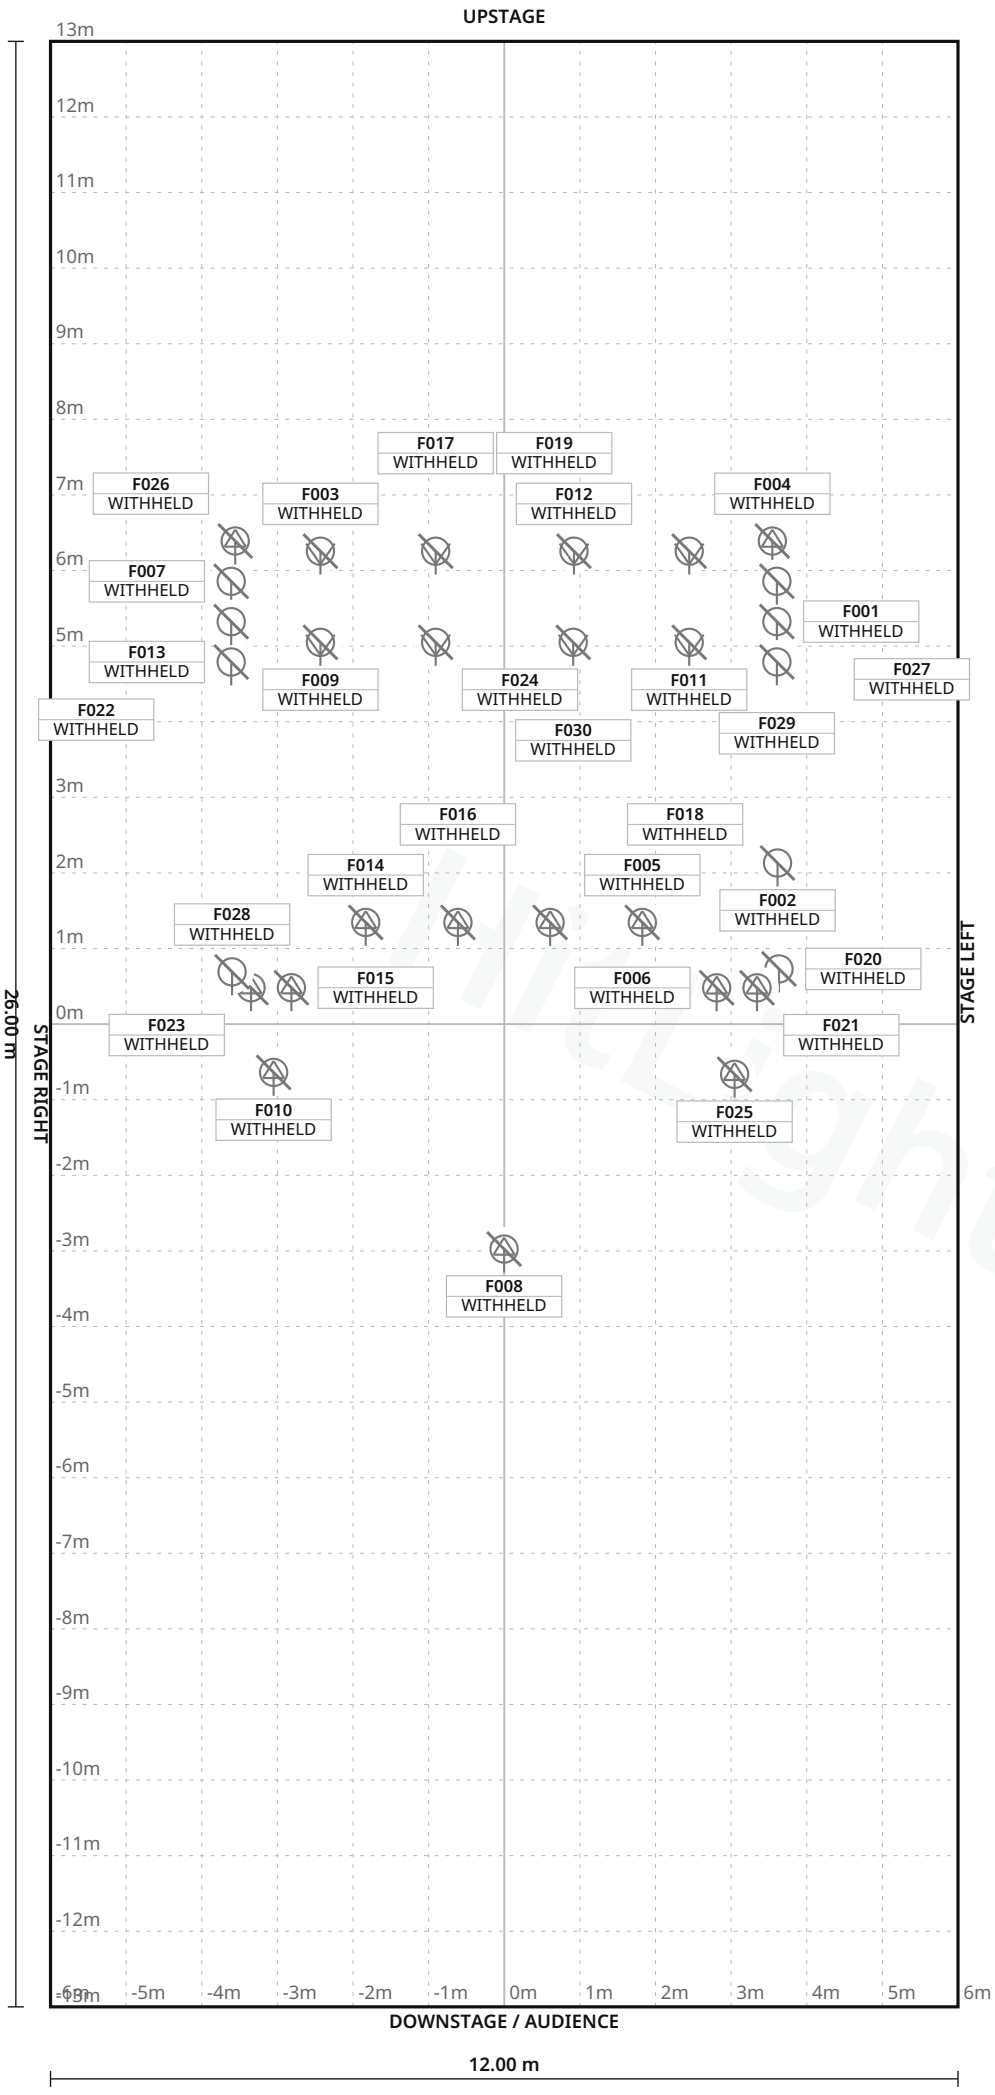

FIXTURE LEGEND

- **Source Four 36** — Profile Spot · 3×
- **Source Four 50** — Profile Spot · 10×
- **PARNel** — ETCSourceFourPARNel — Spot Light · 8×
- **S4-PAR WFL** — PAR Light · 6×
- **Short-PAR64 work** — PAR Light · 2×
- **Work-PAR** — PAR Light · 1×

Stage 12.00 m W × 26.00 m D · Grid 1 m

Symphony Space · Leonard Nimoy Thalia

LIGHT PLOT · PLAN · Leonard Nimoy Thalia

HitLight · Symphony Space

2537 Broadway, New York, United States

DWG HL · SCALE 1:100 · metric · PRINT AT 100%

Drawn HitLight

Generated from the saved show

SOURCE ef585af3e2f7

SYMBOL LEGEND

6 TYPES · 30 FIXTURES · COLOUR BY TYPE



ETC Source Four 36

Profile Spot · Unverified · TBC ch · category symbol

3 physical · 3 plotted

3 disabled · 0 unplaced



ETC Source Four 50

Profile Spot · Unverified · TBC ch · category symbol

10 physical · 10 plotted

10 disabled · 0 unplaced



Unverified source fixture PARNel ETCSourceFourPARNel

Spot Light · Unverified · TBC ch · category symbol

8 physical · 8 plotted

8 disabled · 0 unplaced



Unverified source fixture S4-PAR WFL

PAR Light · Unverified · TBC ch · category symbol

6 physical · 6 plotted

6 disabled · 0 unplaced



Unverified source fixture Short-PAR64 work

PAR Light · Unverified · TBC ch · category symbol

2 physical · 2 plotted

2 disabled · 0 unplaced



Unverified source fixture Work-PAR

PAR Light · Unverified · TBC ch · category symbol

1 physical · 1 plotted

1 disabled · 0 unplaced

Symphony Space · Leonard Nimoy Thalia

SYMBOL LEGEND · Leonard Nimoy Thalia

HitLight · Symphony Space

2537 Broadway, New York, United States

DWG HL · METRIC

Drawn HitLight

Generated from the saved show

SOURCE ef585af3e2f7

GENERAL NOTES

1. Source-based lighting plan. Confirm the current rig with the venue.
2. PARTIAL: included fixtures are not a full physical-unit census.
3. DMX PATCH WITHHELD: provisional or unchecked addresses are not published.
4. Partial planning view; modes and patch unverified; output excluded.

HitLight

FIXTURE SCHEDULE

Fixture	Manufacturer / model	Position / mount	Mode / output
VISUAL PLANNING · DMX PATCH WITHHELD			
F001	Unverified source fixture / S4-PAR WFL	PLOTTED	Unverified · Output excluded
F002	Unverified source fixture / Work-PAR	PLOTTED	Unverified · Output excluded
F003	Unverified source fixture / PARNel ETCSourceFourPARNel	PLOTTED	Unverified · Output excluded
F004	ETC / Source Four 50	PLOTTED	Unverified · Output excluded
F005	ETC / Source Four 50	PLOTTED	Unverified · Output excluded
F006	ETC / Source Four 50	PLOTTED	Unverified · Output excluded
F007	Unverified source fixture / S4-PAR WFL	PLOTTED	Unverified · Output excluded
F008	ETC / Source Four 36	PLOTTED	Unverified · Output excluded
F009	Unverified source fixture / PARNel ETCSourceFourPARNel	PLOTTED	Unverified · Output excluded
F010	ETC / Source Four 36	PLOTTED	Unverified · Output excluded
F011	Unverified source fixture / PARNel ETCSourceFourPARNel	PLOTTED	Unverified · Output excluded
F012	Unverified source fixture / PARNel ETCSourceFourPARNel	PLOTTED	Unverified · Output excluded
F013	Unverified source fixture / S4-PAR WFL	PLOTTED	Unverified · Output excluded
F014	ETC / Source Four 50	PLOTTED	Unverified · Output excluded
F015	ETC / Source Four 50	PLOTTED	Unverified · Output excluded
F016	ETC / Source Four 50	PLOTTED	Unverified · Output excluded
F017	Unverified source fixture / PARNel ETCSourceFourPARNel	PLOTTED	Unverified · Output excluded
F018	ETC / Source Four 50	PLOTTED	Unverified · Output excluded
F019	Unverified source fixture / PARNel ETCSourceFourPARNel	PLOTTED	Unverified · Output excluded
F020	Unverified source fixture / Short-PAR64 work	PLOTTED	Unverified · Output excluded

Planning reference only. Confirm installed modes and patch with the venue.

Symphony Space · Leonard Nimoy Thalia

FIXTURE SCHEDULE · Leonard Nimoy Thalia

HitLight · Symphony Space

2537 Broadway, New York, United States

DWG HL · METRIC

Drawn HitLight

Generated from the saved show

SOURCE ef585af3e2f7

FIXTURE SCHEDULE · CONTINUED

Fixture	Manufacturer / model	Position / mount	Mode / output
VISUAL PLANNING · DMX PATCH WITHHELD			
F021	ETC / Source Four 50	PLOTTED	Unverified · Output excluded
F022	Unverified source fixture / S4-PAR WFL	PLOTTED	Unverified · Output excluded
F023	ETC / Source Four 50	PLOTTED	Unverified · Output excluded
F024	Unverified source fixture / PARNel ETCSourceFourPARNel	PLOTTED	Unverified · Output excluded
F025	ETC / Source Four 36	PLOTTED	Unverified · Output excluded
F026	ETC / Source Four 50	PLOTTED	Unverified · Output excluded
F027	Unverified source fixture / S4-PAR WFL	PLOTTED	Unverified · Output excluded
F028	Unverified source fixture / Short-PAR64 work	PLOTTED	Unverified · Output excluded
F029	Unverified source fixture / S4-PAR WFL	PLOTTED	Unverified · Output excluded
F030	Unverified source fixture / PARNel ETCSourceFourPARNel	PLOTTED	Unverified · Output excluded

Planning reference only. Confirm installed modes and patch with the venue.

VALIDATION APPENDIX

WARNING · PATCH_WITHHELD

DMX patch facts are withheld pending source verification. This planning document cannot be used for hardware output.

Objects: — · Remediation: review the source facts and regenerate.

ERROR · STAGE_DIMENSIONS_UNCONFIRMED

Confirm the stage dimensions before producing a final technical document.

Objects: Leonard Nimoy Thalia · Remediation: review the source facts and regenerate.

WARNING · MODE_UNVERIFIED

DMX modes are unverified; output remains excluded.

Objects: F001–F030 · Remediation: review the source facts and regenerate.

WARNING · FIXTURE_DISABLED

Fixtures are disabled for this visual planning reconstruction.

Objects: F001–F030 · Remediation: review the source facts and regenerate.

WARNING · TITLE_METADATA_INCOMPLETE

Some professional title-block metadata is missing; the document will show an em dash.

Objects: 656acfa74041349d462e3e89 · Remediation: review the source facts and regenerate.

HitLight

VENUE & DRAWING SOURCES

Symphony Space

Leonard Nimoy Thalia · Published house plot

2537 Broadway, New York, NY, US

https://www.symphonyspace.org/rentals/rent-the-leonard-nimoy-thalia

Sources checked 2026-11-03

Symbols: HitLight-owned category artwork. No manufacturer model geometry or original source pages included.

Fixture positions follow the venue’s published lighting plot; the currently installed rig is not verified.

Fixture heights are approximate; trim heights may differ from the drawing.

Partial source-based planning reconstruction; the current installation and complete fixture census are unverified.

Source-matched catalogue bodies are shown where available. Unresolved source identities remain labelled visual markers. Installed modes and DMX patch require verification; visual-only fixtures remain excluded from output.

Exact available catalogue display bodies are restored through verified immutable references. Fixture identities, installed modes, patch and output verification are unchanged; original source qualifications remain authoritative.

30 source-based fixture records currently display 30 public catalogue housings and 0 visual fallbacks. Original source identities, modes, patch and output exclusions are unchanged.

Existing Source Four PAR / Colortran Fresnel profile references now display newly authored approximate public housings. Existing source identities and any other-maker mechanical substitutes remain labelled; installed optics, modes and patch are not verified.

Partial planning view; modes and patch unverified; output excluded.

Fixture plot original; visually inspected page(s) 1. Freshness and reuse rights unconfirmed.: https://assets.symphonyspace.org/downloads/Thalia-Light-Plot-FY19.pdf · checked 2026-11-03

Published capacity 169 for Leonard Nimoy Thalia.: https://www.symphonyspace.org/rentals/rent-the-leonard-nimoy-thalia · checked 2026-11-03

Fixture plot original; visually inspected page(s) 1. Freshness and reuse rights unconfirmed.: https://assets.symphonyspace.org/downloads/Revised-Sharp-plot-Aug.-2019.pdf · checked 2026-11-03

Published capacity 715 for Peter Jay Sharp Theatre.: https://www.symphonyspace.org/rentals/rent-the-peter-jay-sharp-theatre · checked 2026-11-03

Public venue page: https://www.hitlight.app/venues/united-states/symphony-space-656acfa7

HitLight