
UPSTAGE ↑

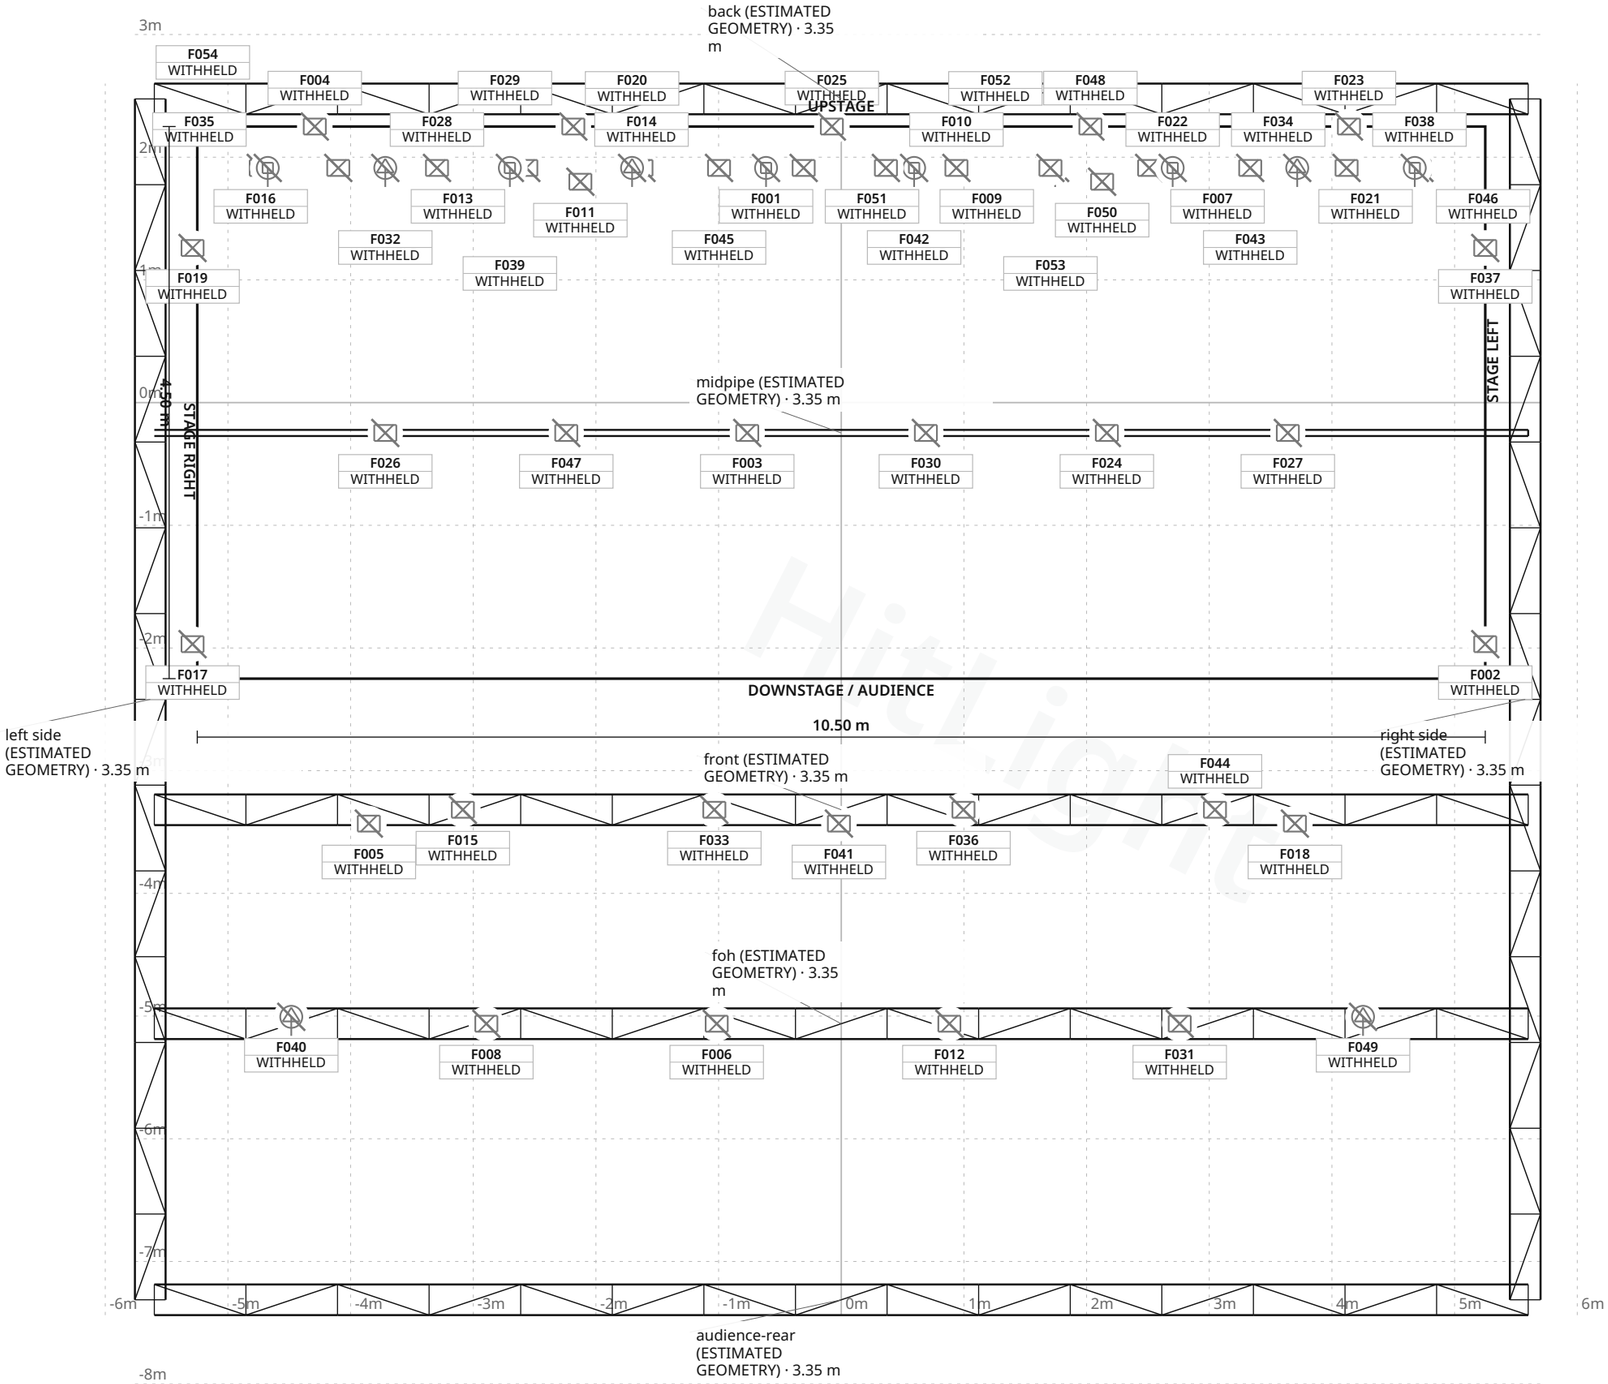

FIXTURE LEGEND

- **Mini-B** — Moving Head · 6×
- **Source Four 19** — Profile Spot · 2×
- **Infinity IS-200** — Profile Spot · 4×
- **2Lite Blinder** — Other · 5×
- **Cameo Zenit 200** — LED Zoom PAR (plot); Zenit Z120 (patch) — Other · 6×
- **DeSisti Lighting** — Fresnel 650W — Other · 4×
- **Martin Atomic** — 3000 — Other · 2×
- **PAR 64 VNSP / MFL 500W** — Other · 20×
- **Stairville** — Showbar Pro 16x10W RGBAW — Other · 5×

Stage 10.50 m W × 4.50 m D · Grid 1 m

M.A.U. Club · Saal (normal setup)

LIGHT PLOT · PLAN · Saal (normal setup)

HitLight · M.A.U. Club

Warnowufer 56, 18057 Rostock, 18057, Rostock, Germany

DWG HL · SCALE 1:50 · metric · PRINT AT 100%

Drawn HitLight

Generated from the saved show

SOURCE 219c86b7827a

SYMBOL LEGEND

9 TYPES · 54 FIXTURES · COLOUR BY TYPE

	**Clay Paky Mini-B** Moving Head · Unverified · TBC ch · category symbol	**6 physical · 6 plotted** 6 disabled · 0 unplaced
	**ETC Source Four 19** Profile Spot · Unverified · TBC ch · category symbol	**2 physical · 2 plotted** 2 disabled · 0 unplaced
	**Showtec Infinity IS-200** Profile Spot · Unverified · TBC ch · category symbol	**4 physical · 4 plotted** 4 disabled · 0 unplaced
	**Unverified source fixture 2Lite Blinder** Other · Unverified · TBC ch · category symbol	**5 physical · 5 plotted** 5 disabled · 0 unplaced
	**Unverified source fixture Cameo Zenit 200 LED Zoom PAR (plot); Zenit Z120 (patch)** Other · Unverified · TBC ch · category symbol	**6 physical · 6 plotted** 6 disabled · 0 unplaced
	**Unverified source fixture DeSisti Lighting Fresnel 650W** Other · Unverified · TBC ch · category symbol	**4 physical · 4 plotted** 4 disabled · 0 unplaced
	**Unverified source fixture Martin Atomic 3000** Other · Unverified · TBC ch · category symbol	**2 physical · 2 plotted** 2 disabled · 0 unplaced
	**Unverified source fixture PAR 64 VNSP / MFL 500W** Other · Unverified · TBC ch · category symbol	**20 physical · 20 plotted** 20 disabled · 0 unplaced

M.A.U. Club · Saal (normal setup)

SYMBOL LEGEND · Saal (normal setup)

HitLight · M.A.U. Club

Warnowufer 56, 18057 Rostock, 18057, Rostock, Germany

DWG HL · METRIC

Drawn HitLight

Generated from the saved show

SOURCE 219c86b7827a

Unverified source fixture Stairville Showbar Pro 16x10W RGBAW

Other · Unverified · TBC ch · category symbol

5 physical · 5 plotted

5 disabled · 0 unplaced

HitLight

M.A.U. Club · Saal (normal setup)

SYMBOL LEGEND · Saal (normal setup)

HitLight · M.A.U. Club

Warnowufer 56, 18057 Rostock, 18057, Rostock, Germany

DWG HL · METRIC

Drawn HitLight

Generated from the saved show

SOURCE 219c86b7827a

GENERAL NOTES

1. Source-based lighting plan. Confirm the current rig with the venue.
2. PARTIAL: included fixtures are not a full physical-unit census.
3. DMX PATCH WITHHELD: provisional or unchecked addresses are not published.
4. Fixture positions follow the venue’s published lighting plot; the currently installed rig is not verified.
5. The plot gives no full scale or trim heights, so scale and heights are estimated.

HitLight

STAGE ELEMENTS

NAME	TYPE	POSITION	TRIM / SIZE
audience-rear (ESTIMATED GEOMETRY)	trussStraight	X 0.00 m · Z 7.31 m	3.35 m · 11.20 m W × 0.25 m D
back (ESTIMATED GEOMETRY)	trussStraight	X 0.00 m · Z -2.48 m	3.35 m · 11.20 m W × 0.25 m D
foh (ESTIMATED GEOMETRY)	trussStraight	X 0.00 m · Z 5.06 m	3.35 m · 11.20 m W × 0.25 m D
front (ESTIMATED GEOMETRY)	trussStraight	X 0.00 m · Z 3.32 m	3.35 m · 11.20 m W × 0.25 m D
left side (ESTIMATED GEOMETRY)	trussStraight	X -5.63 m · Z 2.42 m	3.35 m · 9.79 m W × 0.25 m D
midpipe (ESTIMATED GEOMETRY)	pipe	X 0.00 m · Z 0.25 m	3.35 m · 11.20 m W × 0.05 m D
right side (ESTIMATED GEOMETRY)	trussStraight	X 5.58 m · Z 2.42 m	3.35 m · 9.79 m W × 0.25 m D

FIXTURE SCHEDULE

Fixture	Manufacturer / model	Position / mount	Mode / output
VISUAL PLANNING · DMX PATCH WITHHELD			
F001	Clay Paky / Mini-B	PLOTTED	Unverified · Output excluded
F002	Unverified source fixture / PAR 64 VNSP / MFL 500W	PLOTTED	Unverified · Output excluded
F003	Unverified source fixture / PAR 64 VNSP / MFL 500W	PLOTTED	Unverified · Output excluded
F004	Unverified source fixture / Stairville Showbar Pro 16x10W RGBAW	PLOTTED	Unverified · Output excluded
F005	Unverified source fixture / 2Lite Blinder	PLOTTED	Unverified · Output excluded
F006	Unverified source fixture / DeSisti Lighting Fresnel 650W	PLOTTED	Unverified · Output excluded
F007	Unverified source fixture / Cameo Zenit 200 LED Zoom PAR (plot); Zenit Z1...	PLOTTED	Unverified · Output excluded
F008	Unverified source fixture / DeSisti Lighting Fresnel 650W	PLOTTED	Unverified · Output excluded
F009	Showtec / Infinity IS-200	PLOTTED	Unverified · Output excluded
F010	Unverified source fixture / Cameo Zenit 200 LED Zoom PAR (plot); Zenit Z1...	PLOTTED	Unverified · Output excluded
F011	Unverified source fixture / 2Lite Blinder	PLOTTED	Unverified · Output excluded
F012	Unverified source fixture / DeSisti Lighting Fresnel 650W	PLOTTED	Unverified · Output excluded
F013	Unverified source fixture / Cameo Zenit 200 LED Zoom PAR (plot); Zenit Z1...	PLOTTED	Unverified · Output excluded
F014	Unverified source fixture / PAR 64 VNSP / MFL 500W	PLOTTED	Unverified · Output excluded
F015	Unverified source fixture / PAR 64 VNSP / MFL 500W	PLOTTED	Unverified · Output excluded
F016	Unverified source fixture / PAR 64 VNSP / MFL 500W	PLOTTED	Unverified · Output excluded
F017	Unverified source fixture / PAR 64 VNSP / MFL 500W	PLOTTED	Unverified · Output excluded
F018	Unverified source fixture / 2Lite Blinder	PLOTTED	Unverified · Output excluded
F019	Unverified source fixture / Martin Atomic 3000	PLOTTED	Unverified · Output excluded
F020	Showtec / Infinity IS-200	PLOTTED	Unverified · Output excluded

Planning reference only. Confirm installed modes and patch with the venue.

FIXTURE SCHEDULE · CONTINUED

Fixture	Manufacturer / model	Position / mount	Mode / output
VISUAL PLANNING · DMX PATCH WITHHELD			
F021	Showtec / Infinity IS-200	PLOTTED	Unverified · Output excluded
F022	Clay Paky / Mini-B	PLOTTED	Unverified · Output excluded
F023	Unverified source fixture / Stairville Showbar Pro 16x10W RGBAW	PLOTTED	Unverified · Output excluded
F024	Unverified source fixture / PAR 64 VNSP / MFL 500W	PLOTTED	Unverified · Output excluded
F025	Unverified source fixture / Stairville Showbar Pro 16x10W RGBAW	PLOTTED	Unverified · Output excluded
F026	Unverified source fixture / PAR 64 VNSP / MFL 500W	PLOTTED	Unverified · Output excluded
F027	Unverified source fixture / PAR 64 VNSP / MFL 500W	PLOTTED	Unverified · Output excluded
F028	Unverified source fixture / PAR 64 VNSP / MFL 500W	PLOTTED	Unverified · Output excluded
F029	Unverified source fixture / Stairville Showbar Pro 16x10W RGBAW	PLOTTED	Unverified · Output excluded
F030	Unverified source fixture / PAR 64 VNSP / MFL 500W	PLOTTED	Unverified · Output excluded
F031	Unverified source fixture / DeSisti Lighting Fresnel 650W	PLOTTED	Unverified · Output excluded
F032	Showtec / Infinity IS-200	PLOTTED	Unverified · Output excluded
F033	Unverified source fixture / PAR 64 VNSP / MFL 500W	PLOTTED	Unverified · Output excluded
F034	Unverified source fixture / Cameo Zenit 200 LED Zoom PAR (plot); Zenit Z1...	PLOTTED	Unverified · Output excluded
F035	Clay Paky / Mini-B	PLOTTED	Unverified · Output excluded
F036	Unverified source fixture / PAR 64 VNSP / MFL 500W	PLOTTED	Unverified · Output excluded
F037	Unverified source fixture / Martin Atomic 3000	PLOTTED	Unverified · Output excluded
F038	Unverified source fixture / PAR 64 VNSP / MFL 500W	PLOTTED	Unverified · Output excluded
F039	Clay Paky / Mini-B	PLOTTED	Unverified · Output excluded
F040	ETC / Source Four 19	PLOTTED	Unverified · Output excluded

Planning reference only. Confirm installed modes and patch with the venue.

FIXTURE SCHEDULE · CONTINUED

Fixture	Manufacturer / model	Position / mount	Mode / output
VISUAL PLANNING · DMX PATCH WITHHELD			
F041	Unverified source fixture / 2Lite Blinder	PLOTTED	Unverified · Output excluded
F042	Clay Paky / Mini-B	PLOTTED	Unverified · Output excluded
F043	Unverified source fixture / PAR 64 VNSP / MFL 500W	PLOTTED	Unverified · Output excluded
F044	Unverified source fixture / PAR 64 VNSP / MFL 500W	PLOTTED	Unverified · Output excluded
F045	Unverified source fixture / Cameo Zenit 200 LED Zoom PAR (plot); Zenit Z1…	PLOTTED	Unverified · Output excluded
F046	Clay Paky / Mini-B	PLOTTED	Unverified · Output excluded
F047	Unverified source fixture / PAR 64 VNSP / MFL 500W	PLOTTED	Unverified · Output excluded
F048	Unverified source fixture / Stairville Showbar Pro 16x10W RGBAW	PLOTTED	Unverified · Output excluded
F049	ETC / Source Four 19	PLOTTED	Unverified · Output excluded
F050	Unverified source fixture / 2Lite Blinder	PLOTTED	Unverified · Output excluded
F051	Unverified source fixture / PAR 64 VNSP / MFL 500W	PLOTTED	Unverified · Output excluded
F052	Unverified source fixture / PAR 64 VNSP / MFL 500W	PLOTTED	Unverified · Output excluded
F053	Unverified source fixture / PAR 64 VNSP / MFL 500W	PLOTTED	Unverified · Output excluded
F054	Unverified source fixture / Cameo Zenit 200 LED Zoom PAR (plot); Zenit Z1…	PLOTTED	Unverified · Output excluded

Planning reference only. Confirm installed modes and patch with the venue.

VALIDATION APPENDIX

WARNING · PATCH_WITHHELD

DMX patch facts are withheld pending source verification. This planning document cannot be used for hardware output.

Objects: — · Remediation: review the source facts and regenerate.

ERROR · STAGE_DIMENSIONS_UNCONFIRMED

Confirm the stage dimensions before producing a final technical document.

Objects: Saal (normal setup) · Remediation: review the source facts and regenerate.

WARNING · MODE_UNVERIFIED

DMX modes are unverified; output remains excluded.

Objects: F001–F054 · Remediation: review the source facts and regenerate.

WARNING · FIXTURE_DISABLED

Fixtures are disabled for this visual planning reconstruction.

Objects: F001–F054 · Remediation: review the source facts and regenerate.

WARNING · TITLE_METADATA_INCOMPLETE

Some professional title-block metadata is missing; the document will show an em dash.

Objects: 659078aba4cfe98dbff52d27 · Remediation: review the source facts and regenerate.

HitLight

VENUE & DRAWING SOURCES

M.A.U. Club

Saal (normal setup) · Documented room; rig unverified

Warnowufer 56, 18057 Rostock, 18057, Rostock, DE

https://www.mauclub.de/

Sources checked 2026-10-19

Generated by HitLight from the saved published venue rig. Source attribution and reconstruction limitations are retained below.

Symbols: HitLight-owned category artwork. No manufacturer model geometry or original source pages included.

Fixture positions follow the venue’s published lighting plot; the currently installed rig is not verified.

The plot gives no full scale or trim heights, so scale and heights are estimated.

Partial source-based planning reconstruction; the current installation and complete fixture census are unverified.

Source-matched catalogue bodies are shown where available. Unresolved source identities remain labelled visual markers. Installed modes and DMX patch require verification; visual-only fixtures remain excluded from output.

Fixture positions follow the venue’s published lighting plot; the currently installed rig is not verified.

The plot gives no full scale or trim heights, so scale and heights are estimated.

Generated from the saved published HitLight layout; fixture positions and room geometry are unchanged. Not an official venue drawing.

Partial source-based planning reconstruction; the current installation and complete fixture census are unverified.

Source-matched catalogue bodies are shown where available. Unresolved source identities remain labelled visual markers. Installed modes and DMX patch require verification; visual-only fixtures remain excluded from output.

Output remains excluded for visual-only fixtures. Catalogue identity does not verify installed modes, addresses or the current installation.

VENUE & DRAWING SOURCES

Venue discovery/identity evidence; see local packet for uncertainties.:
https://www.mauclub.de/contact/ · checked 2026-10-19

Official or directory-listed venue/operator website; not current-rig verification.:
https://www.mauclub.de/ · checked 2026-10-19

Published business contact; roles and conflicts retained in the venue packet.:
https://www.mauclub.de/documents/6/M.A.U.specs2026.pdf · checked 2026-10-19

Public venue page: https://www.hitlight.app/venues/germany/m-a-u-club-659078ab

HitLight