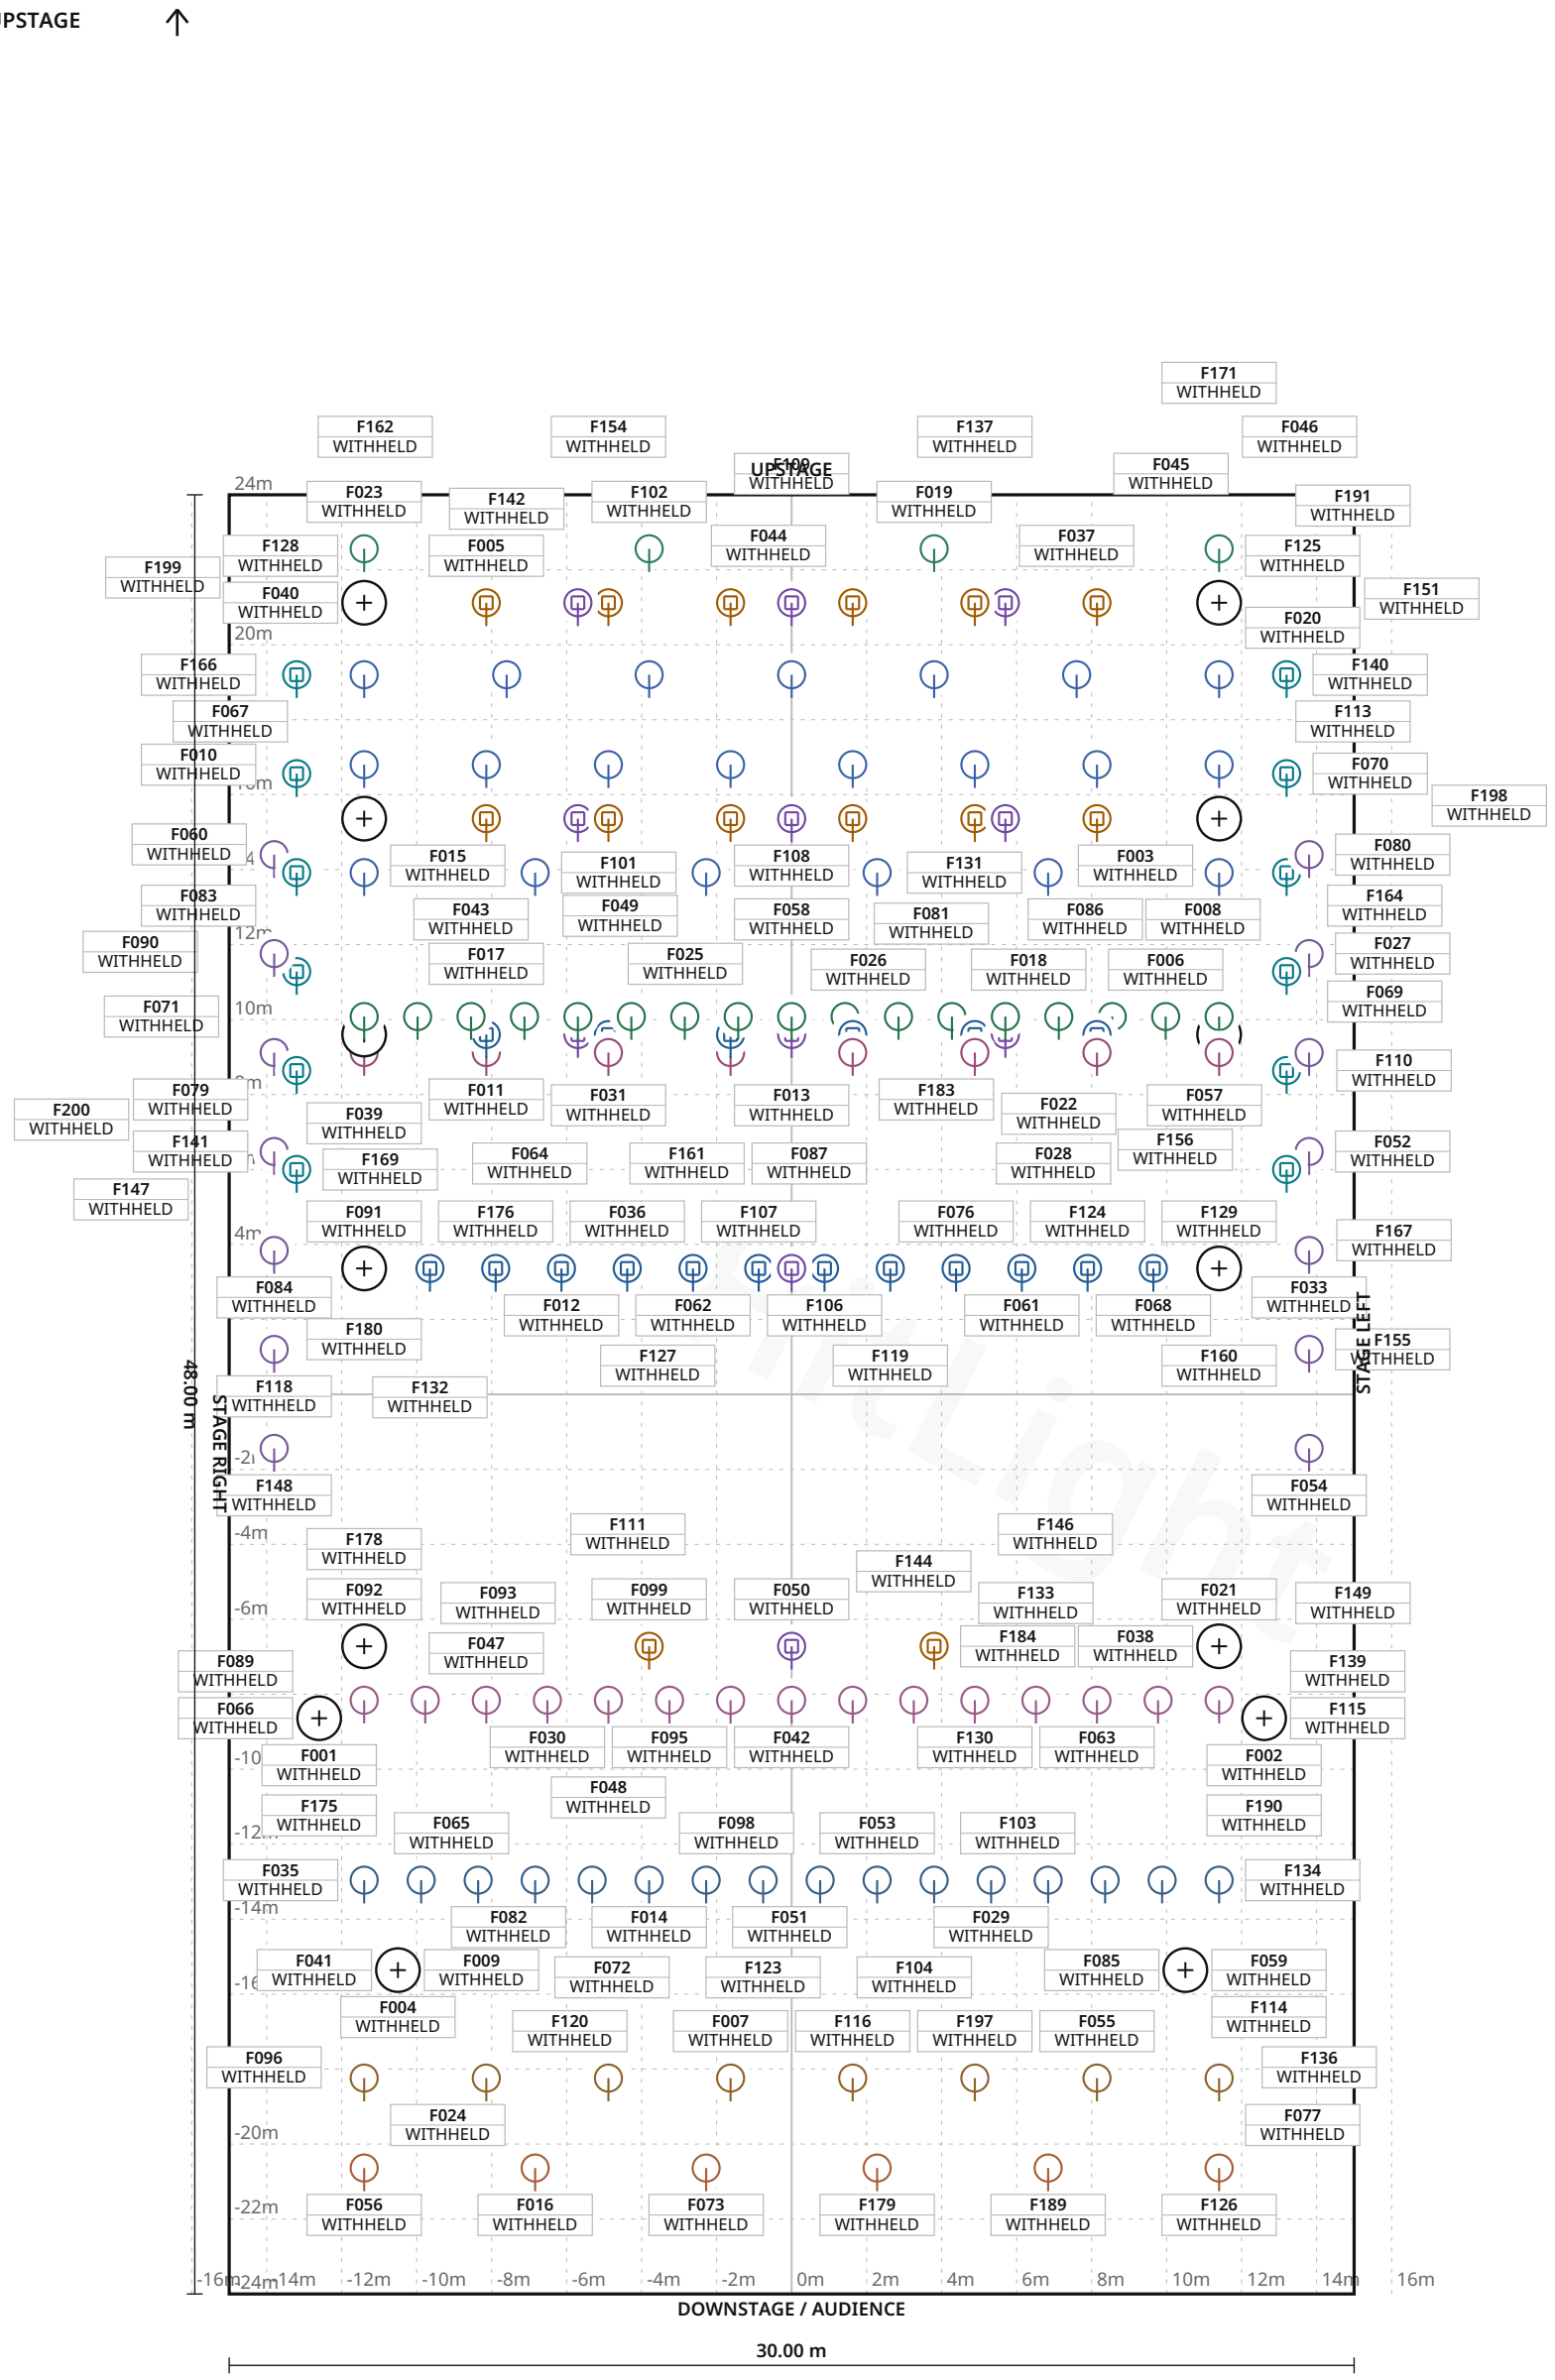


FIXTURE LEGEND

- **K-EYE K10 HCR** — Moving Head · 22×
- **K-EYE K20 HCR** — Moving Head · 20×
- **ADB2kWPC** — PAR Light · 17×
- **ClayPakySceniusProfileSLC** — Moving Head · 21×
- **ClayPakyStageZoom Voyagerarm** — Moving Head · 12×
- **ETC750S4 profile** — PAR Light · 8×
- **ETC750S4 sideFOH** — PAR Light · 8×
- **ETC750S4/legacyprofile side** — PAR Light · 14×
- **ETC750S4/Nietham merfrontprofile** — PAR Light · 6×
- **ETC750S4/Nietham merprofile FOH** — PAR Light · 16×
- **ETCLEDDaylight sourceupperbridge** — PAR Light · 4×
- **ETCLEDDaylight15 –30** — PAR Light · 8×
- **ETCLEDDaylight25 –50** — PAR Light · 8×
- **FrontPC/profile symbol** — PAR Light · 15×
- **PAR64CP61/62** — PAR Light · 21×

Stage 30.00 m W × 48.00 m D · Grid 1 m

43 fixture labels omitted in this view due to crowding · see DMX patch

Nemzeti Színház · Nagyszínpad

LIGHT PLOT · PLAN · Nagyszínpad

HitLight · Nemzeti Színház

Bajor Gizi park 1., 1095, Budapest, Hungary

DWG HL · SCALE 1:200 · metric · PRINT AT 100%

Drawn HitLight

Generated from the saved show

SOURCE 0c09163be729

SYMBOL LEGEND

15 TYPES · 200 FIXTURES · COLOUR BY TYPE



Clay Paky K-EYE K10 HCR
Moving Head · Extended RGB · 32 ch · category symbol
22 physical · 22 plotted
0 disabled · 0 unplaced



Clay Paky K-EYE K20 HCR
Moving Head · Extended RGB · 32 ch · category symbol
20 physical · 20 plotted
0 disabled · 0 unplaced



Unverified source fixture ADB2kWPC
PAR Light · Unverified · TBC ch · category symbol
17 physical · 17 plotted
0 disabled · 0 unplaced



Unverified source fixture ClayPakySceniusProfileSLC
Moving Head · Unverified · TBC ch · category symbol
21 physical · 21 plotted
0 disabled · 0 unplaced



Unverified source fixture ClayPakyStageZoom Voyagerarm
Moving Head · Unverified · TBC ch · category symbol
12 physical · 12 plotted
0 disabled · 0 unplaced



Unverified source fixture ETC750S4 profile
PAR Light · Unverified · TBC ch · category symbol
8 physical · 8 plotted
0 disabled · 0 unplaced



Unverified source fixture ETC750S4 sideFOH
PAR Light · Unverified · TBC ch · category symbol
8 physical · 8 plotted
0 disabled · 0 unplaced



Unverified source fixture ETC750S4/legacyprofile side
PAR Light · Unverified · TBC ch · category symbol
14 physical · 14 plotted
0 disabled · 0 unplaced

SYMBOL LEGEND · CONTINUED



Unverified source fixture ETC750S4/Niethammerfrontprofile

PAR Light · Unverified · TBC ch · category symbol

6 physical · 6 plotted

0 disabled · 0 unplaced



Unverified source fixture ETC750S4/Niethammerprofile FOH

PAR Light · Unverified · TBC ch · category symbol

16 physical · 16 plotted

0 disabled · 0 unplaced



Unverified source fixture ETCLEDDaylight sourceupperbridge

PAR Light · Unverified · TBC ch · category symbol

4 physical · 4 plotted

0 disabled · 0 unplaced



Unverified source fixture ETCLEDDaylight15–30

PAR Light · Unverified · TBC ch · category symbol

8 physical · 8 plotted

0 disabled · 0 unplaced



Unverified source fixture ETCLEDDaylight25–50

PAR Light · Unverified · TBC ch · category symbol

8 physical · 8 plotted

0 disabled · 0 unplaced



Unverified source fixture FrontPC/profile symbol

PAR Light · Unverified · TBC ch · category symbol

15 physical · 15 plotted

0 disabled · 0 unplaced



Unverified source fixture PAR64CP61/62

PAR Light · Unverified · TBC ch · category symbol

21 physical · 21 plotted

0 disabled · 0 unplaced

Nemzeti Színház · Nagyszínpad

SYMBOL LEGEND · Nagyszínpad

HitLight · Nemzeti Színház

Bajor Gizi park 1., 1095, Budapest, Hungary

DWG HL · METRIC

Drawn HitLight

Generated from the saved show

SOURCE 0c09163be729

GENERAL NOTES

1. Source-based lighting plan. Confirm the current rig with the venue.
2. PARTIAL: included fixtures are not a full physical-unit census.
3. DMX PATCH WITHHELD: provisional or unchecked addresses are not published.
4. Approximate planning view; not official venue paperwork or output-ready. Original HitLight symbols only; no source pages, OEM meshes, photos or logos. Original files remain private; modes and patch unverified.

HitLight

FIXTURE SCHEDULE

Fixture	Manufacturer / model	Position / mount	Mode / output
VISUAL PLANNING · DMX PATCH WITHHELD			
F001	Unverified source fixture / ETCLEDDaylight25–50	PLOTTED	Unverified · Output excluded
F002	Unverified source fixture / ETCLEDDaylight25–50	PLOTTED	Unverified · Output excluded
F003	Clay Paky / K-EYE K20 HCR	PLOTTED	Unverified · Output excluded
F004	Unverified source fixture / ETC750S4 sideFOH	PLOTTED	Unverified · Output excluded
F005	Clay Paky / K-EYE K20 HCR	PLOTTED	Unverified · Output excluded
F006	Unverified source fixture / ADB2kWPC	PLOTTED	Unverified · Output excluded
F007	Unverified source fixture / ETCLEDDaylight15–30	PLOTTED	Unverified · Output excluded
F008	Unverified source fixture / ClayPakyStageZoom Voyagerarm	PLOTTED	Unverified · Output excluded
F009	Unverified source fixture / ETC750S4 sideFOH	PLOTTED	Unverified · Output excluded
F010	Unverified source fixture / PAR64CP61/62	PLOTTED	Unverified · Output excluded
F011	Unverified source fixture / ETC750S4 profile	PLOTTED	Unverified · Output excluded
F012	Clay Paky / K-EYE K10 HCR	PLOTTED	Unverified · Output excluded
F013	Unverified source fixture / ClayPakySceniusProfileSLC	PLOTTED	Unverified · Output excluded
F014	Unverified source fixture / ETC750S4/Niethammerprofile FOH	PLOTTED	Unverified · Output excluded
F015	Unverified source fixture / ClayPakySceniusProfileSLC	PLOTTED	Unverified · Output excluded
F016	Unverified source fixture / ETC750S4/Niethammerfrontprofile	PLOTTED	Unverified · Output excluded
F017	Clay Paky / K-EYE K10 HCR	PLOTTED	Unverified · Output excluded
F018	Unverified source fixture / ADB2kWPC	PLOTTED	Unverified · Output excluded
F019	Unverified source fixture / ETCLEDDaylight sourceupperbridge	PLOTTED	Unverified · Output excluded
F020	Unverified source fixture / PAR64CP61/62	PLOTTED	Unverified · Output excluded

Planning reference only. Confirm installed modes and patch with the venue.

Nemzeti Színház · Nagyszínpad

FIXTURE SCHEDULE · Nagyszínpad

HitLight · Nemzeti Színház

Bajor Gizi park 1., 1095, Budapest, Hungary

DWG HL · METRIC

Drawn HitLight

Generated from the saved show

SOURCE 0c09163be729

Fixture	Manufacturer / model	Position / mount	Mode / output
VISUAL PLANNING · DMX PATCH WITHHELD			
F021	Unverified source fixture / ClayPakySceniusProfileSLC	PLOTTED	Unverified · Output excluded
F022	Unverified source fixture / ADB2kWPC	PLOTTED	Unverified · Output excluded
F023	Unverified source fixture / ETCLEDDaylight sourceupperbridge	PLOTTED	Unverified · Output excluded
F024	Unverified source fixture / ETCLEDDaylight15–30	PLOTTED	Unverified · Output excluded
F025	Unverified source fixture / ClayPakySceniusProfileSLC	PLOTTED	Unverified · Output excluded
F026	Unverified source fixture / ADB2kWPC	PLOTTED	Unverified · Output excluded
F027	Unverified source fixture / ETC750S4/legacyprofile side	PLOTTED	Unverified · Output excluded
F028	Clay Paky / K-EYE K10 HCR	PLOTTED	Unverified · Output excluded
F029	Unverified source fixture / ETC750S4/Niethammerprofile FOH	PLOTTED	Unverified · Output excluded
F030	Unverified source fixture / FrontPC/profile symbol	PLOTTED	Unverified · Output excluded
F031	Clay Paky / K-EYE K10 HCR	PLOTTED	Unverified · Output excluded
F032	Clay Paky / K-EYE K20 HCR	PLOTTED	Unverified · Output excluded
F033	Unverified source fixture / ETC750S4/legacyprofile side	PLOTTED	Unverified · Output excluded
F034	Unverified source fixture / PAR64CP61/62	PLOTTED	Unverified · Output excluded
F035	Unverified source fixture / ETC750S4/Niethammerprofile FOH	PLOTTED	Unverified · Output excluded
F036	Clay Paky / K-EYE K10 HCR	PLOTTED	Unverified · Output excluded
F037	Unverified source fixture / PAR64CP61/62	PLOTTED	Unverified · Output excluded
F038	Clay Paky / K-EYE K20 HCR	PLOTTED	Unverified · Output excluded
F039	Unverified source fixture / ETC750S4 profile	PLOTTED	Unverified · Output excluded
F040	Unverified source fixture / ClayPakySceniusProfileSLC	PLOTTED	Unverified · Output excluded

Planning reference only. Confirm installed modes and patch with the venue.

FIXTURE SCHEDULE · CONTINUED

Fixture	Manufacturer / model	Position / mount	Mode / output
VISUAL PLANNING · DMX PATCH WITHHELD			
F041	Unverified source fixture / ETC750S4 sideFOH	PLOTTED	Unverified · Output excluded
F042	Unverified source fixture / FrontPC/profile symbol	PLOTTED	Unverified · Output excluded
F043	Unverified source fixture / ADB2kWPC	PLOTTED	Unverified · Output excluded
F044	Unverified source fixture / PAR64CP61/62	PLOTTED	Unverified · Output excluded
F045	Unverified source fixture / ClayPakySceniusProfileSLC	PLOTTED	Unverified · Output excluded
F046	Clay Paky / K-EYE K20 HCR	PLOTTED	Unverified · Output excluded
F047	Unverified source fixture / FrontPC/profile symbol	PLOTTED	Unverified · Output excluded
F048	Unverified source fixture / FrontPC/profile symbol	PLOTTED	Unverified · Output excluded
F049	Clay Paky / K-EYE K20 HCR	PLOTTED	Unverified · Output excluded
F050	Unverified source fixture / ClayPakySceniusProfileSLC	PLOTTED	Unverified · Output excluded
F051	Unverified source fixture / ETC750S4/Niethammerprofile FOH	PLOTTED	Unverified · Output excluded
F052	Unverified source fixture / ETC750S4/legacyprofile side	PLOTTED	Unverified · Output excluded
F053	Unverified source fixture / ETC750S4/Niethammerprofile FOH	PLOTTED	Unverified · Output excluded
F054	Unverified source fixture / ETC750S4/legacyprofile side	PLOTTED	Unverified · Output excluded
F055	Unverified source fixture / ETCLEDDaylight15–30	PLOTTED	Unverified · Output excluded
F056	Unverified source fixture / ETC750S4/Niethammerfrontprofile	PLOTTED	Unverified · Output excluded
F057	Clay Paky / K-EYE K10 HCR	PLOTTED	Unverified · Output excluded
F058	Unverified source fixture / ADB2kWPC	PLOTTED	Unverified · Output excluded
F059	Unverified source fixture / ETC750S4 sideFOH	PLOTTED	Unverified · Output excluded
F060	Unverified source fixture / ClayPakyStageZoom Voyagerarm	PLOTTED	Unverified · Output excluded

Planning reference only. Confirm installed modes and patch with the venue.

Fixture	Manufacturer / model	Position / mount	Mode / output
VISUAL PLANNING · DMX PATCH WITHHELD			
F061	Clay Paky / K-EYE K10 HCR	PLOTTED	Unverified · Output excluded
F062	Clay Paky / K-EYE K10 HCR	PLOTTED	Unverified · Output excluded
F063	Unverified source fixture / FrontPC/profile symbol	PLOTTED	Unverified · Output excluded
F064	Unverified source fixture / ClayPakySceniusProfileSLC	PLOTTED	Unverified · Output excluded
F065	Unverified source fixture / ETC750S4/Niethammerprofile FOH	PLOTTED	Unverified · Output excluded
F066	Unverified source fixture / ETCLEDDaylight25–50	PLOTTED	Unverified · Output excluded
F067	Clay Paky / K-EYE K20 HCR	PLOTTED	Unverified · Output excluded
F068	Clay Paky / K-EYE K10 HCR	PLOTTED	Unverified · Output excluded
F069	Unverified source fixture / PAR64CP61/62	PLOTTED	Unverified · Output excluded
F070	Unverified source fixture / ClayPakyStageZoom Voyagerarm	PLOTTED	Unverified · Output excluded
F071	Unverified source fixture / ADB2kWPC	PLOTTED	Unverified · Output excluded
F072	Unverified source fixture / ETC750S4/Niethammerprofile FOH	PLOTTED	Unverified · Output excluded
F073	Unverified source fixture / ETC750S4/Niethammerfrontprofile	PLOTTED	Unverified · Output excluded
F074	Unverified source fixture / PAR64CP61/62	PLOTTED	Unverified · Output excluded
F075	Unverified source fixture / PAR64CP61/62	PLOTTED	Unverified · Output excluded
F076	Clay Paky / K-EYE K10 HCR	PLOTTED	Unverified · Output excluded
F077	Unverified source fixture / ETCLEDDaylight15–30	PLOTTED	Unverified · Output excluded
F078	Unverified source fixture / ClayPakySceniusProfileSLC	PLOTTED	Unverified · Output excluded
F079	Unverified source fixture / ETC750S4/legacyprofile side	PLOTTED	Unverified · Output excluded
F080	Unverified source fixture / ETC750S4/legacyprofile side	PLOTTED	Unverified · Output excluded

Planning reference only. Confirm installed modes and patch with the venue.

Fixture	Manufacturer / model	Position / mount	Mode / output
VISUAL PLANNING · DMX PATCH WITHHELD			
F081	Unverified source fixture / ETC750S4 profile	PLOTTED	Unverified · Output excluded
F082	Unverified source fixture / ETC750S4/Niethammerprofile FOH	PLOTTED	Unverified · Output excluded
F083	Clay Paky / K-EYE K10 HCR	PLOTTED	Unverified · Output excluded
F084	Unverified source fixture / ETC750S4/legacyprofile side	PLOTTED	Unverified · Output excluded
F085	Unverified source fixture / ETC750S4 sideFOH	PLOTTED	Unverified · Output excluded
F086	Unverified source fixture / ADB2kWPC	PLOTTED	Unverified · Output excluded
F087	Clay Paky / K-EYE K10 HCR	PLOTTED	Unverified · Output excluded
F088	Unverified source fixture / PAR64CP61/62	PLOTTED	Unverified · Output excluded
F089	Unverified source fixture / ETCLEDDaylight25–50	PLOTTED	Unverified · Output excluded
F090	Unverified source fixture / ETC750S4/legacyprofile side	PLOTTED	Unverified · Output excluded
F091	Clay Paky / K-EYE K10 HCR	PLOTTED	Unverified · Output excluded
F092	Clay Paky / K-EYE K20 HCR	PLOTTED	Unverified · Output excluded
F093	Unverified source fixture / FrontPC/profile symbol	PLOTTED	Unverified · Output excluded
F094	Unverified source fixture / ADB2kWPC	PLOTTED	Unverified · Output excluded
F095	Unverified source fixture / FrontPC/profile symbol	PLOTTED	Unverified · Output excluded
F096	Unverified source fixture / ETC750S4 sideFOH	PLOTTED	Unverified · Output excluded
F097	Unverified source fixture / PAR64CP61/62	PLOTTED	Unverified · Output excluded
F098	Unverified source fixture / ETC750S4/Niethammerprofile FOH	PLOTTED	Unverified · Output excluded
F099	Clay Paky / K-EYE K20 HCR	PLOTTED	Unverified · Output excluded
F100	Clay Paky / K-EYE K20 HCR	PLOTTED	Unverified · Output excluded

Planning reference only. Confirm installed modes and patch with the venue.

FIXTURE SCHEDULE · CONTINUED

Fixture	Manufacturer / model	Position / mount	Mode / output
VISUAL PLANNING · DMX PATCH WITHHELD			
F101	Unverified source fixture / PAR64CP61/62	PLOTTED	Unverified · Output excluded
F102	Unverified source fixture / ETCLEDDaylight sourceupperbridge	PLOTTED	Unverified · Output excluded
F103	Unverified source fixture / ETC750S4/Niethammerprofile FOH	PLOTTED	Unverified · Output excluded
F104	Unverified source fixture / ETC750S4/Niethammerprofile FOH	PLOTTED	Unverified · Output excluded
F105	Unverified source fixture / ETC750S4 profile	PLOTTED	Unverified · Output excluded
F106	Clay Paky / K-EYE K10 HCR	PLOTTED	Unverified · Output excluded
F107	Clay Paky / K-EYE K10 HCR	PLOTTED	Unverified · Output excluded
F108	Unverified source fixture / ClayPakySceniusProfileSLC	PLOTTED	Unverified · Output excluded
F109	Unverified source fixture / ClayPakySceniusProfileSLC	PLOTTED	Unverified · Output excluded
F110	Unverified source fixture / ClayPakyStageZoom Voyagerarm	PLOTTED	Unverified · Output excluded
F111	Unverified source fixture / FrontPC/profile symbol	PLOTTED	Unverified · Output excluded
F112	Clay Paky / K-EYE K20 HCR	PLOTTED	Unverified · Output excluded
F113	Unverified source fixture / ClayPakySceniusProfileSLC	PLOTTED	Unverified · Output excluded
F114	Unverified source fixture / ETC750S4 sideFOH	PLOTTED	Unverified · Output excluded
F115	Unverified source fixture / ETCLEDDaylight25–50	PLOTTED	Unverified · Output excluded
F116	Unverified source fixture / ETCLEDDaylight15–30	PLOTTED	Unverified · Output excluded
F117	Unverified source fixture / ETC750S4/Niethammerprofile FOH	PLOTTED	Unverified · Output excluded
F118	Unverified source fixture / ETC750S4/legacyprofile side	PLOTTED	Unverified · Output excluded
F119	Clay Paky / K-EYE K10 HCR	PLOTTED	Unverified · Output excluded
F120	Unverified source fixture / ETCLEDDaylight15–30	PLOTTED	Unverified · Output excluded

Planning reference only. Confirm installed modes and patch with the venue.

Nemzeti Színház · Nagyszínpad

FIXTURE SCHEDULE · Nagyszínpad

HitLight · Nemzeti Színház

Bajor Gizi park 1., 1095, Budapest, Hungary

DWG HL · METRIC

Drawn HitLight

Generated from the saved show

SOURCE 0c09163be729

Fixture	Manufacturer / model	Position / mount	Mode / output
VISUAL PLANNING · DMX PATCH WITHHELD			
F121	Unverified source fixture / ADB2kWPC	PLOTTED	Unverified · Output excluded
F122	Unverified source fixture / PAR64CP61/62	PLOTTED	Unverified · Output excluded
F123	Unverified source fixture / ETC750S4/Niethammerprofile FOH	PLOTTED	Unverified · Output excluded
F124	Clay Paky / K-EYE K10 HCR	PLOTTED	Unverified · Output excluded
F125	Unverified source fixture / ClayPakySceniusProfileSLC	PLOTTED	Unverified · Output excluded
F126	Unverified source fixture / ETC750S4/Niethammerfrontprofile	PLOTTED	Unverified · Output excluded
F127	Unverified source fixture / ClayPakySceniusProfileSLC	PLOTTED	Unverified · Output excluded
F128	Clay Paky / K-EYE K20 HCR	PLOTTED	Unverified · Output excluded
F129	Clay Paky / K-EYE K10 HCR	PLOTTED	Unverified · Output excluded
F130	Unverified source fixture / FrontPC/profile symbol	PLOTTED	Unverified · Output excluded
F131	Unverified source fixture / PAR64CP61/62	PLOTTED	Unverified · Output excluded
F132	Clay Paky / K-EYE K10 HCR	PLOTTED	Unverified · Output excluded
F133	Unverified source fixture / FrontPC/profile symbol	PLOTTED	Unverified · Output excluded
F134	Unverified source fixture / ETC750S4/Niethammerprofile FOH	PLOTTED	Unverified · Output excluded
F135	Unverified source fixture / PAR64CP61/62	PLOTTED	Unverified · Output excluded
F136	Unverified source fixture / ETC750S4 sideFOH	PLOTTED	Unverified · Output excluded
F137	Clay Paky / K-EYE K20 HCR	PLOTTED	Unverified · Output excluded
F138	Unverified source fixture / ClayPakyStageZoom Voyagerarm	PLOTTED	Unverified · Output excluded
F139	Unverified source fixture / ETCLEDDaylight25–50	PLOTTED	Unverified · Output excluded
F140	Unverified source fixture / ClayPakyStageZoom Voyagerarm	PLOTTED	Unverified · Output excluded

Planning reference only. Confirm installed modes and patch with the venue.

Fixture	Manufacturer / model	Position / mount	Mode / output
VISUAL PLANNING · DMX PATCH WITHHELD			
F141	Unverified source fixture / ETC750S4/legacyprofile side	PLOTTED	Unverified · Output excluded
F142	Unverified source fixture / PAR64CP61/62	PLOTTED	Unverified · Output excluded
F143	Clay Paky / K-EYE K20 HCR	PLOTTED	Unverified · Output excluded
F144	Unverified source fixture / FrontPC/profile symbol	PLOTTED	Unverified · Output excluded
F145	Clay Paky / K-EYE K20 HCR	PLOTTED	Unverified · Output excluded
F146	Unverified source fixture / FrontPC/profile symbol	PLOTTED	Unverified · Output excluded
F147	Unverified source fixture / ClayPakyStageZoom Voyagerarm	PLOTTED	Unverified · Output excluded
F148	Unverified source fixture / ETC750S4/legacyprofile side	PLOTTED	Unverified · Output excluded
F149	Unverified source fixture / FrontPC/profile symbol	PLOTTED	Unverified · Output excluded
F150	Clay Paky / K-EYE K10 HCR	PLOTTED	Unverified · Output excluded
F151	Unverified source fixture / PAR64CP61/62	PLOTTED	Unverified · Output excluded
F152	Unverified source fixture / ETC750S4 profile	PLOTTED	Unverified · Output excluded
F153	Unverified source fixture / ETC750S4/Niethammerprofile FOH	PLOTTED	Unverified · Output excluded
F154	Clay Paky / K-EYE K20 HCR	PLOTTED	Unverified · Output excluded
F155	Unverified source fixture / ETC750S4/legacyprofile side	PLOTTED	Unverified · Output excluded
F156	Unverified source fixture / ETC750S4/legacyprofile side	PLOTTED	Unverified · Output excluded
F157	Clay Paky / K-EYE K20 HCR	PLOTTED	Unverified · Output excluded
F158	Unverified source fixture / ClayPakySceniusProfileSLC	PLOTTED	Unverified · Output excluded
F159	Unverified source fixture / ADB2kWPC	PLOTTED	Unverified · Output excluded
F160	Unverified source fixture / ClayPakySceniusProfileSLC	PLOTTED	Unverified · Output excluded

Planning reference only. Confirm installed modes and patch with the venue.

Fixture	Manufacturer / model	Position / mount	Mode / output
VISUAL PLANNING · DMX PATCH WITHHELD			
F161	Clay Paky / K-EYE K10 HCR	PLOTTED	Unverified · Output excluded
F162	Unverified source fixture / ClayPakySceniusProfileSLC	PLOTTED	Unverified · Output excluded
F163	Unverified source fixture / ADB2kWPC	PLOTTED	Unverified · Output excluded
F164	Unverified source fixture / ClayPakySceniusProfileSLC	PLOTTED	Unverified · Output excluded
F165	Clay Paky / K-EYE K20 HCR	PLOTTED	Unverified · Output excluded
F166	Unverified source fixture / PAR64CP61/62	PLOTTED	Unverified · Output excluded
F167	Unverified source fixture / ClayPakyStageZoom Voyagerarm	PLOTTED	Unverified · Output excluded
F168	Unverified source fixture / ETC750S4/Niethammerprofile FOH	PLOTTED	Unverified · Output excluded
F169	Unverified source fixture / ClayPakyStageZoom Voyagerarm	PLOTTED	Unverified · Output excluded
F170	Unverified source fixture / ETC750S4 profile	PLOTTED	Unverified · Output excluded
F171	Unverified source fixture / ETCLEDDaylight sourceupperbridge	PLOTTED	Unverified · Output excluded
F172	Unverified source fixture / ADB2kWPC	PLOTTED	Unverified · Output excluded
F173	Unverified source fixture / ClayPakySceniusProfileSLC	PLOTTED	Unverified · Output excluded
F174	Unverified source fixture / FrontPC/profile symbol	PLOTTED	Unverified · Output excluded
F175	Unverified source fixture / ETCLEDDaylight25–50	PLOTTED	Unverified · Output excluded
F176	Clay Paky / K-EYE K10 HCR	PLOTTED	Unverified · Output excluded
F177	Unverified source fixture / ETCLEDDaylight15–30	PLOTTED	Unverified · Output excluded
F178	Unverified source fixture / ClayPakySceniusProfileSLC	PLOTTED	Unverified · Output excluded
F179	Unverified source fixture / ETC750S4/Niethammerfrontprofile	PLOTTED	Unverified · Output excluded
F180	Unverified source fixture / ClayPakySceniusProfileSLC	PLOTTED	Unverified · Output excluded

Planning reference only. Confirm installed modes and patch with the venue.

Fixture	Manufacturer / model	Position / mount	Mode / output
VISUAL PLANNING · DMX PATCH WITHHELD			
F181	Unverified source fixture / ETC750S4 profile	PLOTTED	Unverified · Output excluded
F182	Unverified source fixture / PAR64CP61/62	PLOTTED	Unverified · Output excluded
F183	Unverified source fixture / ETC750S4 profile	PLOTTED	Unverified · Output excluded
F184	Clay Paky / K-EYE K20 HCR	PLOTTED	Unverified · Output excluded
F185	Unverified source fixture / PAR64CP61/62	PLOTTED	Unverified · Output excluded
F186	Unverified source fixture / PAR64CP61/62	PLOTTED	Unverified · Output excluded
F187	Unverified source fixture / PAR64CP61/62	PLOTTED	Unverified · Output excluded
F188	Unverified source fixture / ADB2kWPC	PLOTTED	Unverified · Output excluded
F189	Unverified source fixture / ETC750S4/Niethammerfrontprofile	PLOTTED	Unverified · Output excluded
F190	Unverified source fixture / ETCLEDDaylight25–50	PLOTTED	Unverified · Output excluded
F191	Clay Paky / K-EYE K20 HCR	PLOTTED	Unverified · Output excluded
F192	Unverified source fixture / ADB2kWPC	PLOTTED	Unverified · Output excluded
F193	Unverified source fixture / ClayPakyStageZoom Voyagerarm	PLOTTED	Unverified · Output excluded
F194	Unverified source fixture / ADB2kWPC	PLOTTED	Unverified · Output excluded
F195	Unverified source fixture / FrontPC/profile symbol	PLOTTED	Unverified · Output excluded
F196	Unverified source fixture / ADB2kWPC	PLOTTED	Unverified · Output excluded
F197	Unverified source fixture / ETCLEDDaylight15–30	PLOTTED	Unverified · Output excluded
F198	Unverified source fixture / ClayPakyStageZoom Voyagerarm	PLOTTED	Unverified · Output excluded
F199	Unverified source fixture / ClayPakyStageZoom Voyagerarm	PLOTTED	Unverified · Output excluded
F200	Unverified source fixture / ETC750S4/legacyprofile side	PLOTTED	Unverified · Output excluded

Planning reference only. Confirm installed modes and patch with the venue.

VALIDATION APPENDIX

WARNING · PATCH_WITHHELD

DMX patch facts are withheld pending source verification. This planning document cannot be used for hardware output.

Objects: — · Remediation: review the source facts and regenerate.

ERROR · STAGE_DIMENSIONS_UNCONFIRMED

Confirm the stage dimensions before producing a final technical document.

Objects: Nagyszínpad · Remediation: review the source facts and regenerate.

WARNING · MODE_UNVERIFIED

DMX modes are unverified; output remains excluded.

Objects: F001, F002, F004, F006–F011, F013–F016, F018–F027, F029, F030, F033–F035, F037, F039–F045, F047, F048, F050–F056, F058–F060, F063–F066, F069–F075, F077–F082, F084–F086, F088–F090, F093–F098, F101–F105, F108–F111, F1…

WARNING · TITLE_METADATA_INCOMPLETE

Some professional title-block metadata is missing; the document will show an em dash.

Objects: 65a85e907df7a1c7e1e0be64 · Remediation: review the source facts and regenerate.

HitLight

VENUE & DRAWING SOURCES

Nemzeti Színház

Nagyszínpad · Published technical documents — current rig unconfirmed

Bajor Gizi park 1., 1095, Budapest, HU

https://nemzetiszinhaz.hu/index.php/dokumentumok

Sources checked 2026-10-19

Generated by HitLight from the reviewed partial Nemzeti Színház reconstruction. Venue sources are cited as facts; their original artwork remains private.

Symbols: HitLight-owned category artwork. No manufacturer model geometry or original source pages included.

Source-based reconstruction. Confirm the current installation and equipment availability with the venue.

Scale, fixture positions, mounting heights and aiming may include estimates; this is not a rigging specification.

Provisional fixture matches are labelled as placeholders. The recorded subset is not a complete physical inventory.

DMX addresses are withheld from public plans until their exact source patch is reconciled.

20 existing K-EYE K20 HCR references use an original public HitLight housing. Native channel/default tables, existing control restrictions and source optics/pivots retained; actual visual bounds corrected and supported source-motor articulation added. Fixture IDs, source labels, selected modes, enabled state, patch, layouts and mounts unchanged. Body detail estimated; existing source/control qualifications retained. No hardware, photometric or rigging acceptance.

Approximate planning view; not official venue paperwork or output-ready. Original HitLight symbols only; no source pages, OEM meshes, photos or logos. Original files remain private; modes and patch unverified.

Official venue information: https://nemzetiszinhaz.hu/index.php/dokumentumok · checked 2026-10-19

Moving lights plan - Nemzeti Színház, Budapest - Main Stage.png: https://nemzetiszinhaz.hu/uploads/files/tech/Moving%20lights%20plan%20-%20Nemzeti%20Szi%CC%81nha%CC%81z%2C%20Budapest%20-%20Main%20Stage.png · checked 2026-10-19

thumbnail_Conventional lights plan - Nemzeti Színház, Budapest - Main Stage.png: https://nemzetiszinhaz.hu/uploads/files/tech/thumbnail_Conventional%20lights%20plan%20-%20Nemzeti%20Szi%CC%81nha%CC%81z%2C%20Budapest%20-%20Main%20Stage.png · checked 2026-10-19

Public venue page: https://www.hitlight.app/venues/hungary/nemzeti-szinhaz-65a85e90