
UPSTAGE

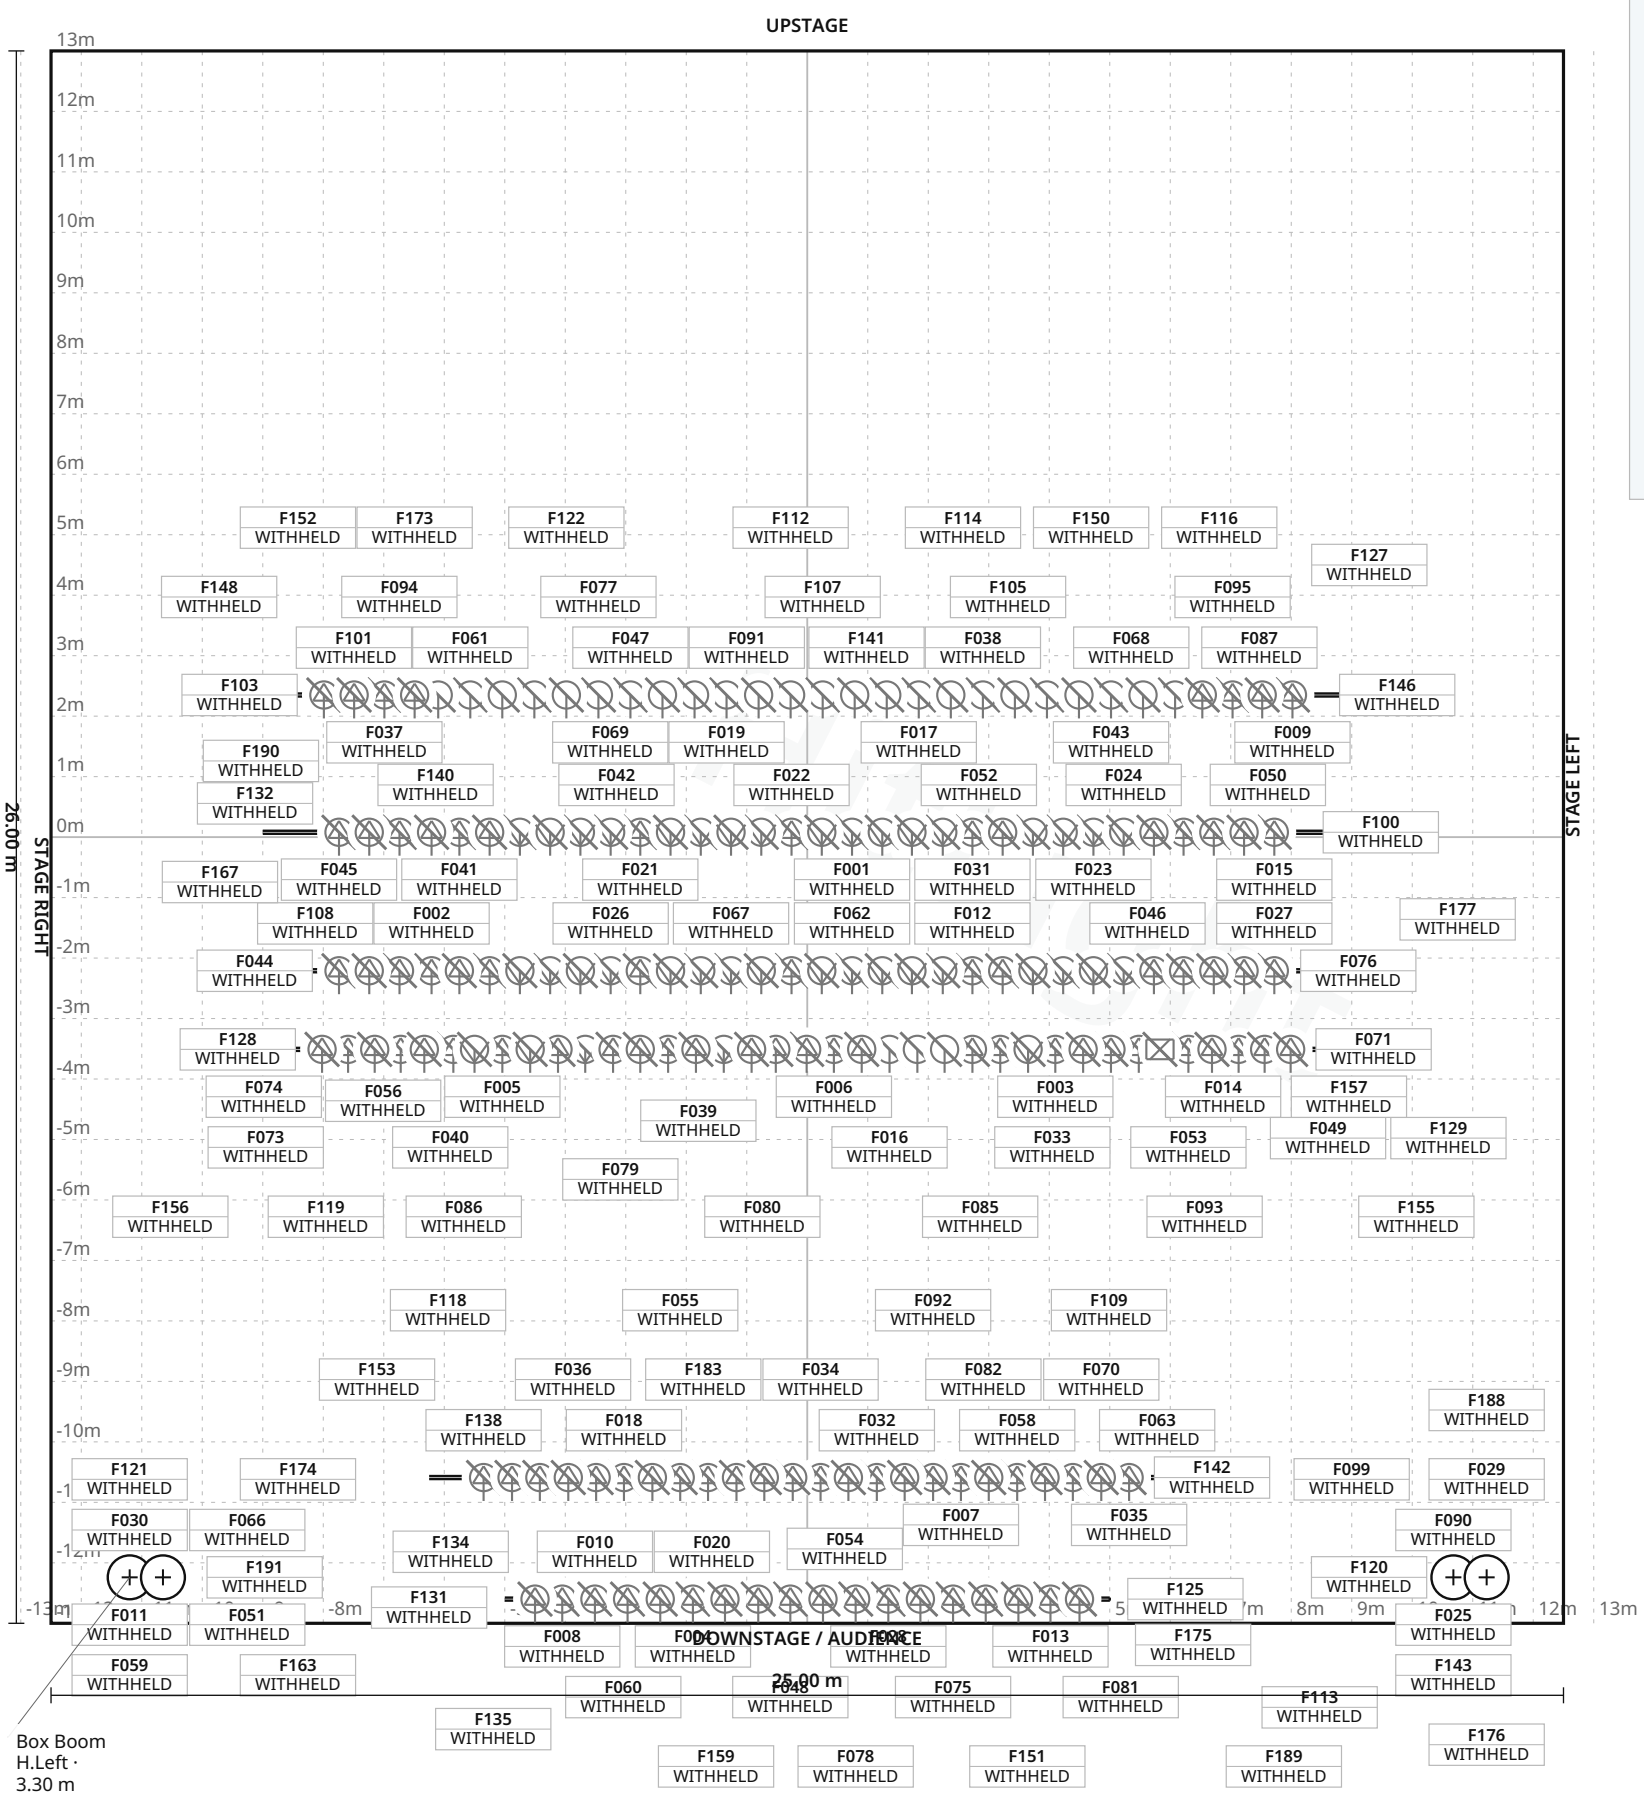

FIXTURE LEGEND

- **Source Four 36** — Profile Spot · 11×
- **6in Fresnel 750w** — Spot Light · 14×
- **6x9 ellipsoidal** 750w — Profile Spot · 23×
- **6x12 ellipsoidal** 750w — Profile Spot · 35×
- **6x16 ellipsoidal** 750w — Profile Spot · 14×
- **8in Fresnel** 1000w — Spot Light · 25×
- **8x12 ellipsoidal** 1K — Profile Spot · 24×
- **10x23** ellipsoidal 1K — Profile Spot · 19×
- **14in Scoop 1000w** — PAR Light · 24×
- **ETC Source Four** 36deg — Other · 1×
- **PAR 64 1000w** — PAR Light · 3×

Stage 25.00 m W × 26.00 m D · Grid 1 m

54 fixture labels omitted in this view due to crowding · see DMX patch

Rialto Square Theatre · Main room

LIGHT PLOT · PLAN · Main room

HitLight · Rialto Square Theatre

102 N. Chicago Street, Joliet, United States

DWG HL · SCALE 1:125 · metric · PRINT AT 100%

Drawn HitLight

Generated from the saved show

SOURCE 4a0d8d0a0874

SYMBOL LEGEND

11 TYPES · 193 FIXTURES · COLOUR BY TYPE



ETC Source Four 36

Profile Spot · Unverified · TBC ch · category symbol

11 physical · 11 plotted

11 disabled · 0 unplaced



Unverified source fixture 6in Fresnel 750w

Spot Light · Unverified · TBC ch · category symbol

14 physical · 14 plotted

14 disabled · 0 unplaced



Unverified source fixture 6x9 ellipsoidal 750w

Profile Spot · Unverified · TBC ch · category symbol

23 physical · 23 plotted

23 disabled · 0 unplaced



Unverified source fixture 6x12 ellipsoidal 750w

Profile Spot · Unverified · TBC ch · category symbol

35 physical · 35 plotted

35 disabled · 0 unplaced



Unverified source fixture 6x16 ellipsoidal 750w

Profile Spot · Unverified · TBC ch · category symbol

14 physical · 14 plotted

14 disabled · 0 unplaced



Unverified source fixture 8in Fresnel 1000w

Spot Light · Unverified · TBC ch · category symbol

25 physical · 25 plotted

25 disabled · 0 unplaced



Unverified source fixture 8x12 ellipsoidal 1K

Profile Spot · Unverified · TBC ch · category symbol

24 physical · 24 plotted

24 disabled · 0 unplaced



Unverified source fixture 10x23 ellipsoidal 1K

Profile Spot · Unverified · TBC ch · category symbol

19 physical · 19 plotted

19 disabled · 0 unplaced

Rialto Square Theatre · Main room

SYMBOL LEGEND · Main room

HitLight · Rialto Square Theatre

102 N. Chicago Street, Joliet, United States

DWG HL · METRIC

Drawn HitLight

Generated from the saved show

SOURCE 4a0d8d0a0874

SYMBOL LEGEND · CONTINUED



Unverified source fixture 14in Scoop 1000w

PAR Light · Unverified · TBC ch · category symbol

24 physical · 24 plotted

24 disabled · 0 unplaced



Unverified source fixture ETC Source Four 36deg

Other · Unverified · TBC ch · category symbol

1 physical · 1 plotted

1 disabled · 0 unplaced



Unverified source fixture PAR 64 1000w

PAR Light · Unverified · TBC ch · category symbol

3 physical · 3 plotted

3 disabled · 0 unplaced

HitLight

GENERAL NOTES

1. Source-based lighting plan. Confirm the current rig with the venue.
2. PARTIAL: included fixtures are not a full physical-unit census.
3. DMX PATCH WITHHELD: provisional or unchecked addresses are not published.
4. Approximate planning view; not official venue paperwork or output-ready. Original HitLight symbols only; no source pages, OEM meshes, photos or logos. Original files remain private; modes and patch unverified.

HitLight

STAGE ELEMENTS

NAME	TYPE	POSITION	TRIM / SIZE
2nd Ceiling Cove	pipe	X 0.00 m · Z 12.60 m	12.00 m · 10.00 m W × 0.05 m D
3rd Electric	pipe	X 0.00 m · Z -0.08 m	8.50 m · 18.00 m W × 0.05 m D
1st Electric	pipe	X 0.00 m · Z 3.51 m	8.50 m · 18.00 m W × 0.05 m D
1st Ceiling Cove	pipe	X 0.00 m · Z 10.59 m	12.00 m · 12.50 m W × 0.05 m D
Box Boom H.Left	boom	X -11.20 m · Z 12.24 m	3.30 m · 0.40 m W × 0.40 m D
4th Electric	pipe	X 0.00 m · Z -2.35 m	8.50 m · 18.00 m W × 0.05 m D
2nd Electric	pipe	X 0.00 m · Z 2.21 m	8.50 m · 18.00 m W × 0.05 m D
Box Boom H.Right	boom	X 11.23 m · Z 12.24 m	3.30 m · 0.40 m W × 0.40 m D

Rialto Square Theatre · Main room

STAGE ELEMENTS · Main room

HitLight · Rialto Square Theatre

102 N. Chicago Street, Joliet, United States

DWG HL · METRIC

Drawn HitLight

Generated from the saved show

SOURCE 4a0d8d0a0874

FIXTURE SCHEDULE

193 FIXTURES · PATCH WITHHELD

Fixture	Manufacturer / model	Position / mount	Mode / output
VISUAL PLANNING · DMX PATCH WITHHELD			
F001	Unverified source fixture / 6in Fresnel 750w	3rd Electric	Unverified · Output excluded
F002	Unverified source fixture / 6x12 ellipsoidal 750w	2nd Electric	Unverified · Output excluded
F003	Unverified source fixture / 6x12 ellipsoidal 750w	1st Electric	Unverified · Output excluded
F004	Unverified source fixture / 10x23 ellipsoidal 1K	2nd Ceiling Cove	Unverified · Output excluded
F005	Unverified source fixture / 6x12 ellipsoidal 750w	1st Electric	Unverified · Output excluded
F006	Unverified source fixture / 6x9 ellipsoidal 750w	1st Electric	Unverified · Output excluded
F007	Unverified source fixture / 8x12 ellipsoidal 1K	1st Ceiling Cove	Unverified · Output excluded
F008	Unverified source fixture / 10x23 ellipsoidal 1K	2nd Ceiling Cove	Unverified · Output excluded
F009	Unverified source fixture / 6x9 ellipsoidal 750w	4th Electric	Unverified · Output excluded
F010	Unverified source fixture / 10x23 ellipsoidal 1K	2nd Ceiling Cove	Unverified · Output excluded
F011	Unverified source fixture / 6x9 ellipsoidal 750w	PLOTTED	Unverified · Output excluded
F012	Unverified source fixture / 6x9 ellipsoidal 750w	2nd Electric	Unverified · Output excluded
F013	Unverified source fixture / 10x23 ellipsoidal 1K	2nd Ceiling Cove	Unverified · Output excluded
F014	Unverified source fixture / 6x12 ellipsoidal 750w	1st Electric	Unverified · Output excluded
F015	Unverified source fixture / 6x9 ellipsoidal 750w	3rd Electric	Unverified · Output excluded
F016	Unverified source fixture / PAR 64 1000w	1st Electric	Unverified · Output excluded
F017	Unverified source fixture / 14in Scoop 1000w	4th Electric	Unverified · Output excluded
F018	Unverified source fixture / 8x12 ellipsoidal 1K	1st Ceiling Cove	Unverified · Output excluded
F019	Unverified source fixture / 14in Scoop 1000w	4th Electric	Unverified · Output excluded
F020	Unverified source fixture / 10x23 ellipsoidal 1K	2nd Ceiling Cove	Unverified · Output excluded

Planning reference only. Confirm installed modes and patch with the venue.

Rialto Square Theatre · Main room

FIXTURE SCHEDULE · Main room

HitLight · Rialto Square Theatre

102 N. Chicago Street, Joliet, United States

DWG HL · METRIC

Drawn HitLight

Generated from the saved show

SOURCE 4a0d8d0a0874

FIXTURE SCHEDULE · CONTINUED

Fixture	Manufacturer / model	Position / mount	Mode / output
VISUAL PLANNING · DMX PATCH WITHHELD			
F021	Unverified source fixture / 6x9 ellipsoidal 750w	3rd Electric	Unverified · Output excluded
F022	Unverified source fixture / 6x16 ellipsoidal 750w	3rd Electric	Unverified · Output excluded
F023	Unverified source fixture / 8in Fresnel 1000w	3rd Electric	Unverified · Output excluded
F024	Unverified source fixture / 6in Fresnel 750w	3rd Electric	Unverified · Output excluded
F025	Unverified source fixture / 6x16 ellipsoidal 750w	PLOTTED	Unverified · Output excluded
F026	Unverified source fixture / 6in Fresnel 750w	2nd Electric	Unverified · Output excluded
F027	Unverified source fixture / 6x9 ellipsoidal 750w	2nd Electric	Unverified · Output excluded
F028	Unverified source fixture / 10x23 ellipsoidal 1K	2nd Ceiling Cove	Unverified · Output excluded
F029	Unverified source fixture / 6x9 ellipsoidal 750w	PLOTTED	Unverified · Output excluded
F030	Unverified source fixture / 6x12 ellipsoidal 750w	PLOTTED	Unverified · Output excluded
F031	Unverified source fixture / 6x9 ellipsoidal 750w	3rd Electric	Unverified · Output excluded
F032	Unverified source fixture / 8x12 ellipsoidal 1K	1st Ceiling Cove	Unverified · Output excluded
F033	Unverified source fixture / PAR 64 1000w	1st Electric	Unverified · Output excluded
F034	Unverified source fixture / 8x12 ellipsoidal 1K	1st Ceiling Cove	Unverified · Output excluded
F035	Unverified source fixture / 8x12 ellipsoidal 1K	1st Ceiling Cove	Unverified · Output excluded
F036	Unverified source fixture / 8x12 ellipsoidal 1K	1st Ceiling Cove	Unverified · Output excluded
F037	Unverified source fixture / 6x12 ellipsoidal 750w	4th Electric	Unverified · Output excluded
F038	Unverified source fixture / 14in Scoop 1000w	4th Electric	Unverified · Output excluded
F039	Unverified source fixture / 6x12 ellipsoidal 750w	1st Electric	Unverified · Output excluded
F040	Unverified source fixture / 8in Fresnel 1000w	1st Electric	Unverified · Output excluded

Planning reference only. Confirm installed modes and patch with the venue.

FIXTURE SCHEDULE · CONTINUED

Fixture	Manufacturer / model	Position / mount	Mode / output
VISUAL PLANNING · DMX PATCH WITHHELD			
F041	Unverified source fixture / 6x12 ellipsoidal 750w	3rd Electric	Unverified · Output excluded
F042	Unverified source fixture / 8in Fresnel 1000w	3rd Electric	Unverified · Output excluded
F043	Unverified source fixture / 14in Scoop 1000w	4th Electric	Unverified · Output excluded
F044	Unverified source fixture / 6x9 ellipsoidal 750w	2nd Electric	Unverified · Output excluded
F045	Unverified source fixture / 6x9 ellipsoidal 750w	3rd Electric	Unverified · Output excluded
F046	Unverified source fixture / 8in Fresnel 1000w	2nd Electric	Unverified · Output excluded
F047	Unverified source fixture / 14in Scoop 1000w	4th Electric	Unverified · Output excluded
F048	Unverified source fixture / 10x23 ellipsoidal 1K	2nd Ceiling Cove	Unverified · Output excluded
F049	Unverified source fixture / 6in Fresnel 750w	2nd Electric	Unverified · Output excluded
F050	Unverified source fixture / 6x12 ellipsoidal 750w	3rd Electric	Unverified · Output excluded
F051	Unverified source fixture / 6x16 ellipsoidal 750w	PLOTTED	Unverified · Output excluded
F052	Unverified source fixture / 8in Fresnel 1000w	3rd Electric	Unverified · Output excluded
F053	ETC / Source Four 36	1st Electric	Unverified · Output excluded
F054	Unverified source fixture / 8x12 ellipsoidal 1K	1st Ceiling Cove	Unverified · Output excluded
F055	Unverified source fixture / 8x12 ellipsoidal 1K	1st Ceiling Cove	Unverified · Output excluded
F056	Unverified source fixture / 8in Fresnel 1000w	2nd Electric	Unverified · Output excluded
F057	Unverified source fixture / 6x9 ellipsoidal 750w	2nd Electric	Unverified · Output excluded
F058	Unverified source fixture / 8x12 ellipsoidal 1K	1st Ceiling Cove	Unverified · Output excluded
F059	Unverified source fixture / 6x12 ellipsoidal 750w	PLOTTED	Unverified · Output excluded
F060	Unverified source fixture / 10x23 ellipsoidal 1K	2nd Ceiling Cove	Unverified · Output excluded

Planning reference only. Confirm installed modes and patch with the venue.

FIXTURE SCHEDULE · CONTINUED

Fixture	Manufacturer / model	Position / mount	Mode / output
VISUAL PLANNING · DMX PATCH WITHHELD			
F061	Unverified source fixture / 14in Scoop 1000w	4th Electric	Unverified · Output excluded
F062	Unverified source fixture / 6in Fresnel 750w	2nd Electric	Unverified · Output excluded
F063	Unverified source fixture / 8x12 ellipsoidal 1K	1st Ceiling Cove	Unverified · Output excluded
F064	Unverified source fixture / 6x16 ellipsoidal 750w	2nd Electric	Unverified · Output excluded
F065	Unverified source fixture / 6in Fresnel 750w	2nd Electric	Unverified · Output excluded
F066	Unverified source fixture / 6x16 ellipsoidal 750w	PLOTTED	Unverified · Output excluded
F067	Unverified source fixture / 6in Fresnel 750w	2nd Electric	Unverified · Output excluded
F068	Unverified source fixture / 14in Scoop 1000w	4th Electric	Unverified · Output excluded
F069	Unverified source fixture / 14in Scoop 1000w	4th Electric	Unverified · Output excluded
F070	Unverified source fixture / 8x12 ellipsoidal 1K	1st Ceiling Cove	Unverified · Output excluded
F071	ETC / Source Four 36	1st Electric	Unverified · Output excluded
F072	Unverified source fixture / 6in Fresnel 750w	3rd Electric	Unverified · Output excluded
F073	ETC / Source Four 36	1st Electric	Unverified · Output excluded
F074	ETC / Source Four 36	1st Electric	Unverified · Output excluded
F075	Unverified source fixture / 10x23 ellipsoidal 1K	2nd Ceiling Cove	Unverified · Output excluded
F076	Unverified source fixture / 6x16 ellipsoidal 750w	2nd Electric	Unverified · Output excluded
F077	Unverified source fixture / 14in Scoop 1000w	4th Electric	Unverified · Output excluded
F078	Unverified source fixture / 10x23 ellipsoidal 1K	2nd Ceiling Cove	Unverified · Output excluded
F079	ETC / Source Four 36	1st Electric	Unverified · Output excluded
F080	Unverified source fixture / 6x12 ellipsoidal 750w	1st Electric	Unverified · Output excluded

Planning reference only. Confirm installed modes and patch with the venue.

FIXTURE SCHEDULE · CONTINUED

Fixture	Manufacturer / model	Position / mount	Mode / output
VISUAL PLANNING · DMX PATCH WITHHELD			
F081	Unverified source fixture / 10x23 ellipsoidal 1K	2nd Ceiling Cove	Unverified · Output excluded
F082	Unverified source fixture / 8x12 ellipsoidal 1K	1st Ceiling Cove	Unverified · Output excluded
F083	Unverified source fixture / 8in Fresnel 1000w	2nd Electric	Unverified · Output excluded
F084	Unverified source fixture / 8in Fresnel 1000w	2nd Electric	Unverified · Output excluded
F085	Unverified source fixture / 10x23 ellipsoidal 1K	1st Electric	Unverified · Output excluded
F086	Unverified source fixture / 6x12 ellipsoidal 750w	1st Electric	Unverified · Output excluded
F087	Unverified source fixture / 14in Scoop 1000w	4th Electric	Unverified · Output excluded
F088	Unverified source fixture / 8in Fresnel 1000w	1st Electric	Unverified · Output excluded
F089	Unverified source fixture / 8in Fresnel 1000w	3rd Electric	Unverified · Output excluded
F090	Unverified source fixture / 6x16 ellipsoidal 750w	PLOTTED	Unverified · Output excluded
F091	Unverified source fixture / 14in Scoop 1000w	4th Electric	Unverified · Output excluded
F092	Unverified source fixture / 8x12 ellipsoidal 1K	1st Ceiling Cove	Unverified · Output excluded
F093	Unverified source fixture / 6x12 ellipsoidal 750w	1st Electric	Unverified · Output excluded
F094	Unverified source fixture / 14in Scoop 1000w	4th Electric	Unverified · Output excluded
F095	Unverified source fixture / 6x12 ellipsoidal 750w	4th Electric	Unverified · Output excluded
F096	Unverified source fixture / 6in Fresnel 750w	2nd Electric	Unverified · Output excluded
F097	Unverified source fixture / 6x16 ellipsoidal 750w	2nd Electric	Unverified · Output excluded
F098	Unverified source fixture / 6x9 ellipsoidal 750w	2nd Electric	Unverified · Output excluded
F099	Unverified source fixture / 6x12 ellipsoidal 750w	PLOTTED	Unverified · Output excluded
F100	Unverified source fixture / 6x12 ellipsoidal 750w	3rd Electric	Unverified · Output excluded

Planning reference only. Confirm installed modes and patch with the venue.

Rialto Square Theatre · Main room

FIXTURE SCHEDULE · Main room

HitLight · Rialto Square Theatre

102 N. Chicago Street, Joliet, United States

DWG HL · METRIC

Drawn HitLight

Generated from the saved show

SOURCE 4a0d8d0a0874

FIXTURE SCHEDULE · CONTINUED

Fixture	Manufacturer / model	Position / mount	Mode / output
VISUAL PLANNING · DMX PATCH WITHHELD			
F101	Unverified source fixture / 14in Scoop 1000w	4th Electric	Unverified · Output excluded
F102	Unverified source fixture / 6x12 ellipsoidal 750w	1st Electric	Unverified · Output excluded
F103	Unverified source fixture / 6x9 ellipsoidal 750w	4th Electric	Unverified · Output excluded
F104	Unverified source fixture / 6in Fresnel 750w	2nd Electric	Unverified · Output excluded
F105	Unverified source fixture / 14in Scoop 1000w	4th Electric	Unverified · Output excluded
F106	Unverified source fixture / 6x16 ellipsoidal 750w	3rd Electric	Unverified · Output excluded
F107	Unverified source fixture / 14in Scoop 1000w	4th Electric	Unverified · Output excluded
F108	Unverified source fixture / 6x12 ellipsoidal 750w	2nd Electric	Unverified · Output excluded
F109	Unverified source fixture / 8x12 ellipsoidal 1K	1st Ceiling Cove	Unverified · Output excluded
F110	Unverified source fixture / 8in Fresnel 1000w	2nd Electric	Unverified · Output excluded
F111	Unverified source fixture / 6in Fresnel 750w	3rd Electric	Unverified · Output excluded
F112	Unverified source fixture / 14in Scoop 1000w	4th Electric	Unverified · Output excluded
F113	Unverified source fixture / 6x12 ellipsoidal 750w	PLOTTED	Unverified · Output excluded
F114	Unverified source fixture / 14in Scoop 1000w	4th Electric	Unverified · Output excluded
F115	Unverified source fixture / 6in Fresnel 750w	3rd Electric	Unverified · Output excluded
F116	Unverified source fixture / 14in Scoop 1000w	4th Electric	Unverified · Output excluded
F117	Unverified source fixture / 6x12 ellipsoidal 750w	1st Electric	Unverified · Output excluded
F118	Unverified source fixture / 8x12 ellipsoidal 1K	1st Ceiling Cove	Unverified · Output excluded
F119	Unverified source fixture / 8in Fresnel 1000w	1st Electric	Unverified · Output excluded
F120	Unverified source fixture / 6x16 ellipsoidal 750w	PLOTTED	Unverified · Output excluded

Planning reference only. Confirm installed modes and patch with the venue.

FIXTURE SCHEDULE · CONTINUED

Fixture	Manufacturer / model	Position / mount	Mode / output
VISUAL PLANNING · DMX PATCH WITHHELD			
F121	Unverified source fixture / 6x12 ellipsoidal 750w	PLOTTED	Unverified · Output excluded
F122	Unverified source fixture / 14in Scoop 1000w	4th Electric	Unverified · Output excluded
F123	Unverified source fixture / 8in Fresnel 1000w	2nd Electric	Unverified · Output excluded
F124	Unverified source fixture / 6x12 ellipsoidal 750w	1st Electric	Unverified · Output excluded
F125	Unverified source fixture / 10x23 ellipsoidal 1K	2nd Ceiling Cove	Unverified · Output excluded
F126	Unverified source fixture / 6x12 ellipsoidal 750w	1st Electric	Unverified · Output excluded
F127	Unverified source fixture / 6x12 ellipsoidal 750w	4th Electric	Unverified · Output excluded
F128	ETC / Source Four 36	1st Electric	Unverified · Output excluded
F129	Unverified source fixture / 6x9 ellipsoidal 750w	2nd Electric	Unverified · Output excluded
F130	Unverified source fixture / 6x9 ellipsoidal 750w	3rd Electric	Unverified · Output excluded
F131	Unverified source fixture / 8x12 ellipsoidal 1K	1st Ceiling Cove	Unverified · Output excluded
F132	Unverified source fixture / 6x12 ellipsoidal 750w	2nd Electric	Unverified · Output excluded
F133	Unverified source fixture / 8in Fresnel 1000w	1st Electric	Unverified · Output excluded
F134	Unverified source fixture / 10x23 ellipsoidal 1K	2nd Ceiling Cove	Unverified · Output excluded
F135	Unverified source fixture / 10x23 ellipsoidal 1K	2nd Ceiling Cove	Unverified · Output excluded
F136	Unverified source fixture / 8in Fresnel 1000w	1st Electric	Unverified · Output excluded
F137	Unverified source fixture / 6x12 ellipsoidal 750w	2nd Electric	Unverified · Output excluded
F138	Unverified source fixture / 8x12 ellipsoidal 1K	1st Ceiling Cove	Unverified · Output excluded
F139	Unverified source fixture / 8x12 ellipsoidal 1K	1st Ceiling Cove	Unverified · Output excluded
F140	Unverified source fixture / 8in Fresnel 1000w	3rd Electric	Unverified · Output excluded

Planning reference only. Confirm installed modes and patch with the venue.

Rialto Square Theatre · Main room

FIXTURE SCHEDULE · Main room

HitLight · Rialto Square Theatre

102 N. Chicago Street, Joliet, United States

DWG HL · METRIC

Drawn HitLight

Generated from the saved show

SOURCE 4a0d8d0a0874

FIXTURE SCHEDULE · CONTINUED

Fixture	Manufacturer / model	Position / mount	Mode / output
VISUAL PLANNING · DMX PATCH WITHHELD			
F141	Unverified source fixture / 14in Scoop 1000w	4th Electric	Unverified · Output excluded
F142	Unverified source fixture / 8x12 ellipsoidal 1K	1st Ceiling Cove	Unverified · Output excluded
F143	Unverified source fixture / 6x16 ellipsoidal 750w	PLOTTED	Unverified · Output excluded
F144	Unverified source fixture / 6in Fresnel 750w	3rd Electric	Unverified · Output excluded
F145	Unverified source fixture / 8in Fresnel 1000w	3rd Electric	Unverified · Output excluded
F146	Unverified source fixture / 6x9 ellipsoidal 750w	4th Electric	Unverified · Output excluded
F147	Unverified source fixture / 6in Fresnel 750w	3rd Electric	Unverified · Output excluded
F148	Unverified source fixture / 6x9 ellipsoidal 750w	4th Electric	Unverified · Output excluded
F149	Unverified source fixture / 6x16 ellipsoidal 750w	3rd Electric	Unverified · Output excluded
F150	Unverified source fixture / 14in Scoop 1000w	4th Electric	Unverified · Output excluded
F151	Unverified source fixture / 10x23 ellipsoidal 1K	2nd Ceiling Cove	Unverified · Output excluded
F152	Unverified source fixture / 14in Scoop 1000w	4th Electric	Unverified · Output excluded
F153	Unverified source fixture / 8x12 ellipsoidal 1K	1st Ceiling Cove	Unverified · Output excluded
F154	Unverified source fixture / 14in Scoop 1000w	4th Electric	Unverified · Output excluded
F155	ETC / Source Four 36	1st Electric	Unverified · Output excluded
F156	ETC / Source Four 36	1st Electric	Unverified · Output excluded
F157	ETC / Source Four 36	1st Electric	Unverified · Output excluded
F158	Unverified source fixture / 6x9 ellipsoidal 750w	3rd Electric	Unverified · Output excluded
F159	Unverified source fixture / 10x23 ellipsoidal 1K	2nd Ceiling Cove	Unverified · Output excluded
F160	Unverified source fixture / 6x9 ellipsoidal 750w	2nd Electric	Unverified · Output excluded

Planning reference only. Confirm installed modes and patch with the venue.

Fixture	Manufacturer / model	Position / mount	Mode / output
VISUAL PLANNING · DMX PATCH WITHHELD			
F161	Unverified source fixture / 6x9 ellipsoidal 750w	1st Electric	Unverified · Output excluded
F162	Unverified source fixture / 8x12 ellipsoidal 1K	1st Ceiling Cove	Unverified · Output excluded
F163	Unverified source fixture / 6x16 ellipsoidal 750w	PLOTTED	Unverified · Output excluded
F164	Unverified source fixture / 6x12 ellipsoidal 750w	1st Electric	Unverified · Output excluded
F165	Unverified source fixture / 8in Fresnel 1000w	2nd Electric	Unverified · Output excluded
F166	Unverified source fixture / 8in Fresnel 1000w	3rd Electric	Unverified · Output excluded
F167	ETC / Source Four 36	1st Electric	Unverified · Output excluded
F168	Unverified source fixture / PAR 64 1000w	1st Electric	Unverified · Output excluded
F169	Unverified source fixture / 8in Fresnel 1000w	2nd Electric	Unverified · Output excluded
F170	Unverified source fixture / 14in Scoop 1000w	4th Electric	Unverified · Output excluded
F171	Unverified source fixture / 6x12 ellipsoidal 750w	3rd Electric	Unverified · Output excluded
F172	Unverified source fixture / 8in Fresnel 1000w	3rd Electric	Unverified · Output excluded
F173	Unverified source fixture / 6x12 ellipsoidal 750w	4th Electric	Unverified · Output excluded
F174	Unverified source fixture / 6x16 ellipsoidal 750w	PLOTTED	Unverified · Output excluded
F175	Unverified source fixture / 8x12 ellipsoidal 1K	1st Ceiling Cove	Unverified · Output excluded
F176	Unverified source fixture / 6x12 ellipsoidal 750w	PLOTTED	Unverified · Output excluded
F177	ETC / Source Four 36	1st Electric	Unverified · Output excluded
F178	Unverified source fixture / 8in Fresnel 1000w	2nd Electric	Unverified · Output excluded
F179	Unverified source fixture / 6x12 ellipsoidal 750w	1st Electric	Unverified · Output excluded
F180	Unverified source fixture / 8in Fresnel 1000w	2nd Electric	Unverified · Output excluded

Planning reference only. Confirm installed modes and patch with the venue.

FIXTURE SCHEDULE · CONTINUED

Fixture	Manufacturer / model	Position / mount	Mode / output
VISUAL PLANNING · DMX PATCH WITHHELD			
F181	Unverified source fixture / 8x12 ellipsoidal 1K	1st Ceiling Cove	Unverified · Output excluded
F182	Unverified source fixture / 6x12 ellipsoidal 750w	2nd Electric	Unverified · Output excluded
F183	Unverified source fixture / 8x12 ellipsoidal 1K	1st Ceiling Cove	Unverified · Output excluded
F184	Unverified source fixture / 8in Fresnel 1000w	3rd Electric	Unverified · Output excluded
F185	Unverified source fixture / 10x23 ellipsoidal 1K	2nd Ceiling Cove	Unverified · Output excluded
F186	Unverified source fixture / 6x9 ellipsoidal 750w	1st Electric	Unverified · Output excluded
F187	Unverified source fixture / 6x12 ellipsoidal 750w	3rd Electric	Unverified · Output excluded
F188	Unverified source fixture / 6x12 ellipsoidal 750w	PLOTTED	Unverified · Output excluded
F189	Unverified source fixture / 10x23 ellipsoidal 1K	2nd Ceiling Cove	Unverified · Output excluded
F190	Unverified source fixture / 6x9 ellipsoidal 750w	3rd Electric	Unverified · Output excluded
F191	Unverified source fixture / 6x12 ellipsoidal 750w	PLOTTED	Unverified · Output excluded
F192	Unverified source fixture / 8in Fresnel 1000w	3rd Electric	Unverified · Output excluded
F193	Unverified source fixture / ETC Source Four 36deg	1st Electric	Unverified · Output excluded

Planning reference only. Confirm installed modes and patch with the venue.

VALIDATION APPENDIX

WARNING · PATCH_WITHHELD

DMX patch facts are withheld pending source verification. This planning document cannot be used for hardware output.

Objects: — · Remediation: review the source facts and regenerate.

WARNING · MODE_UNVERIFIED

DMX modes are unverified; output remains excluded.

Objects: F001–F193 · Remediation: review the source facts and regenerate.

WARNING · FIXTURE_DISABLED

Fixtures are disabled for this visual planning reconstruction.

Objects: F001–F193 · Remediation: review the source facts and regenerate.

WARNING · TITLE_METADATA_INCOMPLETE

Some professional title-block metadata is missing; the document will show an em dash.

Objects: 65ca4bbd0ee93bbaa999b16e · Remediation: review the source facts and regenerate.

HitLight

VENUE & DRAWING SOURCES

Rialto Square Theatre

Main room · House rig

102 N. Chicago Street, Joliet, Illinois, US

https://rialtosquare.com/tech-specs/

Sources checked 2026-11-03

Generated by HitLight from the reviewed partial Rialto Square Theatre reconstruction. Venue sources are cited as facts; their original artwork remains private.

Symbols: HitLight-owned category artwork. No manufacturer model geometry or original source pages included.

Partial reconstruction from the venue’s lighting documentation; the currently installed rig and its complete fixture census are not verified.

ESTIMATED GEOMETRY: the documents give no complete scale or trim heights, so the stage size, fixture positions in metres and hanging heights are best-guess estimates, not measurements.

193 of 193 source-labelled fixture records retain unconfirmed exact installed identities or modes; original printed names and display substitutions remain qualified.

Modes and DMX addresses are unverified best guesses; check them with the venue before driving real fixtures.

193 records display 192 approximate public catalogue housings or labelled donors and 1 visual fallback. 24 display references use newly authored generic flood/PAR class housings. These do not identify installed products or verify wattage, optics, native DMX, dimming, rigging or hardware. Original source, geometry, mode, patch and output-exclusion qualifications remain.

Approximate planning view; not official venue paperwork or output-ready. Original HitLight symbols only; no source pages, OEM meshes, photos or logos. Original files remain private; modes and patch unverified.

Fixture plot original: https://rialtosquare.com/wp-content/uploads/2017/12/Rialto-Standard-LightPlot.pdf · checked 2026-11-03

Official venue/technical source page: https://rialtosquare.com/tech-specs/ · checked 2026-11-03

Public venue page: https://www.hitlight.app/venues/united-states/rialto-square-theatre-65ca4bbd

HitLight | hitlight.app