
UPSTAGE ↑

FIXTURE LEGEND

XLED HD
PAR Light · 34×

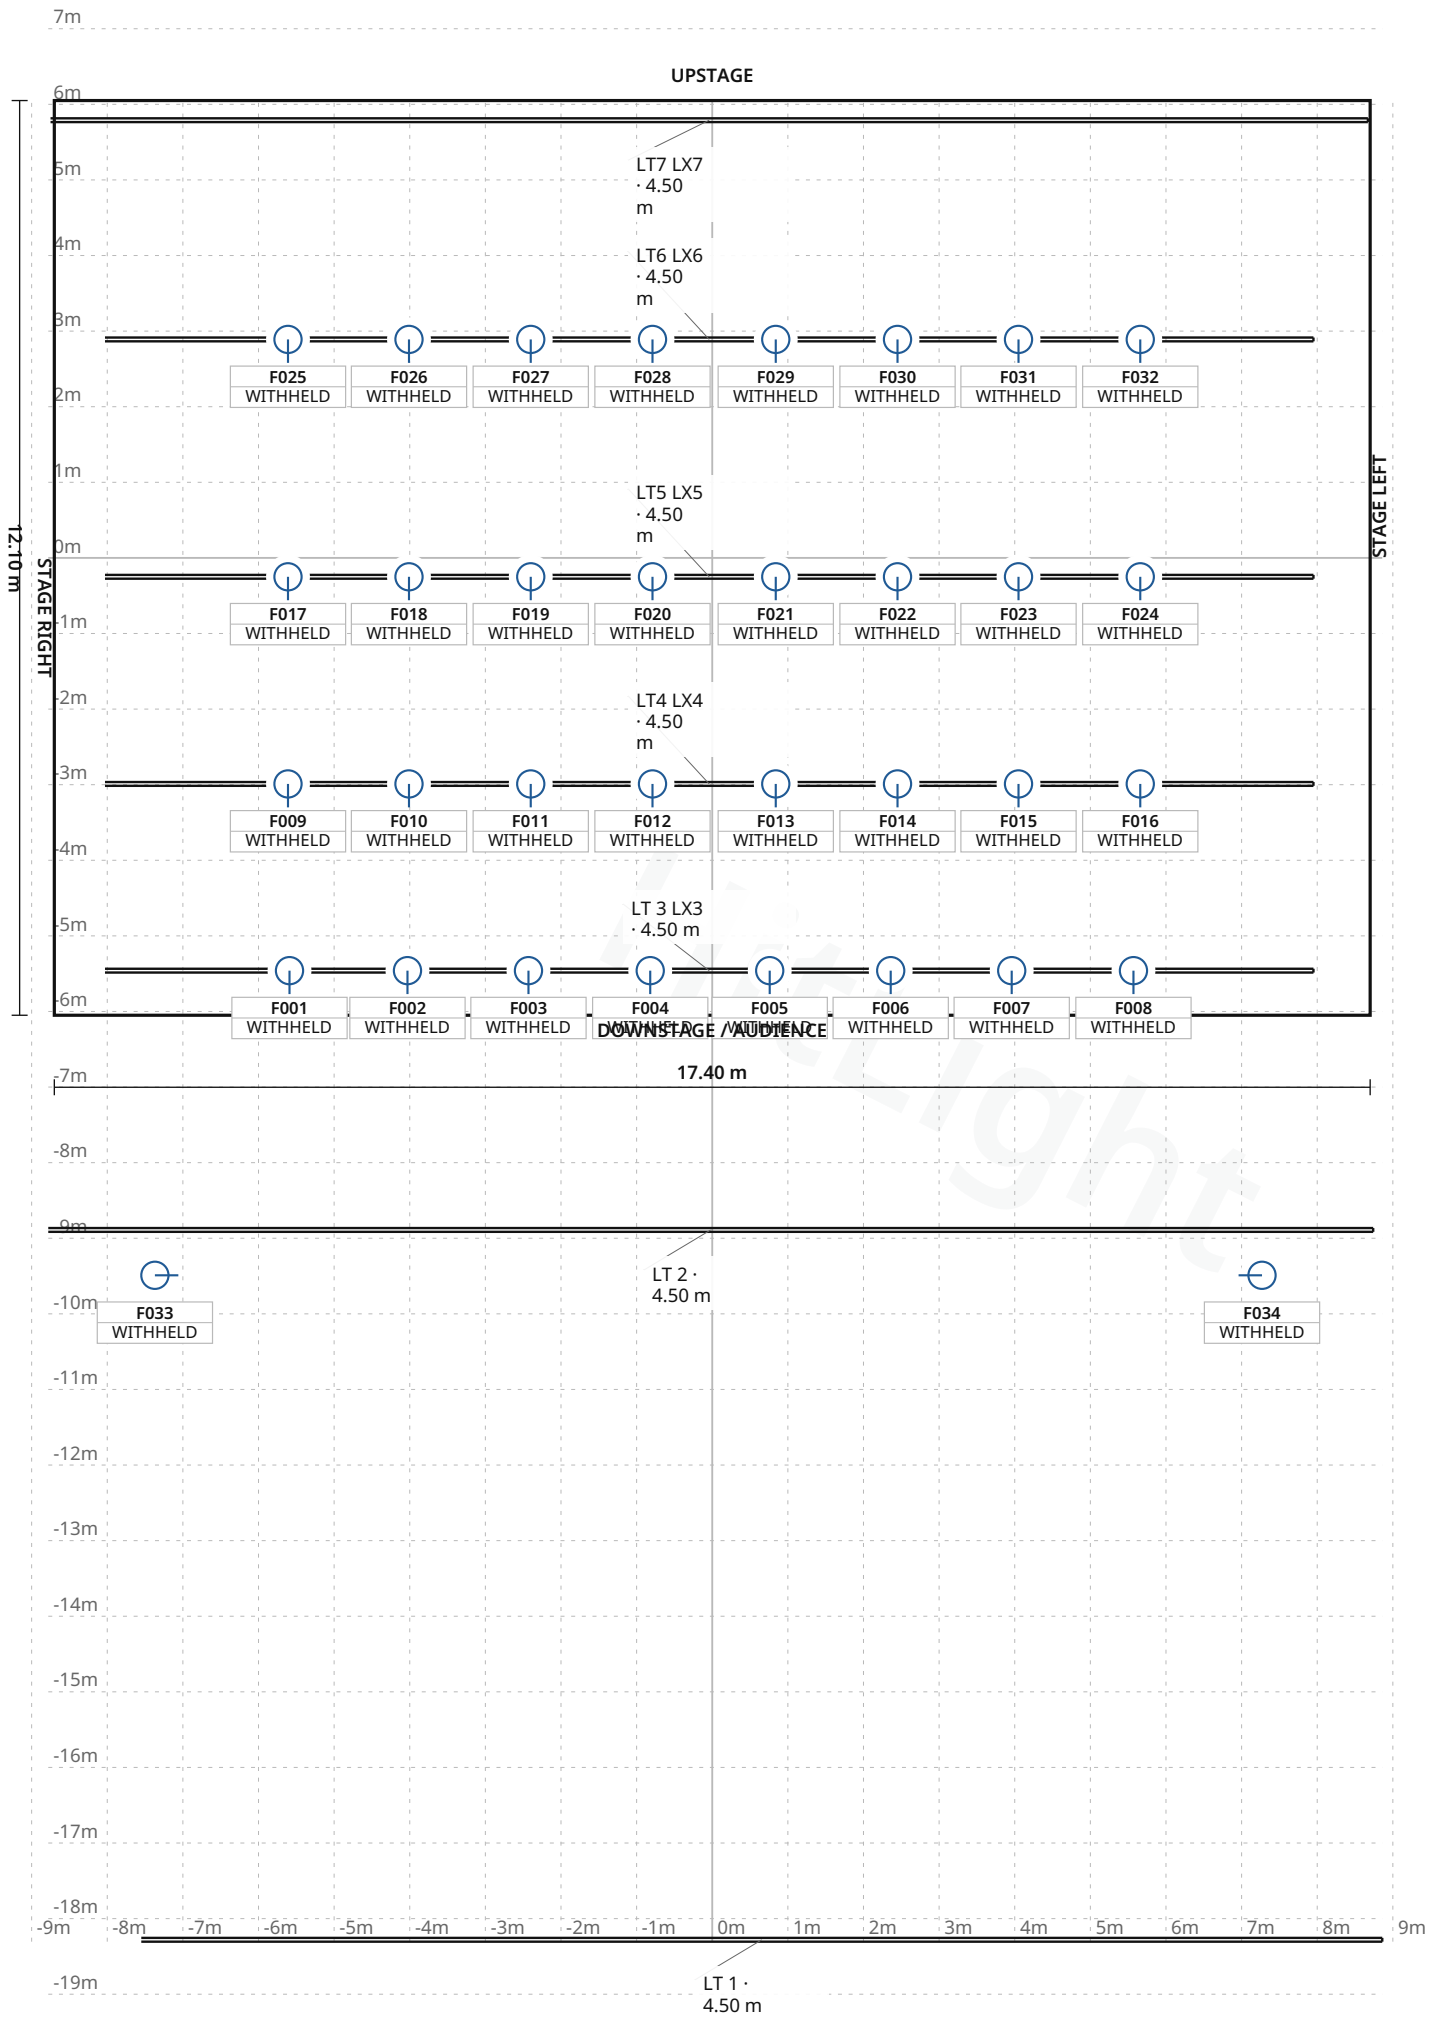

Stage 17.40 m W × 12.10 m D · Grid 1 m

Arendal Kulturhus · Store Torungen

LIGHT PLOT · PLAN · Store Torungen

HitLight · Arendal Kulturhus

Arendal rådhus, 2, Sam Eydes plass, Skytebanen, Blødekjær, Kolbjørnsvik, Arendal, Agder, 4836, Norge, 4836, Arendal, Norway

DWG HL · SCALE 1:100 · metric · PRINT AT 100%

Drawn HitLight

Generated from the saved show

SOURCE fbd033694c0b

SYMBOL LEGEND

1 TYPES · 34 FIXTURES · COLOUR BY TYPE

Bright XLED HD

PAR Light · 10 channel · 10 ch · category symbol

34 physical · 34 plotted

0 disabled · 0 unplaced

HitLight

Arendal Kulturhus · Store Torungen

SYMBOL LEGEND · Store Torungen

HitLight · Arendal Kulturhus

Arendal rådhus, 2, Sam Eydes plass, Skytebanen, Blødekjær, Kolbjørnsvik, Arendal, Agder, 4836, Norge, 4836, Arendal, Norway

DWG HL · METRIC

Drawn HitLight

Generated from the saved show

SOURCE fbd033694c0b

GENERAL NOTES

1. Source-based lighting plan. Confirm the current rig with the venue.
2. PARTIAL: included fixtures are not a full physical-unit census.
3. DMX PATCH WITHHELD: provisional or unchecked addresses are not published.
4. The reconstruction retains its documented coverage and geometry assumptions; confirm the current setup with the venue.

HitLight

STAGE ELEMENTS

NAME	TYPE	POSITION	TRIM / SIZE
LT6 LX6	pipe	X -0.04 m · Z -2.89 m	4.50 m · 15.98 m W × 0.05 m D
LT4 LX4	pipe	X -0.04 m · Z 2.99 m	4.50 m · 15.98 m W × 0.05 m D
LT 2	pipe	X -0.02 m · Z 8.89 m	4.50 m · 17.52 m W × 0.05 m D
LT5 LX5	pipe	X -0.04 m · Z 0.25 m	4.50 m · 15.98 m W × 0.05 m D
LT7 LX7	pipe	X -0.04 m · Z -5.79 m	4.50 m · 17.42 m W × 0.05 m D
LT 3 LX3	pipe	X -0.04 m · Z 5.46 m	4.50 m · 15.98 m W × 0.05 m D
LT 1	pipe	X 0.65 m · Z 18.28 m	4.50 m · 16.41 m W × 0.05 m D

Arendal Kulturhus · Store Torungen

STAGE ELEMENTS · Store Torungen

HitLight · Arendal Kulturhus

Arendal rådhus, 2, Sam Eydes plass, Skytebanen, Blødekjær, Kolbjørnsvik, Arendal, Agder, 4836, Norge, 4836, Arendal, Norway

DWG HL · METRIC

Drawn HitLight

Generated from the saved show

SOURCE fbd033694c0b

DMX PATCH

34 FIXTURES · 0 UNIVERSES

Fixture / name	Manufacturer / model	Mode	Ch	DMX	Range	Position / mount	Status / notes
UNPATCHED / INVALID							
F001 · 401	Bright / XLED HD	10 channel	10	WITHHELD	TBC	LT 3 LX3	Enabled
F002 · 402	Bright / XLED HD	10 channel	10	WITHHELD	TBC	LT 3 LX3	Enabled
F003 · 403	Bright / XLED HD	10 channel	10	WITHHELD	TBC	LT 3 LX3	Enabled
F004 · 404	Bright / XLED HD	10 channel	10	WITHHELD	TBC	LT 3 LX3	Enabled
F005 · 405	Bright / XLED HD	10 channel	10	WITHHELD	TBC	LT 3 LX3	Enabled
F006 · 406	Bright / XLED HD	10 channel	10	WITHHELD	TBC	LT 3 LX3	Enabled
F007 · 407	Bright / XLED HD	10 channel	10	WITHHELD	TBC	LT 3 LX3	Enabled
F008 · 408	Bright / XLED HD	10 channel	10	WITHHELD	TBC	LT 3 LX3	Enabled
F009 · 409	Bright / XLED HD	10 channel	10	WITHHELD	TBC	LT4 LX4	Enabled
F010 · 410	Bright / XLED HD	10 channel	10	WITHHELD	TBC	LT4 LX4	Enabled
F011 · 411	Bright / XLED HD	10 channel	10	WITHHELD	TBC	LT4 LX4	Enabled
F012 · 412	Bright / XLED HD	10 channel	10	WITHHELD	TBC	LT4 LX4	Enabled
F013 · 413	Bright / XLED HD	10 channel	10	WITHHELD	TBC	LT4 LX4	Enabled
F014 · 414	Bright / XLED HD	10 channel	10	WITHHELD	TBC	LT4 LX4	Enabled
F015 · 415	Bright / XLED HD	10 channel	10	WITHHELD	TBC	LT4 LX4	Enabled
F016 · 416	Bright / XLED HD	10 channel	10	WITHHELD	TBC	LT4 LX4	Enabled
F017 · 417	Bright / XLED HD	10 channel	10	WITHHELD	TBC	LT5 LX5	Enabled
F018 · 418	Bright / XLED HD	10 channel	10	WITHHELD	TBC	LT5 LX5	Enabled
F019 · 419	Bright / XLED HD	10 channel	10	WITHHELD	TBC	LT5 LX5	Enabled
F020 · 420	Bright / XLED HD	10 channel	10	WITHHELD	TBC	LT5 LX5	Enabled

No patched universes

Arendal Kulturhus · Store Torungen

DMX PATCH · Store Torungen

HitLight · Arendal Kulturhus

Arendal rådhus, 2, Sam Eydes plass, Skytebanen, Blødekjær, Kolbjørnsvik, Arendal, Agder, 4836, Norge, 4836, Arendal, Norway

DWG HL · METRIC

Drawn HitLight

Generated from the saved show

SOURCE fbd033694c0b

DMX PATCH · CONTINUED

34 FIXTURES · 0 UNIVERSES

Fixture / name	Manufacturer / model	Mode	Ch	DMX	Range	Position / mount	Status / notes
UNPATCHED / INVALID							
F021 · 421	Bright / XLED HD	10 channel	10	WITHHELD	TBC	LT5 LX5	Enabled
F022 · 422	Bright / XLED HD	10 channel	10	WITHHELD	TBC	LT5 LX5	Enabled
F023 · 423	Bright / XLED HD	10 channel	10	WITHHELD	TBC	LT5 LX5	Enabled
F024 · 424	Bright / XLED HD	10 channel	10	WITHHELD	TBC	LT5 LX5	Enabled
F025 · 425	Bright / XLED HD	10 channel	10	WITHHELD	TBC	LT6 LX6	Enabled
F026 · 426	Bright / XLED HD	10 channel	10	WITHHELD	TBC	LT6 LX6	Enabled
F027 · 427	Bright / XLED HD	10 channel	10	WITHHELD	TBC	LT6 LX6	Enabled
F028 · 428	Bright / XLED HD	10 channel	10	WITHHELD	TBC	LT6 LX6	Enabled
F029 · 429	Bright / XLED HD	10 channel	10	WITHHELD	TBC	LT6 LX6	Enabled
F030 · 430	Bright / XLED HD	10 channel	10	WITHHELD	TBC	LT6 LX6	Enabled
F031 · 431	Bright / XLED HD	10 channel	10	WITHHELD	TBC	LT6 LX6	Enabled
F032 · 432	Bright / XLED HD	10 channel	10	WITHHELD	TBC	LT6 LX6	Enabled
F033 · 433	Bright / XLED HD	10 channel	10	WITHHELD	TBC	UNPLACED	Enabled
F034 · 434	Bright / XLED HD	10 channel	10	WITHHELD	TBC	UNPLACED	Enabled

No patched universes

VALIDATION APPENDIX

WARNING · PATCH_WITHHELD

DMX patch facts are withheld pending source verification. This planning document cannot be used for hardware output.

Objects: — · Remediation: correct the saved show data and regenerate.

ERROR · STAGE_DIMENSIONS_UNCONFIRMED

Confirm the stage dimensions before producing a final technical document.

Objects: LAYOUT-E96CDC349AE566221C4823B2 · Remediation: correct the saved show data and regenerate.

WARNING · TITLE_METADATA_INCOMPLETE

Some professional title-block metadata is missing; the document will show an em dash.

Objects: 666eec9d7c0d9d4a71be0706 · Remediation: correct the saved show data and regenerate.

HitLight

VENUE & DRAWING SOURCES

Arendal Kulturhus

Store Torungen · Published house rig (unverified)

Arendal rådhus, 2, Sam Eydes plass, Skytebanen, Blødekjær, Kolbjørnsvik, Arendal, Agder, 4836, Norge, 4836, Arendal, NO

https://arendalkulturhus.no/

Sources checked 2026-10-19

Symbols: HitLight-owned category artwork. No manufacturer model geometry or original source pages included.

Source-based reconstruction. Confirm the current installation and equipment availability with the venue.

Scale, fixture positions, mounting heights and aiming may include estimates; this is not a rigging specification.

Provisional fixture matches are labelled as placeholders. The recorded subset is not a complete physical inventory.

DMX addresses are withheld from public plans until their exact source patch is reconciled.

The reconstruction retains its documented coverage and geometry assumptions; confirm the current setup with the venue.

Official venue information: https://arendalkulturhus.no/ · checked 2026-10-19

Physical venue location: https://www.kulturhus.no/medlemsliste/ · checked 2026-10-19

Patch-Store-Torungen-2025.pdf: https://www.arendalkulturhus.no/wp-content/uploads/2025/10/Patch-Store-Torungen-2025.pdf · checked 2026-10-19

AKAS-Store-Torungen-LXplot-2025.pdf: https://www.arendalkulturhus.no/wp-content/uploads/2025/10/AKAS-Store-Torungen-LXplot-2025.pdf · checked 2026-10-19

Store-T-salssnitt.pdf: https://www.arendalkulturhus.no/wp-content/uploads/2025/02/Store-T-salssnitt.pdf · checked 2026-10-19

Venue technical reference: https://www.arendalkulturhus.no/wp-content/uploads/2025/10/Lille-Torungen-Lysplott-og-patch-2025.pdf · checked 2026-10-19

Public venue page: https://www.hitlight.app/venues/norway/arendal-kulturhus-666eec9d

HitLight