
UPSTAGE ↑

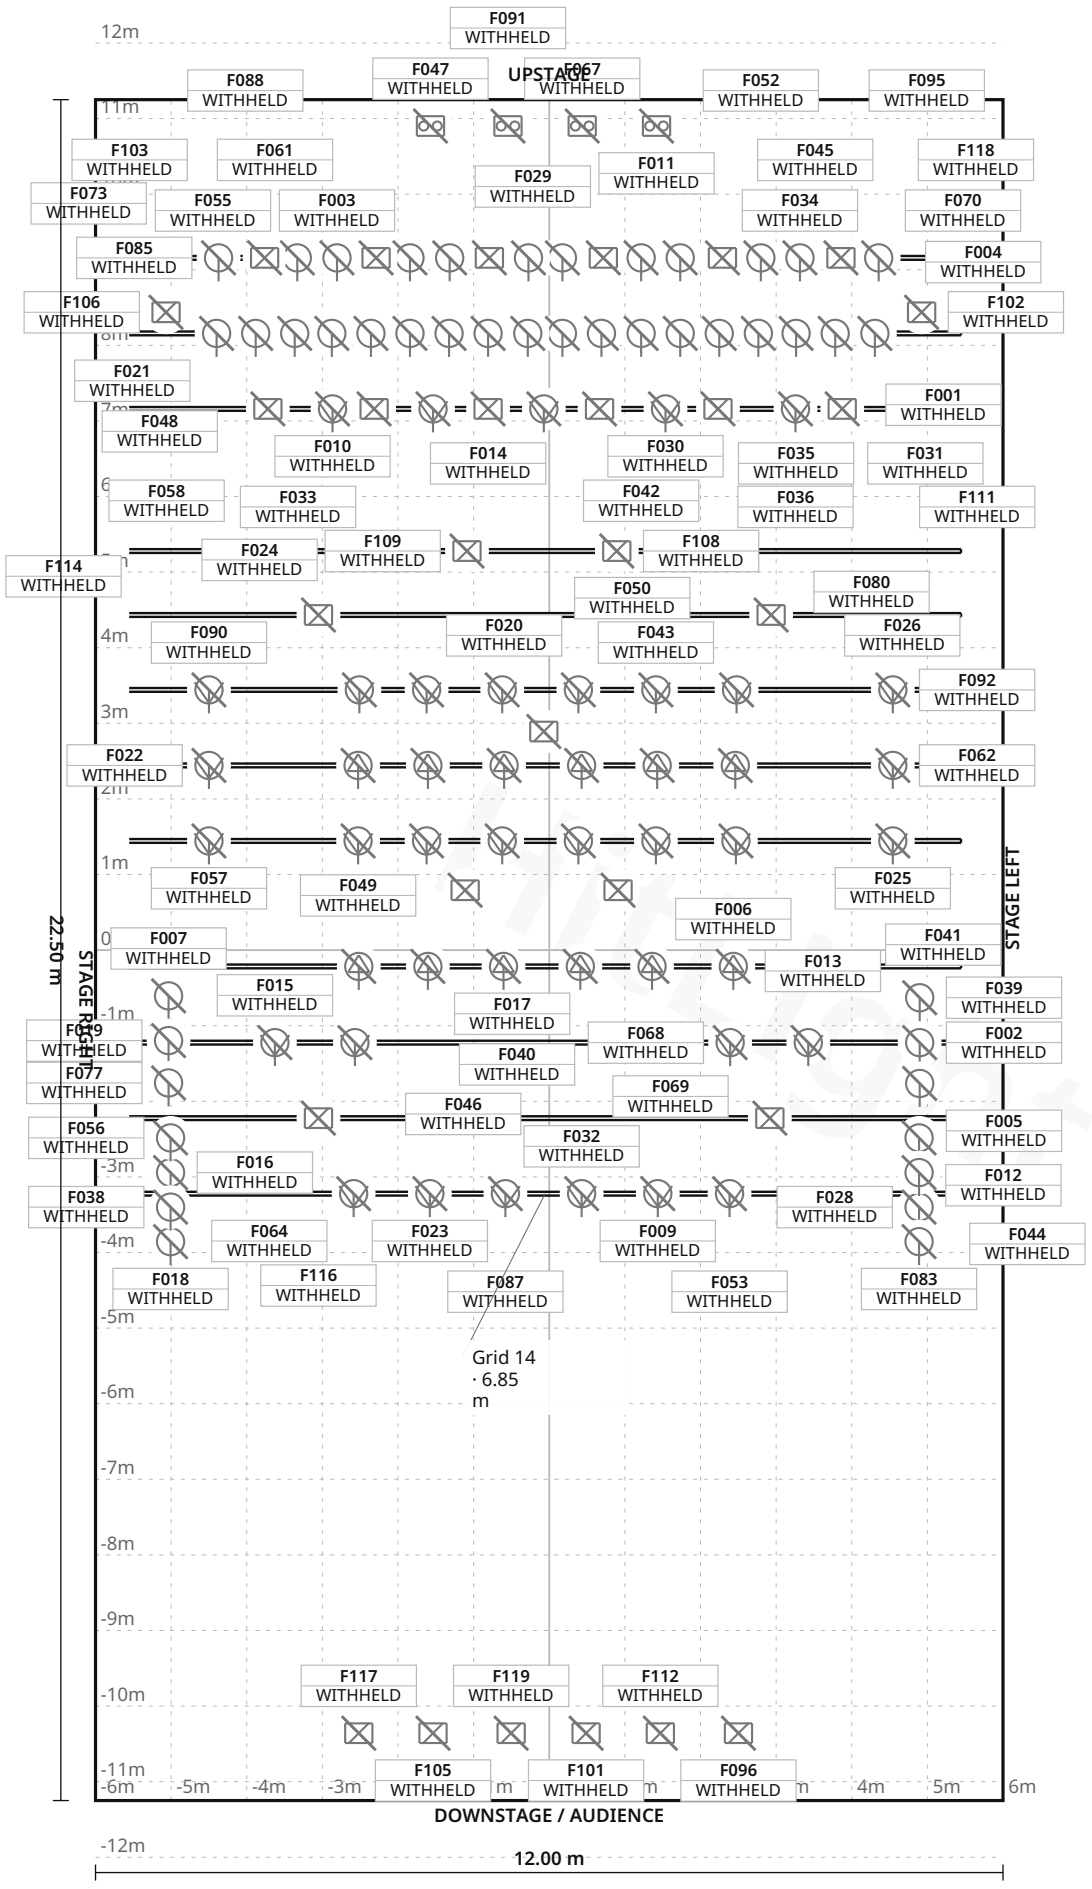

FIXTURE LEGEND

- **C101** — Spot Light · 21×
- **C201** — Spot Light · 2×
- **Source Four 19** — Profile Spot · 6×
- **Source Four 36** — Profile Spot · 4×
- **Source Four 50** — Profile Spot · 2×
- **ADB F-201 (2kW Fresnel)** — Spot Light · 4×
- **ADB-2** — Other · 2×
- **Cameo FlatPro** — Other · 12×
- **Eye-19** — Other · 4×
- **LED Fluter** — Other · 4×
- **Led Par** — PAR Light · 6×
- **LED Thunder Wash** — Blinder · 4×
- **Pani-1000** — Spot Light · 6×
- **PAR 56 (P-56)** — PAR Light · 8×
- **PAR 64 CP62** — PAR Light · 30×
- **Strand** — Other · 4×
- **Strobe** — Other · 1×
- **Teatro** — Other · 2×

Stage 12.00 m W × 22.50 m D · Grid 1 m

36 fixture labels omitted in this view due to crowding · see DMX patch

ARGEkultur · Saal

LIGHT PLOT · PLAN · Saal

HitLight · ARGEkultur

Ulrike-Gschwandtner-Straße 5, 5020, Salzburg, Austria

DWG HL · SCALE 1:100 · metric · PRINT AT 100%

Drawn HitLight

Generated from the saved show

SOURCE 0a927125275b

SYMBOL LEGEND

18 TYPES · 122 FIXTURES · COLOUR BY TYPE

ADB C101 Spot Light · Unverified · TBC ch · category symbol	**21 physical · 21 plotted** 21 disabled · 0 unplaced
ADB C201 Spot Light · Unverified · TBC ch · category symbol	**2 physical · 2 plotted** 2 disabled · 0 unplaced
ETC Source Four 19 Profile Spot · Unverified · TBC ch · category symbol	**6 physical · 6 plotted** 6 disabled · 0 unplaced
ETC Source Four 36 Profile Spot · Unverified · TBC ch · category symbol	**4 physical · 4 plotted** 4 disabled · 0 unplaced
ETC Source Four 50 Profile Spot · Unverified · TBC ch · category symbol	**2 physical · 2 plotted** 2 disabled · 0 unplaced
Unverified source fixture ADB F-201 (2kW Fresnel) Spot Light · Unverified · TBC ch · category symbol	**4 physical · 4 plotted** 4 disabled · 0 unplaced
Unverified source fixture ADB-2 Other · Unverified · TBC ch · category symbol	**2 physical · 2 plotted** 2 disabled · 0 unplaced
Unverified source fixture Cameo FlatPro Other · Unverified · TBC ch · category symbol	**12 physical · 12 plotted** 12 disabled · 0 unplaced

ARGEkultur · Saal

SYMBOL LEGEND · Saal

HitLight · ARGEkultur

Ulrike-Gschwandtner-Straße 5, 5020, Salzburg, Austria

DWG HL · METRIC

Drawn HitLight

Generated from the saved show

SOURCE 0a927125275b

SYMBOL LEGEND · CONTINUED



Unverified source fixture Eye-19

Other · Unverified · TBC ch · category symbol

4 physical · 4 plotted

4 disabled · 0 unplaced



Unverified source fixture LED Fluter

Other · Unverified · TBC ch · category symbol

4 physical · 4 plotted

4 disabled · 0 unplaced



Unverified source fixture Led Par

PAR Light · Unverified · TBC ch · category symbol

6 physical · 6 plotted

6 disabled · 0 unplaced



Unverified source fixture LED Thunder Wash

Blinder · Unverified · TBC ch · category symbol

4 physical · 4 plotted

4 disabled · 0 unplaced



Unverified source fixture Pani-1000

Spot Light · Unverified · TBC ch · category symbol

6 physical · 6 plotted

6 disabled · 0 unplaced



Unverified source fixture PAR 56 (P-56)

PAR Light · Unverified · TBC ch · category symbol

8 physical · 8 plotted

8 disabled · 0 unplaced



Unverified source fixture PAR 64 CP62

PAR Light · Unverified · TBC ch · category symbol

30 physical · 30 plotted

30 disabled · 0 unplaced



Unverified source fixture Strand

Other · Unverified · TBC ch · category symbol

4 physical · 4 plotted

4 disabled · 0 unplaced

ARGEkultur · Saal

SYMBOL LEGEND · Saal

HitLight · ARGEkultur

Ulrike-Gschwandtner-Straße 5, 5020, Salzburg, Austria

DWG HL · METRIC

Drawn HitLight

Generated from the saved show

SOURCE 0a927125275b



Unverified source fixture Strobe

Other · Unverified · TBC ch · category symbol

1 physical · 1 plotted

1 disabled · 0 unplaced



Unverified source fixture Teatro

Other · Unverified · TBC ch · category symbol

2 physical · 2 plotted

2 disabled · 0 unplaced

HitLight

GENERAL NOTES

1. Source-based lighting plan. Confirm the current rig with the venue.
2. PARTIAL: included fixtures are not a full physical-unit census.
3. DMX PATCH WITHHELD: provisional or unchecked addresses are not published.
4. Approximate planning view; not official venue paperwork or output-ready. Original HitLight symbols only; no source pages, OEM meshes, photos or logos. Original files remain private; modes and patch unverified.

HitLight

ARGEkultur · Saal

GENERAL NOTES · Saal

HitLight · ARGEkultur

Ulrike-Gschwandtner-Straße 5, 5020, Salzburg, Austria

DWG HL · METRIC

Drawn HitLight

Generated from the saved show

SOURCE 0a927125275b

STAGE ELEMENTS

NAME	TYPE	POSITION	TRIM / SIZE
Grid 10	pipe	X -0.06 m · Z -1.44 m	6.85 m · 11.00 m W × 0.05 m D
Grid 4	pipe	X -0.06 m · Z -7.16 m	6.85 m · 11.00 m W × 0.05 m D
Grid 7	pipe	X -0.06 m · Z -4.43 m	6.85 m · 11.00 m W × 0.05 m D
Grid 9	pipe	X -0.06 m · Z -2.44 m	6.85 m · 11.00 m W × 0.05 m D
Grid 3	pipe	X -0.06 m · Z -8.16 m	6.85 m · 11.00 m W × 0.05 m D
Grid 6	pipe	X -0.06 m · Z -5.28 m	6.85 m · 11.00 m W × 0.05 m D
Grid 13	pipe	X -0.06 m · Z 2.22 m	6.85 m · 11.00 m W × 0.05 m D
Grid 2	pipe	X -0.06 m · Z -9.16 m	6.85 m · 11.00 m W × 0.05 m D
Grid 12	pipe	X -0.06 m · Z 1.22 m	6.85 m · 11.00 m W × 0.05 m D
Grid 11	pipe	X -0.06 m · Z 0.22 m	6.85 m · 11.00 m W × 0.05 m D
Grid 14	pipe	X -0.06 m · Z 3.22 m	6.85 m · 11.00 m W × 0.05 m D
Grid 8	pipe	X -0.06 m · Z -3.44 m	6.85 m · 11.00 m W × 0.05 m D

ARGEkultur · Saal

STAGE ELEMENTS · Saal

HitLight · ARGEkultur

Ulrike-Gschwandtner-Straße 5, 5020, Salzburg, Austria

DWG HL · METRIC

Drawn HitLight

Generated from the saved show

SOURCE 0a927125275b

FIXTURE SCHEDULE

Fixture	Manufacturer / model	Position / mount	Mode / output
VISUAL PLANNING · DMX PATCH WITHHELD			
F001	Unverified source fixture / PAR 64 CP62	Grid 3	Unverified · Output excluded
F002	Unverified source fixture / Led Par	PLOTTED	Unverified · Output excluded
F003	Unverified source fixture / PAR 64 CP62	Grid 2	Unverified · Output excluded
F004	Unverified source fixture / PAR 64 CP62	Grid 3	Unverified · Output excluded
F005	Unverified source fixture / Led Par	PLOTTED	Unverified · Output excluded
F006	ETC / Source Four 19	Grid 11	Unverified · Output excluded
F007	Unverified source fixture / Led Par	PLOTTED	Unverified · Output excluded
F008	ADB / C101	Grid 10	Unverified · Output excluded
F009	Unverified source fixture / ADB F-201 (2kW Fresnel)	Grid 14	Unverified · Output excluded
F010	ADB / C101	Grid 4	Unverified · Output excluded
F011	Unverified source fixture / LED Thunder Wash	PLOTTED	Unverified · Output excluded
F012	Unverified source fixture / PAR 56 (P-56)	PLOTTED	Unverified · Output excluded
F013	ADB / C101	Grid 10	Unverified · Output excluded
F014	Unverified source fixture / PAR 64 CP62	Grid 3	Unverified · Output excluded
F015	ADB / C201	Grid 12	Unverified · Output excluded
F016	Unverified source fixture / PAR 56 (P-56)	PLOTTED	Unverified · Output excluded
F017	ETC / Source Four 19	Grid 11	Unverified · Output excluded
F018	Unverified source fixture / PAR 56 (P-56)	PLOTTED	Unverified · Output excluded
F019	Unverified source fixture / Led Par	PLOTTED	Unverified · Output excluded
F020	ETC / Source Four 36	Grid 9	Unverified · Output excluded

Planning reference only. Confirm installed modes and patch with the venue.

ARGEkultur · Saal

FIXTURE SCHEDULE · Saal

HitLight · ARGEkultur

Ulrike-Gschwandtner-Straße 5, 5020, Salzburg, Austria

DWG HL · METRIC

Drawn HitLight

Generated from the saved show

SOURCE 0a927125275b

FIXTURE SCHEDULE · CONTINUED

Fixture	Manufacturer / model	Position / mount	Mode / output
VISUAL PLANNING · DMX PATCH WITHHELD			
F021	Unverified source fixture / PAR 64 CP62	Grid 3	Unverified · Output excluded
F022	Unverified source fixture / Pani-1000	Grid 9	Unverified · Output excluded
F023	Unverified source fixture / ADB F-201 (2kW Fresnel)	Grid 14	Unverified · Output excluded
F024	ADB / C101	Grid 8	Unverified · Output excluded
F025	Unverified source fixture / Pani-1000	Grid 10	Unverified · Output excluded
F026	ETC / Source Four 50	Grid 9	Unverified · Output excluded
F027	ADB / C101	Grid 8	Unverified · Output excluded
F028	Unverified source fixture / PAR 56 (P-56)	PLOTTED	Unverified · Output excluded
F029	Unverified source fixture / PAR 64 CP62	Grid 2	Unverified · Output excluded
F030	ADB / C101	Grid 4	Unverified · Output excluded
F031	Unverified source fixture / PAR 64 CP62	Grid 3	Unverified · Output excluded
F032	ADB / C101	Grid 14	Unverified · Output excluded
F033	ADB / C101	Grid 4	Unverified · Output excluded
F034	Unverified source fixture / PAR 64 CP62	Grid 2	Unverified · Output excluded
F035	Unverified source fixture / PAR 64 CP62	Grid 3	Unverified · Output excluded
F036	ADB / C101	Grid 4	Unverified · Output excluded
F037	ETC / Source Four 36	Grid 9	Unverified · Output excluded
F038	Unverified source fixture / PAR 56 (P-56)	PLOTTED	Unverified · Output excluded
F039	Unverified source fixture / Led Par	PLOTTED	Unverified · Output excluded
F040	ETC / Source Four 19	Grid 11	Unverified · Output excluded

Planning reference only. Confirm installed modes and patch with the venue.

ARGEkultur · Saal

FIXTURE SCHEDULE · Saal

HitLight · ARGEkultur

Ulrike-Gschwandtner-Straße 5, 5020, Salzburg, Austria

DWG HL · METRIC

Drawn HitLight

Generated from the saved show

SOURCE 0a927125275b

Fixture	Manufacturer / model	Position / mount	Mode / output
VISUAL PLANNING · DMX PATCH WITHHELD			
F041	ADB / C201	Grid 12	Unverified · Output excluded
F042	Unverified source fixture / PAR 64 CP62	Grid 3	Unverified · Output excluded
F043	ADB / C101	Grid 8	Unverified · Output excluded
F044	Unverified source fixture / PAR 56 (P-56)	PLOTTED	Unverified · Output excluded
F045	Unverified source fixture / PAR 64 CP62	Grid 2	Unverified · Output excluded
F046	ADB / C101	Grid 12	Unverified · Output excluded
F047	Unverified source fixture / LED Thunder Wash	PLOTTED	Unverified · Output excluded
F048	Unverified source fixture / PAR 64 CP62	Grid 3	Unverified · Output excluded
F049	ETC / Source Four 50	Grid 9	Unverified · Output excluded
F050	ETC / Source Four 36	Grid 9	Unverified · Output excluded
F051	ETC / Source Four 19	Grid 11	Unverified · Output excluded
F052	Unverified source fixture / PAR 64 CP62	Grid 2	Unverified · Output excluded
F053	ADB / C101	Grid 14	Unverified · Output excluded
F054	ADB / C101	Grid 10	Unverified · Output excluded
F055	Unverified source fixture / PAR 64 CP62	Grid 2	Unverified · Output excluded
F056	Unverified source fixture / PAR 56 (P-56)	PLOTTED	Unverified · Output excluded
F057	Unverified source fixture / Pani-1000	Grid 10	Unverified · Output excluded
F058	Unverified source fixture / PAR 64 CP62	Grid 3	Unverified · Output excluded
F059	Unverified source fixture / ADB F-201 (2kW Fresnel)	Grid 10	Unverified · Output excluded
F060	Unverified source fixture / PAR 64 CP62	Grid 3	Unverified · Output excluded

Planning reference only. Confirm installed modes and patch with the venue.

FIXTURE SCHEDULE · CONTINUED

Fixture	Manufacturer / model	Position / mount	Mode / output
VISUAL PLANNING · DMX PATCH WITHHELD			
F061	Unverified source fixture / PAR 64 CP62	Grid 2	Unverified · Output excluded
F062	Unverified source fixture / Pani-1000	Grid 9	Unverified · Output excluded
F063	Unverified source fixture / ADB F-201 (2kW Fresnel)	Grid 10	Unverified · Output excluded
F064	ADB / C101	Grid 14	Unverified · Output excluded
F065	ADB / C101	Grid 10	Unverified · Output excluded
F066	Unverified source fixture / PAR 64 CP62	Grid 3	Unverified · Output excluded
F067	Unverified source fixture / LED Thunder Wash	PLOTTED	Unverified · Output excluded
F068	ADB / C101	Grid 12	Unverified · Output excluded
F069	ETC / Source Four 19	Grid 11	Unverified · Output excluded
F070	Unverified source fixture / PAR 64 CP62	Grid 2	Unverified · Output excluded
F071	ADB / C101	Grid 8	Unverified · Output excluded
F072	ADB / C101	Grid 4	Unverified · Output excluded
F073	Unverified source fixture / PAR 64 CP62	Grid 3	Unverified · Output excluded
F074	Unverified source fixture / PAR 64 CP62	Grid 3	Unverified · Output excluded
F075	Unverified source fixture / PAR 64 CP62	Grid 3	Unverified · Output excluded
F076	Unverified source fixture / PAR 64 CP62	Grid 3	Unverified · Output excluded
F077	Unverified source fixture / Led Par	PLOTTED	Unverified · Output excluded
F078	ADB / C101	Grid 8	Unverified · Output excluded
F079	Unverified source fixture / PAR 64 CP62	Grid 3	Unverified · Output excluded
F080	ADB / C101	Grid 8	Unverified · Output excluded

Planning reference only. Confirm installed modes and patch with the venue.

Fixture	Manufacturer / model	Position / mount	Mode / output
VISUAL PLANNING · DMX PATCH WITHHELD			
F081	Unverified source fixture / PAR 64 CP62	Grid 3	Unverified · Output excluded
F082	ETC / Source Four 19	Grid 11	Unverified · Output excluded
F083	Unverified source fixture / PAR 56 (P-56)	PLOTTED	Unverified · Output excluded
F084	Unverified source fixture / PAR 64 CP62	Grid 2	Unverified · Output excluded
F085	Unverified source fixture / PAR 64 CP62	Grid 2	Unverified · Output excluded
F086	Unverified source fixture / PAR 64 CP62	Grid 3	Unverified · Output excluded
F087	ADB / C101	Grid 14	Unverified · Output excluded
F088	Unverified source fixture / PAR 64 CP62	Grid 2	Unverified · Output excluded
F089	ETC / Source Four 36	Grid 9	Unverified · Output excluded
F090	Unverified source fixture / Pani-1000	Grid 8	Unverified · Output excluded
F091	Unverified source fixture / LED Thunder Wash	PLOTTED	Unverified · Output excluded
F092	Unverified source fixture / Pani-1000	Grid 8	Unverified · Output excluded
F093	Unverified source fixture / PAR 64 CP62	Grid 2	Unverified · Output excluded
F094	Unverified source fixture / Cameo FlatPro	Grid 2	Unverified · Output excluded
F095	Unverified source fixture / Cameo FlatPro	Grid 2	Unverified · Output excluded
F096	Unverified source fixture / Strand	PLOTTED	Unverified · Output excluded
F097	Unverified source fixture / Cameo FlatPro	Grid 2	Unverified · Output excluded
F098	Unverified source fixture / LED Fluter	PLOTTED	Unverified · Output excluded
F099	Unverified source fixture / Cameo FlatPro	Grid 2	Unverified · Output excluded
F100	Unverified source fixture / Eye-19	Grid 13	Unverified · Output excluded

Planning reference only. Confirm installed modes and patch with the venue.

Fixture	Manufacturer / model	Position / mount	Mode / output
VISUAL PLANNING · DMX PATCH WITHHELD			
F101	Unverified source fixture / Teatro	PLOTTED	Unverified · Output excluded
F102	Unverified source fixture / ADB-2	PLOTTED	Unverified · Output excluded
F103	Unverified source fixture / Cameo FlatPro	Grid 2	Unverified · Output excluded
F104	Unverified source fixture / Cameo FlatPro	Grid 4	Unverified · Output excluded
F105	Unverified source fixture / Strand	PLOTTED	Unverified · Output excluded
F106	Unverified source fixture / ADB-2	PLOTTED	Unverified · Output excluded
F107	Unverified source fixture / Cameo FlatPro	Grid 4	Unverified · Output excluded
F108	Unverified source fixture / LED Fluter	Grid 6	Unverified · Output excluded
F109	Unverified source fixture / LED Fluter	Grid 6	Unverified · Output excluded
F110	Unverified source fixture / Eye-19	Grid 7	Unverified · Output excluded
F111	Unverified source fixture / Cameo FlatPro	Grid 4	Unverified · Output excluded
F112	Unverified source fixture / Strand	PLOTTED	Unverified · Output excluded
F113	Unverified source fixture / Cameo FlatPro	Grid 4	Unverified · Output excluded
F114	Unverified source fixture / Cameo FlatPro	Grid 4	Unverified · Output excluded
F115	Unverified source fixture / Cameo FlatPro	Grid 4	Unverified · Output excluded
F116	Unverified source fixture / Eye-19	Grid 13	Unverified · Output excluded
F117	Unverified source fixture / Strand	PLOTTED	Unverified · Output excluded
F118	Unverified source fixture / Cameo FlatPro	Grid 2	Unverified · Output excluded
F119	Unverified source fixture / Teatro	PLOTTED	Unverified · Output excluded
F120	Unverified source fixture / Strobe	PLOTTED	Unverified · Output excluded

Planning reference only. Confirm installed modes and patch with the venue.

Fixture	Manufacturer / model	Position / mount	Mode / output
VISUAL PLANNING · DMX PATCH WITHHELD			
F121	Unverified source fixture / LED Fluter	PLOTTED	Unverified · Output excluded
F122	Unverified source fixture / Eye-19	Grid 7	Unverified · Output excluded

Planning reference only. Confirm installed modes and patch with the venue.

HitLight

VALIDATION APPENDIX

WARNING · PATCH_WITHHELD

DMX patch facts are withheld pending source verification. This planning document cannot be used for hardware output.

Objects: — · Remediation: review the source facts and regenerate.

WARNING · MODE_UNVERIFIED

DMX modes are unverified; output remains excluded.

Objects: F001–F122 · Remediation: review the source facts and regenerate.

WARNING · FIXTURE_DISABLED

Fixtures are disabled for this visual planning reconstruction.

Objects: F001–F122 · Remediation: review the source facts and regenerate.

WARNING · TITLE_METADATA_INCOMPLETE

Some professional title-block metadata is missing; the document will show an em dash.

Objects: 66c442e35328daca10e77503 · Remediation: review the source facts and regenerate.

HitLight

VENUE & DRAWING SOURCES

ARGEkultur

Saal · Published house plot

Ulrike-Gschwandtner-Straße 5, 5020, Salzburg, AT

https://www.argekultur.at/service/

Sources checked 2026-11-03

Generated by HitLight from the reviewed partial ARGEkultur reconstruction. Venue sources are cited as facts; their original artwork remains private.

Symbols: HitLight-owned category artwork. No manufacturer model geometry or original source pages included.

Partial source-based planning reconstruction; the current installation and complete fixture census are unverified.

Source-matched catalogue bodies are shown where available. Unresolved source identities remain labelled visual markers. Installed modes and DMX patch require verification; visual-only fixtures remain excluded from output.

87 of 122 source-labelled fixture records retain unconfirmed exact installed identities or modes; original printed names and display substitutions remain qualified.

122 records display 93 approximate public catalogue housings or labelled donors and 29 visual fallbacks. 8 display references use newly authored generic flood/PAR class housings. These do not identify installed products or verify wattage, optics, native DMX, dimming, rigging or hardware. Original source, geometry, mode, patch and output-exclusion qualifications remain.

Approximate planning view; not official venue paperwork or output-ready. Original HitLight symbols only; no source pages, OEM meshes, photos or logos. Original files remain private; modes and patch unverified.

Fixture plot original; visually inspected page(s) 1. Freshness and reuse rights unconfirmed.: https://www.argekultur.at/downloads/f/gs/160_Saal_Lichtplan_standard.pdf · checked 2026-11-03

Published capacity 450 for Saal.: https://www.argekultur.at/wir/ · checked 2026-11-03

Official venue/technical source page.: https://www.argekultur.at/service/ · checked 2026-11-03

Public venue page: https://www.hitlight.app/venues/austria/argekultur-66c442e3

HitLight