
UPSTAGE

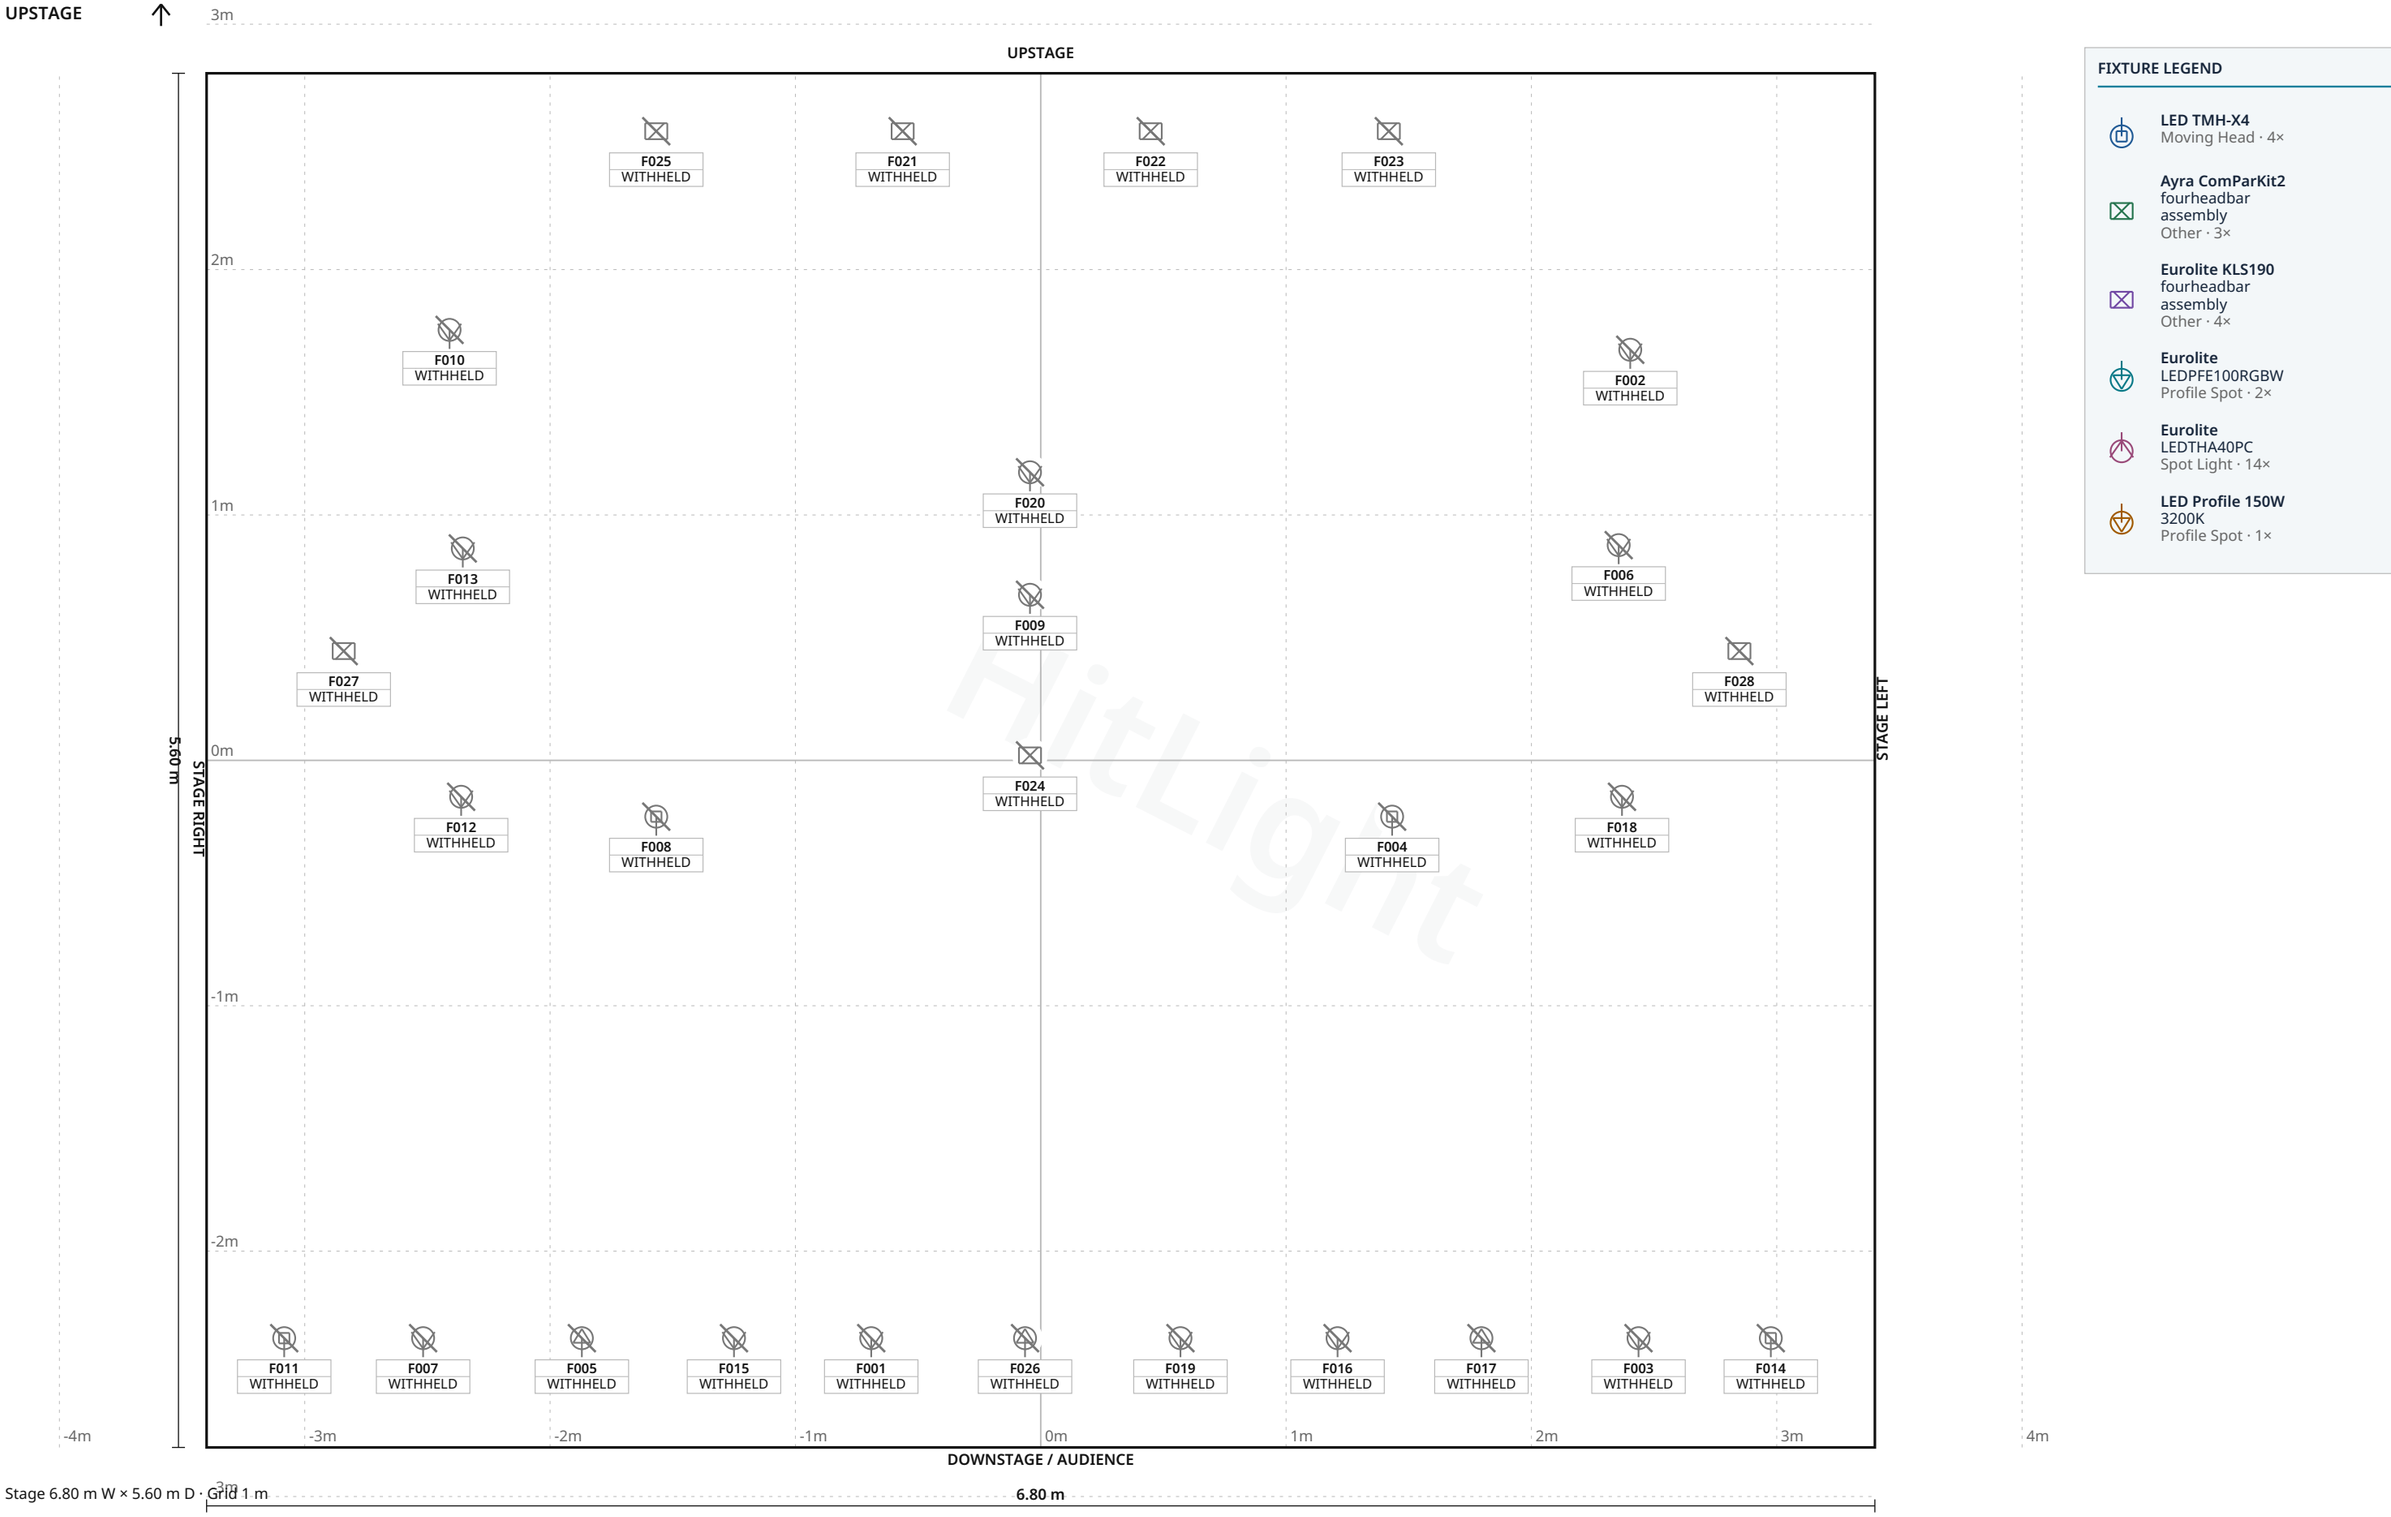

Stage 6.80 m W × 5.60 m D · Grid 1 m

FIXTURE LEGEND

- **LED TMH-X4**
  Moving Head · 4×
- **Ayra ComParKit2 fourheadbar assembly**
  Other · 3×
- **Eurolite KLS190 fourheadbar assembly**
  Other · 4×
- **Eurolite**
  LEDPFE100RGBW
  Profile Spot · 2×
- **Eurolite**
  LEDTHA40PC
  Spot Light · 14×
- **LED Profile 150W**
  3200K
  Profile Spot · 1×

HitLight

Klein Theater De Verwachting · Theaterzaal

LIGHT PLOT · PLAN · Theaterzaal

HitLight · Klein Theater De Verwachting

Dorpsstraat 22-24, 4389 TP Ritthem, Ritthem, Netherlands

DWG HL · SCALE 1:25 · metric · PRINT AT 100%

Drawn HitLight

Generated from the saved show

SOURCE a79f47bde331

SYMBOL LEGEND

6 TYPES · 28 FIXTURES · COLOUR BY TYPE



Eurolite LED TMH-X4

Moving Head · Unverified · TBC ch · category symbol

4 physical · 4 plotted

4 disabled · 0 unplaced



Unverified source fixture Ayra ComParKit2 fourheadbar assembly

Other · Unverified · TBC ch · category symbol

3 physical · 3 plotted

3 disabled · 0 unplaced



Unverified source fixture Eurolite KLS190 fourheadbar assembly

Other · Unverified · TBC ch · category symbol

4 physical · 4 plotted

4 disabled · 0 unplaced



Unverified source fixture Eurolite LEDPFE100RGBW

Profile Spot · Unverified · TBC ch · category symbol

2 physical · 2 plotted

2 disabled · 0 unplaced



Unverified source fixture Eurolite LEDTHA40PC

Spot Light · Unverified · TBC ch · category symbol

14 physical · 14 plotted

14 disabled · 0 unplaced



Varytec LED Profile 150W 3200K

Profile Spot · Unverified · TBC ch · category symbol

1 physical · 1 plotted

1 disabled · 0 unplaced

Klein Theater De Verwachting · Theaterzaal

SYMBOL LEGEND · Theaterzaal

HitLight · Klein Theater De Verwachting

Dorpsstraat 22-24, 4389 TP Ritthem, Ritthem, Netherlands

DWG HL · METRIC

Drawn HitLight

Generated from the saved show

SOURCE a79f47bde331

GENERAL NOTES

1. Source-based lighting plan. Confirm the current rig with the venue.
2. PARTIAL: included fixtures are not a full physical-unit census.
3. DMX PATCH WITHHELD: provisional or unchecked addresses are not published.
4. Geometry and mounting are approximate. Display dimensions and hanging heights include labelled estimates; this is not a measured or control-ready rig.
5. Exact fixture variants, body accuracy, modes and DMX patch remain unverified. Neutral visual placeholders preserve the plotted positions pending review.

HitLight

Klein Theater De Verwachting · Theaterzaal

GENERAL NOTES · Theaterzaal

HitLight · Klein Theater De Verwachting

Dorpsstraat 22-24, 4389 TP Ritthem, Ritthem, Netherlands

DWG HL · METRIC

Drawn HitLight

Generated from the saved show

SOURCE a79f47bde331

FIXTURE SCHEDULE

Fixture	Manufacturer / model	Position / mount	Mode / output
VISUAL PLANNING · DMX PATCH WITHHELD			
F001	Unverified source fixture / Eurolite LEDTHA40PC	PLOTTED	Unverified · Output excluded
F002	Unverified source fixture / Eurolite LEDTHA40PC	PLOTTED	Unverified · Output excluded
F003	Unverified source fixture / Eurolite LEDTHA40PC	PLOTTED	Unverified · Output excluded
F004	Eurolite / LED TMH-X4	PLOTTED	Unverified · Output excluded
F005	Unverified source fixture / Eurolite LEDPFE100RGBW	PLOTTED	Unverified · Output excluded
F006	Unverified source fixture / Eurolite LEDTHA40PC	PLOTTED	Unverified · Output excluded
F007	Unverified source fixture / Eurolite LEDTHA40PC	PLOTTED	Unverified · Output excluded
F008	Eurolite / LED TMH-X4	PLOTTED	Unverified · Output excluded
F009	Unverified source fixture / Eurolite LEDTHA40PC	PLOTTED	Unverified · Output excluded
F010	Unverified source fixture / Eurolite LEDTHA40PC	PLOTTED	Unverified · Output excluded
F011	Eurolite / LED TMH-X4	PLOTTED	Unverified · Output excluded
F012	Unverified source fixture / Eurolite LEDTHA40PC	PLOTTED	Unverified · Output excluded
F013	Unverified source fixture / Eurolite LEDTHA40PC	PLOTTED	Unverified · Output excluded
F014	Eurolite / LED TMH-X4	PLOTTED	Unverified · Output excluded
F015	Unverified source fixture / Eurolite LEDTHA40PC	PLOTTED	Unverified · Output excluded
F016	Unverified source fixture / Eurolite LEDTHA40PC	PLOTTED	Unverified · Output excluded
F017	Unverified source fixture / Eurolite LEDPFE100RGBW	PLOTTED	Unverified · Output excluded
F018	Unverified source fixture / Eurolite LEDTHA40PC	PLOTTED	Unverified · Output excluded
F019	Unverified source fixture / Eurolite LEDTHA40PC	PLOTTED	Unverified · Output excluded
F020	Unverified source fixture / Eurolite LEDTHA40PC	PLOTTED	Unverified · Output excluded

Planning reference only. Confirm installed modes and patch with the venue.

Klein Theater De Verwachting · Theaterzaal

FIXTURE SCHEDULE · Theaterzaal

HitLight · Klein Theater De Verwachting

Dorpsstraat 22-24, 4389 TP Ritthem, Ritthem, Netherlands

DWG HL · METRIC

Drawn HitLight

Generated from the saved show

SOURCE a79f47bde331

FIXTURE SCHEDULE · CONTINUED

Fixture	Manufacturer / model	Position / mount	Mode / output
VISUAL PLANNING · DMX PATCH WITHHELD			
F021	Unverified source fixture / Eurolite KLS190 fourheadbar assembly	PLOTTED	Unverified · Output excluded
F022	Unverified source fixture / Eurolite KLS190 fourheadbar assembly	PLOTTED	Unverified · Output excluded
F023	Unverified source fixture / Eurolite KLS190 fourheadbar assembly	PLOTTED	Unverified · Output excluded
F024	Unverified source fixture / Ayra ComParKit2 fourheadbar assembly	PLOTTED	Unverified · Output excluded
F025	Unverified source fixture / Eurolite KLS190 fourheadbar assembly	PLOTTED	Unverified · Output excluded
F026	Varytec / LED Profile 150W 3200K	PLOTTED	Unverified · Output excluded
F027	Unverified source fixture / Ayra ComParKit2 fourheadbar assembly	PLOTTED	Unverified · Output excluded
F028	Unverified source fixture / Ayra ComParKit2 fourheadbar assembly	PLOTTED	Unverified · Output excluded

Planning reference only. Confirm installed modes and patch with the venue.

HitLight

VALIDATION APPENDIX

WARNING · PATCH_WITHHELD

DMX patch facts are withheld pending source verification. This planning document cannot be used for hardware output.

Objects: — · Remediation: review the source facts and regenerate.

ERROR · STAGE_DIMENSIONS_UNCONFIRMED

Confirm the stage dimensions before producing a final technical document.

Objects: Theaterzaal · Remediation: review the source facts and regenerate.

WARNING · MODE_UNVERIFIED

DMX modes are unverified; output remains excluded.

Objects: F001–F028 · Remediation: review the source facts and regenerate.

WARNING · FIXTURE_DISABLED

Fixtures are disabled for this visual planning reconstruction.

Objects: F001–F028 · Remediation: review the source facts and regenerate.

WARNING · TITLE_METADATA_INCOMPLETE

Some professional title-block metadata is missing; the document will show an em dash.

Objects: 6779624dcdd5493462dd0d05 · Remediation: review the source facts and regenerate.

HitLight

VENUE & DRAWING SOURCES

Klein Theater De Verwachting

Theaterzaal · Published house plot

Dorpsstraat 22-24, 4389 TP Ritthem, Ritthem, NL

https://theatersaanzee.com/techniek/

Sources checked 2026-11-03

Generated by HitLight from the saved published venue rig. Source attribution and reconstruction limitations are retained below.

Symbols: HitLight-owned category artwork. No manufacturer model geometry or original source pages included.

Fixture classes/models and modes include clearly labelled visual estimates. Generic bodies represent unknown source products; manufacturer identity, wattage and optics are not asserted by those selections.

Stage dimensions, hanging heights, mounts and focus are approximate; the patch remains unverified. This is a partial visual reconstruction, not a control-ready installation.

Original source dates do not establish current physical presence or a complete venue census.

Partial source-based planning reconstruction; the current installation and complete fixture census are unverified.

Source-matched catalogue bodies are shown where available. Unresolved source identities remain labelled visual markers. Installed modes and DMX patch require verification; visual-only fixtures remain excluded from output.

Geometry and mounting are approximate. Display dimensions and hanging heights include labelled estimates; this is not a measured or control-ready rig.

Exact fixture variants, body accuracy, modes and DMX patch remain unverified. Neutral visual placeholders preserve the plotted positions pending review.

The dated source does not establish the current installed rig or a complete fixture census.

Generated from the saved published HitLight layout; fixture positions and room geometry are unchanged. Not an official venue drawing.

Output remains excluded for visual-only fixtures. Catalogue identity does not verify installed modes, addresses or the current installation.

HitLight

VENUE & DRAWING SOURCES

Fixture classes/models and modes include clearly labelled visual estimates. Generic bodies represent unknown source products; manufacturer identity, wattage and optics are not asserted by those selections.

Stage dimensions, hanging heights, mounts and focus are approximate; the patch remains unverified. This is a partial visual reconstruction, not a control-ready installation.

Original source dates do not establish current physical presence or a complete venue census.

Partial source-based planning reconstruction; the current installation and complete fixture census are unverified.

Source-matched catalogue bodies are shown where available. Unresolved source identities remain labelled visual markers. Installed modes and DMX patch require verification; visual-only fixtures remain excluded from output.

Klein Theater De Verwachting — Theaterzaal · lighting plot: https://theatersaanzee.com/techniek/ · checked 2026-11-03

Public venue page: https://www.hitlight.app/venues/netherlands/klein-theater-de-verwachting-6779624d

HitLight