
UPSTAGE

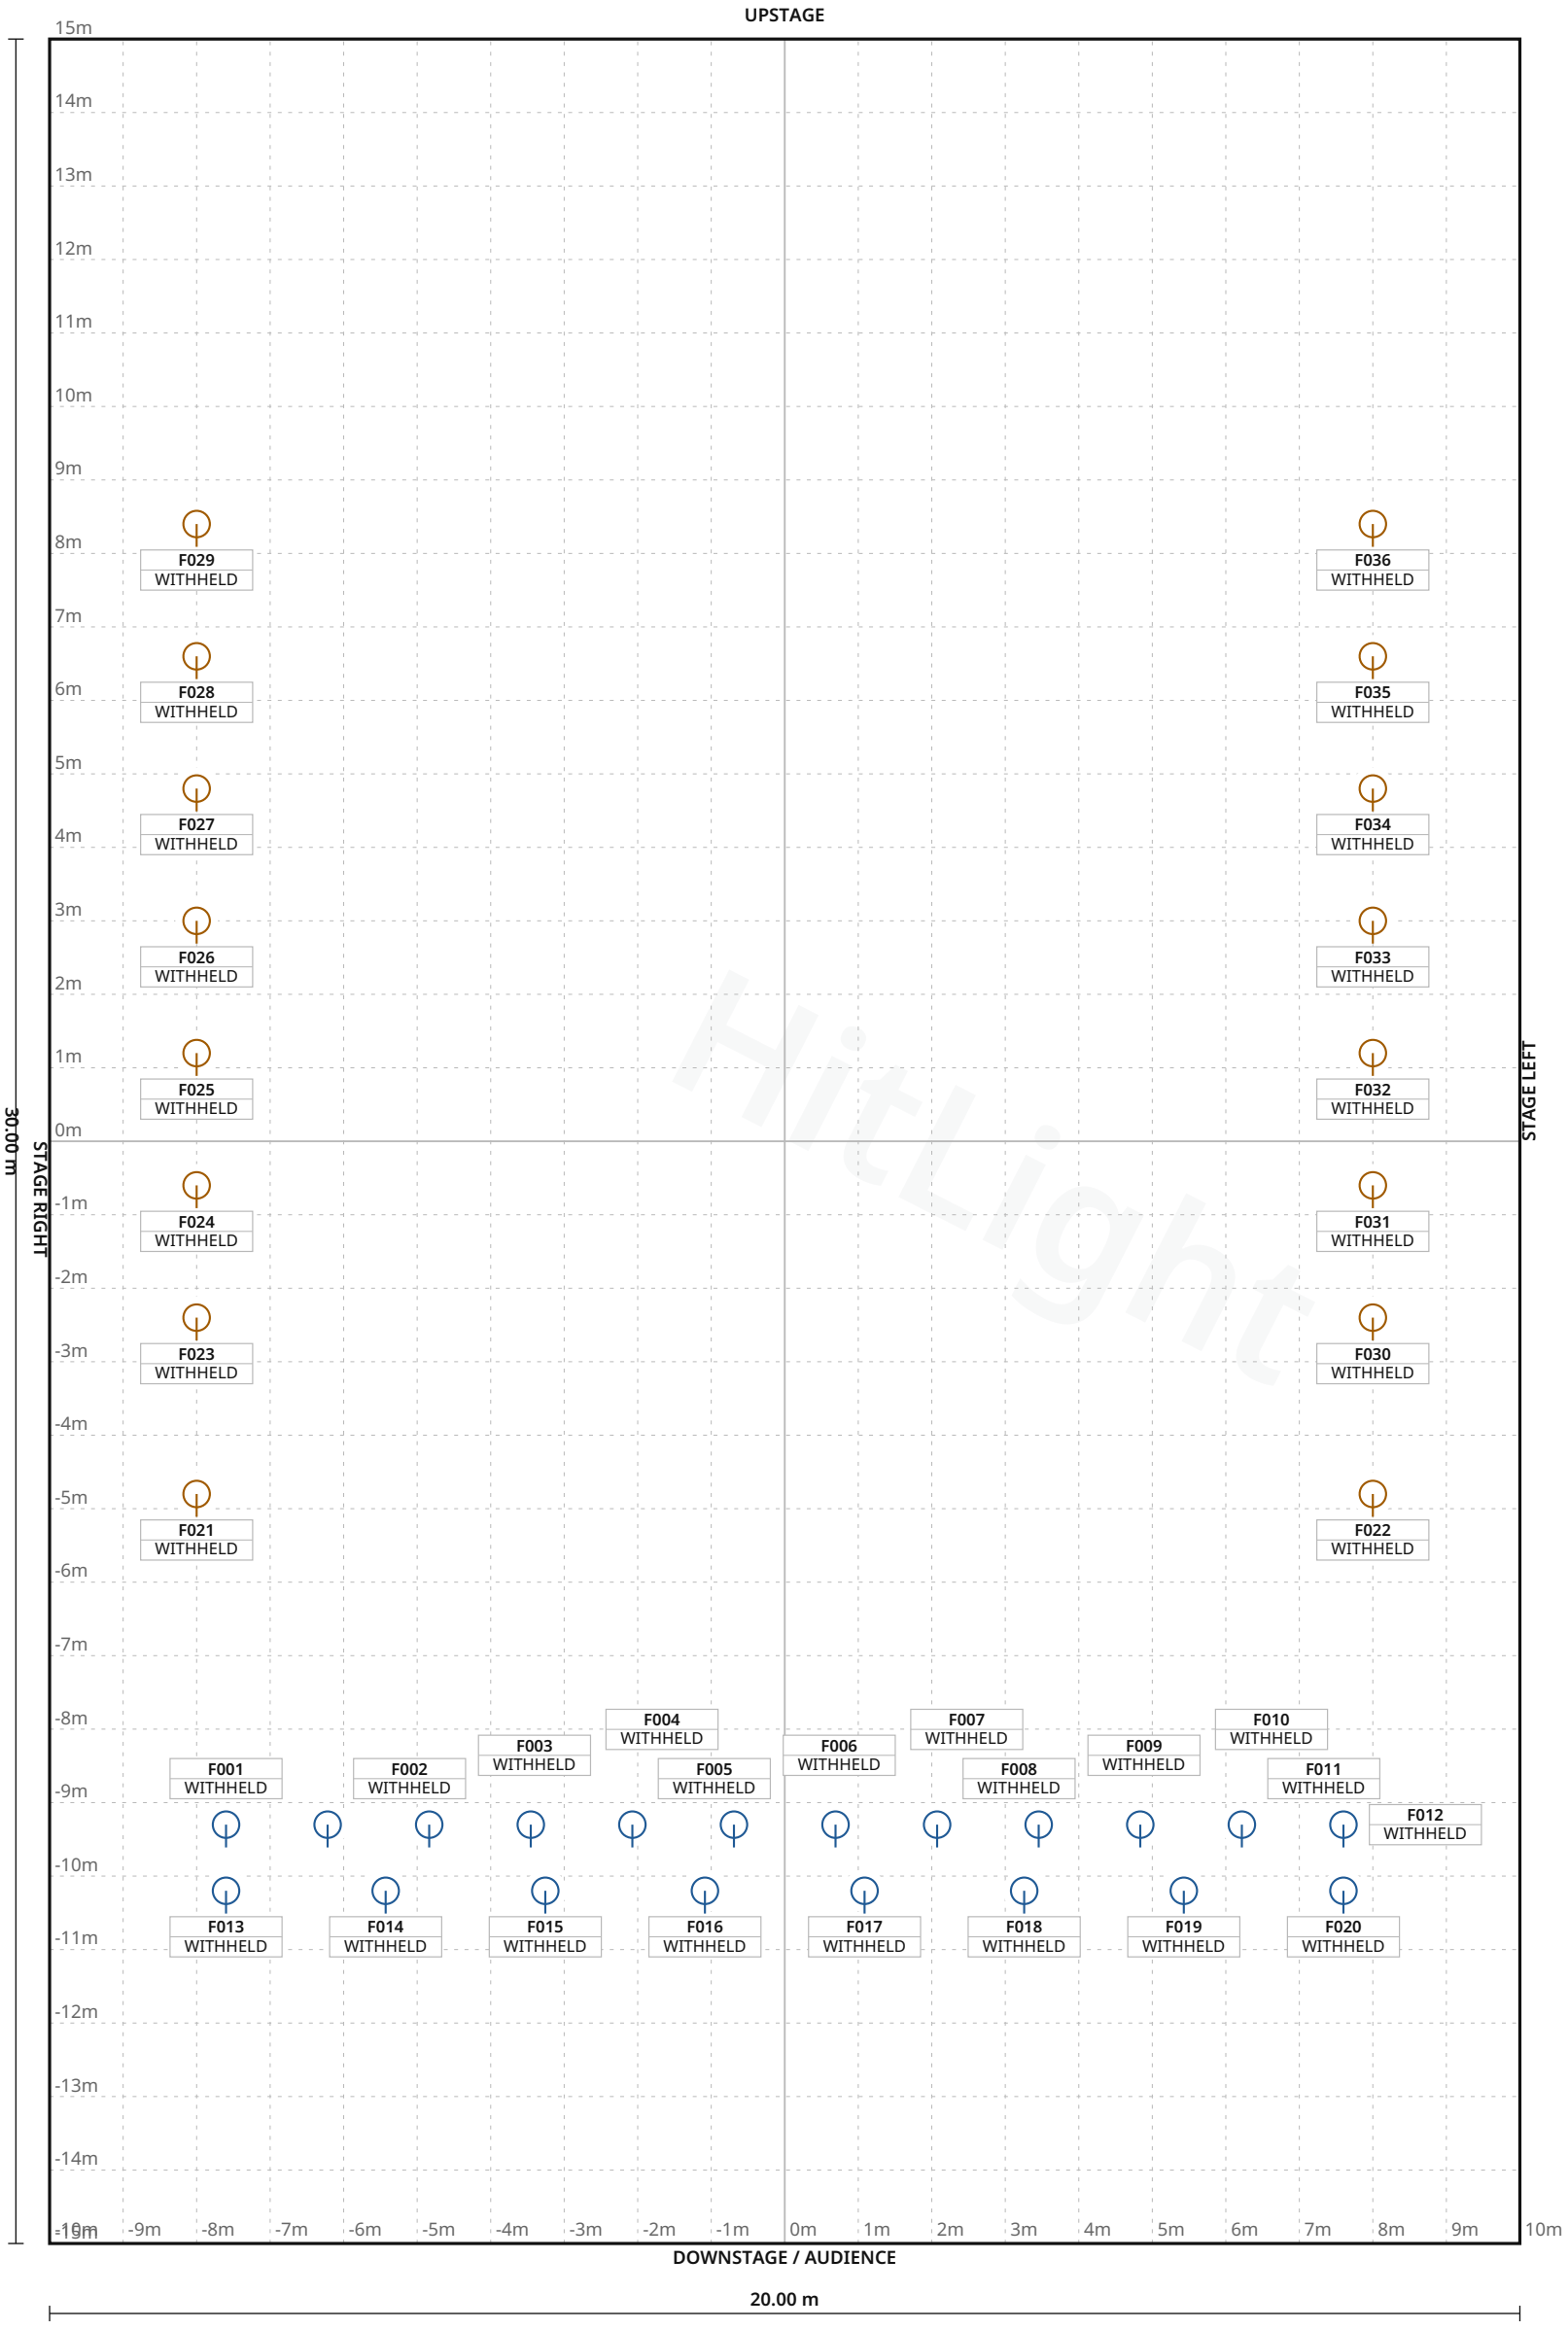

FIXTURE LEGEND

Visual
substitute · Basic Conventional
PAR Light · 20×

Visual
substitute · Basic LED PAR RGBDim
PAR Light · 16×

Stage 20.00 m W × 30.00 m D · Grid 1 m

GC De Leest · Main room

LIGHT PLOT · PLAN · Main room

HitLight · GC De Leest
Sint-Jorisstraat 62, 8870, Izegem, Belgium

DWG HL · SCALE 1:100 · metric · PRINT AT 100%
Drawn HitLight
Generated from the saved show
SOURCE d55b28dec995

SYMBOL LEGEND

2 TYPES · 36 FIXTURES · COLOUR BY TYPE



HitLight placeholder Visual substitute · Basic Conventional

PAR Light · Default · 1 ch · category symbol

20 physical · 20 plotted

0 disabled · 0 unplaced



HitLight placeholder Visual substitute · Basic LED PAR RGBDim

PAR Light · Standard mode · 4 ch · category symbol

16 physical · 16 plotted

0 disabled · 0 unplaced

HitLight

GC De Leest · Main room

SYMBOL LEGEND · Main room

HitLight · GC De Leest

Sint-Jorisstraat 62, 8870, Izegem, Belgium

DWG HL · METRIC

Drawn HitLight

Generated from the saved show

SOURCE d55b28dec995

GENERAL NOTES

1. Source-based lighting plan. Confirm the current rig with the venue.
2. PARTIAL: included fixtures are not a full physical-unit census.
3. DMX PATCH WITHHELD: provisional or unchecked addresses are not published.
4. The reconstruction retains its documented coverage and geometry assumptions; confirm the current setup with the venue.

HitLight

GC De Leest · Main room

GENERAL NOTES · Main room

HitLight · GC De Leest

Sint-Jorisstraat 62, 8870, Izegem, Belgium

DWG HL · METRIC

Drawn HitLight

Generated from the saved show

SOURCE d55b28dec995

DMX PATCH

36 FIXTURES · 0 UNIVERSES

Fixture / name	Manufacturer / model	Mode	Ch	DMX	Range	Position / mount	Status / notes
UNPATCHED / INVALID							
F001 · PLACEHOLDER · ADBC2032kP...	HitLight placeholder / Visual substitute ...	Default	1	WITHHELD	TBC	UNPLACED	Enabled
F002 · PLACEHOLDER · ADBC2032kP...	HitLight placeholder / Visual substitute ...	Default	1	WITHHELD	TBC	UNPLACED	Enabled
F003 · PLACEHOLDER · ADBC2032kP...	HitLight placeholder / Visual substitute ...	Default	1	WITHHELD	TBC	UNPLACED	Enabled
F004 · PLACEHOLDER · ADBC2032kP...	HitLight placeholder / Visual substitute ...	Default	1	WITHHELD	TBC	UNPLACED	Enabled
F005 · PLACEHOLDER · ADBC2032kP...	HitLight placeholder / Visual substitute ...	Default	1	WITHHELD	TBC	UNPLACED	Enabled
F006 · PLACEHOLDER · ADBC2032kP...	HitLight placeholder / Visual substitute ...	Default	1	WITHHELD	TBC	UNPLACED	Enabled
F007 · PLACEHOLDER · ADBC2032kP...	HitLight placeholder / Visual substitute ...	Default	1	WITHHELD	TBC	UNPLACED	Enabled
F008 · PLACEHOLDER · ADBC2032kP...	HitLight placeholder / Visual substitute ...	Default	1	WITHHELD	TBC	UNPLACED	Enabled
F009 · PLACEHOLDER · ADBC2032kP...	HitLight placeholder / Visual substitute ...	Default	1	WITHHELD	TBC	UNPLACED	Enabled
F010 · PLACEHOLDER · ADBC2032kP...	HitLight placeholder / Visual substitute ...	Default	1	WITHHELD	TBC	UNPLACED	Enabled
F011 · PLACEHOLDER · ADBC2032kP...	HitLight placeholder / Visual substitute ...	Default	1	WITHHELD	TBC	UNPLACED	Enabled
F012 · PLACEHOLDER · ADBC2032kP...	HitLight placeholder / Visual substitute ...	Default	1	WITHHELD	TBC	UNPLACED	Enabled
F013 · PLACEHOLDER · ADBDS2052k...	HitLight placeholder / Visual substitute ...	Default	1	WITHHELD	TBC	UNPLACED	Enabled
F014 · PLACEHOLDER · ADBDS2052k...	HitLight placeholder / Visual substitute ...	Default	1	WITHHELD	TBC	UNPLACED	Enabled
F015 · PLACEHOLDER · ADBDS2052k...	HitLight placeholder / Visual substitute ...	Default	1	WITHHELD	TBC	UNPLACED	Enabled
F016 · PLACEHOLDER · ADBDS2052k...	HitLight placeholder / Visual substitute ...	Default	1	WITHHELD	TBC	UNPLACED	Enabled
F017 · PLACEHOLDER · ADBDS2052k...	HitLight placeholder / Visual substitute ...	Default	1	WITHHELD	TBC	UNPLACED	Enabled
F018 · PLACEHOLDER · ADBDS2052k...	HitLight placeholder / Visual substitute ...	Default	1	WITHHELD	TBC	UNPLACED	Enabled
F019 · PLACEHOLDER · ADBDS2052k...	HitLight placeholder / Visual substitute ...	Default	1	WITHHELD	TBC	UNPLACED	Enabled
F020 · PLACEHOLDER · ADBDS2052k...	HitLight placeholder / Visual substitute ...	Default	1	WITHHELD	TBC	UNPLACED	Enabled

No patched universes

GC De Leest · Main room

DMX PATCH · Main room

HitLight · GC De Leest

Sint-Jorisstraat 62, 8870, Izegem, Belgium

DWG HL · METRIC

Drawn HitLight

Generated from the saved show

SOURCE d55b28dec995

DMX PATCH · CONTINUED

Fixture / name	Manufacturer / model	Mode	Ch	DMX	Range	Position / mount	Status / notes
UNPATCHED / INVALID							
F021 · PLACEHOLDER · ShowtecSpect...	HitLight placeholder / Visual substitute ...	Standard mode	4	WITHHELD	TBC	UNPLACED	Enabled
F022 · PLACEHOLDER · ShowtecSpect...	HitLight placeholder / Visual substitute ...	Standard mode	4	WITHHELD	TBC	UNPLACED	Enabled
F023 · PLACEHOLDER · ShowtecSpect...	HitLight placeholder / Visual substitute ...	Standard mode	4	WITHHELD	TBC	UNPLACED	Enabled
F024 · PLACEHOLDER · ShowtecSpect...	HitLight placeholder / Visual substitute ...	Standard mode	4	WITHHELD	TBC	UNPLACED	Enabled
F025 · PLACEHOLDER · ShowtecSpect...	HitLight placeholder / Visual substitute ...	Standard mode	4	WITHHELD	TBC	UNPLACED	Enabled
F026 · PLACEHOLDER · ShowtecSpect...	HitLight placeholder / Visual substitute ...	Standard mode	4	WITHHELD	TBC	UNPLACED	Enabled
F027 · PLACEHOLDER · ShowtecSpect...	HitLight placeholder / Visual substitute ...	Standard mode	4	WITHHELD	TBC	UNPLACED	Enabled
F028 · PLACEHOLDER · ShowtecSpect...	HitLight placeholder / Visual substitute ...	Standard mode	4	WITHHELD	TBC	UNPLACED	Enabled
F029 · PLACEHOLDER · ShowtecSpect...	HitLight placeholder / Visual substitute ...	Standard mode	4	WITHHELD	TBC	UNPLACED	Enabled
F030 · PLACEHOLDER · ShowtecSpect...	HitLight placeholder / Visual substitute ...	Standard mode	4	WITHHELD	TBC	UNPLACED	Enabled
F031 · PLACEHOLDER · ShowtecSpect...	HitLight placeholder / Visual substitute ...	Standard mode	4	WITHHELD	TBC	UNPLACED	Enabled
F032 · PLACEHOLDER · ShowtecSpect...	HitLight placeholder / Visual substitute ...	Standard mode	4	WITHHELD	TBC	UNPLACED	Enabled
F033 · PLACEHOLDER · ShowtecSpect...	HitLight placeholder / Visual substitute ...	Standard mode	4	WITHHELD	TBC	UNPLACED	Enabled
F034 · PLACEHOLDER · ShowtecSpect...	HitLight placeholder / Visual substitute ...	Standard mode	4	WITHHELD	TBC	UNPLACED	Enabled
F035 · PLACEHOLDER · ShowtecSpect...	HitLight placeholder / Visual substitute ...	Standard mode	4	WITHHELD	TBC	UNPLACED	Enabled
F036 · PLACEHOLDER · ShowtecSpect...	HitLight placeholder / Visual substitute ...	Standard mode	4	WITHHELD	TBC	UNPLACED	Enabled

No patched universes

VALIDATION APPENDIX

WARNING · PATCH_WITHHELD

DMX patch facts are withheld pending source verification. This planning document cannot be used for hardware output.

Objects: — · Remediation: correct the saved show data and regenerate.

ERROR · STAGE_DIMENSIONS_UNCONFIRMED

Confirm the stage dimensions before producing a final technical document.

Objects: A0D96830-08FC-4DE6-A7FD-79E90E2CA17E · Remediation: correct the saved show data and regenerate.

WARNING · TITLE_METADATA_INCOMPLETE

Some professional title-block metadata is missing; the document will show an em dash.

Objects: 69ec8864ee37bde58914e246 · Remediation: correct the saved show data and regenerate.

HitLight

VENUE & DRAWING SOURCES

GC De Leest

Main room · House rig

Sint-Jorisstraat 62, 8870, Izegem, BE

https://www.deleest.be/deleest/zaalverhuur

Sources checked 2026-10-23

Symbols: HitLight-owned category artwork. No manufacturer model geometry or original source pages included.

Source-based reconstruction. Confirm the current installation and equipment availability with the venue.

Scale, fixture positions, mounting heights and aiming may include estimates; this is not a rigging specification.

Provisional fixture matches are labelled as placeholders. The recorded subset is not a complete physical inventory.

DMX addresses are withheld from public plans until their exact source patch is reconciled.

The reconstruction retains its documented coverage and geometry assumptions; confirm the current setup with the venue.

Official venue information: https://www.deleest.be/deleest/zaalverhuur · checked 2026-10-19

Physical venue location: https://www.deleest.be/deleest · checked 2026-10-23

technische-fiche-de-leest-izegem-v2024_09_06.pdf: https://www.izegem.be/sites/izegem/files/2024-09/technische-fiche-de-leest-izegem-v2024_09_06.pdf · checked 2026-10-19

technical-rider-de-leest-izegem-en-v2023_10_16.pdf: https://www.izegem.be/sites/izegem/files/2023-11/technical-rider-de-leest-izegem-en-v2023_10_16.pdf · checked 2026-10-19

Public venue page: https://www.hitlight.app/venues/belgium/gc-de-leest-69ec8864

HitLight