
UPSTAGE

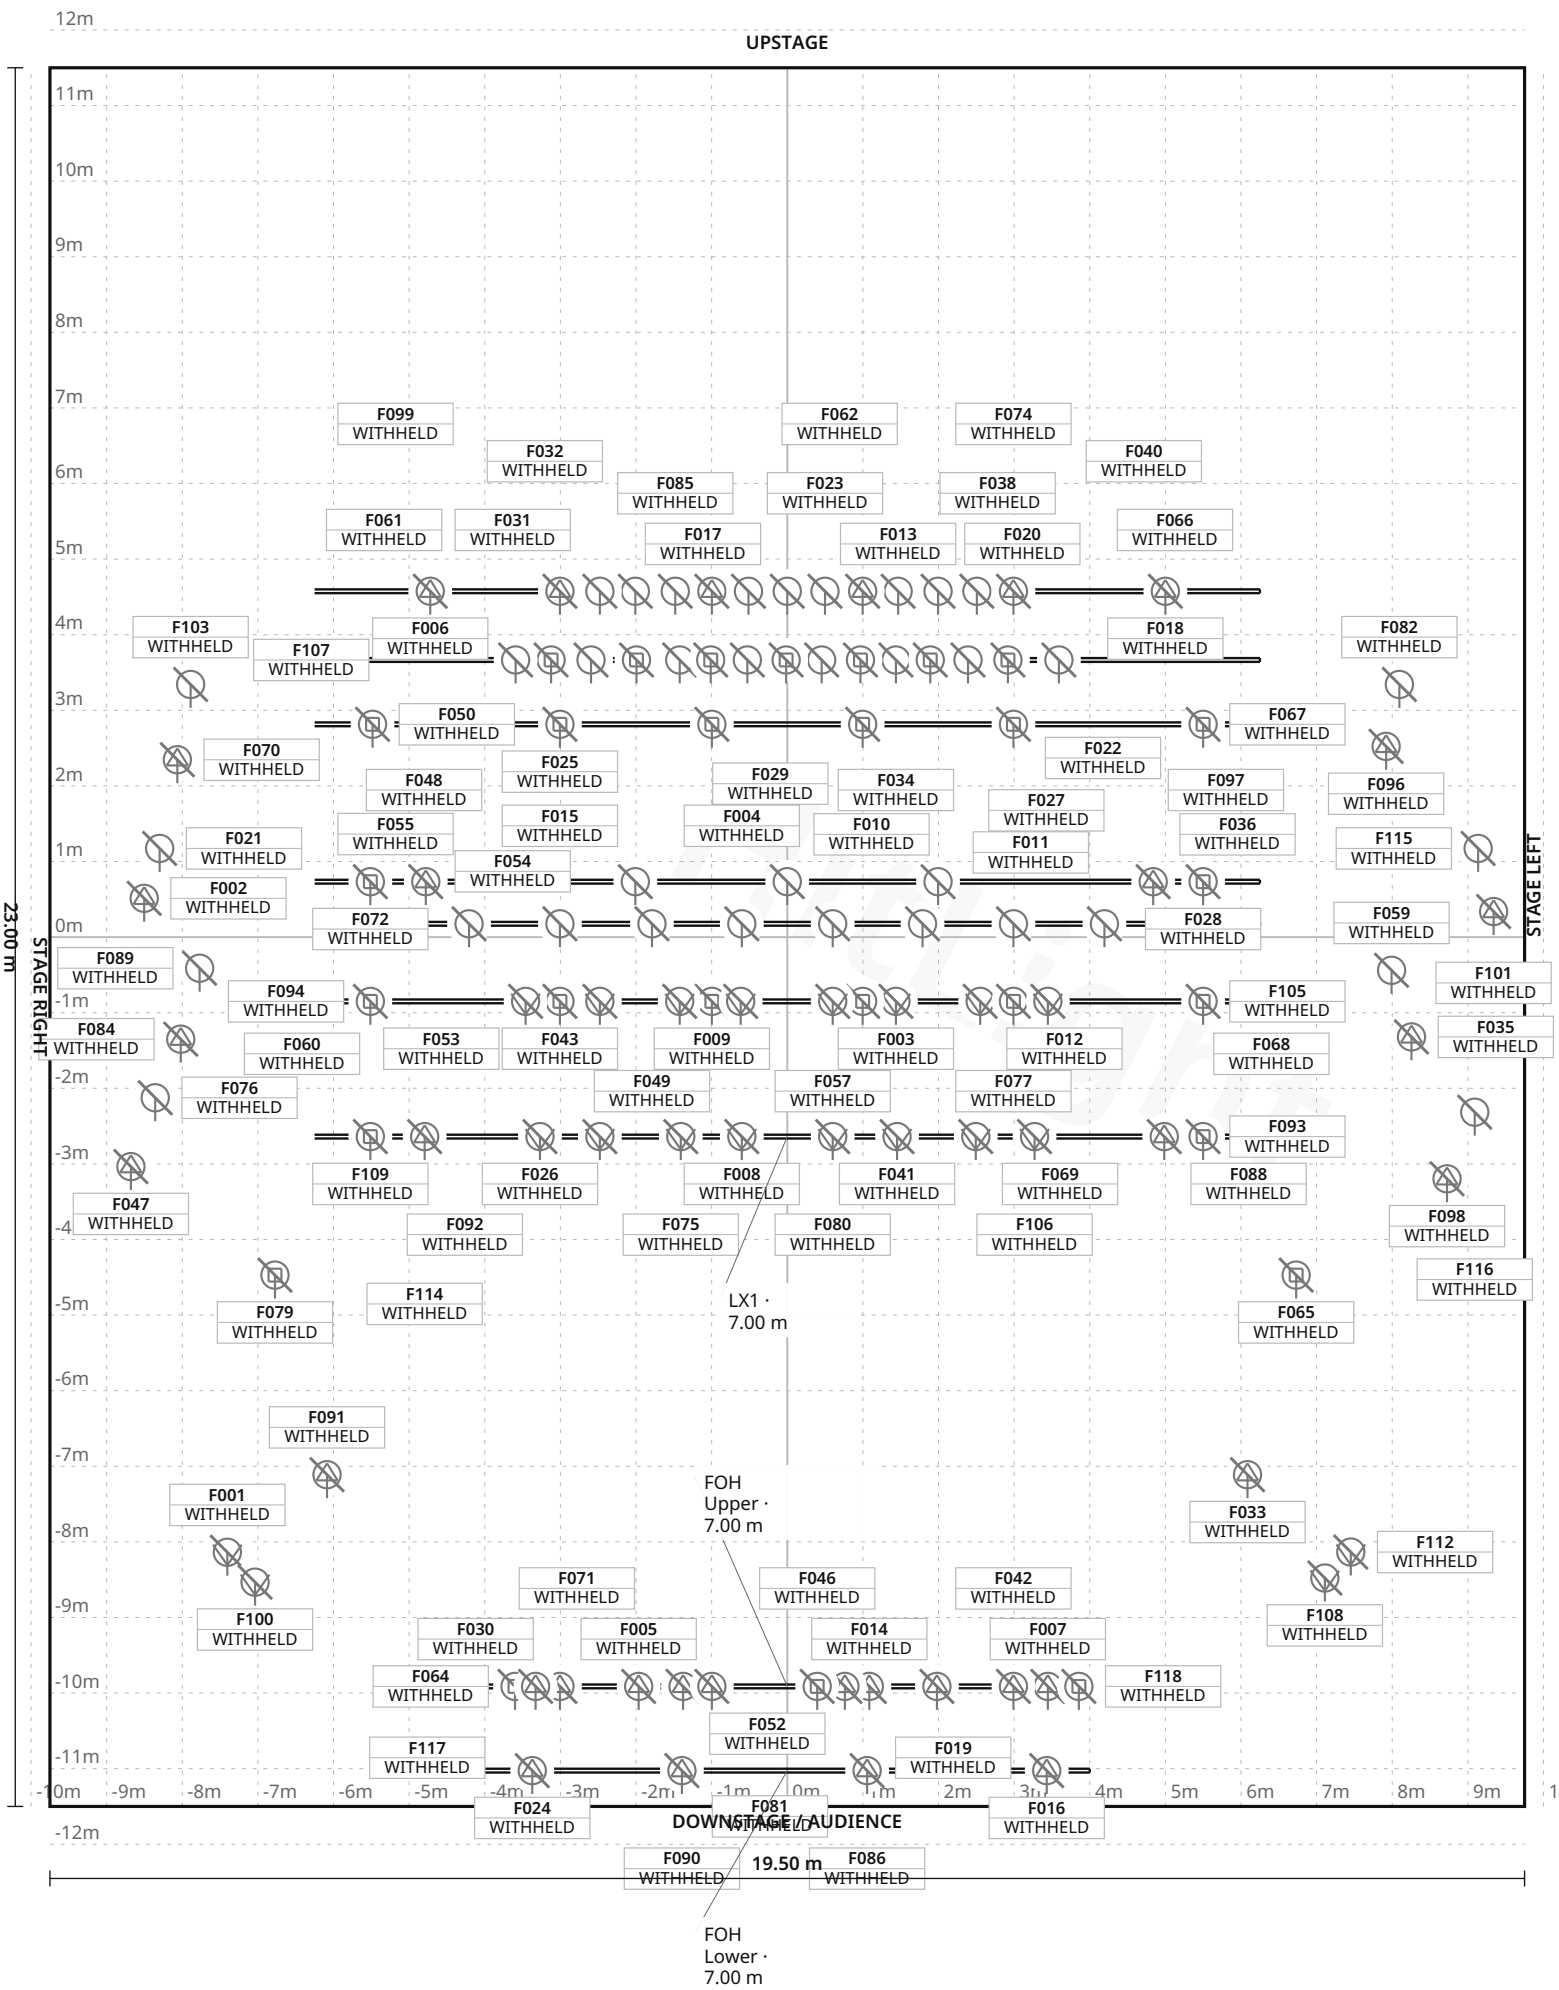

FIXTURE LEGEND

- **Rogue R1 Wash** — Moving Head · 17×
- **Rogue R2X Spot** — Profile Spot · 6×
- **Rogue R2X Wash** — Moving Head · 11×
- **Source Four 19** — Profile Spot · 8×
- **Patt. 743** — Spot Light · 8×
- **SL15/32** — Profile Spot · 2×
- **Chauvet Colorado** LED PAR — PAR Light · 16×
- **Chauvet EVE** P-130 — PAR Light · 8×
- **ETC CS V 15/32** — Profile Spot · 4×
- **ETC CS V Fresnel** — Spot Light · 8×
- **ETC Lustr2** — PAR Light · 6×
- **ETC S4 15/32** — Spot Light · 4×
- **ETC S4 Jnr** — Profile Spot · 8×
- **PAR CP62** — PAR Light · 6×
- **S4 Spot 25-50** Zoom — Profile Spot · 6×

Stage 19.50 m W × 23.00 m D · Grid 1 m

18 fixture labels omitted in this view due to crowding · see DMX patch

EM Forster Theatre · Main room

LIGHT PLOT · PLAN · Main room

HitLight · EM Forster Theatre

Tonbridge, United Kingdom

DWG HL · SCALE 1:100 · metric · PRINT AT 100%

Drawn HitLight

Generated from the saved show

SOURCE 9cf2a6fd06e7

SYMBOL LEGEND

15 TYPES · 118 FIXTURES · COLOUR BY TYPE



Chauvet Professional Rogue R1 Wash

Moving Head · Unverified · TBC ch · category symbol

17 physical · 17 plotted

17 disabled · 0 unplaced



Chauvet Professional Rogue R2X Spot

Profile Spot · Unverified · TBC ch · category symbol

6 physical · 6 plotted

6 disabled · 0 unplaced



Chauvet Professional Rogue R2X Wash

Moving Head · Unverified · TBC ch · category symbol

11 physical · 11 plotted

11 disabled · 0 unplaced



ETC Source Four 19

Profile Spot · Unverified · TBC ch · category symbol

8 physical · 8 plotted

8 disabled · 0 unplaced



Strand Patt. 743

Spot Light · Unverified · TBC ch · category symbol

8 physical · 8 plotted

8 disabled · 0 unplaced



Strand Lighting SL15/32

Profile Spot · Unverified · TBC ch · category symbol

2 physical · 2 plotted

2 disabled · 0 unplaced



Unverified source fixture Chauvet Colorado LED PAR

PAR Light · Unverified · TBC ch · category symbol

16 physical · 16 plotted

16 disabled · 0 unplaced



Unverified source fixture Chauvet EVE P-130

PAR Light · Unverified · TBC ch · category symbol

8 physical · 8 plotted

8 disabled · 0 unplaced

EM Forster Theatre · Main room

SYMBOL LEGEND · Main room

HitLight · EM Forster Theatre

Tonbridge, United Kingdom

DWG HL · METRIC

Drawn HitLight

Generated from the saved show

SOURCE 9cf2a6fd06e7

SYMBOL LEGEND · CONTINUED

15 TYPES · 118 FIXTURES · COLOUR BY TYPE

	**Unverified source fixture ETC CS V 15/32** Profile Spot · Unverified · TBC ch · category symbol	**4 physical · 4 plotted** 4 disabled · 0 unplaced
	**Unverified source fixture ETC CS V Fresnel** Spot Light · Unverified · TBC ch · category symbol	**8 physical · 8 plotted** 8 disabled · 0 unplaced
	**Unverified source fixture ETC Lustr2** PAR Light · Unverified · TBC ch · category symbol	**6 physical · 6 plotted** 6 disabled · 0 unplaced
	**Unverified source fixture ETC S4 15/32** Spot Light · Unverified · TBC ch · category symbol	**4 physical · 4 plotted** 4 disabled · 0 unplaced
	**Unverified source fixture ETC S4 Jnr** Profile Spot · Unverified · TBC ch · category symbol	**8 physical · 8 plotted** 8 disabled · 0 unplaced
	**Unverified source fixture PAR CP62** PAR Light · Unverified · TBC ch · category symbol	**6 physical · 6 plotted** 6 disabled · 0 unplaced
	**Unverified source fixture S4 Spot 25-50 Zoom** Profile Spot · Unverified · TBC ch · category symbol	**6 physical · 6 plotted** 6 disabled · 0 unplaced

GENERAL NOTES

1. Source-based lighting plan. Confirm the current rig with the venue.
2. PARTIAL: included fixtures are not a full physical-unit census.
3. DMX PATCH WITHHELD: provisional or unchecked addresses are not published.
4. Partial planning view; modes and patch unverified; output excluded.

HitLight

STAGE ELEMENTS

NAME	TYPE	POSITION	TRIM / SIZE
LX1	pipe	X 0.00 m · Z 2.64 m	7.00 m · 12.50 m W × 0.05 m D
LX2A	pipe	X 0.00 m · Z -0.18 m	7.00 m · 12.50 m W × 0.05 m D
LX5	pipe	X 0.00 m · Z -4.58 m	7.00 m · 12.50 m W × 0.05 m D
LX2	pipe	X 0.00 m · Z 0.85 m	7.00 m · 12.50 m W × 0.05 m D
LX3	pipe	X 0.00 m · Z -0.73 m	7.00 m · 12.50 m W × 0.05 m D
FOH Lower	pipe	X 0.00 m · Z 11.03 m	7.00 m · 8.00 m W × 0.05 m D
LX4A	pipe	X 0.00 m · Z -3.67 m	7.00 m · 12.50 m W × 0.05 m D
LX4	pipe	X 0.00 m · Z -2.81 m	7.00 m · 12.50 m W × 0.05 m D
FOH Upper	pipe	X 0.00 m · Z 9.91 m	7.00 m · 8.00 m W × 0.05 m D

EM Forster Theatre · Main room

STAGE ELEMENTS · Main room

HitLight · EM Forster Theatre

Tonbridge, United Kingdom

DWG HL · METRIC

Drawn HitLight

Generated from the saved show

SOURCE 9cf2a6fd06e7

FIXTURE SCHEDULE

Fixture	Manufacturer / model	Position / mount	Mode / output
VISUAL PLANNING · DMX PATCH WITHHELD			
F001	Unverified source fixture / ETC S4 15/32	PLOTTED	Unverified · Output excluded
F002	Unverified source fixture / ETC S4 Jnr	PLOTTED	Unverified · Output excluded
F003	Strand / Patt. 743	LX2	Unverified · Output excluded
F004	Unverified source fixture / Chauvet Colorado LED PAR	LX2A	Unverified · Output excluded
F005	Chauvet Professional / Rogue R2X Spot	FOH Upper	Unverified · Output excluded
F006	Unverified source fixture / S4 Spot 25-50 Zoom	LX5	Unverified · Output excluded
F007	ETC / Source Four 19	FOH Upper	Unverified · Output excluded
F008	Unverified source fixture / ETC CS V Fresnel	LX1	Unverified · Output excluded
F009	Chauvet Professional / Rogue R1 Wash	LX2	Unverified · Output excluded
F010	Unverified source fixture / ETC Lustr2	LX3	Unverified · Output excluded
F011	Unverified source fixture / Chauvet Colorado LED PAR	LX2A	Unverified · Output excluded
F012	Unverified source fixture / ETC CS V Fresnel	LX2	Unverified · Output excluded
F013	Unverified source fixture / PAR CP62	LX5	Unverified · Output excluded
F014	ETC / Source Four 19	FOH Upper	Unverified · Output excluded
F015	Unverified source fixture / Chauvet Colorado LED PAR	LX2A	Unverified · Output excluded
F016	ETC / Source Four 19	FOH Lower	Unverified · Output excluded
F017	Unverified source fixture / ETC Lustr2	LX5	Unverified · Output excluded
F018	Unverified source fixture / S4 Spot 25-50 Zoom	LX5	Unverified · Output excluded
F019	Unverified source fixture / ETC CS V 15/32	FOH Upper	Unverified · Output excluded
F020	Unverified source fixture / ETC Lustr2	LX5	Unverified · Output excluded

Planning reference only. Confirm installed modes and patch with the venue.

EM Forster Theatre · Main room

FIXTURE SCHEDULE · Main room

HitLight · EM Forster Theatre

Tonbridge, United Kingdom

DWG HL · METRIC

Drawn HitLight

Generated from the saved show

SOURCE 9cf2a6fd06e7

FIXTURE SCHEDULE · CONTINUED

Fixture	Manufacturer / model	Position / mount	Mode / output
VISUAL PLANNING · DMX PATCH WITHHELD			
F021	Unverified source fixture / Chauvet EVE P-130	PLOTTED	Unverified · Output excluded
F022	Unverified source fixture / Chauvet Colorado LED PAR	LX4A	Unverified · Output excluded
F023	Unverified source fixture / PAR CP62	LX5	Unverified · Output excluded
F024	ETC / Source Four 19	FOH Lower	Unverified · Output excluded
F025	Chauvet Professional / Rogue R1 Wash	LX4	Unverified · Output excluded
F026	Strand / Patt. 743	LX1	Unverified · Output excluded
F027	Unverified source fixture / ETC Lustr2	LX3	Unverified · Output excluded
F028	Chauvet Professional / Rogue R2X Wash	LX3	Unverified · Output excluded
F029	Unverified source fixture / ETC Lustr2	LX3	Unverified · Output excluded
F030	Unverified source fixture / ETC CS V 15/32	FOH Upper	Unverified · Output excluded
F031	Unverified source fixture / Chauvet Colorado LED PAR	LX4A	Unverified · Output excluded
F032	Chauvet Professional / Rogue R2X Spot	LX5	Unverified · Output excluded
F033	Strand Lighting / SL15/32	PLOTTED	Unverified · Output excluded
F034	Unverified source fixture / Chauvet Colorado LED PAR	LX4A	Unverified · Output excluded
F035	Unverified source fixture / ETC S4 Jnr	PLOTTED	Unverified · Output excluded
F036	Unverified source fixture / S4 Spot 25-50 Zoom	LX3	Unverified · Output excluded
F037	Chauvet Professional / Rogue R1 Wash	LX4	Unverified · Output excluded
F038	Chauvet Professional / Rogue R2X Spot	LX5	Unverified · Output excluded
F039	Unverified source fixture / Chauvet Colorado LED PAR	LX4A	Unverified · Output excluded
F040	Unverified source fixture / PAR CP62	LX5	Unverified · Output excluded

Planning reference only. Confirm installed modes and patch with the venue.

FIXTURE SCHEDULE · CONTINUED

Fixture	Manufacturer / model	Position / mount	Mode / output
VISUAL PLANNING · DMX PATCH WITHHELD			
F041	Strand / Patt. 743	LX1	Unverified · Output excluded
F042	Unverified source fixture / ETC CS V 15/32	FOH Upper	Unverified · Output excluded
F043	Chauvet Professional / Rogue R1 Wash	LX2	Unverified · Output excluded
F044	Chauvet Professional / Rogue R1 Wash	LX4	Unverified · Output excluded
F045	Chauvet Professional / Rogue R1 Wash	LX4A	Unverified · Output excluded
F046	Chauvet Professional / Rogue R2X Wash	FOH Upper	Unverified · Output excluded
F047	Unverified source fixture / ETC S4 Jnr	PLOTTED	Unverified · Output excluded
F048	Unverified source fixture / Chauvet Colorado LED PAR	LX4A	Unverified · Output excluded
F049	Unverified source fixture / Chauvet Colorado LED PAR	LX2A	Unverified · Output excluded
F050	Chauvet Professional / Rogue R2X Wash	LX4	Unverified · Output excluded
F051	Chauvet Professional / Rogue R1 Wash	LX2	Unverified · Output excluded
F052	ETC / Source Four 19	FOH Upper	Unverified · Output excluded
F053	Strand / Patt. 743	LX2	Unverified · Output excluded
F054	Strand / Patt. 743	LX2	Unverified · Output excluded
F055	Unverified source fixture / ETC CS V Fresnel	LX2	Unverified · Output excluded
F056	Strand / Patt. 743	LX2	Unverified · Output excluded
F057	Unverified source fixture / Chauvet Colorado LED PAR	LX2A	Unverified · Output excluded
F058	Chauvet Professional / Rogue R1 Wash	LX4A	Unverified · Output excluded
F059	Unverified source fixture / Chauvet EVE P-130	PLOTTED	Unverified · Output excluded
F060	Unverified source fixture / Chauvet Colorado LED PAR	LX2A	Unverified · Output excluded

Planning reference only. Confirm installed modes and patch with the venue.

FIXTURE SCHEDULE · CONTINUED

Fixture	Manufacturer / model	Position / mount	Mode / output
VISUAL PLANNING · DMX PATCH WITHHELD			
F061	Chauvet Professional / Rogue R1 Wash	LX4A	Unverified · Output excluded
F062	Unverified source fixture / ETC Lustr2	LX5	Unverified · Output excluded
F063	Chauvet Professional / Rogue R1 Wash	LX4A	Unverified · Output excluded
F064	Chauvet Professional / Rogue R1 Wash	FOH Upper	Unverified · Output excluded
F065	Chauvet Professional / Rogue R2X Wash	PLOTTED	Unverified · Output excluded
F066	Chauvet Professional / Rogue R1 Wash	LX4A	Unverified · Output excluded
F067	Chauvet Professional / Rogue R2X Wash	LX4	Unverified · Output excluded
F068	Unverified source fixture / Chauvet Colorado LED PAR	LX2A	Unverified · Output excluded
F069	Unverified source fixture / ETC CS V Fresnel	LX1	Unverified · Output excluded
F070	Unverified source fixture / ETC S4 Jnr	PLOTTED	Unverified · Output excluded
F071	Unverified source fixture / ETC CS V 15/32	FOH Upper	Unverified · Output excluded
F072	Chauvet Professional / Rogue R2X Wash	LX3	Unverified · Output excluded
F073	Chauvet Professional / Rogue R1 Wash	LX4A	Unverified · Output excluded
F074	Chauvet Professional / Rogue R2X Spot	LX5	Unverified · Output excluded
F075	Strand / Patt. 743	LX1	Unverified · Output excluded
F076	Unverified source fixture / Chauvet EVE P-130	PLOTTED	Unverified · Output excluded
F077	Unverified source fixture / Chauvet Colorado LED PAR	LX2A	Unverified · Output excluded
F078	Chauvet Professional / Rogue R1 Wash	LX2	Unverified · Output excluded
F079	Chauvet Professional / Rogue R2X Wash	PLOTTED	Unverified · Output excluded
F080	Unverified source fixture / ETC CS V Fresnel	LX1	Unverified · Output excluded

Planning reference only. Confirm installed modes and patch with the venue.

EM Forster Theatre · Main room

FIXTURE SCHEDULE · Main room

HitLight · EM Forster Theatre

Tonbridge, United Kingdom

DWG HL · METRIC

Drawn HitLight

Generated from the saved show

SOURCE 9cf2a6fd06e7

FIXTURE SCHEDULE · CONTINUED

Fixture	Manufacturer / model	Position / mount	Mode / output
VISUAL PLANNING · DMX PATCH WITHHELD			
F081	Chauvet Professional / Rogue R2X Spot	FOH Upper	Unverified · Output excluded
F082	Unverified source fixture / Chauvet EVE P-130	PLOTTED	Unverified · Output excluded
F083	Unverified source fixture / PAR CP62	LX5	Unverified · Output excluded
F084	Unverified source fixture / ETC S4 Jnr	PLOTTED	Unverified · Output excluded
F085	Unverified source fixture / PAR CP62	LX5	Unverified · Output excluded
F086	ETC / Source Four 19	FOH Lower	Unverified · Output excluded
F087	Unverified source fixture / S4 Spot 25-50 Zoom	LX3	Unverified · Output excluded
F088	Unverified source fixture / S4 Spot 25-50 Zoom	LX1	Unverified · Output excluded
F089	Unverified source fixture / Chauvet EVE P-130	PLOTTED	Unverified · Output excluded
F090	ETC / Source Four 19	FOH Lower	Unverified · Output excluded
F091	Strand Lighting / SL15/32	PLOTTED	Unverified · Output excluded
F092	Unverified source fixture / ETC CS V Fresnel	LX1	Unverified · Output excluded
F093	Chauvet Professional / Rogue R2X Wash	LX1	Unverified · Output excluded
F094	Chauvet Professional / Rogue R2X Wash	LX2	Unverified · Output excluded
F095	Unverified source fixture / ETC CS V Fresnel	LX2	Unverified · Output excluded
F096	Unverified source fixture / ETC S4 Jnr	PLOTTED	Unverified · Output excluded
F097	Unverified source fixture / Chauvet Colorado LED PAR	LX4A	Unverified · Output excluded
F098	Unverified source fixture / ETC S4 Jnr	PLOTTED	Unverified · Output excluded
F099	Unverified source fixture / PAR CP62	LX5	Unverified · Output excluded
F100	Unverified source fixture / ETC S4 15/32	PLOTTED	Unverified · Output excluded

Planning reference only. Confirm installed modes and patch with the venue.

FIXTURE SCHEDULE · CONTINUED

Fixture	Manufacturer / model	Position / mount	Mode / output
VISUAL PLANNING · DMX PATCH WITHHELD			
F101	Unverified source fixture / ETC S4 Jnr	PLOTTED	Unverified · Output excluded
F102	Unverified source fixture / Chauvet Colorado LED PAR	LX4A	Unverified · Output excluded
F103	Unverified source fixture / Chauvet EVE P-130	PLOTTED	Unverified · Output excluded
F104	Chauvet Professional / Rogue R1 Wash	LX4A	Unverified · Output excluded
F105	Chauvet Professional / Rogue R2X Wash	LX2	Unverified · Output excluded
F106	Strand / Patt. 743	LX1	Unverified · Output excluded
F107	Unverified source fixture / Chauvet Colorado LED PAR	LX4A	Unverified · Output excluded
F108	Unverified source fixture / ETC S4 15/32	PLOTTED	Unverified · Output excluded
F109	Chauvet Professional / Rogue R2X Wash	LX1	Unverified · Output excluded
F110	Unverified source fixture / ETC CS V Fresnel	LX2	Unverified · Output excluded
F111	Chauvet Professional / Rogue R1 Wash	LX4	Unverified · Output excluded
F112	Unverified source fixture / ETC S4 15/32	PLOTTED	Unverified · Output excluded
F113	Chauvet Professional / Rogue R2X Spot	LX5	Unverified · Output excluded
F114	Unverified source fixture / S4 Spot 25-50 Zoom	LX1	Unverified · Output excluded
F115	Unverified source fixture / Chauvet EVE P-130	PLOTTED	Unverified · Output excluded
F116	Unverified source fixture / Chauvet EVE P-130	PLOTTED	Unverified · Output excluded
F117	ETC / Source Four 19	FOH Upper	Unverified · Output excluded
F118	Chauvet Professional / Rogue R1 Wash	FOH Upper	Unverified · Output excluded

Planning reference only. Confirm installed modes and patch with the venue.

VALIDATION APPENDIX

WARNING · PATCH_WITHHELD

DMX patch facts are withheld pending source verification. This planning document cannot be used for hardware output.

Objects: — · Remediation: review the source facts and regenerate.

WARNING · MODE_UNVERIFIED

DMX modes are unverified; output remains excluded.

Objects: F001–F118 · Remediation: review the source facts and regenerate.

WARNING · FIXTURE_DISABLED

Fixtures are disabled for this visual planning reconstruction.

Objects: F001–F118 · Remediation: review the source facts and regenerate.

WARNING · TITLE_METADATA_INCOMPLETE

Some professional title-block metadata is missing; the document will show an em dash.

Objects: 6b26af400a56d472dd2af773 · Remediation: review the source facts and regenerate.

HitLight

VENUE & DRAWING SOURCES

EM Forster Theatre

Main room · House rig

Tonbridge, GB

https://www.emftheatre.com/hire/

Sources checked 2026-11-03

Symbols: HitLight-owned category artwork. No manufacturer model geometry or original source pages included.

Partial source-based planning reconstruction; the current installation and complete fixture census are unverified.

Source-matched catalogue bodies are shown where available. Unresolved source identities remain labelled visual markers. Installed modes and DMX patch require verification; visual-only fixtures remain excluded from output.

Partial reconstruction from the venue’s lighting documentation; the currently installed rig and its complete fixture census are not verified.

ESTIMATED GEOMETRY: the documents give no complete scale or trim heights, so the stage size, fixture positions in metres and hanging heights are best-guess estimates, not measurements.

66 source-labelled fixture records retain unconfirmed exact catalogue identities or modes; their printed source names and labelled display substitutions remain unchanged.

Modes and DMX addresses are unverified best guesses; check them with the venue before driving real fixtures.

Where plotted fixtures were closer together than their real bodies, some were moved by at most 10 cm along their bar; the plotted order is unchanged.

118 source-based records in this scenario display 110 approximate public catalogue housings and 8 labelled visual fallbacks. 8 existing display references now use their available approved bodies. Source identities, labelled donors, modes, patch and output exclusions remain unchanged; current installation and optics are unverified.

Partial planning view; modes and patch unverified; output excluded.

Fixture plot original; visually inspected page(s) 1. Freshness and reuse rights unconfirmed.: https://www.emftheatre.com/wp-content/uploads/sites/3/2026/06/Theatre-Generic-LX-Rig-June-2026-1.pdf · checked 2026-11-03

Official venue/technical source page.: https://www.emftheatre.com/hire/ · checked 2026-11-03

Public venue page: https://www.hitlight.app/venues/united-kingdom/em-forster-theatre-6b26af40

HitLight