
UPSTAGE

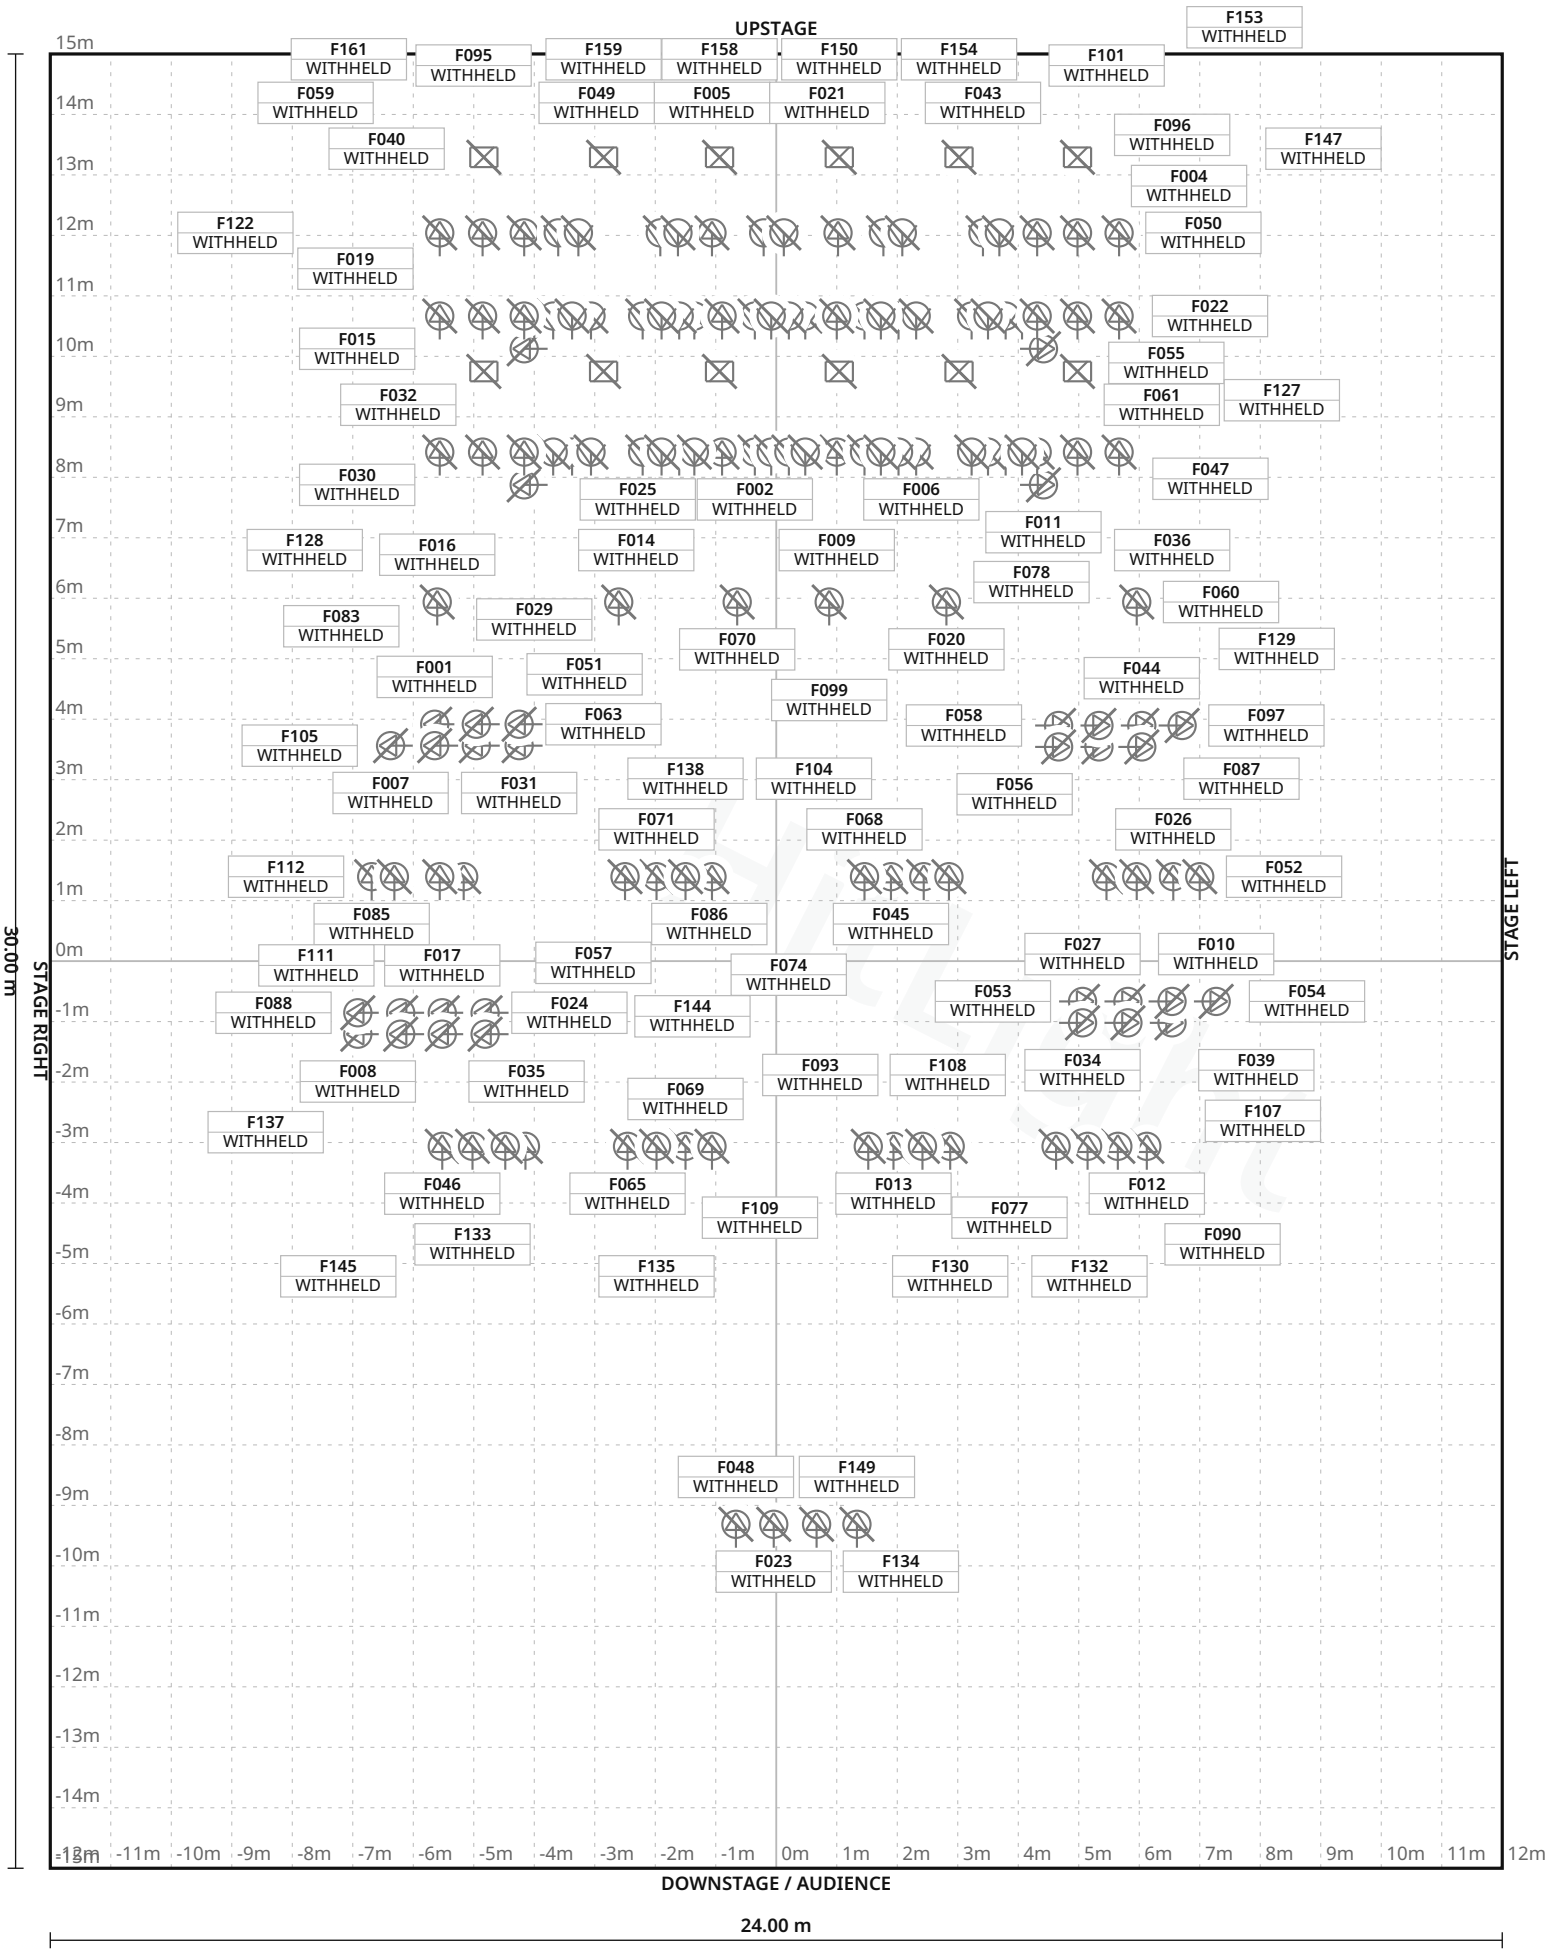

FIXTURE LEGEND

- **Unspecified** ellipsoidal — Profile Spot · 75×
- **Unspecified** striplight housing — Other · 12×
- **Unspecified6inch** Fresnel — Spot Light · 50×
- **Unspecified20–50** zoom — Profile Spot · 6×
- **Unspecified20deg** ree ellipsoidal — Profile Spot · 6×
- **Unspecified30deg** ree ellipsoidal — Profile Spot · 6×
- **Unspecified50deg** ree ellipsoidal — Profile Spot · 6×

Stage 24.00 m W × 30.00 m D · Grid 1 m

59 fixture labels omitted in this view due to crowding · see DMX patch

Marjorie Luke Theatre · Main room

LIGHT PLOT · PLAN · Main room

HitLight · Marjorie Luke Theatre

721 E Cota Street, Santa Barbara, United States

DWG HL · SCALE 1:125 · metric · PRINT AT 100%

Drawn HitLight

Generated from the saved show

SOURCE 11b34ef9b2cc

SYMBOL LEGEND

7 TYPES · 161 FIXTURES · COLOUR BY TYPE



Unverified source fixture Unspecified ellipsoidal

Profile Spot · Unverified · TBC ch · category symbol

75 physical · 75 plotted

75 disabled · 0 unplaced



Unverified source fixture Unspecified striplight housing

Other · Unverified · TBC ch · category symbol

12 physical · 12 plotted

12 disabled · 0 unplaced



Unverified source fixture Unspecified6inch Fresnel

Spot Light · Unverified · TBC ch · category symbol

50 physical · 50 plotted

50 disabled · 0 unplaced



Unverified source fixture Unspecified20–50zoom

Profile Spot · Unverified · TBC ch · category symbol

6 physical · 6 plotted

6 disabled · 0 unplaced



Unverified source fixture Unspecified20degree ellipsoidal

Profile Spot · Unverified · TBC ch · category symbol

6 physical · 6 plotted

6 disabled · 0 unplaced



Unverified source fixture Unspecified30degree ellipsoidal

Profile Spot · Unverified · TBC ch · category symbol

6 physical · 6 plotted

6 disabled · 0 unplaced



Unverified source fixture Unspecified50degree ellipsoidal

Profile Spot · Unverified · TBC ch · category symbol

6 physical · 6 plotted

6 disabled · 0 unplaced

GENERAL NOTES

1. Source-based lighting plan. Confirm the current rig with the venue.
2. PARTIAL: included fixtures are not a full physical-unit census.
3. DMX PATCH WITHHELD: provisional or unchecked addresses are not published.
4. Approximate planning view; not official venue paperwork or output-ready. Original HitLight symbols only; no source pages, OEM meshes, photos or logos. Original files remain private; modes and patch unverified.

HitLight

FIXTURE SCHEDULE

Fixture	Manufacturer / model	Position / mount	Mode / output
VISUAL PLANNING · DMX PATCH WITHHELD			
F001	Unverified source fixture / Unspecified ellipsoidal	PLOTTED	Unverified · Output excluded
F002	Unverified source fixture / Unspecified6inch Fresnel	PLOTTED	Unverified · Output excluded
F003	Unverified source fixture / Unspecified6inch Fresnel	PLOTTED	Unverified · Output excluded
F004	Unverified source fixture / Unspecified6inch Fresnel	PLOTTED	Unverified · Output excluded
F005	Unverified source fixture / Unspecified20–50zoom	PLOTTED	Unverified · Output excluded
F006	Unverified source fixture / Unspecified6inch Fresnel	PLOTTED	Unverified · Output excluded
F007	Unverified source fixture / Unspecified ellipsoidal	PLOTTED	Unverified · Output excluded
F008	Unverified source fixture / Unspecified ellipsoidal	PLOTTED	Unverified · Output excluded
F009	Unverified source fixture / Unspecified20–50zoom	PLOTTED	Unverified · Output excluded
F010	Unverified source fixture / Unspecified ellipsoidal	PLOTTED	Unverified · Output excluded
F011	Unverified source fixture / Unspecified ellipsoidal	PLOTTED	Unverified · Output excluded
F012	Unverified source fixture / Unspecified ellipsoidal	PLOTTED	Unverified · Output excluded
F013	Unverified source fixture / Unspecified ellipsoidal	PLOTTED	Unverified · Output excluded
F014	Unverified source fixture / Unspecified6inch Fresnel	PLOTTED	Unverified · Output excluded
F015	Unverified source fixture / Unspecified ellipsoidal	PLOTTED	Unverified · Output excluded
F016	Unverified source fixture / Unspecified ellipsoidal	PLOTTED	Unverified · Output excluded
F017	Unverified source fixture / Unspecified ellipsoidal	PLOTTED	Unverified · Output excluded
F018	Unverified source fixture / Unspecified6inch Fresnel	PLOTTED	Unverified · Output excluded
F019	Unverified source fixture / Unspecified50degree ellipsoidal	PLOTTED	Unverified · Output excluded
F020	Unverified source fixture / Unspecified ellipsoidal	PLOTTED	Unverified · Output excluded

Planning reference only. Confirm installed modes and patch with the venue.

Marjorie Luke Theatre · Main room

FIXTURE SCHEDULE · Main room

HitLight · Marjorie Luke Theatre

721 E Cota Street, Santa Barbara, United States

DWG HL · METRIC

Drawn HitLight

Generated from the saved show

SOURCE 11b34ef9b2cc

Fixture	Manufacturer / model	Position / mount	Mode / output
VISUAL PLANNING · DMX PATCH WITHHELD			
F021	Unverified source fixture / Unspecified6inch Fresnel	PLOTTED	Unverified · Output excluded
F022	Unverified source fixture / Unspecified6inch Fresnel	PLOTTED	Unverified · Output excluded
F023	Unverified source fixture / Unspecified ellipsoidal	PLOTTED	Unverified · Output excluded
F024	Unverified source fixture / Unspecified ellipsoidal	PLOTTED	Unverified · Output excluded
F025	Unverified source fixture / Unspecified20–50zoom	PLOTTED	Unverified · Output excluded
F026	Unverified source fixture / Unspecified ellipsoidal	PLOTTED	Unverified · Output excluded
F027	Unverified source fixture / Unspecified ellipsoidal	PLOTTED	Unverified · Output excluded
F028	Unverified source fixture / Unspecified6inch Fresnel	PLOTTED	Unverified · Output excluded
F029	Unverified source fixture / Unspecified6inch Fresnel	PLOTTED	Unverified · Output excluded
F030	Unverified source fixture / Unspecified ellipsoidal	PLOTTED	Unverified · Output excluded
F031	Unverified source fixture / Unspecified ellipsoidal	PLOTTED	Unverified · Output excluded
F032	Unverified source fixture / Unspecified20degree ellipsoidal	PLOTTED	Unverified · Output excluded
F033	Unverified source fixture / Unspecified6inch Fresnel	PLOTTED	Unverified · Output excluded
F034	Unverified source fixture / Unspecified ellipsoidal	PLOTTED	Unverified · Output excluded
F035	Unverified source fixture / Unspecified ellipsoidal	PLOTTED	Unverified · Output excluded
F036	Unverified source fixture / Unspecified30degree ellipsoidal	PLOTTED	Unverified · Output excluded
F037	Unverified source fixture / Unspecified6inch Fresnel	PLOTTED	Unverified · Output excluded
F038	Unverified source fixture / Unspecified6inch Fresnel	PLOTTED	Unverified · Output excluded
F039	Unverified source fixture / Unspecified ellipsoidal	PLOTTED	Unverified · Output excluded
F040	Unverified source fixture / Unspecified6inch Fresnel	PLOTTED	Unverified · Output excluded

Planning reference only. Confirm installed modes and patch with the venue.

Fixture	Manufacturer / model	Position / mount	Mode / output
VISUAL PLANNING · DMX PATCH WITHHELD			
F041	Unverified source fixture / Unspecified6inch Fresnel	PLOTTED	Unverified · Output excluded
F042	Unverified source fixture / Unspecified6inch Fresnel	PLOTTED	Unverified · Output excluded
F043	Unverified source fixture / Unspecified6inch Fresnel	PLOTTED	Unverified · Output excluded
F044	Unverified source fixture / Unspecified ellipsoidal	PLOTTED	Unverified · Output excluded
F045	Unverified source fixture / Unspecified ellipsoidal	PLOTTED	Unverified · Output excluded
F046	Unverified source fixture / Unspecified ellipsoidal	PLOTTED	Unverified · Output excluded
F047	Unverified source fixture / Unspecified ellipsoidal	PLOTTED	Unverified · Output excluded
F048	Unverified source fixture / Unspecified ellipsoidal	PLOTTED	Unverified · Output excluded
F049	Unverified source fixture / Unspecified6inch Fresnel	PLOTTED	Unverified · Output excluded
F050	Unverified source fixture / Unspecified50degree ellipsoidal	PLOTTED	Unverified · Output excluded
F051	Unverified source fixture / Unspecified ellipsoidal	PLOTTED	Unverified · Output excluded
F052	Unverified source fixture / Unspecified ellipsoidal	PLOTTED	Unverified · Output excluded
F053	Unverified source fixture / Unspecified ellipsoidal	PLOTTED	Unverified · Output excluded
F054	Unverified source fixture / Unspecified ellipsoidal	PLOTTED	Unverified · Output excluded
F055	Unverified source fixture / Unspecified6inch Fresnel	PLOTTED	Unverified · Output excluded
F056	Unverified source fixture / Unspecified ellipsoidal	PLOTTED	Unverified · Output excluded
F057	Unverified source fixture / Unspecified ellipsoidal	PLOTTED	Unverified · Output excluded
F058	Unverified source fixture / Unspecified ellipsoidal	PLOTTED	Unverified · Output excluded
F059	Unverified source fixture / Unspecified20degree ellipsoidal	PLOTTED	Unverified · Output excluded
F060	Unverified source fixture / Unspecified ellipsoidal	PLOTTED	Unverified · Output excluded

Planning reference only. Confirm installed modes and patch with the venue.

FIXTURE SCHEDULE · CONTINUED

Fixture	Manufacturer / model	Position / mount	Mode / output
VISUAL PLANNING · DMX PATCH WITHHELD			
F061	Unverified source fixture / Unspecified20degree ellipsoidal	PLOTTED	Unverified · Output excluded
F062	Unverified source fixture / Unspecified6inch Fresnel	PLOTTED	Unverified · Output excluded
F063	Unverified source fixture / Unspecified ellipsoidal	PLOTTED	Unverified · Output excluded
F064	Unverified source fixture / Unspecified30degree ellipsoidal	PLOTTED	Unverified · Output excluded
F065	Unverified source fixture / Unspecified ellipsoidal	PLOTTED	Unverified · Output excluded
F066	Unverified source fixture / Unspecified6inch Fresnel	PLOTTED	Unverified · Output excluded
F067	Unverified source fixture / Unspecified6inch Fresnel	PLOTTED	Unverified · Output excluded
F068	Unverified source fixture / Unspecified ellipsoidal	PLOTTED	Unverified · Output excluded
F069	Unverified source fixture / Unspecified ellipsoidal	PLOTTED	Unverified · Output excluded
F070	Unverified source fixture / Unspecified ellipsoidal	PLOTTED	Unverified · Output excluded
F071	Unverified source fixture / Unspecified ellipsoidal	PLOTTED	Unverified · Output excluded
F072	Unverified source fixture / Unspecified20–50zoom	PLOTTED	Unverified · Output excluded
F073	Unverified source fixture / Unspecified6inch Fresnel	PLOTTED	Unverified · Output excluded
F074	Unverified source fixture / Unspecified ellipsoidal	PLOTTED	Unverified · Output excluded
F075	Unverified source fixture / Unspecified6inch Fresnel	PLOTTED	Unverified · Output excluded
F076	Unverified source fixture / Unspecified6inch Fresnel	PLOTTED	Unverified · Output excluded
F077	Unverified source fixture / Unspecified ellipsoidal	PLOTTED	Unverified · Output excluded
F078	Unverified source fixture / Unspecified6inch Fresnel	PLOTTED	Unverified · Output excluded
F079	Unverified source fixture / Unspecified6inch Fresnel	PLOTTED	Unverified · Output excluded
F080	Unverified source fixture / Unspecified6inch Fresnel	PLOTTED	Unverified · Output excluded

Planning reference only. Confirm installed modes and patch with the venue.

Marjorie Luke Theatre · Main room

FIXTURE SCHEDULE · Main room

HitLight · Marjorie Luke Theatre

721 E Cota Street, Santa Barbara, United States

DWG HL · METRIC

Drawn HitLight

Generated from the saved show

SOURCE 11b34ef9b2cc

Fixture	Manufacturer / model	Position / mount	Mode / output
VISUAL PLANNING · DMX PATCH WITHHELD			
F081	Unverified source fixture / Unspecified6inch Fresnel	PLOTTED	Unverified · Output excluded
F082	Unverified source fixture / Unspecified6inch Fresnel	PLOTTED	Unverified · Output excluded
F083	Unverified source fixture / Unspecified ellipsoidal	PLOTTED	Unverified · Output excluded
F084	Unverified source fixture / Unspecified6inch Fresnel	PLOTTED	Unverified · Output excluded
F085	Unverified source fixture / Unspecified ellipsoidal	PLOTTED	Unverified · Output excluded
F086	Unverified source fixture / Unspecified ellipsoidal	PLOTTED	Unverified · Output excluded
F087	Unverified source fixture / Unspecified ellipsoidal	PLOTTED	Unverified · Output excluded
F088	Unverified source fixture / Unspecified ellipsoidal	PLOTTED	Unverified · Output excluded
F089	Unverified source fixture / Unspecified6inch Fresnel	PLOTTED	Unverified · Output excluded
F090	Unverified source fixture / Unspecified ellipsoidal	PLOTTED	Unverified · Output excluded
F091	Unverified source fixture / Unspecified6inch Fresnel	PLOTTED	Unverified · Output excluded
F092	Unverified source fixture / Unspecified6inch Fresnel	PLOTTED	Unverified · Output excluded
F093	Unverified source fixture / Unspecified ellipsoidal	PLOTTED	Unverified · Output excluded
F094	Unverified source fixture / Unspecified50degree ellipsoidal	PLOTTED	Unverified · Output excluded
F095	Unverified source fixture / Unspecified6inch Fresnel	PLOTTED	Unverified · Output excluded
F096	Unverified source fixture / Unspecified30degree ellipsoidal	PLOTTED	Unverified · Output excluded
F097	Unverified source fixture / Unspecified ellipsoidal	PLOTTED	Unverified · Output excluded
F098	Unverified source fixture / Unspecified6inch Fresnel	PLOTTED	Unverified · Output excluded
F099	Unverified source fixture / Unspecified ellipsoidal	PLOTTED	Unverified · Output excluded
F100	Unverified source fixture / Unspecified30degree ellipsoidal	PLOTTED	Unverified · Output excluded

Planning reference only. Confirm installed modes and patch with the venue.

Fixture	Manufacturer / model	Position / mount	Mode / output
VISUAL PLANNING · DMX PATCH WITHHELD			
F101	Unverified source fixture / Unspecified6inch Fresnel	PLOTTED	Unverified · Output excluded
F102	Unverified source fixture / Unspecified6inch Fresnel	PLOTTED	Unverified · Output excluded
F103	Unverified source fixture / Unspecified6inch Fresnel	PLOTTED	Unverified · Output excluded
F104	Unverified source fixture / Unspecified ellipsoidal	PLOTTED	Unverified · Output excluded
F105	Unverified source fixture / Unspecified ellipsoidal	PLOTTED	Unverified · Output excluded
F106	Unverified source fixture / Unspecified6inch Fresnel	PLOTTED	Unverified · Output excluded
F107	Unverified source fixture / Unspecified ellipsoidal	PLOTTED	Unverified · Output excluded
F108	Unverified source fixture / Unspecified ellipsoidal	PLOTTED	Unverified · Output excluded
F109	Unverified source fixture / Unspecified ellipsoidal	PLOTTED	Unverified · Output excluded
F110	Unverified source fixture / Unspecified6inch Fresnel	PLOTTED	Unverified · Output excluded
F111	Unverified source fixture / Unspecified ellipsoidal	PLOTTED	Unverified · Output excluded
F112	Unverified source fixture / Unspecified ellipsoidal	PLOTTED	Unverified · Output excluded
F113	Unverified source fixture / Unspecified30degree ellipsoidal	PLOTTED	Unverified · Output excluded
F114	Unverified source fixture / Unspecified ellipsoidal	PLOTTED	Unverified · Output excluded
F115	Unverified source fixture / Unspecified6inch Fresnel	PLOTTED	Unverified · Output excluded
F116	Unverified source fixture / Unspecified20degree ellipsoidal	PLOTTED	Unverified · Output excluded
F117	Unverified source fixture / Unspecified20–50zoom	PLOTTED	Unverified · Output excluded
F118	Unverified source fixture / Unspecified ellipsoidal	PLOTTED	Unverified · Output excluded
F119	Unverified source fixture / Unspecified6inch Fresnel	PLOTTED	Unverified · Output excluded
F120	Unverified source fixture / Unspecified6inch Fresnel	PLOTTED	Unverified · Output excluded

Planning reference only. Confirm installed modes and patch with the venue.

FIXTURE SCHEDULE · CONTINUED

Fixture	Manufacturer / model	Position / mount	Mode / output
VISUAL PLANNING · DMX PATCH WITHHELD			
F121	Unverified source fixture / Unspecified ellipsoidal	PLOTTED	Unverified · Output excluded
F122	Unverified source fixture / Unspecified50degree ellipsoidal	PLOTTED	Unverified · Output excluded
F123	Unverified source fixture / Unspecified20–50zoom	PLOTTED	Unverified · Output excluded
F124	Unverified source fixture / Unspecified6inch Fresnel	PLOTTED	Unverified · Output excluded
F125	Unverified source fixture / Unspecified ellipsoidal	PLOTTED	Unverified · Output excluded
F126	Unverified source fixture / Unspecified6inch Fresnel	PLOTTED	Unverified · Output excluded
F127	Unverified source fixture / Unspecified20degree ellipsoidal	PLOTTED	Unverified · Output excluded
F128	Unverified source fixture / Unspecified50degree ellipsoidal	PLOTTED	Unverified · Output excluded
F129	Unverified source fixture / Unspecified ellipsoidal	PLOTTED	Unverified · Output excluded
F130	Unverified source fixture / Unspecified ellipsoidal	PLOTTED	Unverified · Output excluded
F131	Unverified source fixture / Unspecified ellipsoidal	PLOTTED	Unverified · Output excluded
F132	Unverified source fixture / Unspecified ellipsoidal	PLOTTED	Unverified · Output excluded
F133	Unverified source fixture / Unspecified ellipsoidal	PLOTTED	Unverified · Output excluded
F134	Unverified source fixture / Unspecified ellipsoidal	PLOTTED	Unverified · Output excluded
F135	Unverified source fixture / Unspecified ellipsoidal	PLOTTED	Unverified · Output excluded
F136	Unverified source fixture / Unspecified6inch Fresnel	PLOTTED	Unverified · Output excluded
F137	Unverified source fixture / Unspecified ellipsoidal	PLOTTED	Unverified · Output excluded
F138	Unverified source fixture / Unspecified ellipsoidal	PLOTTED	Unverified · Output excluded
F139	Unverified source fixture / Unspecified30degree ellipsoidal	PLOTTED	Unverified · Output excluded
F140	Unverified source fixture / Unspecified6inch Fresnel	PLOTTED	Unverified · Output excluded

Planning reference only. Confirm installed modes and patch with the venue.

Fixture	Manufacturer / model	Position / mount	Mode / output
VISUAL PLANNING · DMX PATCH WITHHELD			
F141	Unverified source fixture / Unspecified20degree ellipsoidal	PLOTTED	Unverified · Output excluded
F142	Unverified source fixture / Unspecified6inch Fresnel	PLOTTED	Unverified · Output excluded
F143	Unverified source fixture / Unspecified ellipsoidal	PLOTTED	Unverified · Output excluded
F144	Unverified source fixture / Unspecified ellipsoidal	PLOTTED	Unverified · Output excluded
F145	Unverified source fixture / Unspecified ellipsoidal	PLOTTED	Unverified · Output excluded
F146	Unverified source fixture / Unspecified ellipsoidal	PLOTTED	Unverified · Output excluded
F147	Unverified source fixture / Unspecified50degree ellipsoidal	PLOTTED	Unverified · Output excluded
F148	Unverified source fixture / Unspecified6inch Fresnel	PLOTTED	Unverified · Output excluded
F149	Unverified source fixture / Unspecified ellipsoidal	PLOTTED	Unverified · Output excluded
F150	Unverified source fixture / Unspecified striplight housing	PLOTTED	Unverified · Output excluded
F151	Unverified source fixture / Unspecified striplight housing	PLOTTED	Unverified · Output excluded
F152	Unverified source fixture / Unspecified striplight housing	PLOTTED	Unverified · Output excluded
F153	Unverified source fixture / Unspecified striplight housing	PLOTTED	Unverified · Output excluded
F154	Unverified source fixture / Unspecified striplight housing	PLOTTED	Unverified · Output excluded
F155	Unverified source fixture / Unspecified striplight housing	PLOTTED	Unverified · Output excluded
F156	Unverified source fixture / Unspecified striplight housing	PLOTTED	Unverified · Output excluded
F157	Unverified source fixture / Unspecified striplight housing	PLOTTED	Unverified · Output excluded
F158	Unverified source fixture / Unspecified striplight housing	PLOTTED	Unverified · Output excluded
F159	Unverified source fixture / Unspecified striplight housing	PLOTTED	Unverified · Output excluded
F160	Unverified source fixture / Unspecified striplight housing	PLOTTED	Unverified · Output excluded

Planning reference only. Confirm installed modes and patch with the venue.

Fixture	Manufacturer / model	Position / mount	Mode / output
VISUAL PLANNING · DMX PATCH WITHHELD			
F161	Unverified source fixture / Unspecified striplight housing	PLOTTED	Unverified · Output excluded

Planning reference only. Confirm installed modes and patch with the venue.

HitLight

VALIDATION APPENDIX

WARNING · PATCH_WITHHELD

DMX patch facts are withheld pending source verification. This planning document cannot be used for hardware output.

Objects: — · Remediation: review the source facts and regenerate.

ERROR · STAGE_DIMENSIONS_UNCONFIRMED

Confirm the stage dimensions before producing a final technical document.

Objects: Main room · Remediation: review the source facts and regenerate.

WARNING · MODE_UNVERIFIED

DMX modes are unverified; output remains excluded.

Objects: F001–F161 · Remediation: review the source facts and regenerate.

WARNING · FIXTURE_DISABLED

Fixtures are disabled for this visual planning reconstruction.

Objects: F001–F161 · Remediation: review the source facts and regenerate.

WARNING · TITLE_METADATA_INCOMPLETE

Some professional title-block metadata is missing; the document will show an em dash.

Objects: 6b54a6c6e273d9aac9f7d225 · Remediation: review the source facts and regenerate.

HitLight

VENUE & DRAWING SOURCES

Marjorie Luke Theatre

Main room · House rig

721 E Cota Street, Santa Barbara, CA, US

https://luketheatre.org/rental-information/technical-information/seating/

Sources checked 2026-11-03

Generated by HitLight from the reviewed partial Marjorie Luke Theatre reconstruction. Venue sources are cited as facts; their original artwork remains private.

Symbols: HitLight-owned category artwork. No manufacturer model geometry or original source pages included.

Fixture positions follow the venue’s published lighting plot; the currently installed rig is not verified.

161 source-based fixture records retain their original printed source identities. The current public view has 149 catalogue body references and 12 visual fallbacks. Installed modes and DMX patch are unverified; all original output exclusions remain.

Fixture heights are approximate; trim heights may differ from the drawing.

Undated repertory plot; current installed configuration is unknown.

The fixture positions use labelled conventional body donors. Striplight housings remain neutral placeholders.

Plot scale, room registration, fixture heights and focus are estimates; side-bank elevations require verification.

All fixtures are excluded from output. Handwritten circuit/group numbers do not establish a verified DMX patch.

161 source-based fixture records currently display 149 public catalogue housings and 12 visual fallbacks. Original source identities, modes, patch and output exclusions are unchanged.

Fifty unspecified six-inch Fresnels retain labelled Colortran 6 mechanical housing substitutes. Twelve striplight records retain neutral markers; installed conventional fixture identities and optics remain unresolved.

Existing Colortran 6-inch/8-inch Fresnel / Source Four PAR references now use newly authored approximate public housings. Body details, lens shape and manual bracket pose are estimates. Native controls, fixtures and layout are unchanged. Other-make and unidentified source fixtures using a labelled mechanical donor remain substitutes; this update does not identify installed models, optics or lamp ratings, or establish hardware, clearance or photometric acceptance.

Approximate planning view; not official venue paperwork or output-ready. Original HitLight symbols only; no source pages, OEM meshes, photos or logos. Original files remain private; modes and patch unverified.

Fixture plot original; visually inspected page(s) 1. Freshness and reuse rights unconfirmed.: https://luketheatre.org/wp-content/uploads/2014/08/light-plot.pdf · checked 2026-11-03

Published capacity 808 for Main theatre.: https://luketheatre.org/rental-information/technical-information/seating/ · checked 2026-11-03

Public venue page: https://www.hitlight.app/venues/united-states/marjorie-luke-theatre-6b54a6c6

HitLight