
UPSTAGE ↑

FIXTURE LEGEND

- **CHR 1000 A04A** — 1000 W flood — PAR Light · 12×
- **Eurolite FS-600** — GKV — Spot Light · 5×
- **Eurolite PAR 64** / Profispot 1000 W — PAR Light · 5×
- **Eurolite Theatre** — 650/1000 Spot 1000 W GX9.5 — Spot Light · 34×

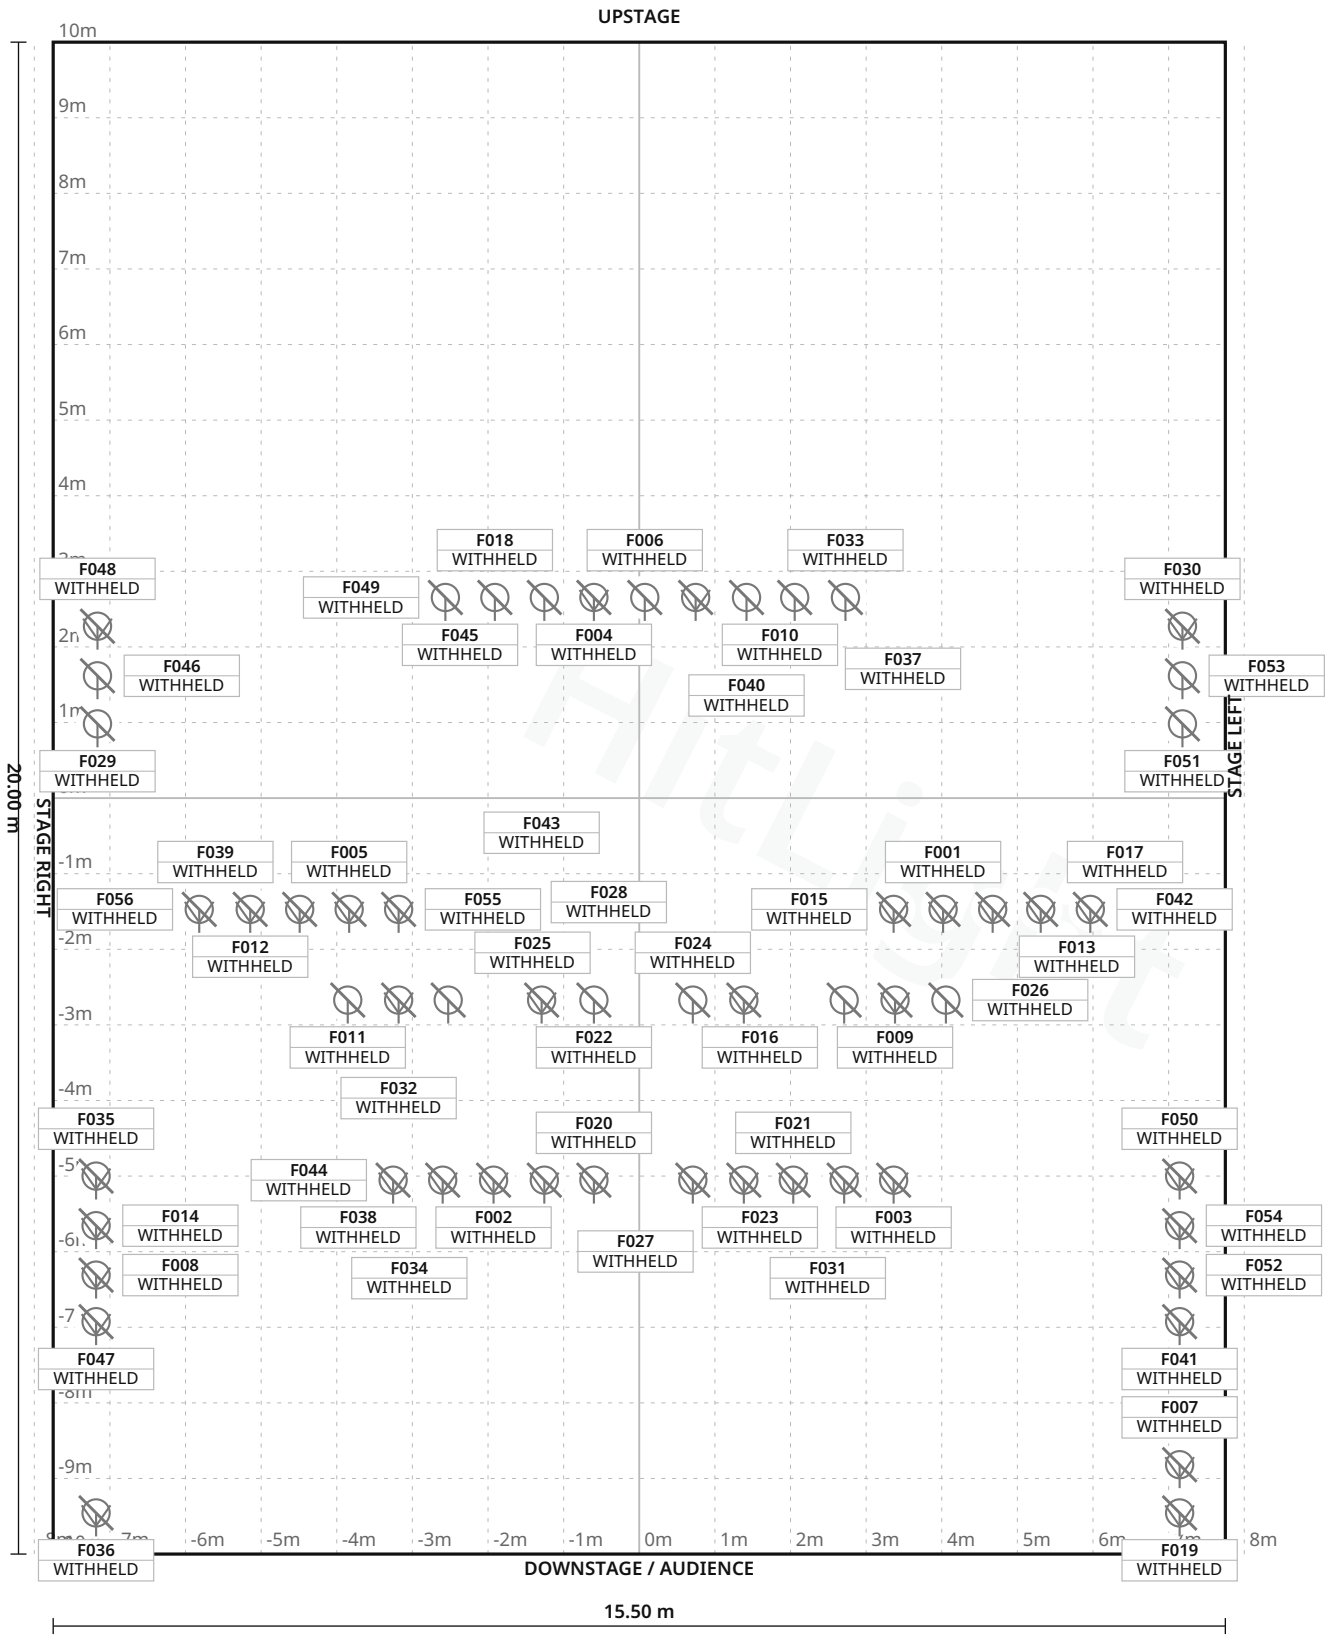

Stage 15.50 m W × 20.00 m D · Grid 1 m

Fabrika Svitavy · Main room

LIGHT PLOT · PLAN · Main room

HitLight · Fabrika Svitavy

Svitavy, Czechia

DWG HL · SCALE 1:100 · metric · PRINT AT 100%

Drawn HitLight

Generated from the saved show

SOURCE b81e54f26476

SYMBOL LEGEND

4 TYPES · 56 FIXTURES · COLOUR BY TYPE



Unverified source fixture CHR 1000 A04A 1000 W flood

PAR Light · Unverified · TBC ch · category symbol

12 physical · 12 plotted

12 disabled · 0 unplaced



Unverified source fixture Eurolite FS-600 GKV

Spot Light · Unverified · TBC ch · category symbol

5 physical · 5 plotted

5 disabled · 0 unplaced



Unverified source fixture Eurolite PAR 64 / Profispot 1000 W

PAR Light · Unverified · TBC ch · category symbol

5 physical · 5 plotted

5 disabled · 0 unplaced



Unverified source fixture Eurolite Theatre 650/1000 Spot 1000 W GX9.5

Spot Light · Unverified · TBC ch · category symbol

34 physical · 34 plotted

34 disabled · 0 unplaced

HitLight

Fabrika Svitavy · Main room

SYMBOL LEGEND · Main room

HitLight · Fabrika Svitavy

Svitavy, Czechia

DWG HL · METRIC

Drawn HitLight

Generated from the saved show

SOURCE b81e54f26476

GENERAL NOTES

1. Source-based lighting plan. Confirm the current rig with the venue.
2. PARTIAL: included fixtures are not a full physical-unit census.
3. DMX PATCH WITHHELD: provisional or unchecked addresses are not published.
4. Approximate planning view; not official venue paperwork or output-ready. Original HitLight symbols only; no source pages, OEM meshes, photos or logos. Original files remain private; modes and patch unverified.

HitLight

FIXTURE SCHEDULE

Fixture	Manufacturer / model	Position / mount	Mode / output
VISUAL PLANNING · DMX PATCH WITHHELD			
F001	Unverified source fixture / Eurolite Theatre 650/1000 Spot 1000 W GX9.5	PLOTTED	Unverified · Output excluded
F002	Unverified source fixture / Eurolite Theatre 650/1000 Spot 1000 W GX9.5	PLOTTED	Unverified · Output excluded
F003	Unverified source fixture / Eurolite Theatre 650/1000 Spot 1000 W GX9.5	PLOTTED	Unverified · Output excluded
F004	Unverified source fixture / Eurolite Theatre 650/1000 Spot 1000 W GX9.5	PLOTTED	Unverified · Output excluded
F005	Unverified source fixture / Eurolite Theatre 650/1000 Spot 1000 W GX9.5	PLOTTED	Unverified · Output excluded
F006	Unverified source fixture / CHR 1000 A04A 1000 W flood	PLOTTED	Unverified · Output excluded
F007	Unverified source fixture / Eurolite FS-600 GKV	PLOTTED	Unverified · Output excluded
F008	Unverified source fixture / Eurolite Theatre 650/1000 Spot 1000 W GX9.5	PLOTTED	Unverified · Output excluded
F009	Unverified source fixture / Eurolite Theatre 650/1000 Spot 1000 W GX9.5	PLOTTED	Unverified · Output excluded
F010	Unverified source fixture / Eurolite Theatre 650/1000 Spot 1000 W GX9.5	PLOTTED	Unverified · Output excluded
F011	Unverified source fixture / CHR 1000 A04A 1000 W flood	PLOTTED	Unverified · Output excluded
F012	Unverified source fixture / Eurolite Theatre 650/1000 Spot 1000 W GX9.5	PLOTTED	Unverified · Output excluded
F013	Unverified source fixture / Eurolite Theatre 650/1000 Spot 1000 W GX9.5	PLOTTED	Unverified · Output excluded
F014	Unverified source fixture / Eurolite Theatre 650/1000 Spot 1000 W GX9.5	PLOTTED	Unverified · Output excluded
F015	Unverified source fixture / Eurolite Theatre 650/1000 Spot 1000 W GX9.5	PLOTTED	Unverified · Output excluded
F016	Unverified source fixture / CHR 1000 A04A 1000 W flood	PLOTTED	Unverified · Output excluded
F017	Unverified source fixture / Eurolite Theatre 650/1000 Spot 1000 W GX9.5	PLOTTED	Unverified · Output excluded
F018	Unverified source fixture / CHR 1000 A04A 1000 W flood	PLOTTED	Unverified · Output excluded
F019	Unverified source fixture / Eurolite FS-600 GKV	PLOTTED	Unverified · Output excluded
F020	Unverified source fixture / Eurolite FS-600 GKV	PLOTTED	Unverified · Output excluded

Planning reference only. Confirm installed modes and patch with the venue.

Fabrika Svitavy · Main room

FIXTURE SCHEDULE · Main room

HitLight · Fabrika Svitavy

Svitavy, Czechia

DWG HL · METRIC

Drawn HitLight

Generated from the saved show

SOURCE b81e54f26476

FIXTURE SCHEDULE · CONTINUED

Fixture	Manufacturer / model	Position / mount	Mode / output
VISUAL PLANNING · DMX PATCH WITHHELD			
F021	Unverified source fixture / Eurolite Theatre 650/1000 Spot 1000 W GX9.5	PLOTTED	Unverified · Output excluded
F022	Unverified source fixture / CHR 1000 A04A 1000 W flood	PLOTTED	Unverified · Output excluded
F023	Unverified source fixture / Eurolite Theatre 650/1000 Spot 1000 W GX9.5	PLOTTED	Unverified · Output excluded
F024	Unverified source fixture / Eurolite PAR 64 / Profispot 1000 W	PLOTTED	Unverified · Output excluded
F025	Unverified source fixture / CHR 1000 A04A 1000 W flood	PLOTTED	Unverified · Output excluded
F026	Unverified source fixture / CHR 1000 A04A 1000 W flood	PLOTTED	Unverified · Output excluded
F027	Unverified source fixture / Eurolite Theatre 650/1000 Spot 1000 W GX9.5	PLOTTED	Unverified · Output excluded
F028	Unverified source fixture / Eurolite Theatre 650/1000 Spot 1000 W GX9.5	PLOTTED	Unverified · Output excluded
F029	Unverified source fixture / Eurolite PAR 64 / Profispot 1000 W	PLOTTED	Unverified · Output excluded
F030	Unverified source fixture / Eurolite Theatre 650/1000 Spot 1000 W GX9.5	PLOTTED	Unverified · Output excluded
F031	Unverified source fixture / Eurolite FS-600 GKV	PLOTTED	Unverified · Output excluded
F032	Unverified source fixture / Eurolite Theatre 650/1000 Spot 1000 W GX9.5	PLOTTED	Unverified · Output excluded
F033	Unverified source fixture / CHR 1000 A04A 1000 W flood	PLOTTED	Unverified · Output excluded
F034	Unverified source fixture / Eurolite Theatre 650/1000 Spot 1000 W GX9.5	PLOTTED	Unverified · Output excluded
F035	Unverified source fixture / Eurolite Theatre 650/1000 Spot 1000 W GX9.5	PLOTTED	Unverified · Output excluded
F036	Unverified source fixture / Eurolite FS-600 GKV	PLOTTED	Unverified · Output excluded
F037	Unverified source fixture / CHR 1000 A04A 1000 W flood	PLOTTED	Unverified · Output excluded
F038	Unverified source fixture / Eurolite Theatre 650/1000 Spot 1000 W GX9.5	PLOTTED	Unverified · Output excluded
F039	Unverified source fixture / Eurolite Theatre 650/1000 Spot 1000 W GX9.5	PLOTTED	Unverified · Output excluded
F040	Unverified source fixture / CHR 1000 A04A 1000 W flood	PLOTTED	Unverified · Output excluded

Planning reference only. Confirm installed modes and patch with the venue.

Fabrika Svitavy · Main room

FIXTURE SCHEDULE · Main room

HitLight · Fabrika Svitavy

Svitavy, Czechia

DWG HL · METRIC

Drawn HitLight

Generated from the saved show

SOURCE b81e54f26476

FIXTURE SCHEDULE · CONTINUED

Fixture	Manufacturer / model	Position / mount	Mode / output
VISUAL PLANNING · DMX PATCH WITHHELD			
F041	Unverified source fixture / Eurolite Theatre 650/1000 Spot 1000 W GX9.5	PLOTTED	Unverified · Output excluded
F042	Unverified source fixture / Eurolite Theatre 650/1000 Spot 1000 W GX9.5	PLOTTED	Unverified · Output excluded
F043	Unverified source fixture / Eurolite Theatre 650/1000 Spot 1000 W GX9.5	PLOTTED	Unverified · Output excluded
F044	Unverified source fixture / Eurolite Theatre 650/1000 Spot 1000 W GX9.5	PLOTTED	Unverified · Output excluded
F045	Unverified source fixture / CHR 1000 A04A 1000 W flood	PLOTTED	Unverified · Output excluded
F046	Unverified source fixture / Eurolite PAR 64 / Profispot 1000 W	PLOTTED	Unverified · Output excluded
F047	Unverified source fixture / Eurolite Theatre 650/1000 Spot 1000 W GX9.5	PLOTTED	Unverified · Output excluded
F048	Unverified source fixture / Eurolite Theatre 650/1000 Spot 1000 W GX9.5	PLOTTED	Unverified · Output excluded
F049	Unverified source fixture / CHR 1000 A04A 1000 W flood	PLOTTED	Unverified · Output excluded
F050	Unverified source fixture / Eurolite Theatre 650/1000 Spot 1000 W GX9.5	PLOTTED	Unverified · Output excluded
F051	Unverified source fixture / Eurolite PAR 64 / Profispot 1000 W	PLOTTED	Unverified · Output excluded
F052	Unverified source fixture / Eurolite Theatre 650/1000 Spot 1000 W GX9.5	PLOTTED	Unverified · Output excluded
F053	Unverified source fixture / Eurolite PAR 64 / Profispot 1000 W	PLOTTED	Unverified · Output excluded
F054	Unverified source fixture / Eurolite Theatre 650/1000 Spot 1000 W GX9.5	PLOTTED	Unverified · Output excluded
F055	Unverified source fixture / Eurolite Theatre 650/1000 Spot 1000 W GX9.5	PLOTTED	Unverified · Output excluded
F056	Unverified source fixture / Eurolite Theatre 650/1000 Spot 1000 W GX9.5	PLOTTED	Unverified · Output excluded

Planning reference only. Confirm installed modes and patch with the venue.

VALIDATION APPENDIX

WARNING · PATCH_WITHHELD

DMX patch facts are withheld pending source verification. This planning document cannot be used for hardware output.

Objects: — · Remediation: review the source facts and regenerate.

WARNING · MODE_UNVERIFIED

DMX modes are unverified; output remains excluded.

Objects: F001–F056 · Remediation: review the source facts and regenerate.

WARNING · FIXTURE_DISABLED

Fixtures are disabled for this visual planning reconstruction.

Objects: F001–F056 · Remediation: review the source facts and regenerate.

WARNING · TITLE_METADATA_INCOMPLETE

Some professional title-block metadata is missing; the document will show an em dash.

Objects: 6b81803c1a80a152ea624ed5 · Remediation: review the source facts and regenerate.

HitLight

VENUE & DRAWING SOURCES

Fabrika Svitavy

Main room · House rig

Svitavy, CZ

https://kultura-svitavy.cz/fabrika-svitavy/pro-poradatele

Sources checked 2026-11-03

Generated by HitLight from the reviewed partial Fabrika Svitavy reconstruction. Venue sources are cited as facts; their original artwork remains private.

Symbols: HitLight-owned category artwork. No manufacturer model geometry or original source pages included.

Partial reconstruction from the venue’s lighting documentation; the currently installed rig and its complete fixture census are not verified.

ESTIMATED GEOMETRY: the documents give no complete scale or trim heights, so the stage size, fixture positions in metres and hanging heights are best-guess estimates, not measurements.

56 of 56 source-labelled fixture records retain unconfirmed exact installed identities or modes; original printed names and display substitutions remain qualified.

Modes and DMX addresses are unverified best guesses; check them with the venue before driving real fixtures.

2 documented units are not shown because their positions are not drawn to scale or not located in the documents.

56 records display 56 approximate public catalogue housings or labelled donors and 0 visual fallbacks. 12 display references use newly authored generic flood/PAR class housings. These do not identify installed products or verify wattage, optics, native DMX, dimming, rigging or hardware. Original source, geometry, mode, patch and output-exclusion qualifications remain.

Approximate planning view; not official venue paperwork or output-ready. Original HitLight symbols only; no source pages, OEM meshes, photos or logos. Original files remain private; modes and patch unverified.

Fixture plot original: https://cdn.kultura-svitavy.cz/download/fabrika-svitidla.pdf · checked 2026-11-03

Published capacity 404 for Main theatre: https://kultura-svitavy.cz/fabrika-svitavy/pro-poradatele · checked 2026-11-03

Public venue page: https://www.hitlight.app/venues/czechia/fabrika-svitavy-6b81803c

HitLight